# Appendix F

## Railroad Corridor Planning Level Plan and Profile Drawings

# TERRE HAUTE URBANIZED AREA RAILROAD CORRIDOR STUDY

CITY OF TERRE HAUTE
VIGO COUNTY BOARD OF COMMISSIONERS
METROPOLITAN PLANNING ORGANIZATION

# Railroad Corridor Planning Level

# Plan and Profile Drawings

## YELLOW CORRIDOR ALTERNATIVE

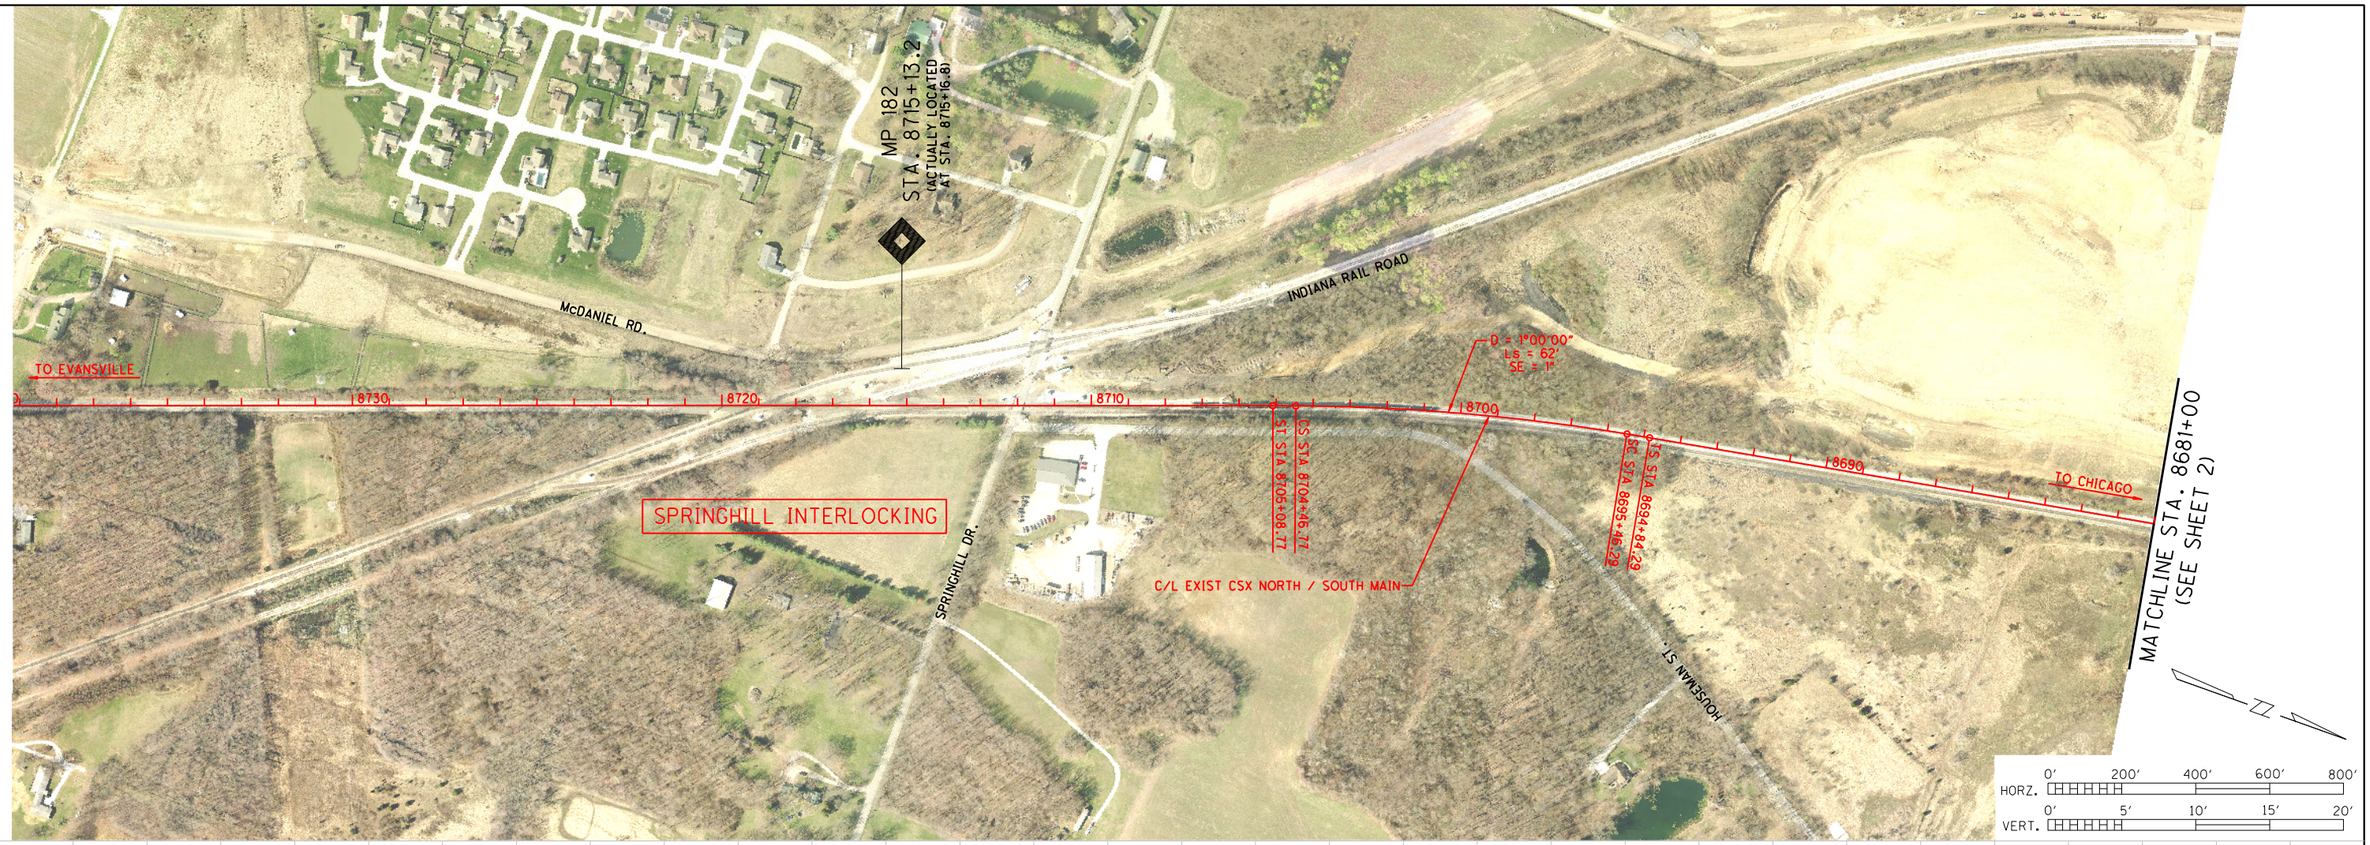


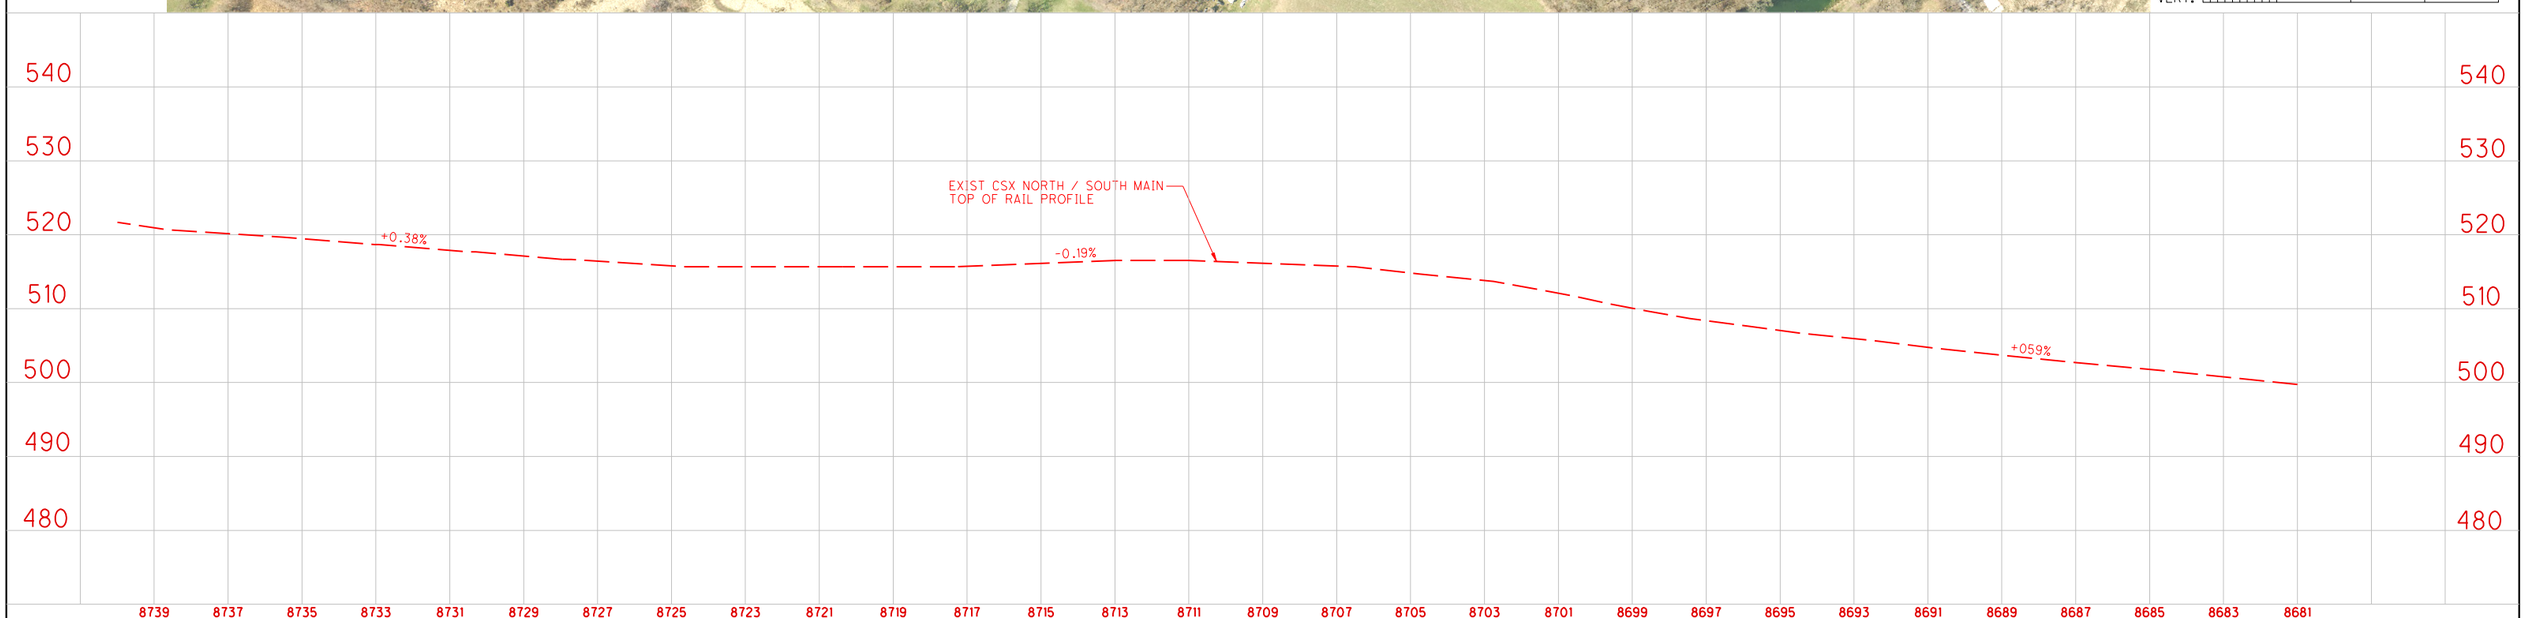



PREPARED BY:
URS
ONE INDIANA SQUARE, SUITE 2100
INDIANAPOLIS, INDIANA 46204
TEL: 317-532-5400
FAX: 317-532-5499


RECOMMENDED FOR APPROVAL _____ DESIGN ENGINEER DATE

DESIGNED: _____ DRAWN: REZ

CHECKED: _____ CHECKED: _____

**TERRE HAUTE URBANIZED AREA RAILROAD CORRIDOR STUDY**

EXISTING CSX NORTH-SOUTH CORRIDOR PLAN AND PROFILE

| | |
|---|---|
| HORIZONTAL SCALE | BRIDGE FILE |
| AS SHOWN | |
| VERTICAL SCALE | DESIGNATION |
| AS SHOWN | 0810341 |
| SURVEY BOOK | PAGE / SHEETS |
| ELECTRONIC / AERIAL | 1 of 11 |
| CONTRACT | PROJECT |

...\ECNSMAIN_PLAN01.dgn 4/11/2011 2:43:34 PM

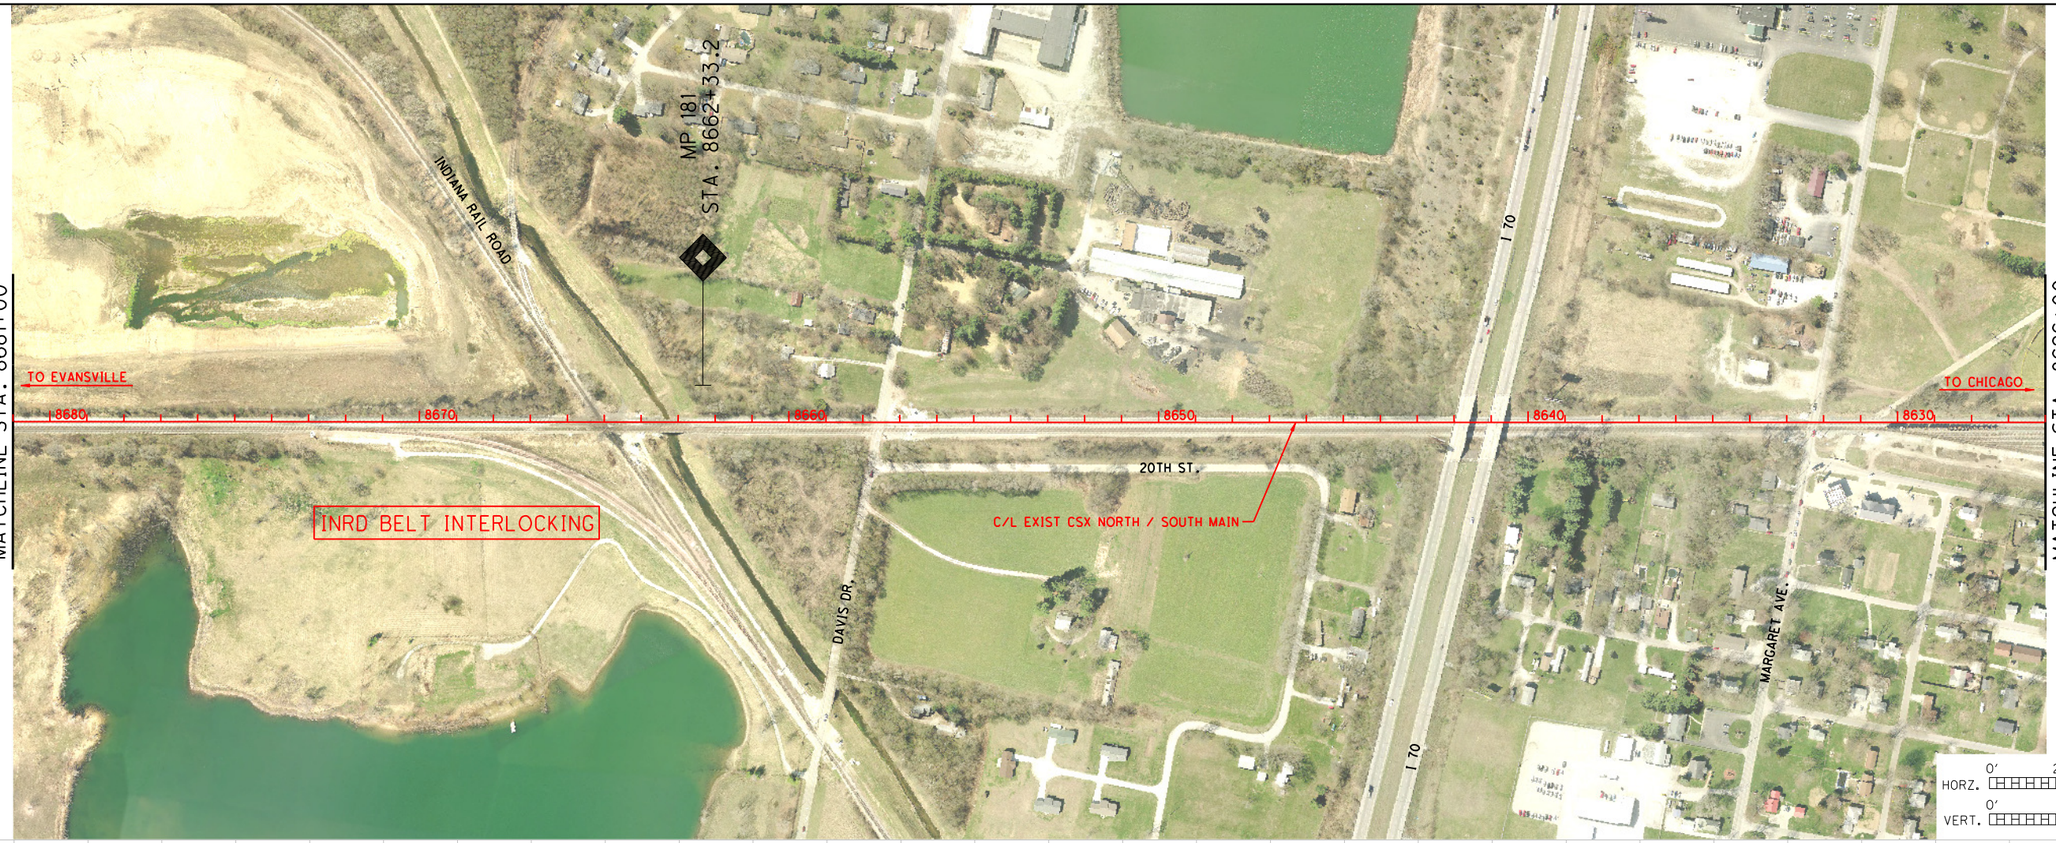


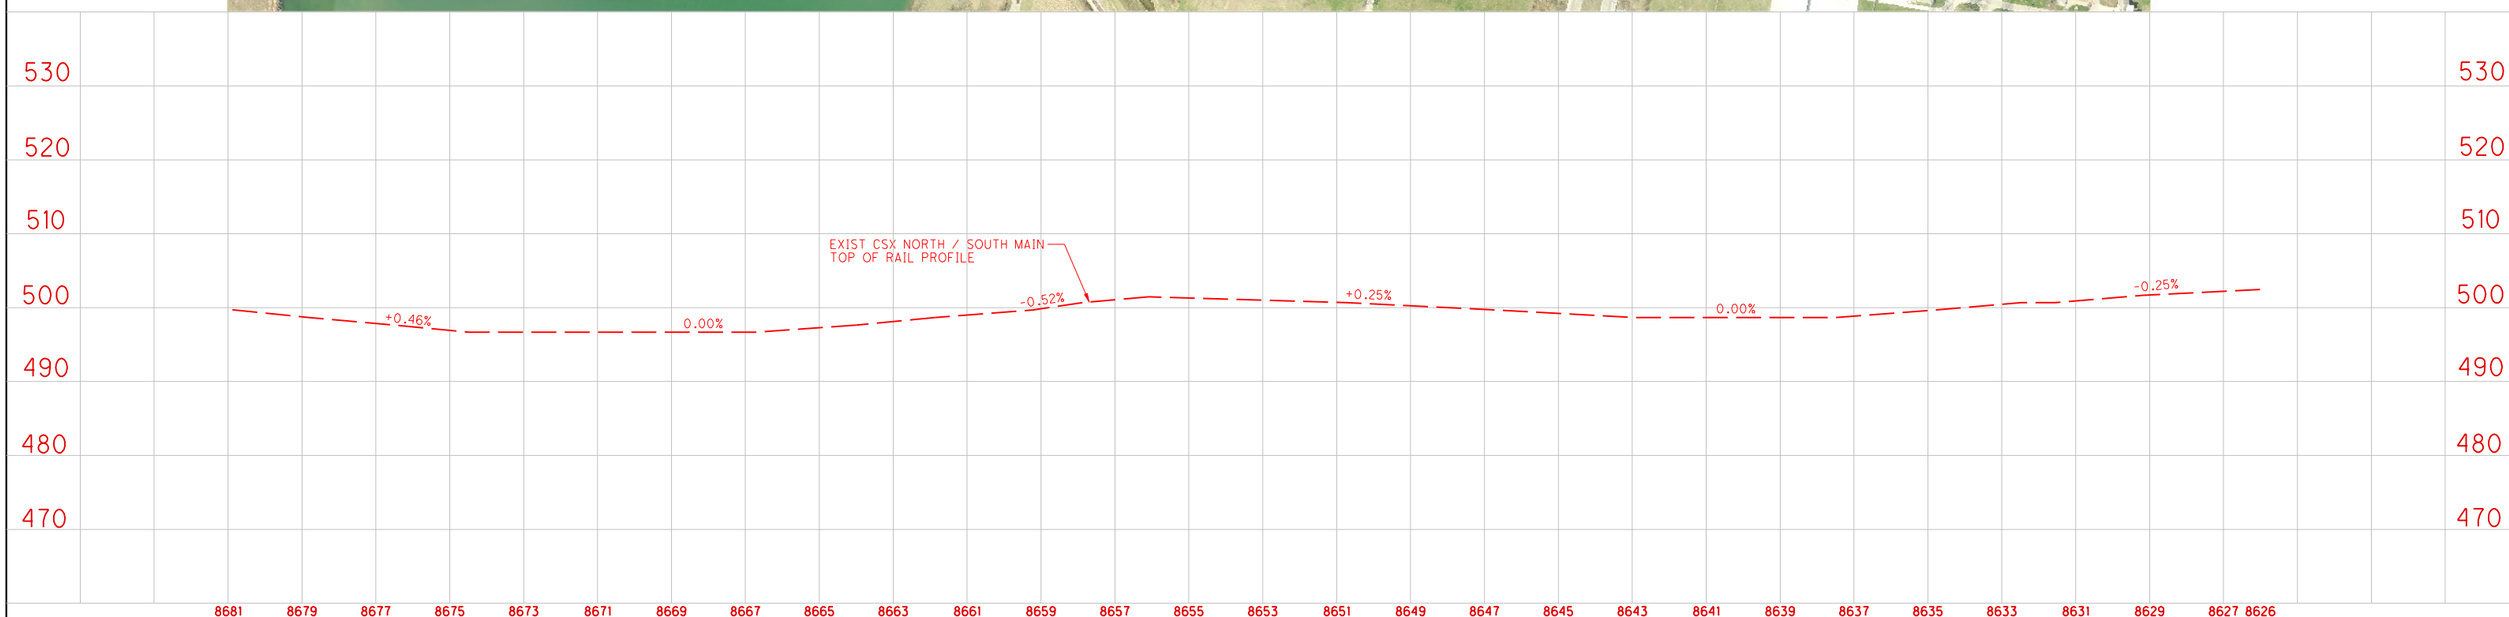



PREPARED BY:
URS
ONE INDIANA SQUARE, SUITE 2100
INDIANAPOLIS, INDIANA 46204
TEL: 317-532-5400
FAX: 317-532-5499


RECOMMENDED FOR APPROVAL
DESIGN ENGINEER DATE

DESIGNED: DRAWN: REZ
CHECKED: CHECKED:

**TERRE HAUTE URBANIZED AREA RAILROAD CORRIDOR STUDY**

*EXISTING CSX NORTH-SOUTH CORRIDOR PLAN AND PROFILE*

| | |
|---|---|
| HORIZONTAL SCALE | BRIDGE FILE |
| AS SHOWN | |
| VERTICAL SCALE | DESIGNATION |
| AS SHOWN | 0810341 |
| SURVEY BOOK | PAGE / SHEETS |
| ELECTRONIC / AERIAL | 2 of 11 |
| CONTRACT | PROJECT |

...\ECNSMAIN_PLAN02.dgn 4/11/2011 2:45:47 PM

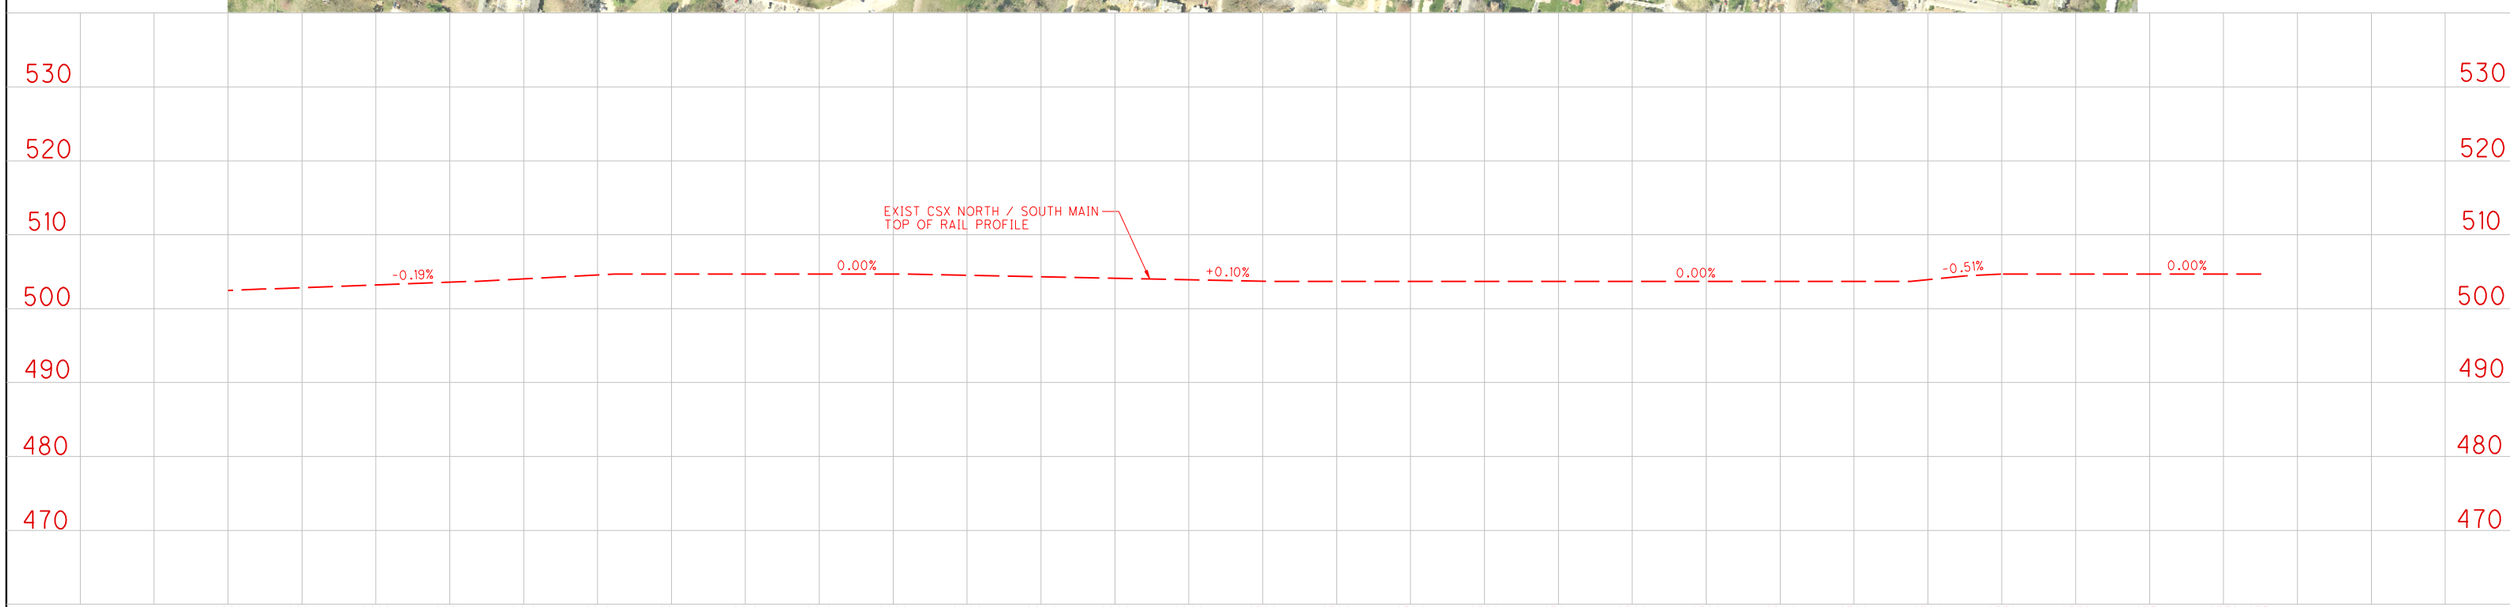


PREPARED BY:
URS
ONE INDIANA SQUARE, SUITE 2100
INDIANAPOLIS, INDIANA 46204
TEL: 317-532-5400
FAX: 317-532-5499

RECOMMENDED FOR APPROVAL
DESIGN ENGINEER DATE

DESIGNED: DRAWN: REZ
CHECKED: CHECKED:

**TERRE HAUTE URBANIZED AREA RAILROAD CORRIDOR STUDY**

*EXISTING CSX NORTH-SOUTH CORRIDOR PLAN AND PROFILE*

| | |
|---|---|
| HORIZONTAL SCALE | BRIDGE FILE |
| AS SHOWN | |
| VERTICAL SCALE | DESIGNATION |
| AS SHOWN | 0810341 |
| SURVEY BOOK | PAGE / SHEETS |
| ELECTRONIC / AERIAL | 3 of 11 |
| CONTRACT | PROJECT |

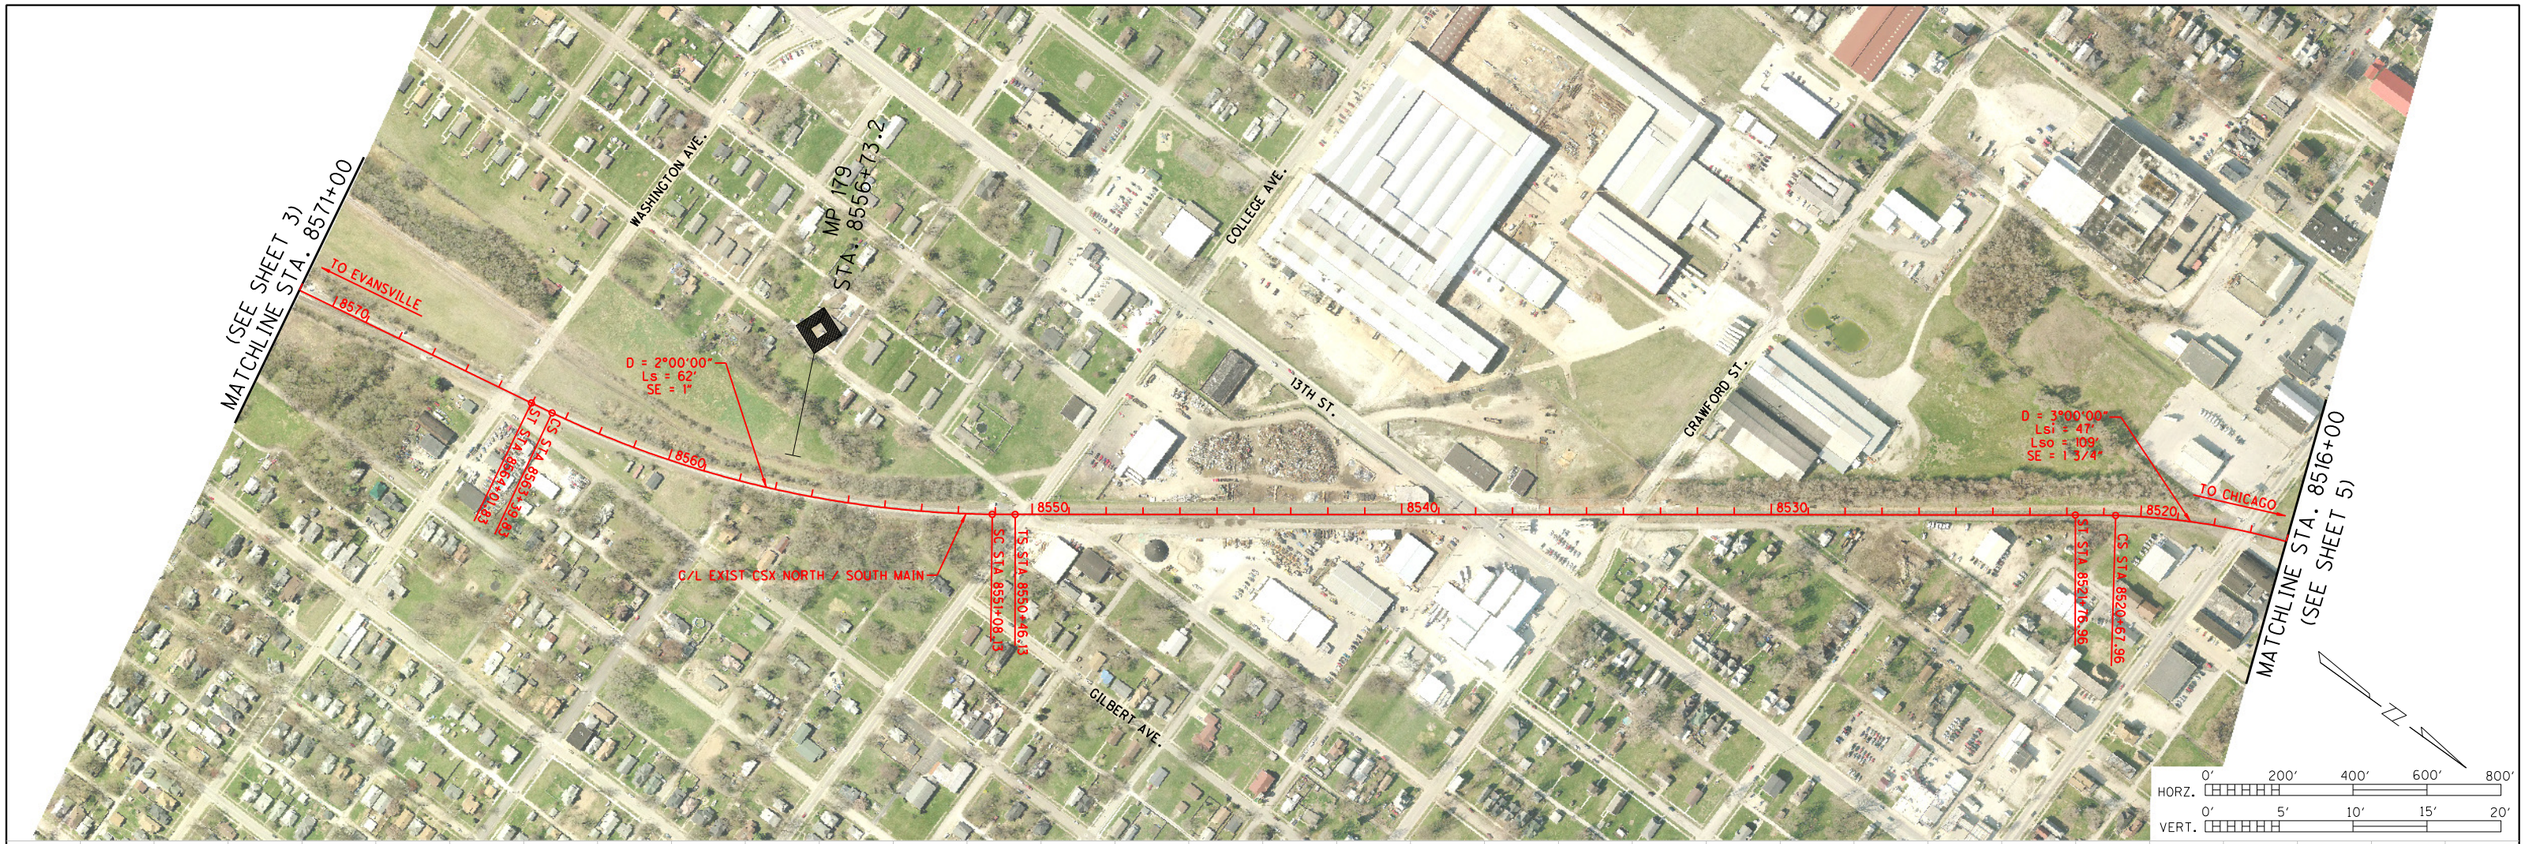


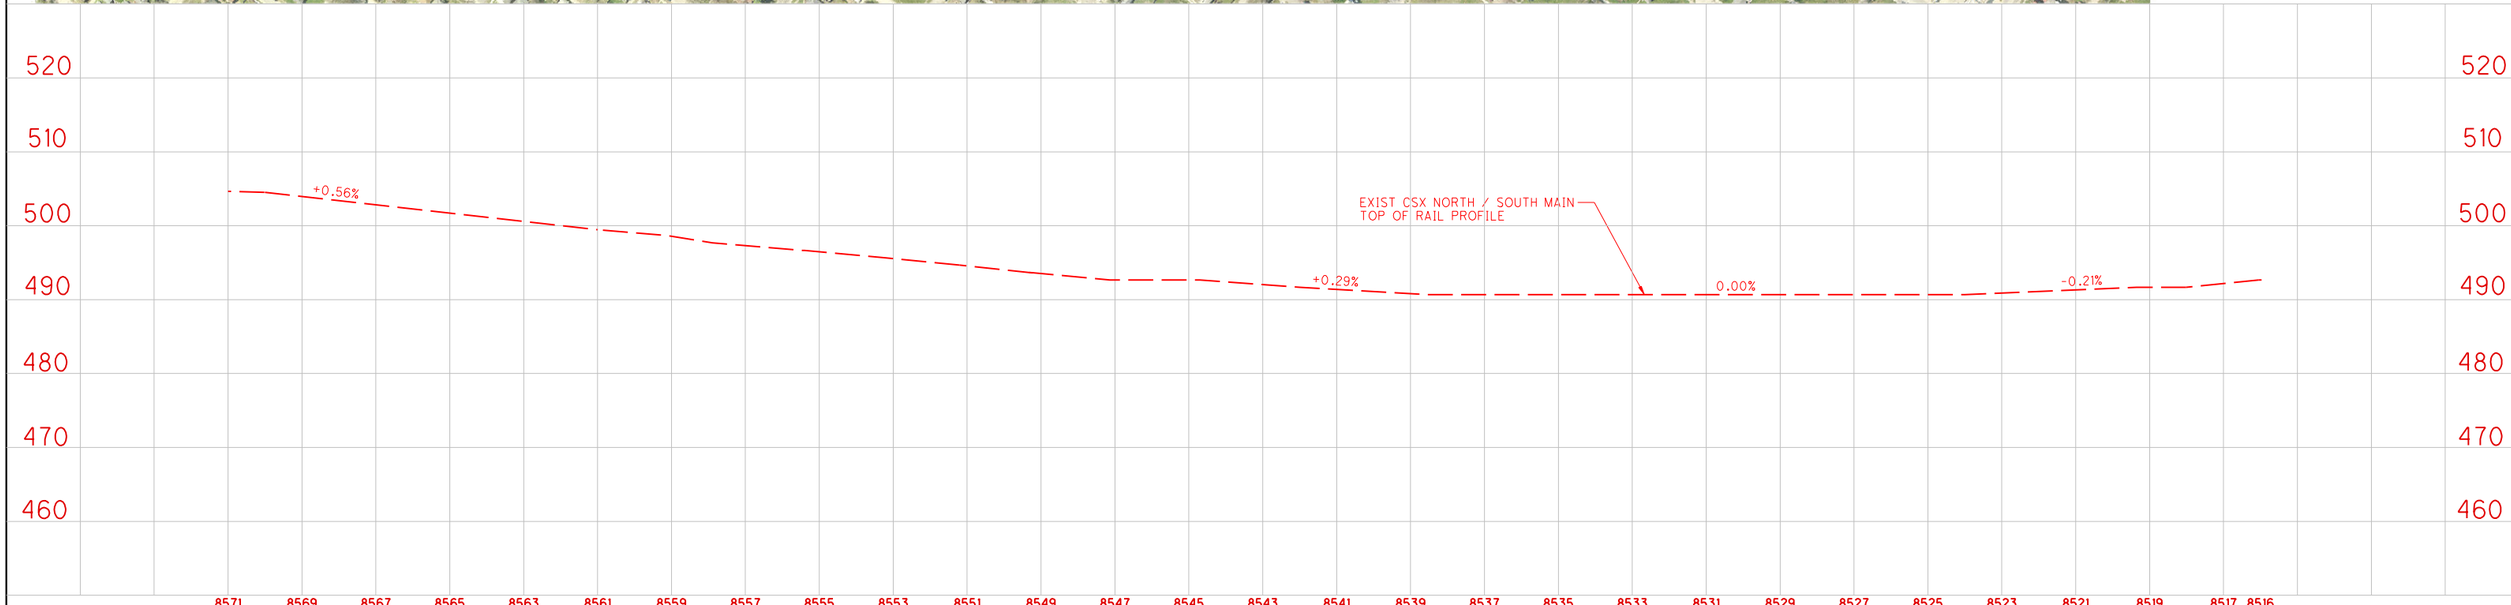



PREPARED BY:
URS
ONE INDIANA SQUARE, SUITE 2100
INDIANAPOLIS, INDIANA 46204
TEL: 317-532-5400
FAX: 317-532-5499


RECOMMENDED FOR APPROVAL
DESIGN ENGINEER DATE

DESIGNED: DRAWN: REZ
CHECKED: CHECKED:

**TERRE HAUTE URBANIZED AREA RAILROAD CORRIDOR STUDY**

*EXISTING CSX NORTH-SOUTH CORRIDOR PLAN AND PROFILE*

| | |
|---|---|
| HORIZONTAL SCALE | BRIDGE FILE |
| AS SHOWN | |
| VERTICAL SCALE | DESIGNATION |
| AS SHOWN | 0810341 |
| SURVEY BOOK | PAGE / SHEETS |
| ELECTRONIC / AERIAL | 4 of 11 |
| CONTRACT | PROJECT |

...\ECNSMAIN_PLAN04.dgn 4/11/2011 2:48:08 PM

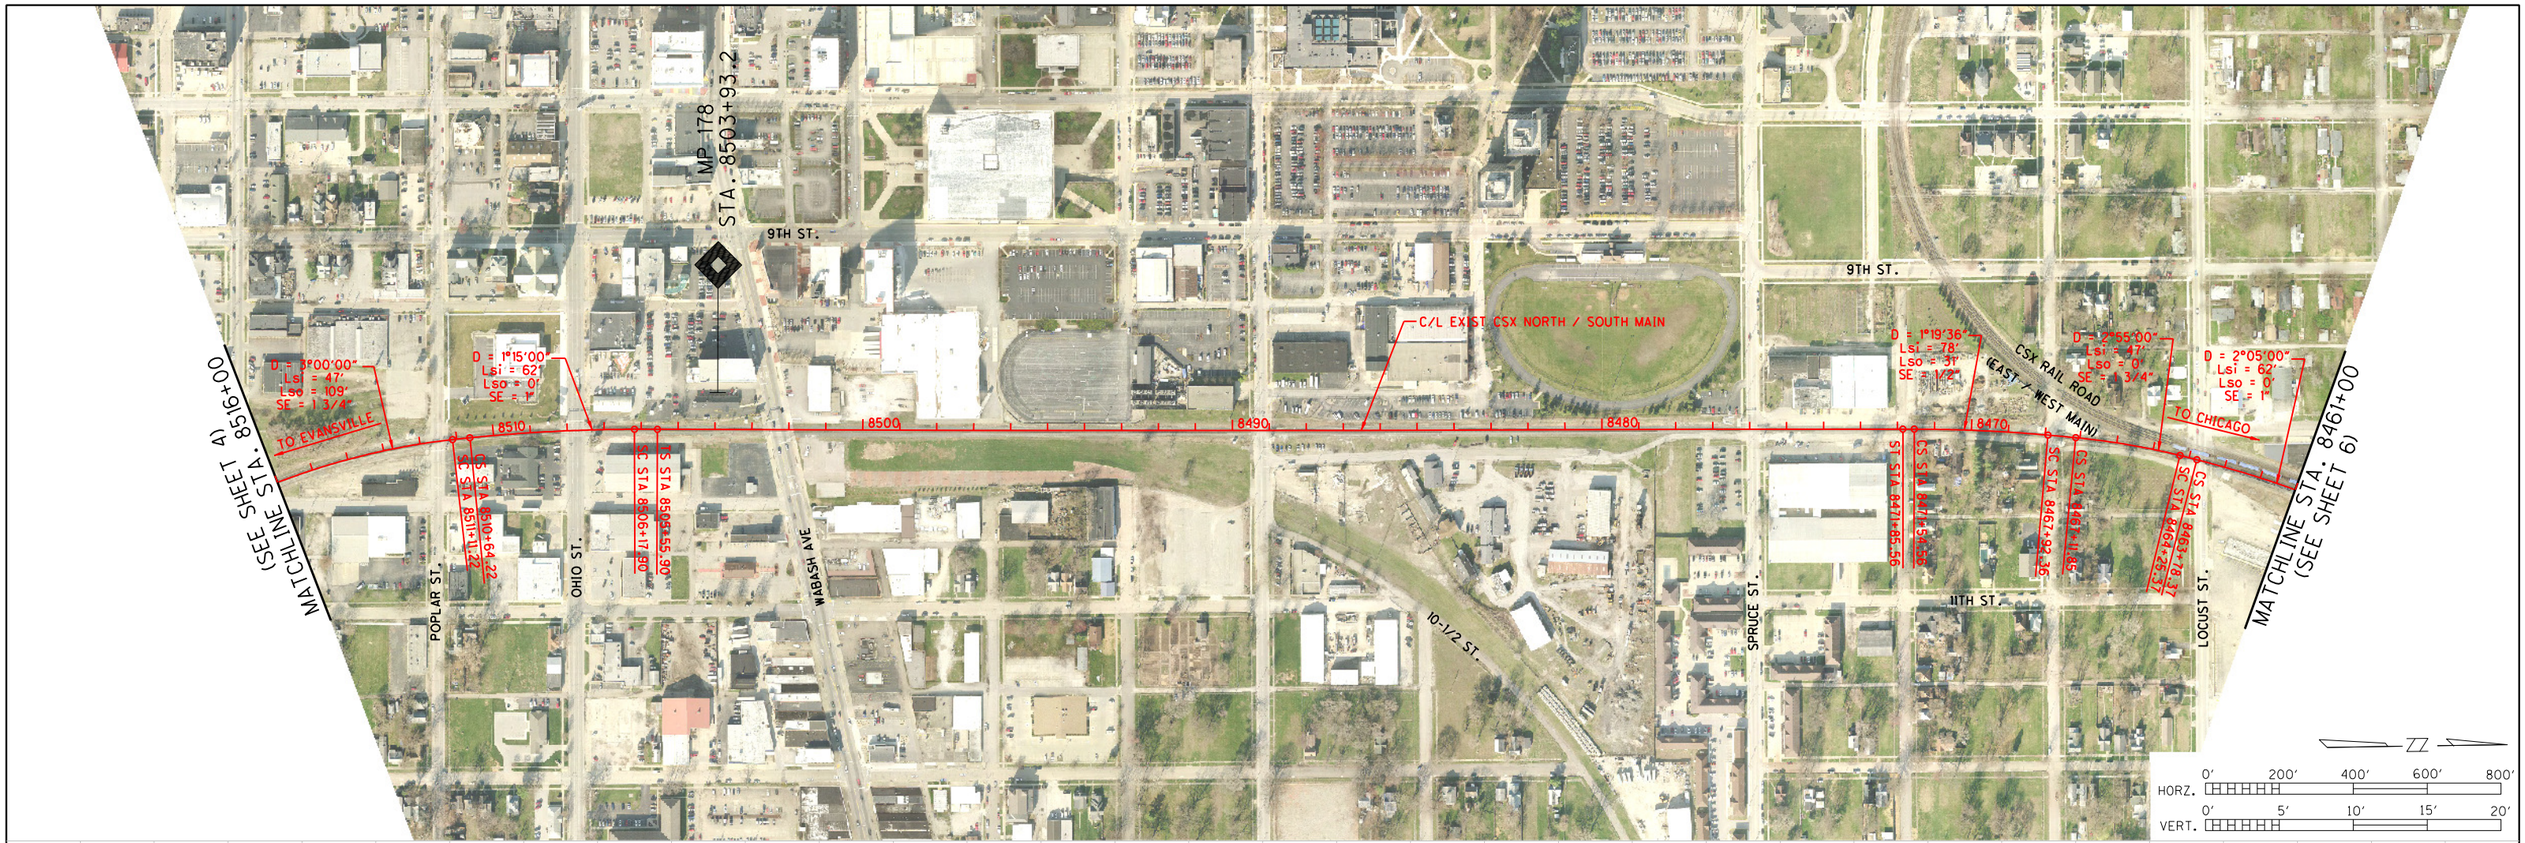


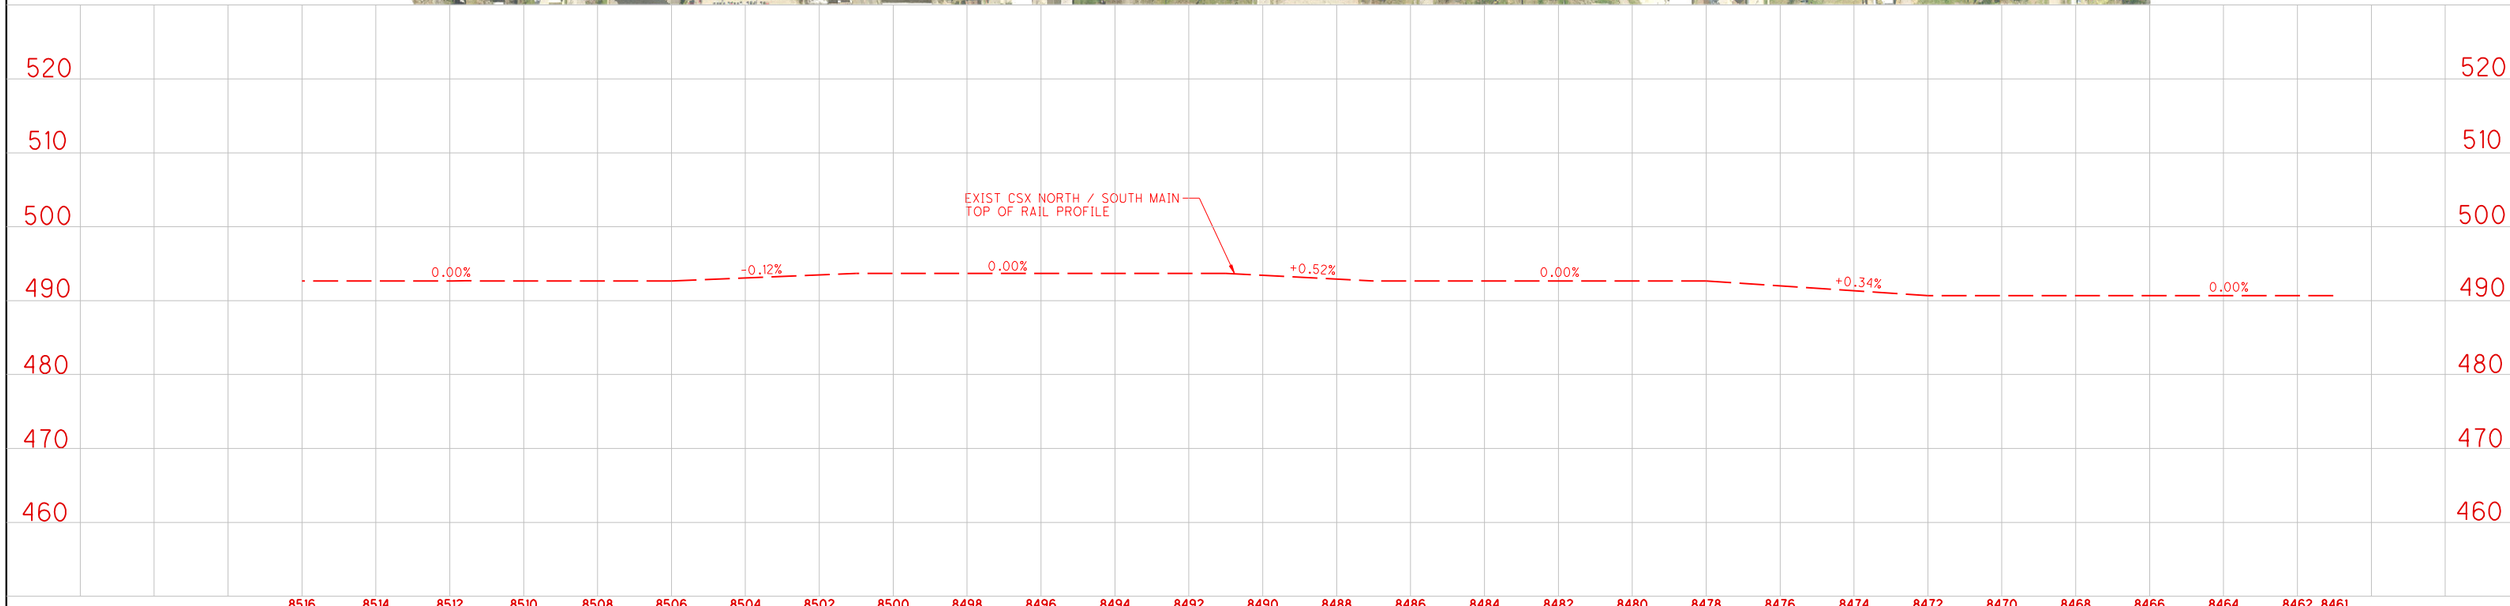



PREPARED BY:
URS
ONE INDIANA SQUARE, SUITE 2100
INDIANAPOLIS, INDIANA 46204
TEL: 317-532-5400
FAX: 317-532-5499


RECOMMENDED FOR APPROVAL
DESIGN ENGINEER DATE

DESIGNED: DRAWN: REZ
CHECKED: CHECKED:

**TERRE HAUTE URBANIZED AREA RAILROAD CORRIDOR STUDY**

EXISTING CSX NORTH-SOUTH CORRIDOR
PLAN AND PROFILE

| | |
|---|---|
| HORIZONTAL SCALE | BRIDGE FILE |
| AS SHOWN | |
| VERTICAL SCALE | DESIGNATION |
| AS SHOWN | 0810341 |

| | | |
|---|---|---|
| SURVEY BOOK | PAGE | SHEETS |
| ELECTRONIC / AERIAL | 5 | of 11 |
| CONTRACT | PROJECT | |

...\ECNSMAIN_PLAN05.dgn 4/11/2011 2:49:03 PM

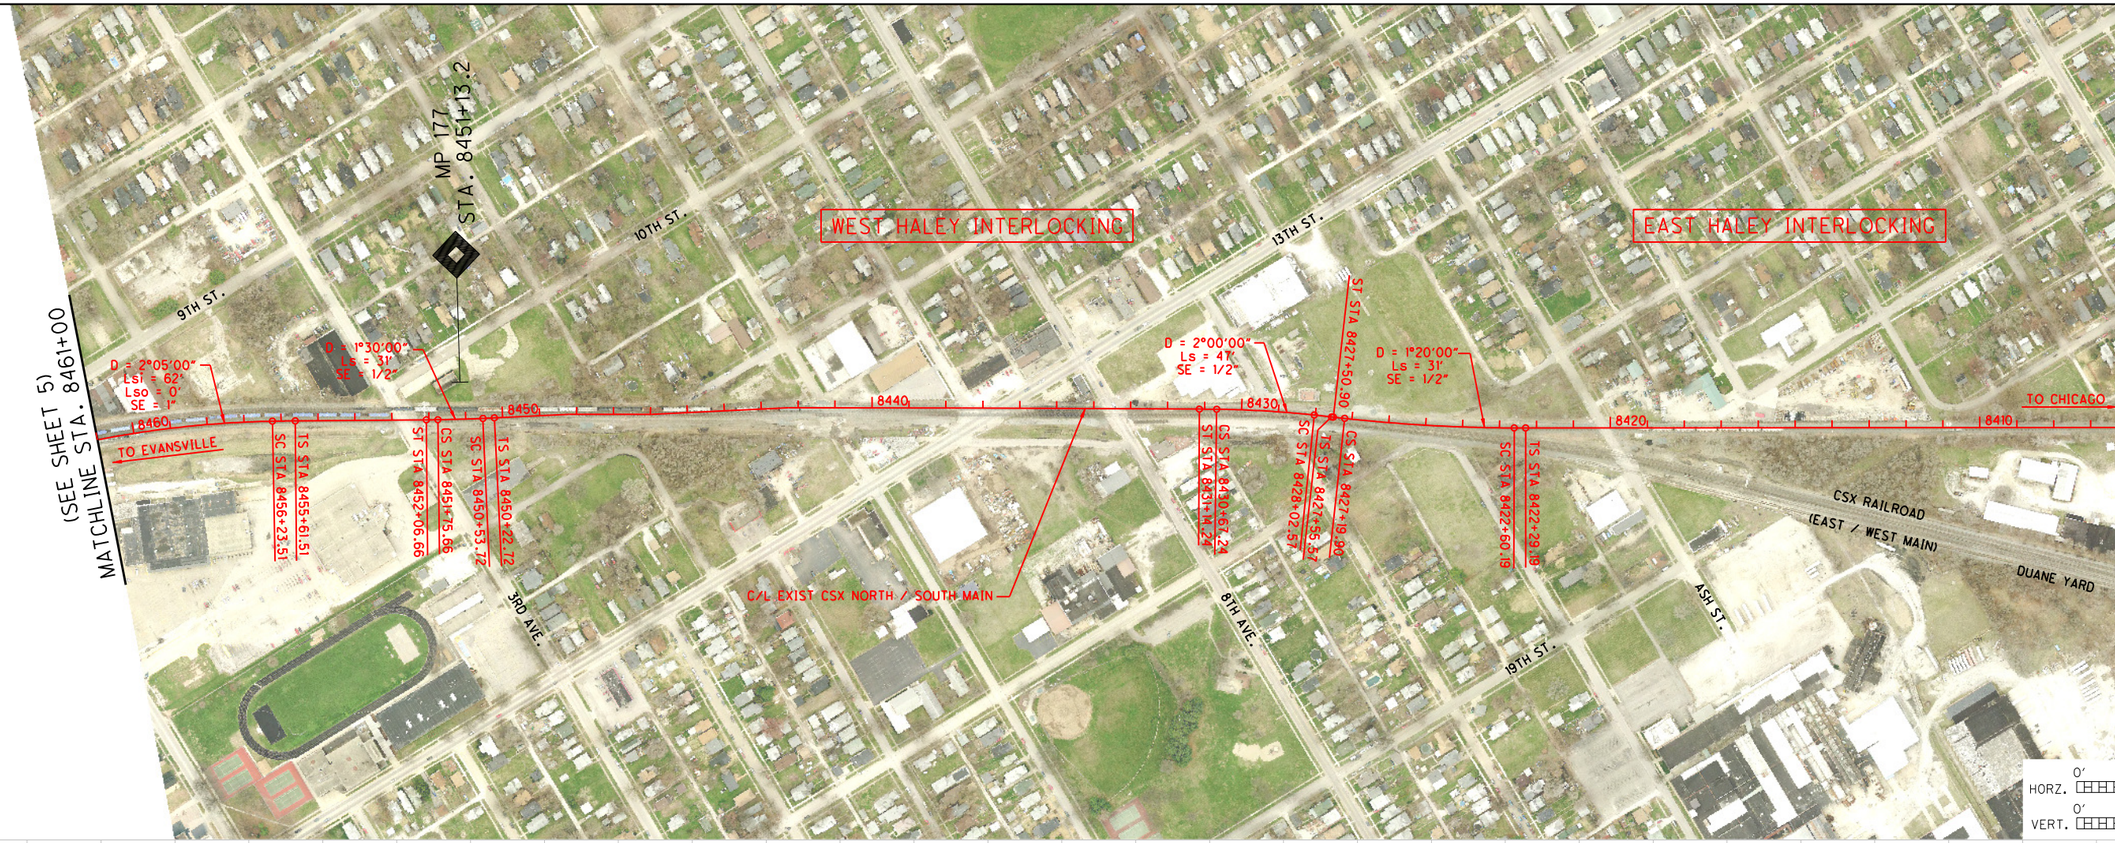

PREPARED BY:
URS
ONE INDIANA SQUARE, SUITE 2100
INDIANAPOLIS, INDIANA 46204
TEL: 317-532-5400
FAX: 317-532-5499


RECOMMENDED FOR APPROVAL
DESIGN ENGINEER DATE

DESIGNED: DRAWN: REZ
CHECKED: CHECKED:

**TERRE HAUTE URBANIZED AREA RAILROAD CORRIDOR STUDY**

*EXISTING CSX NORTH-SOUTH CORRIDOR PLAN AND PROFILE*

| | |
|---|---|
| HORIZONTAL SCALE | BRIDGE FILE |
| AS SHOWN | |
| VERTICAL SCALE | DESIGNATION |
| AS SHOWN | 0810341 |
| SURVEY BOOK | PAGE / SHEETS |
| ELECTRONIC / AERIAL | 6 of 11 |
| CONTRACT | PROJECT |

...\ECNSMAIN_PLAN06.dgn 4/11/2011 2:50:14 PM

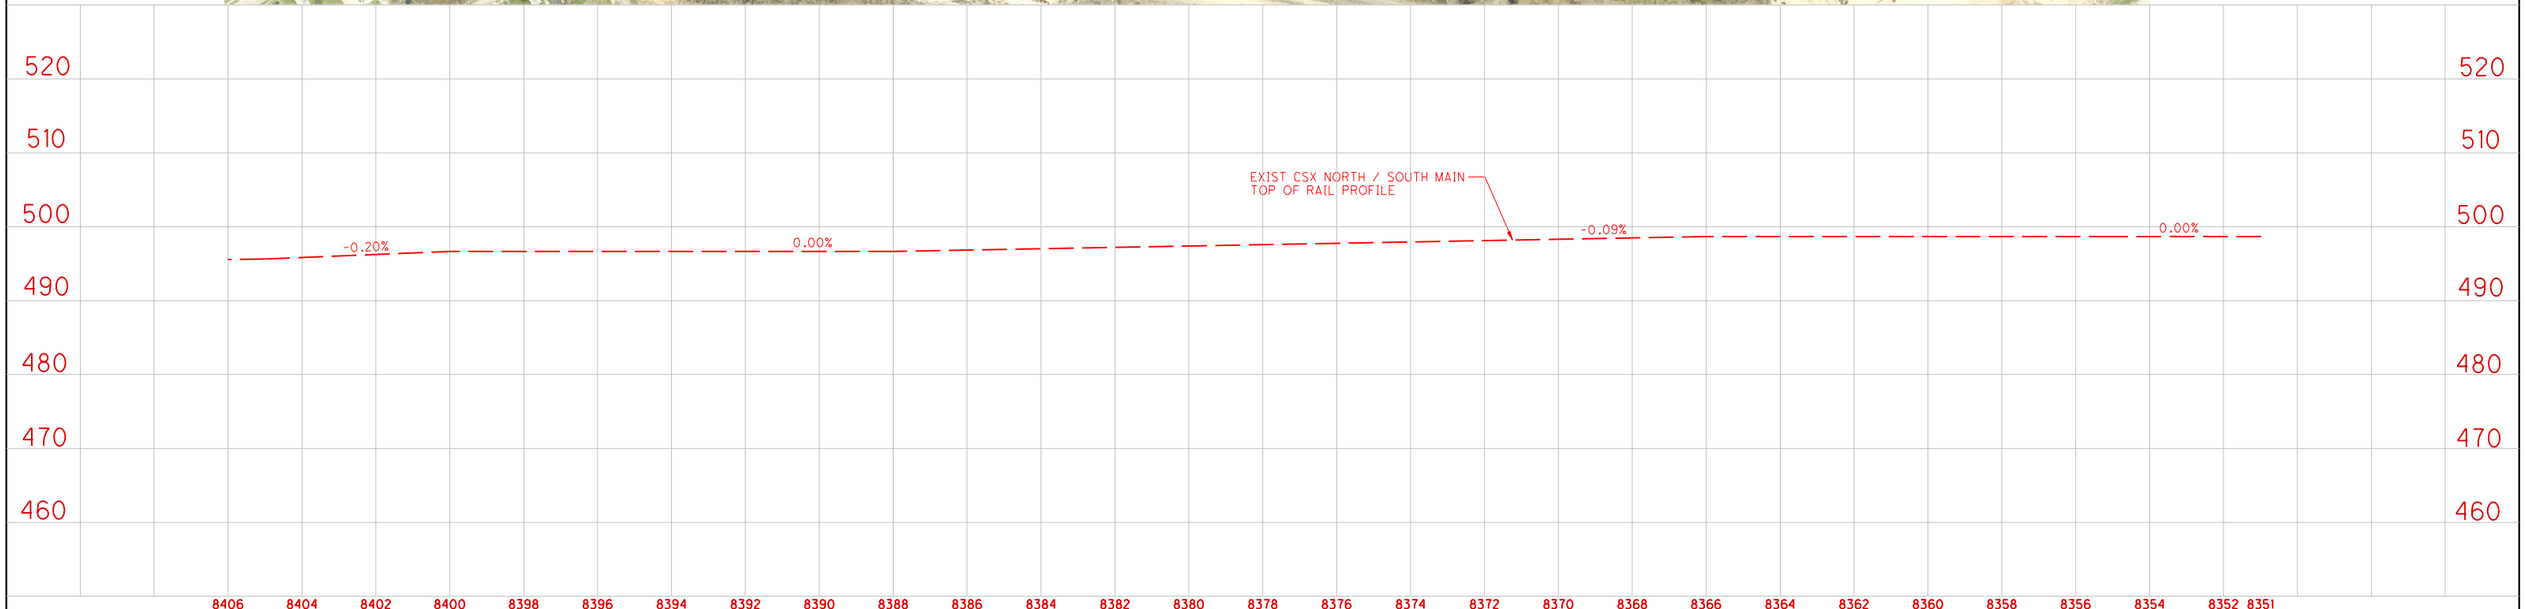


PREPARED BY:
URS
ONE INDIANA SQUARE, SUITE 2100
INDIANAPOLIS, INDIANA 46204
TEL: 317-532-5400
FAX: 317-532-5499

RECOMMENDED FOR APPROVAL
DESIGN ENGINEER DATE

DESIGNED: DRAWN: REZ
CHECKED: CHECKED:

**TERRE HAUTE URBANIZED AREA RAILROAD CORRIDOR STUDY**

*EXISTING CSX NORTH-SOUTH CORRIDOR PLAN AND PROFILE*

| | |
|---|---|
| HORIZONTAL SCALE | BRIDGE FILE |
| AS SHOWN | |
| VERTICAL SCALE | DESIGNATION |
| AS SHOWN | 0810341 |
| SURVEY BOOK | PAGE / SHEETS |
| ELECTRONIC / AERIAL | 7 of 11 |
| CONTRACT | PROJECT |

...\ECNSMAIN_PLAN07.dgn 4/11/2011 2:52:09 PM

PREPARED BY:
URS
ONE INDIANA SQUARE, SUITE 2100
INDIANAPOLIS, INDIANA 46204
TEL: 317-532-5400
FAX: 317-532-5499


RECOMMENDED FOR APPROVAL
DESIGN ENGINEER DATE

DESIGNED: DRAWN: REZ
CHECKED: CHECKED:

**TERRE HAUTE URBANIZED AREA RAILROAD CORRIDOR STUDY**

*EXISTING CSX NORTH-SOUTH CORRIDOR PLAN AND PROFILE*

| | |
|---|---|
| HORIZONTAL SCALE | BRIDGE FILE |
| AS SHOWN | |
| VERTICAL SCALE | DESIGNATION |
| AS SHOWN | 0810341 |
| SURVEY BOOK | PAGE / SHEETS |
| ELECTRONIC / AERIAL | 8 of 11 |
| CONTRACT | PROJECT |

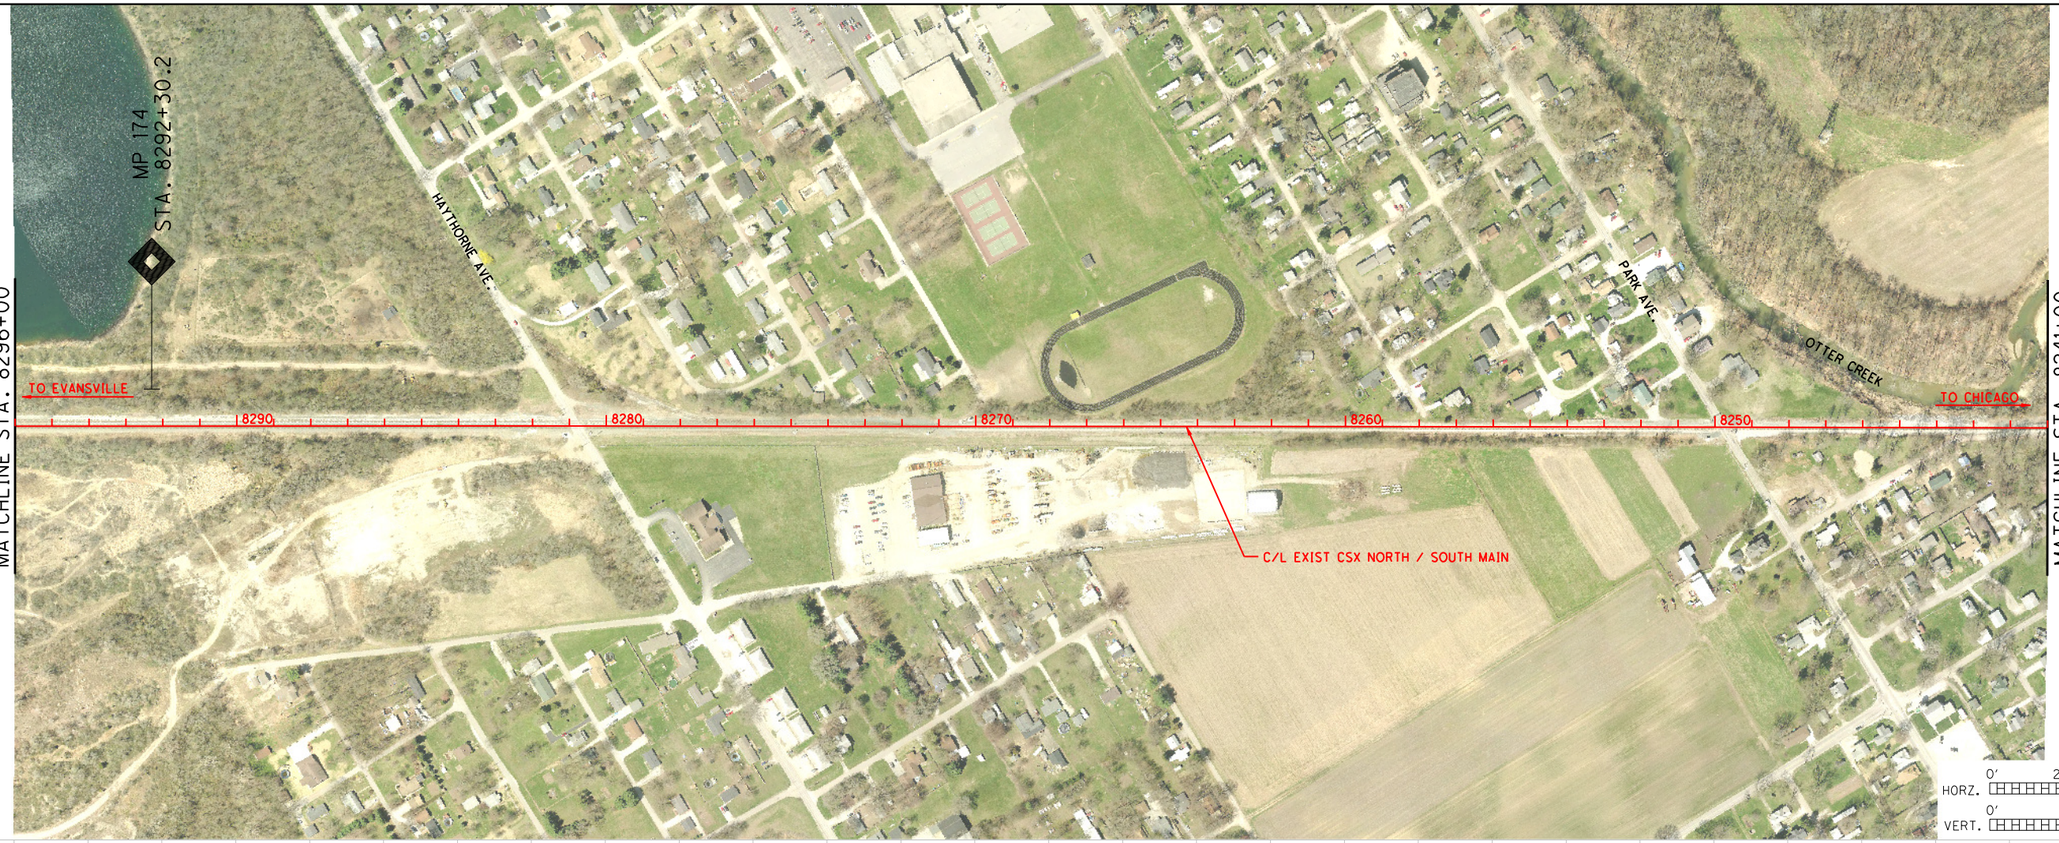


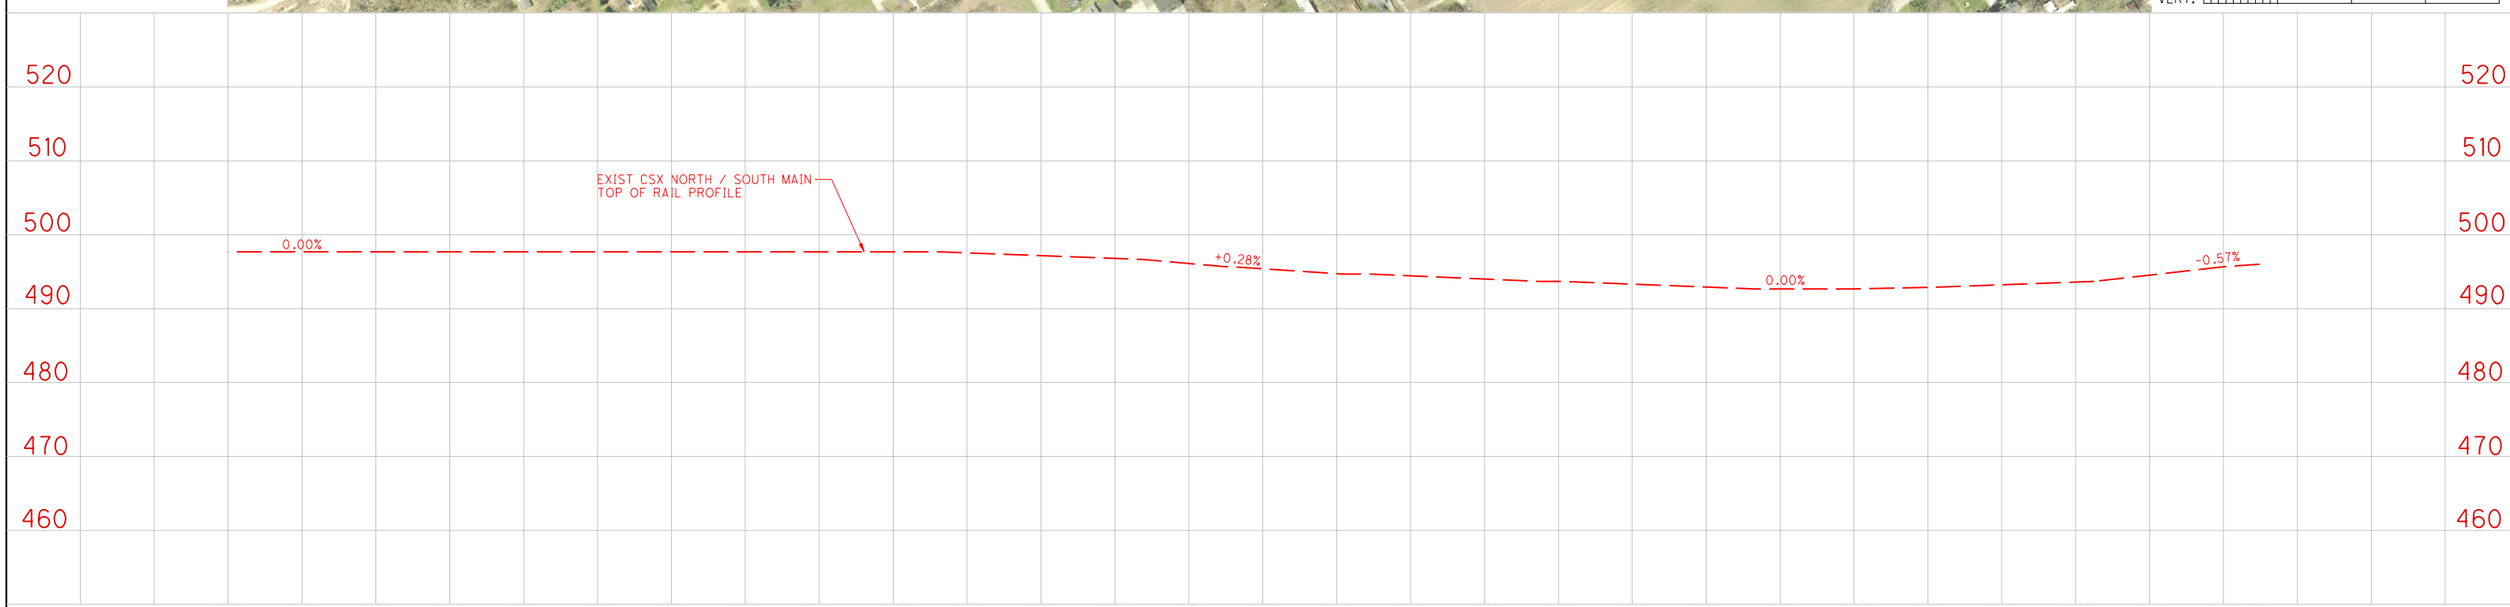



PREPARED BY:
URS
ONE INDIANA SQUARE, SUITE 2100
INDIANAPOLIS, INDIANA 46204
TEL: 317-532-5400
FAX: 317-532-5499


RECOMMENDED FOR APPROVAL
DESIGN ENGINEER DATE

DESIGNED: DRAWN: REZ
CHECKED: CHECKED:

**TERRE HAUTE URBANIZED AREA RAILROAD CORRIDOR STUDY**

*EXISTING CSX NORTH-SOUTH CORRIDOR PLAN AND PROFILE*

| | |
|---|---|
| HORIZONTAL SCALE | BRIDGE FILE |
| AS SHOWN | |
| VERTICAL SCALE | DESIGNATION |
| AS SHOWN | 0810341 |
| SURVEY BOOK | PAGE / SHEETS |
| ELECTRONIC / AERIAL | 9 of 11 |
| CONTRACT | PROJECT |

...\ECNSMAIN_PLAN09.dgn 4/11/2011 2:55:29 PM

PREPARED BY:

URS

ONE INDIANA SQUARE, SUITE 2100
INDIANAPOLIS, INDIANA 46204
TEL: 317-532-5400
FAX: 317-532-5499

RECOMMENDED FOR APPROVAL _____ DESIGN ENGINEER DATE

DESIGNED: _____ DRAWN: REZ

CHECKED: _____ CHECKED: _____

**TERRE HAUTE URBANIZED AREA RAILROAD CORRIDOR STUDY**

*EXISTING CSX NORTH-SOUTH CORRIDOR PLAN AND PROFILE*

| | |
|---|---|
| HORIZONTAL SCALE | BRIDGE FILE |
| AS SHOWN | |
| VERTICAL SCALE | DESIGNATION |
| AS SHOWN | 0810341 |
| SURVEY BOOK | PAGE / SHEETS |
| ELECTRONIC / AERIAL | 10 of 11 |
| CONTRACT | PROJECT |

...\ECNSMAIN_PLAN10.dgn 4/11/2011 2:57:13 PM

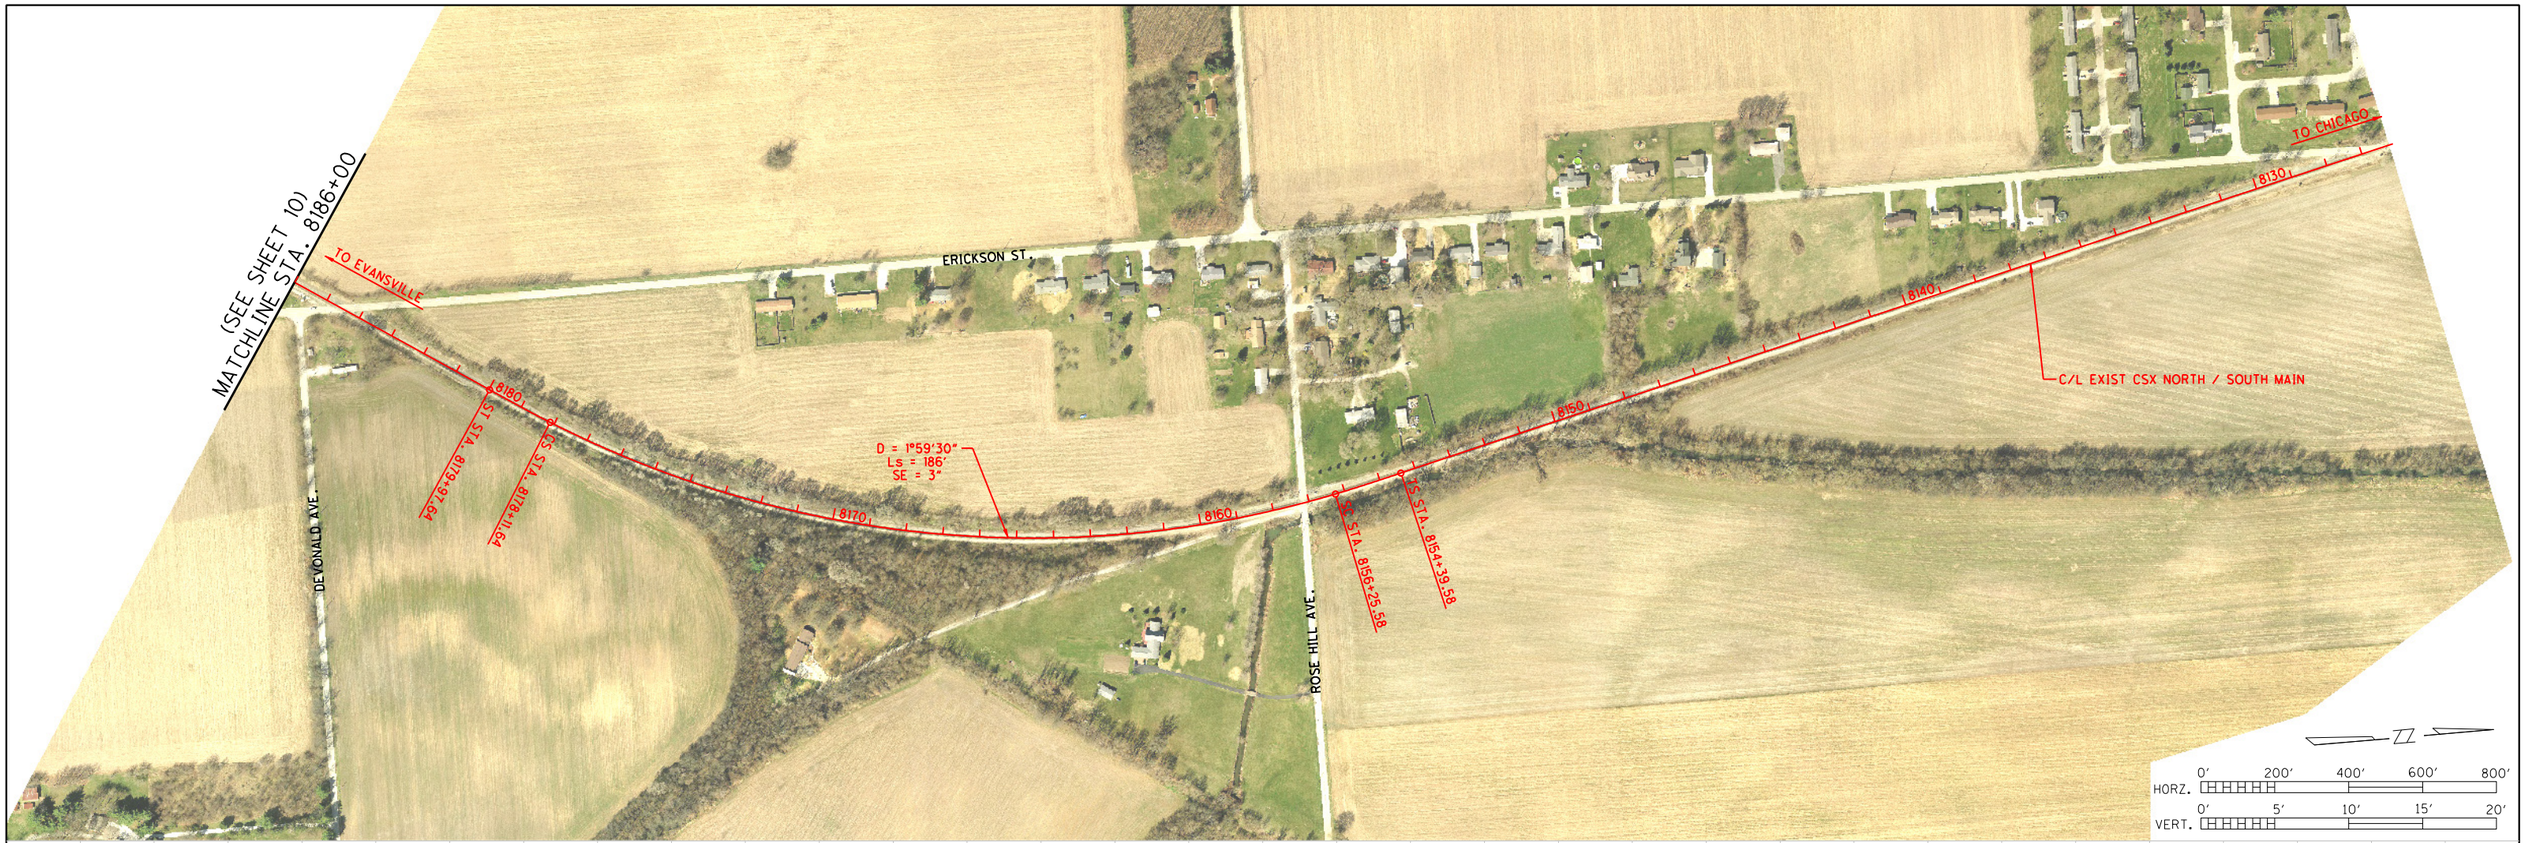


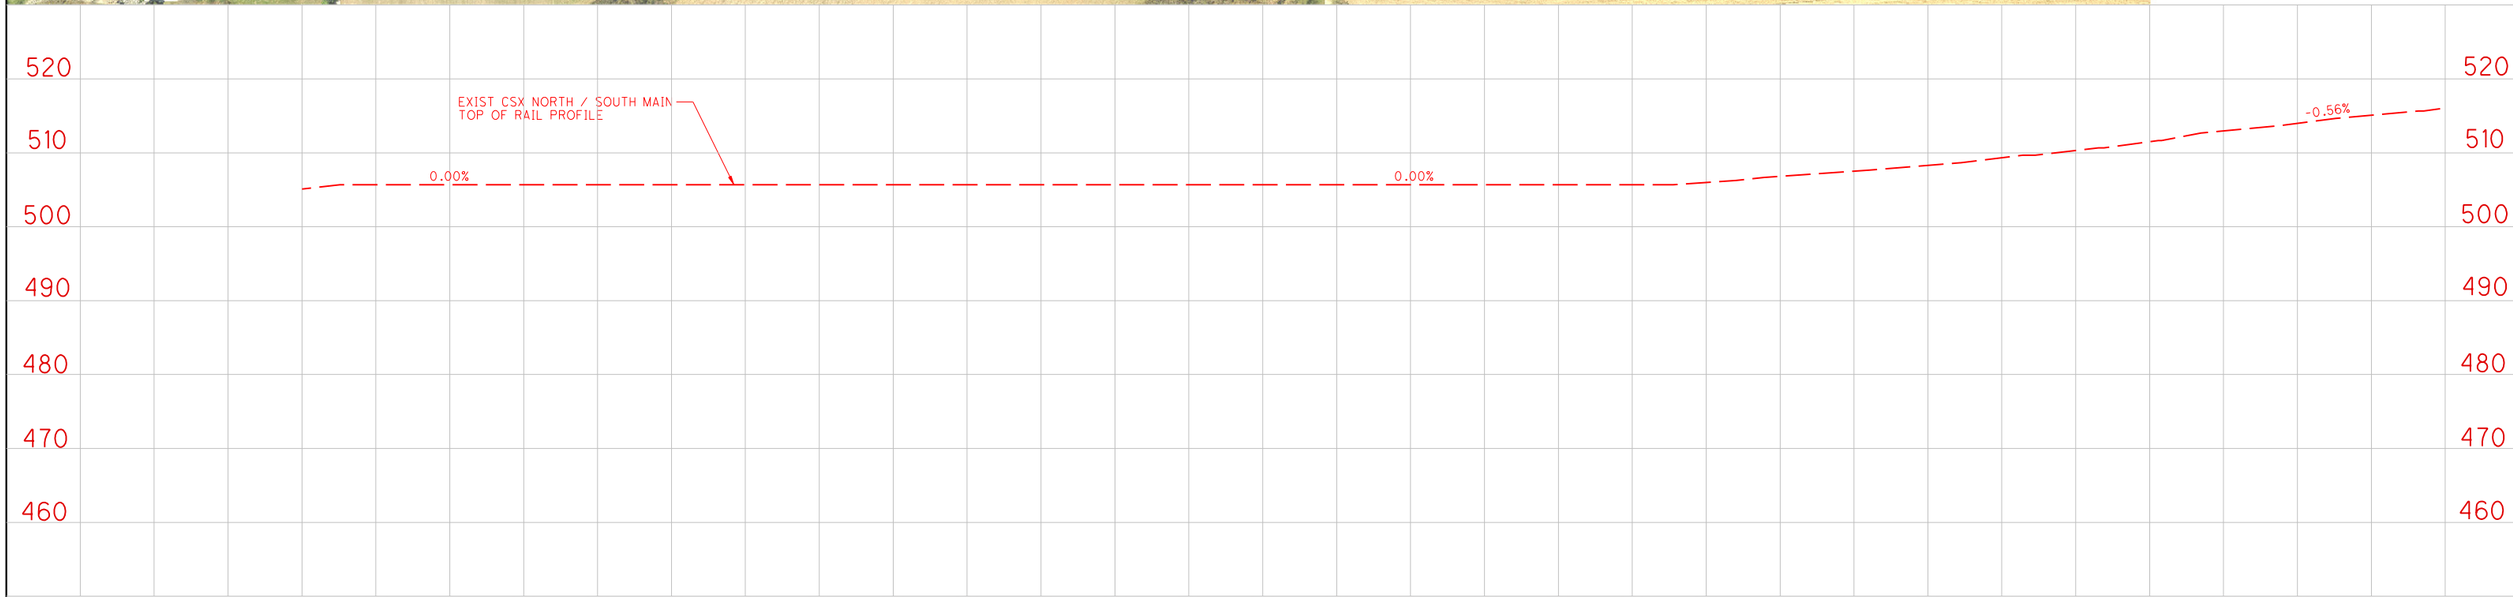


PREPARED BY:

URS

ONE INDIANA SQUARE, SUITE 2100
INDIANAPOLIS, INDIANA 46204
TEL: 317-532-5400
FAX: 317-532-5499

RECOMMENDED FOR APPROVAL
DESIGN ENGINEER DATE

DESIGNED: DRAWN: REZ
CHECKED: CHECKED:

**TERRE HAUTE URBANIZED AREA RAILROAD CORRIDOR STUDY**

*EXISTING CSX NORTH-SOUTH CORRIDOR PLAN AND PROFILE*

| | |
|---|---|
| HORIZONTAL SCALE | BRIDGE FILE |
| AS SHOWN | |
| VERTICAL SCALE | DESIGNATION |
| AS SHOWN | 0810341 |
| SURVEY BOOK | PAGE / SHEETS |
| ELECTRONIC / AERIAL | 11 of 11 |
| CONTRACT | PROJECT |

...\ECNSMAIN_PLAN11.dgn 4/11/2011 2:58:49 PM

# TERRE HAUTE URBANIZED AREA RAILROAD CORRIDOR STUDY

CITY OF TERRE HAUTE
VIGO COUNTY BOARD OF COMMISSIONERS
METROPOLITAN PLANNING ORGANIZATION

# Railroad Corridor Planning Level

# Plan and Profile Drawings

## BLUE CORRIDOR ALTERNATIVE

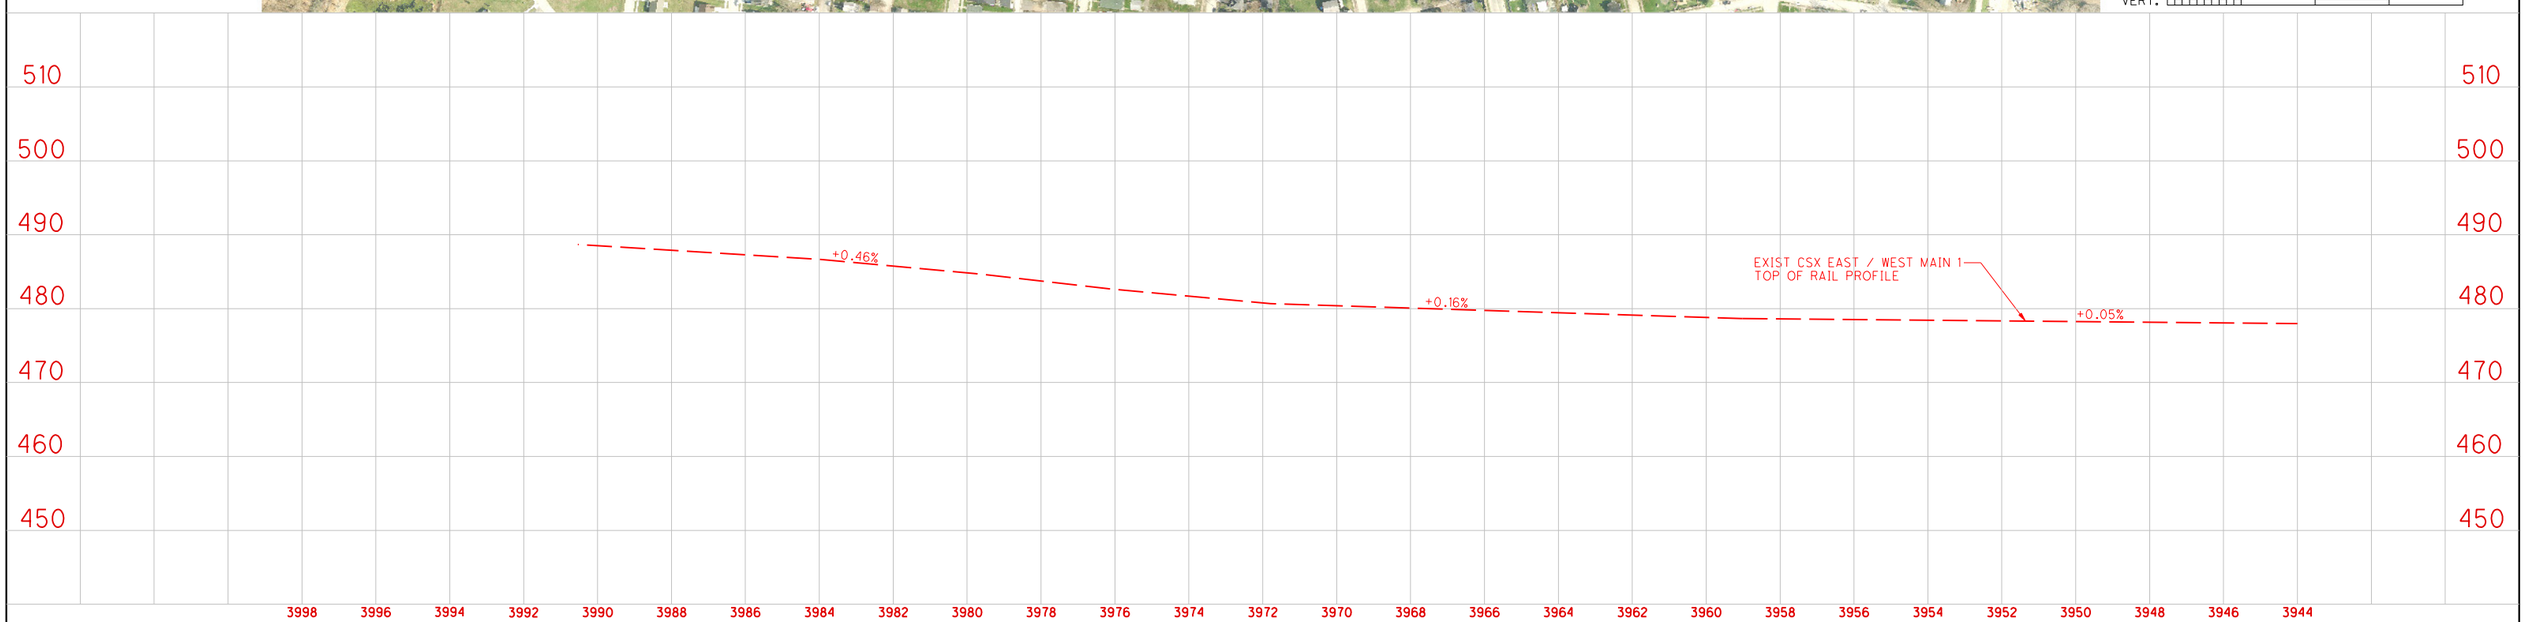


PREPARED BY:

URS

ONE INDIANA SQUARE, SUITE 2100
INDIANAPOLIS, INDIANA 46204
TEL: 317-532-5400
FAX: 317-532-5499

RECOMMENDED FOR APPROVAL _____ DESIGN ENGINEER DATE

DESIGNED: _____ DRAWN: REZ

CHECKED: _____ CHECKED: _____

**TERRE HAUTE URBANIZED AREA RAILROAD CORRIDOR STUDY**

*EXISTING CSX EAST-WEST CORRIDOR PLAN AND PROFILE*

| HORIZONTAL SCALE | BRIDGE FILE |
|---|---|
| AS SHOWN | |
| VERTICAL SCALE | DESIGNATION |
| AS SHOWN | 0810341 |

| SURVEY BOOK | PAGE | SHEETS |
|---|---|---|
| ELECTRONIC / AERIAL | | 1 of 11 |
| CONTRACT | PROJECT | |

...\ECEWMAIN1_PLAN01.dgn 4/11/2011 2:25:44 PM

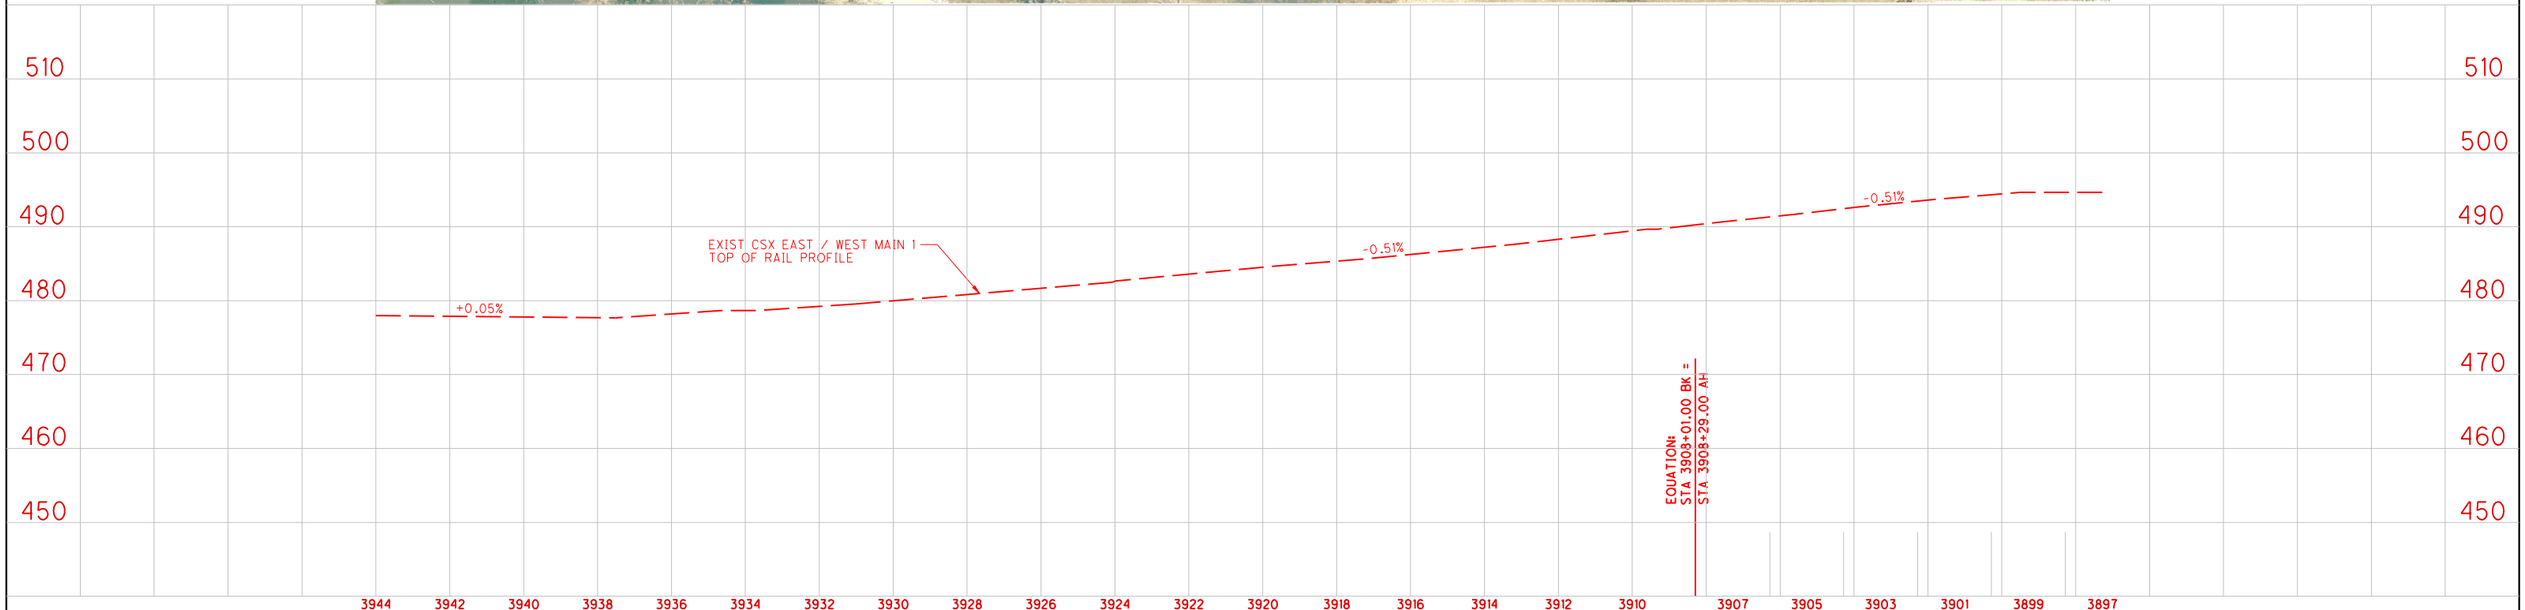



PREPARED BY:
URS
ONE INDIANA SQUARE, SUITE 2100
INDIANAPOLIS, INDIANA 46204
TEL: 317-532-5400
FAX: 317-532-5499


RECOMMENDED FOR APPROVAL
DESIGN ENGINEER DATE

DESIGNED: DRAWN: REZ
CHECKED: CHECKED:

**TERRE HAUTE URBANIZED AREA RAILROAD CORRIDOR STUDY**

EXISTING CSX EAST-WEST CORRIDOR
PLAN AND PROFILE

| | |
|---|---|
| HORIZONTAL SCALE | BRIDGE FILE |
| AS SHOWN | |
| VERTICAL SCALE | DESIGNATION |
| AS SHOWN | 0810341 |

| | | |
|---|---|---|
| SURVEY BOOK | PAGE | SHEETS |
| ELECTRONIC / AERIAL | | 2 of 11 |
| CONTRACT | PROJECT | |

...\ECEWMAIN1_PLAN02.dgn 4/11/2011 2:26:47 PM

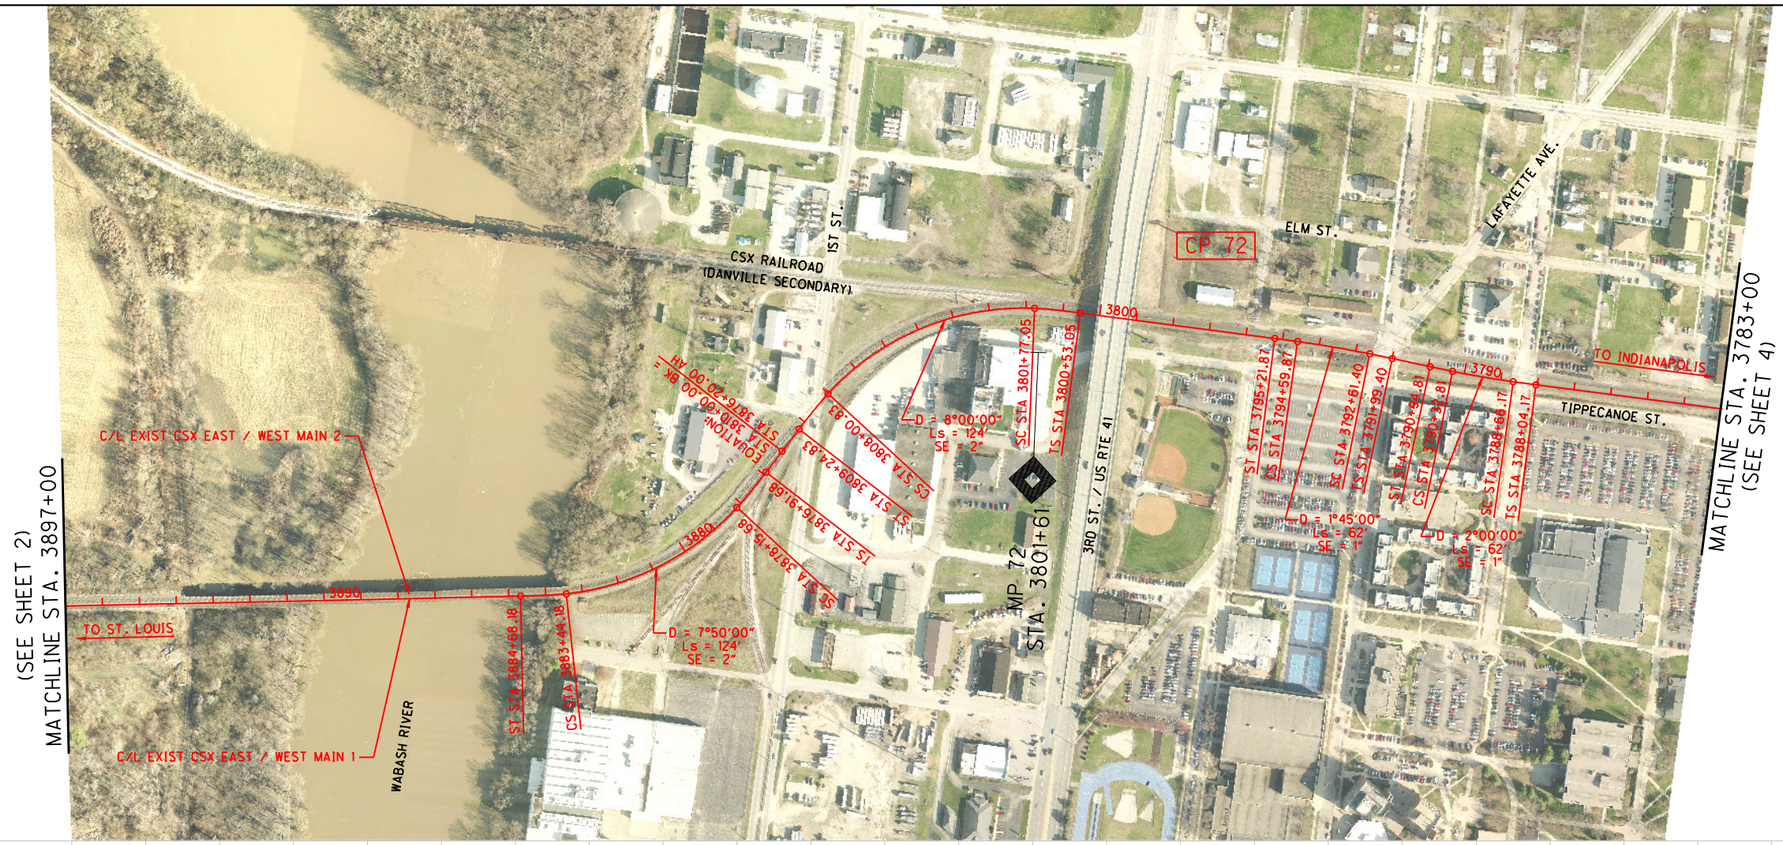

PREPARED BY:
URS
ONE INDIANA SQUARE, SUITE 2100
INDIANAPOLIS, INDIANA 46204
TEL: 317-532-5400
FAX: 317-532-5499


RECOMMENDED FOR APPROVAL _____ DESIGN ENGINEER DATE

DESIGNED: _____ DRAWN: REZ

CHECKED: _____ CHECKED: _____

# TERRE HAUTE URBANIZED AREA RAILROAD CORRIDOR STUDY

## EXISTING CSX EAST-WEST CORRIDOR PLAN AND PROFILE

| | |
|---|---|
| HORIZONTAL SCALE | BRIDGE FILE |
| AS SHOWN | |
| VERTICAL SCALE | DESIGNATION |
| AS SHOWN | 0810341 |

| | | |
|---|---|---|
| SURVEY BOOK | PAGE | SHEETS |
| ELECTRONIC / AERIAL | 3 | of 11 |
| CONTRACT | PROJECT | |

...\ECEWMAIN1_PLAN03.dgn 4/11/2011 2:27:42 PM

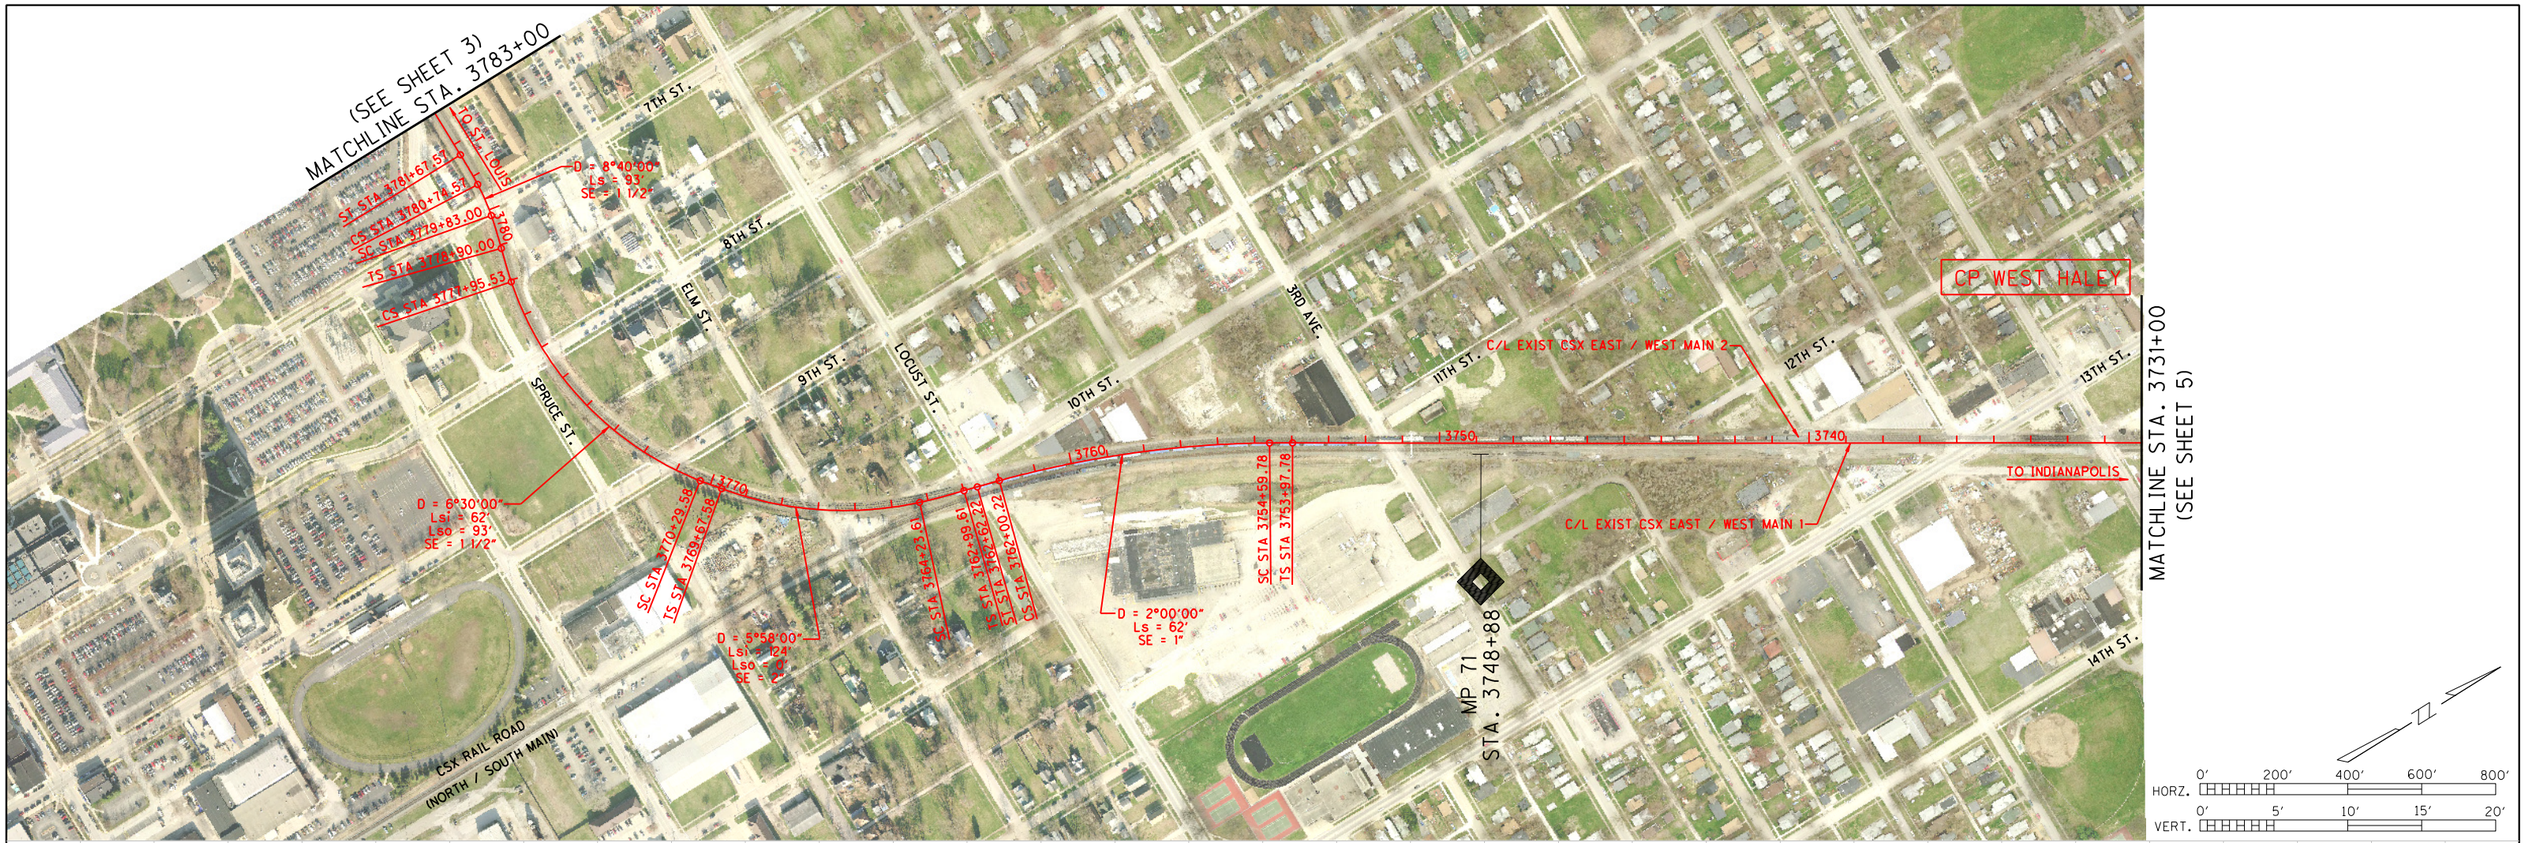

PREPARED BY:

URS

ONE INDIANA SQUARE, SUITE 2100
INDIANAPOLIS, INDIANA 46204
TEL: 317-532-5400
FAX: 317-532-5499

RECOMMENDED FOR APPROVAL _____ DESIGN ENGINEER DATE

DESIGNED: _____ DRAWN: REZ

CHECKED: _____ CHECKED: _____

**TERRE HAUTE URBANIZED AREA RAILROAD CORRIDOR STUDY**

EXISTING CSX EAST-WEST CORRIDOR
PLAN AND PROFILE

| | |
|---|---|
| HORIZONTAL SCALE | BRIDGE FILE |
| AS SHOWN | |
| VERTICAL SCALE | DESIGNATION |
| AS SHOWN | 0810341 |
| SURVEY BOOK | PAGE / SHEETS |
| ELECTRONIC / AERIAL | 4 of 11 |
| CONTRACT | PROJECT |

...\ECEWMAIN1_PLAN04.dgn 4/11/2011 2:31:02 PM

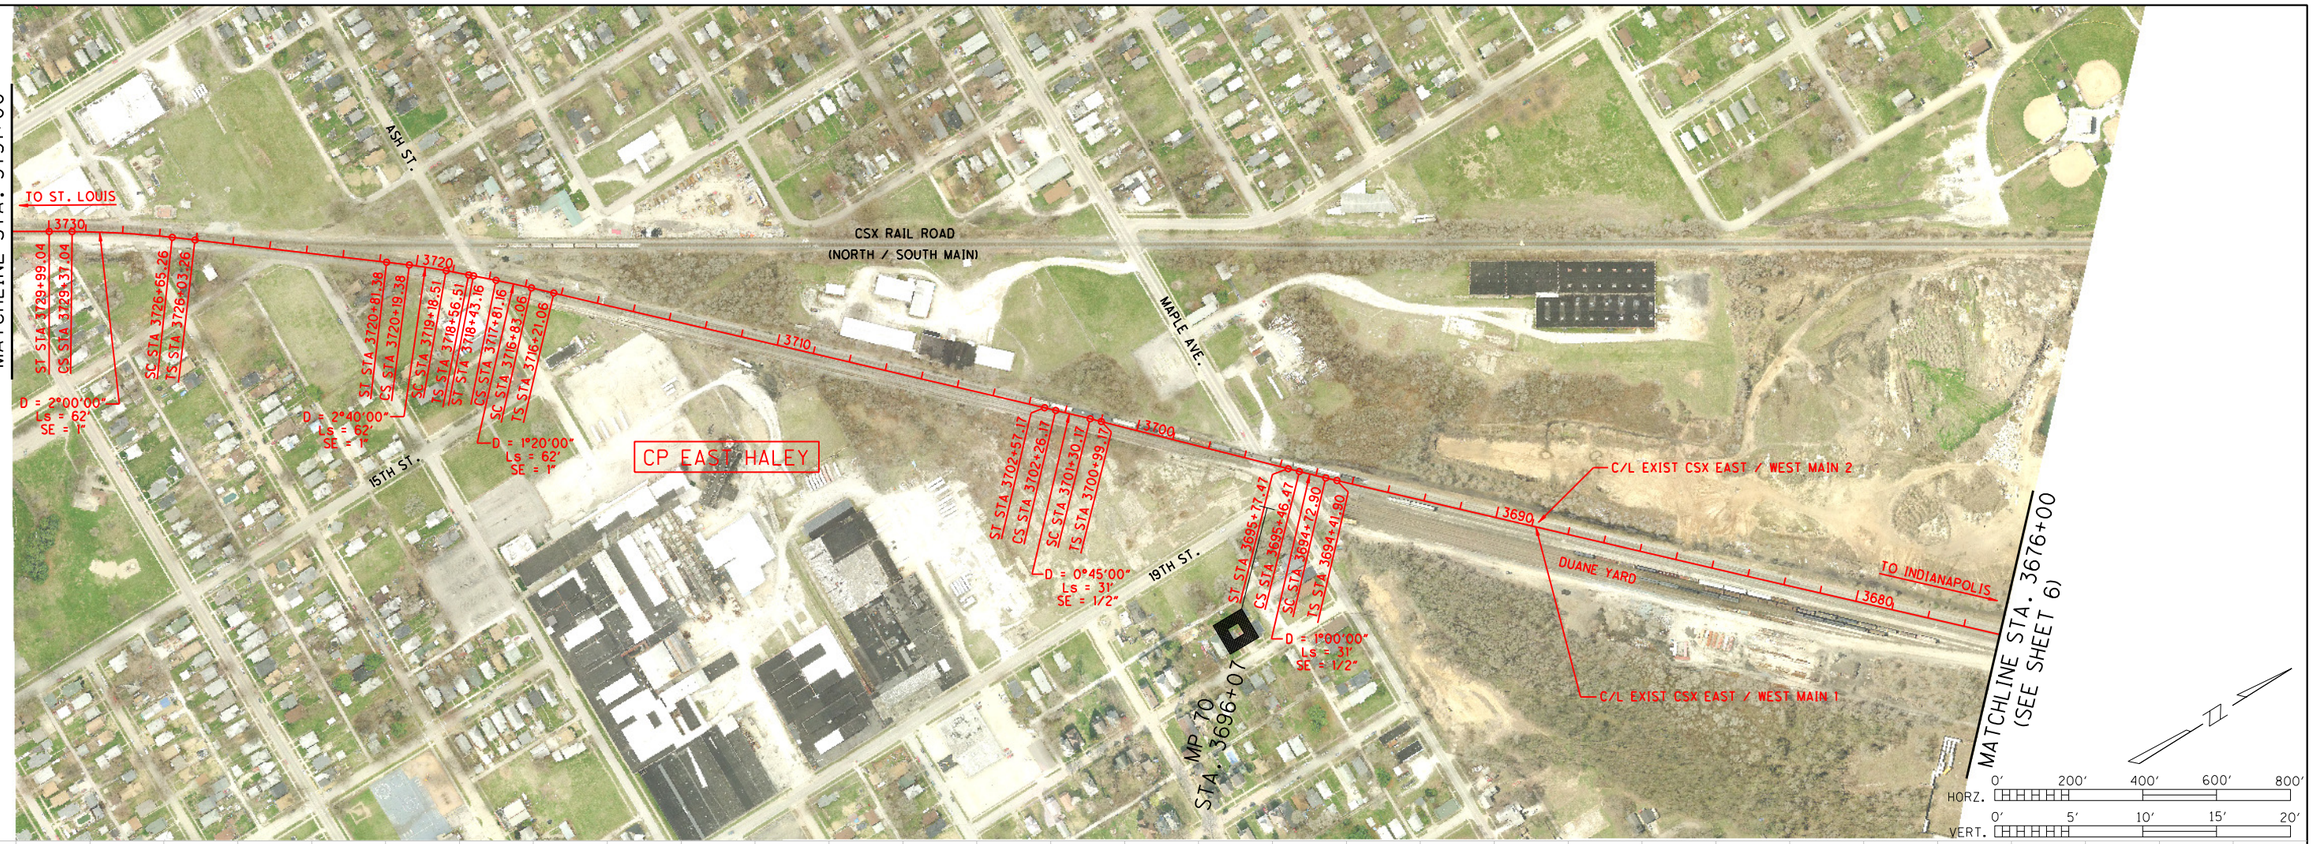


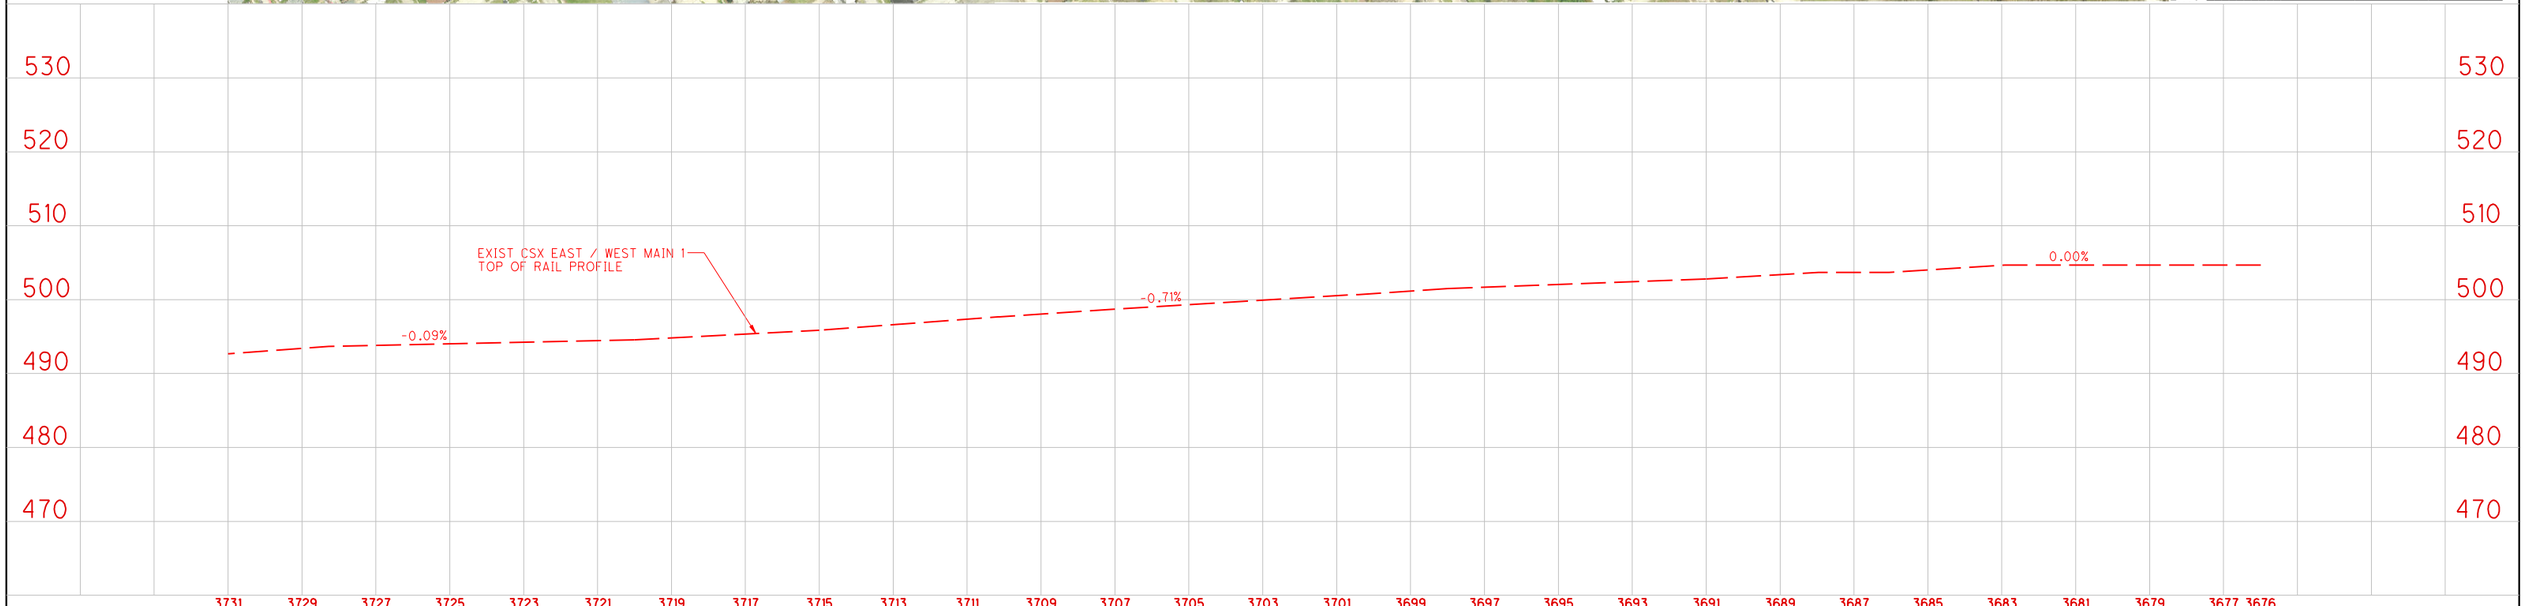



PREPARED BY:
URS
ONE INDIANA SQUARE, SUITE 2100
INDIANAPOLIS, INDIANA 46204
TEL: 317-532-5400
FAX: 317-532-5499


RECOMMENDED FOR APPROVAL
DESIGN ENGINEER DATE

DESIGNED: DRAWN: REZ
CHECKED: CHECKED:

**TERRE HAUTE URBANIZED AREA RAILROAD CORRIDOR STUDY**

*EXISTING CSX EAST-WEST CORRIDOR PLAN AND PROFILE*

| | |
|---|---|
| HORIZONTAL SCALE | BRIDGE FILE |
| AS SHOWN | |
| VERTICAL SCALE | DESIGNATION |
| AS SHOWN | 0810341 |
| SURVEY BOOK | PAGE / SHEETS |
| ELECTRONIC / AERIAL | 5 of 11 |
| CONTRACT | PROJECT |

...\ECEWMAIN1_PLAN05.dgn 4/11/2011 2:32:32 PM

PREPARED BY:

URS

ONE INDIANA SQUARE, SUITE 2100
INDIANAPOLIS, INDIANA 46204
TEL: 317-532-5400
FAX: 317-532-5499

RECOMMENDED FOR APPROVAL _____ DESIGN ENGINEER DATE

DESIGNED: _____ DRAWN: REZ

CHECKED: _____ CHECKED: _____

**TERRE HAUTE URBANIZED AREA RAILROAD CORRIDOR STUDY**

*EXISTING CSX EAST-WEST CORRIDOR PLAN AND PROFILE*

| | |
|---|---|
| HORIZONTAL SCALE | BRIDGE FILE |
| AS SHOWN | |
| VERTICAL SCALE | DESIGNATION |
| AS SHOWN | 0810341 |
| SURVEY BOOK | PAGE / SHEETS |
| ELECTRONIC / AERIAL | 6 of 11 |
| CONTRACT | PROJECT |

...\ECEWMAIN1_PLAN06.dgn 4/11/2011 2:34:10 PM

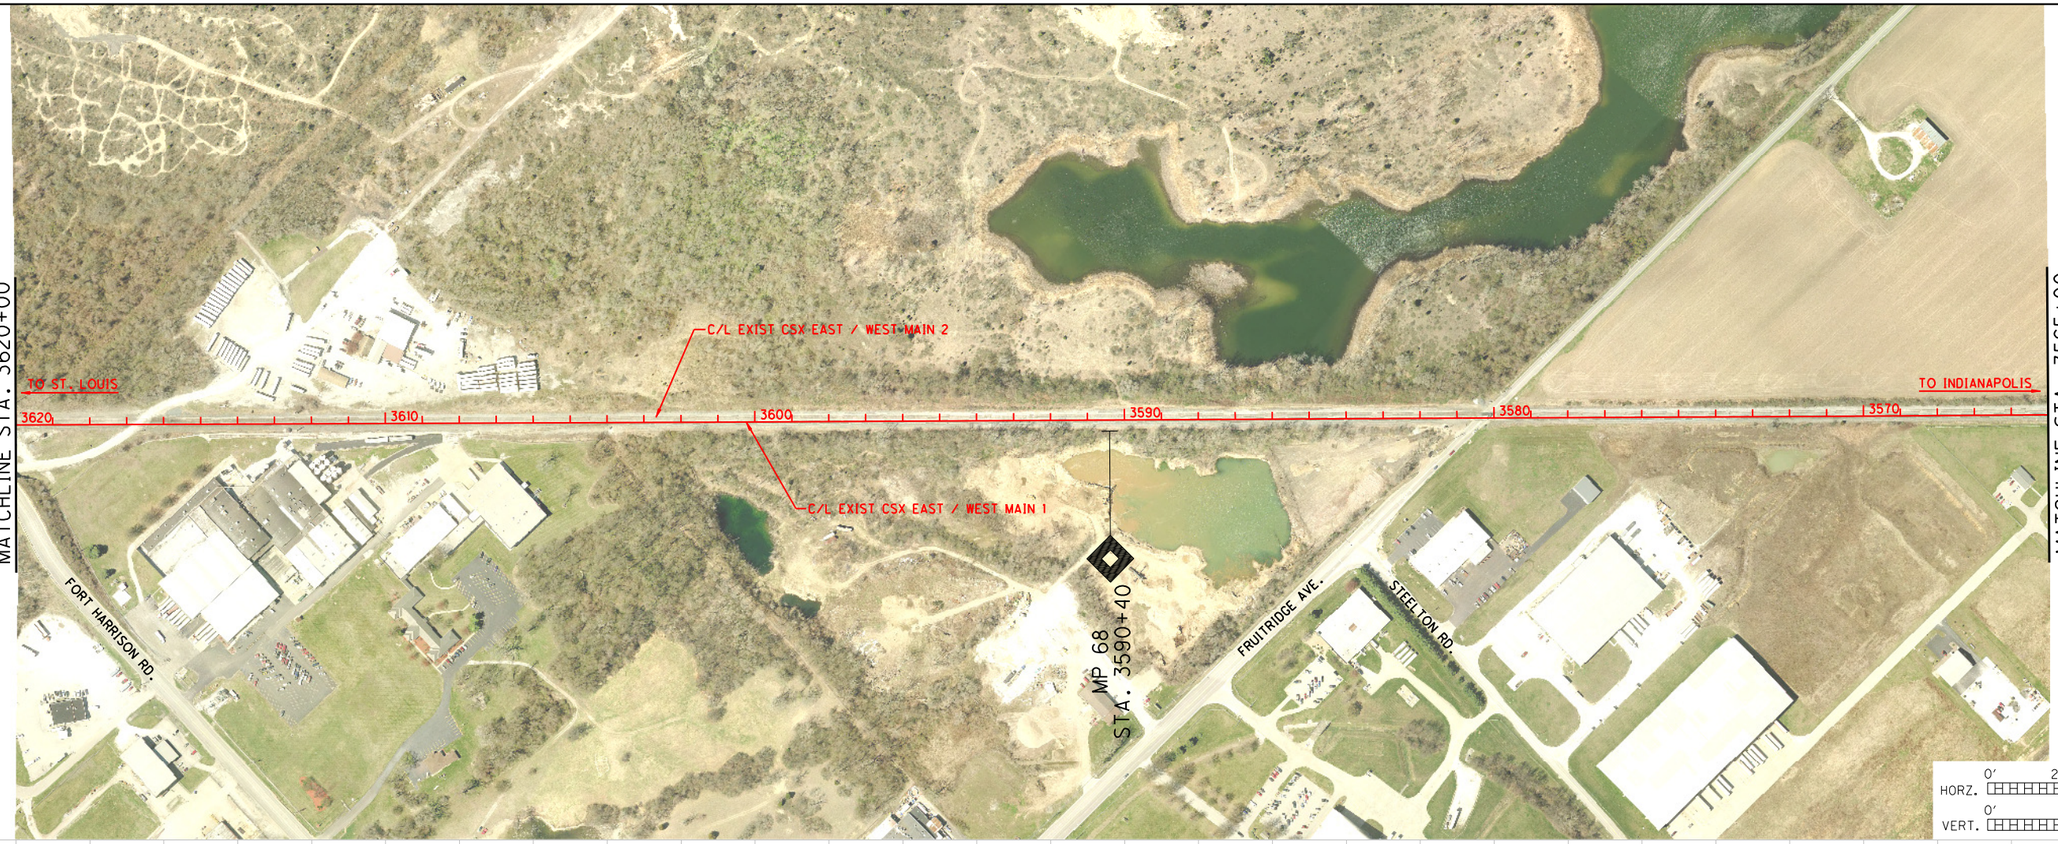

PREPARED BY:

URS

ONE INDIANA SQUARE, SUITE 2100
INDIANAPOLIS, INDIANA 46204
TEL: 317-532-5400
FAX: 317-532-5499

RECOMMENDED FOR APPROVAL _____ DESIGN ENGINEER DATE

DESIGNED: _____ DRAWN: REZ

CHECKED: _____ CHECKED: _____

**TERRE HAUTE URBANIZED AREA RAILROAD CORRIDOR STUDY**

*EXISTING CSX EAST-WEST CORRIDOR PLAN AND PROFILE*

| | |
|---|---|
| HORIZONTAL SCALE | BRIDGE FILE |
| AS SHOWN | |
| VERTICAL SCALE | DESIGNATION |
| AS SHOWN | 0810341 |
| SURVEY BOOK | PAGE / SHEETS |
| ELECTRONIC / AERIAL | 7 of 11 |
| CONTRACT | PROJECT |

...\ECEWMAIN1_PLAN07.dgn 4/11/2011 2:35:43 PM

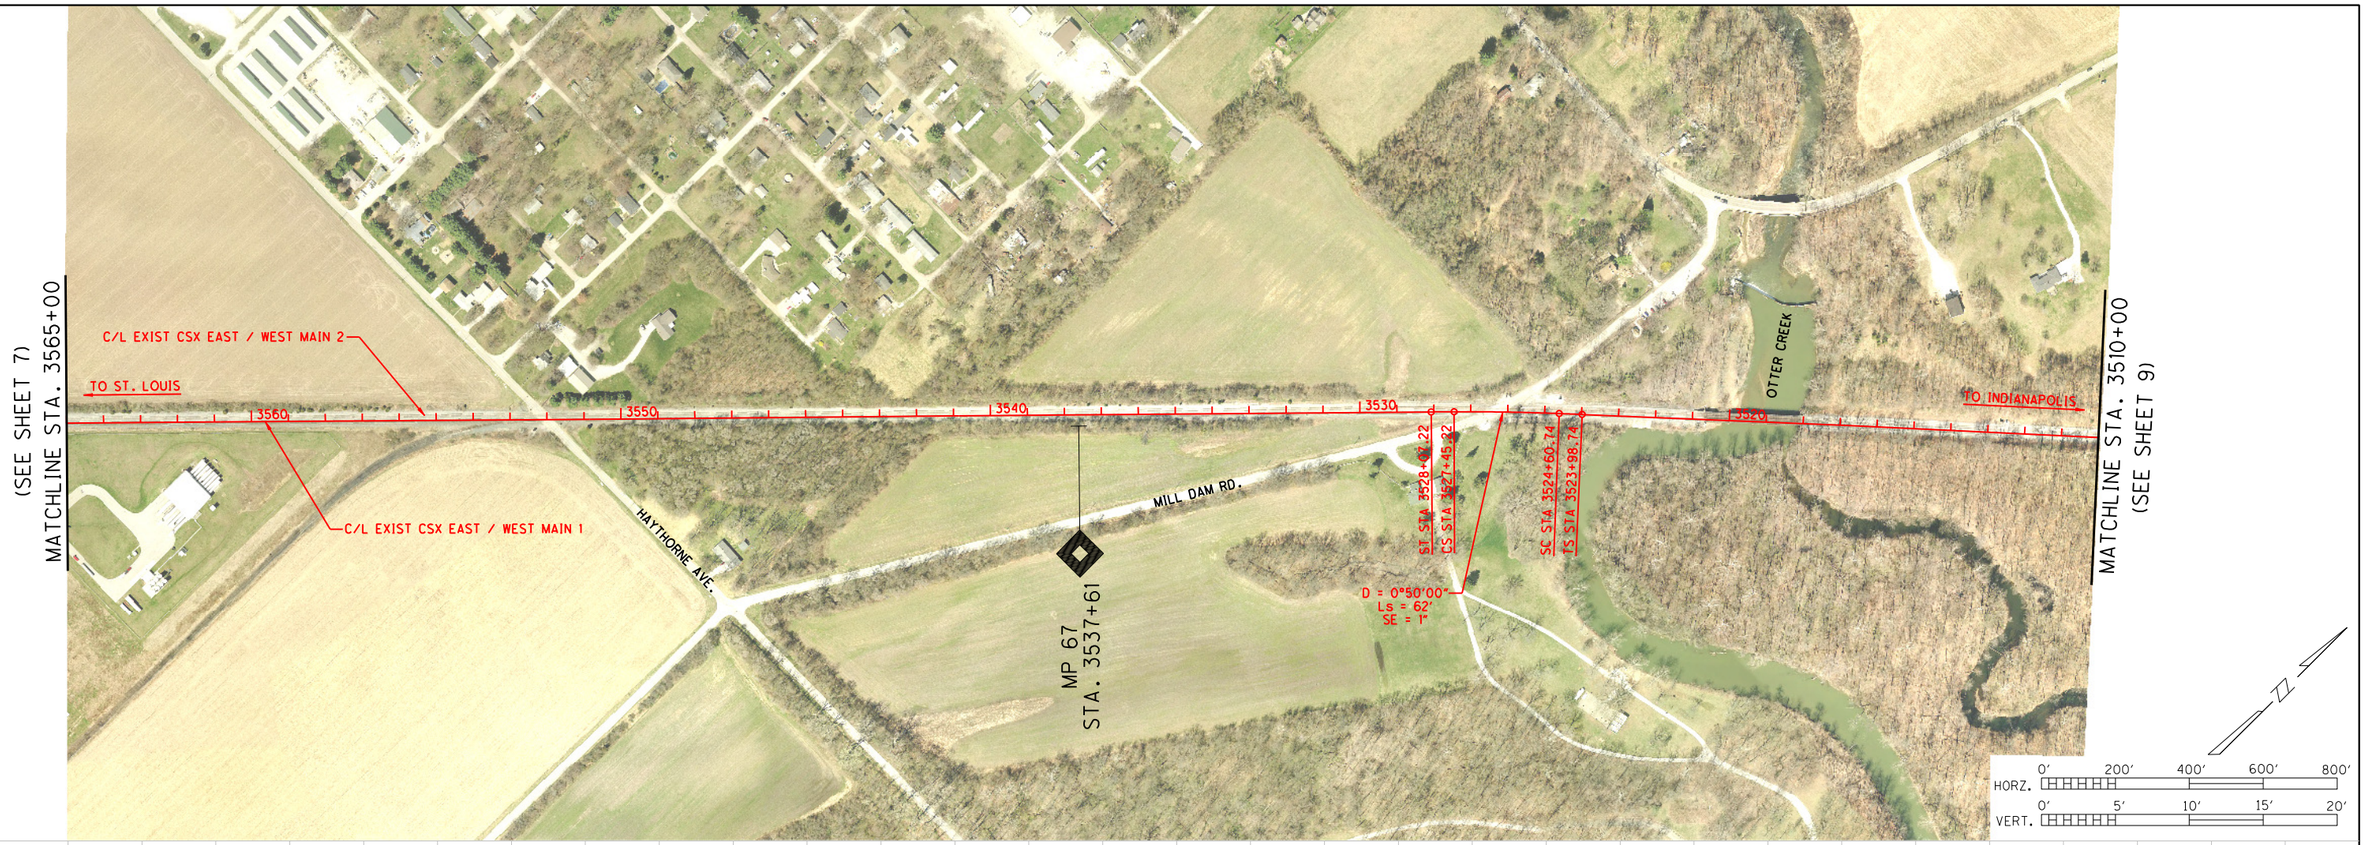

PREPARED BY:
URS
ONE INDIANA SQUARE, SUITE 2100
INDIANAPOLIS, INDIANA 46204
TEL: 317-532-5400
FAX: 317-532-5499


RECOMMENDED FOR APPROVAL
DESIGN ENGINEER DATE

DESIGNED: DRAWN: REZ
CHECKED: CHECKED:

**TERRE HAUTE URBANIZED AREA RAILROAD CORRIDOR STUDY**

EXISTING CSX EAST-WEST CORRIDOR
PLAN AND PROFILE

| | |
|---|---|
| HORIZONTAL SCALE | BRIDGE FILE |
| AS SHOWN | |
| VERTICAL SCALE | DESIGNATION |
| AS SHOWN | 0810341 |
| SURVEY BOOK | PAGE / SHEETS |
| ELECTRONIC / AERIAL | 8 of 11 |
| CONTRACT | PROJECT |

...\ECEWMAIN1_PLAN08.dgn 4/11/2011 2:37:12 PM

PREPARED BY:
URS
ONE INDIANA SQUARE, SUITE 2100
INDIANAPOLIS, INDIANA 46204
TEL: 317-532-5400
FAX: 317-532-5499

RECOMMENDED FOR APPROVAL
DESIGN ENGINEER DATE

DESIGNED: DRAWN: REZ
CHECKED: CHECKED:

**TERRE HAUTE URBANIZED AREA RAILROAD CORRIDOR STUDY**

EXISTING CSX EAST-WEST CORRIDOR
PLAN AND PROFILE

| | |
|---|---|
| HORIZONTAL SCALE | BRIDGE FILE |
| AS SHOWN | |
| VERTICAL SCALE | DESIGNATION |
| AS SHOWN | 0810341 |
| SURVEY BOOK | PAGE / SHEETS |
| ELECTRONIC / AERIAL | 9 of 11 |
| CONTRACT | PROJECT |

...\ECEWMAIN1_PLAN09.dgn 4/11/2011 2:38:33 PM

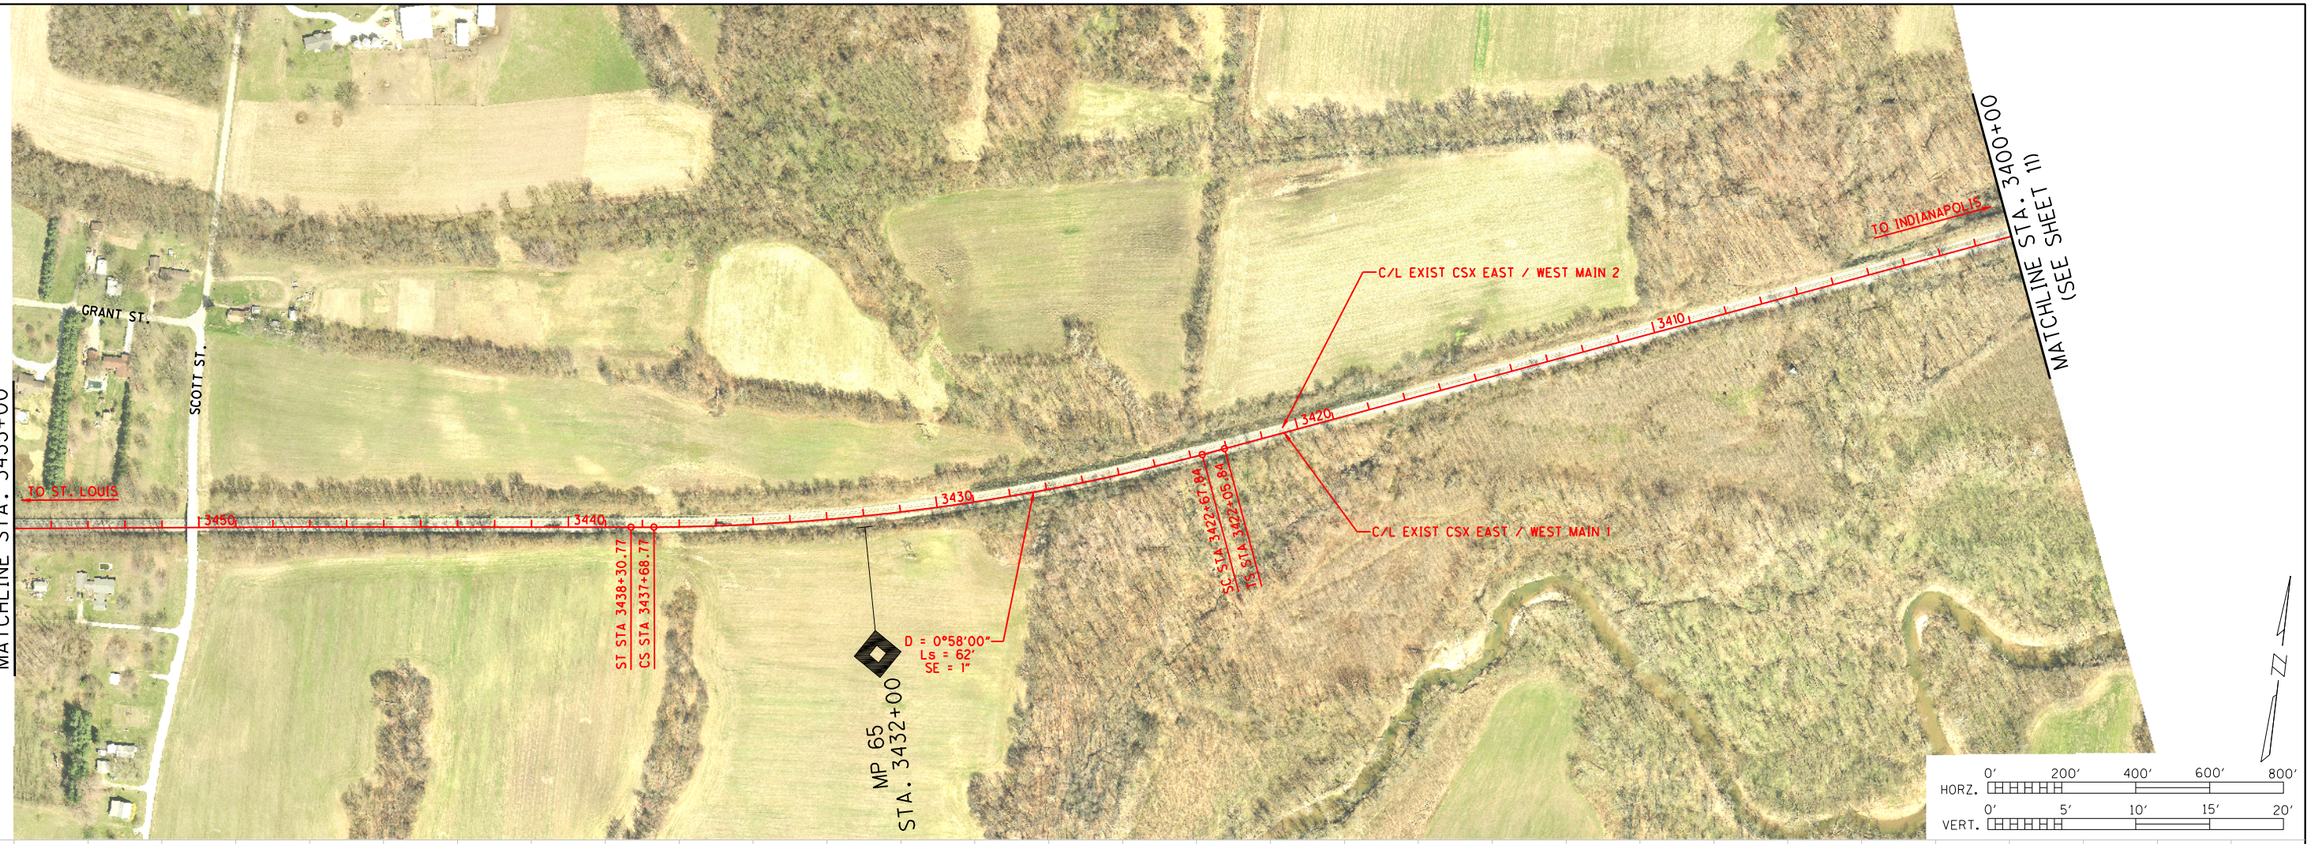


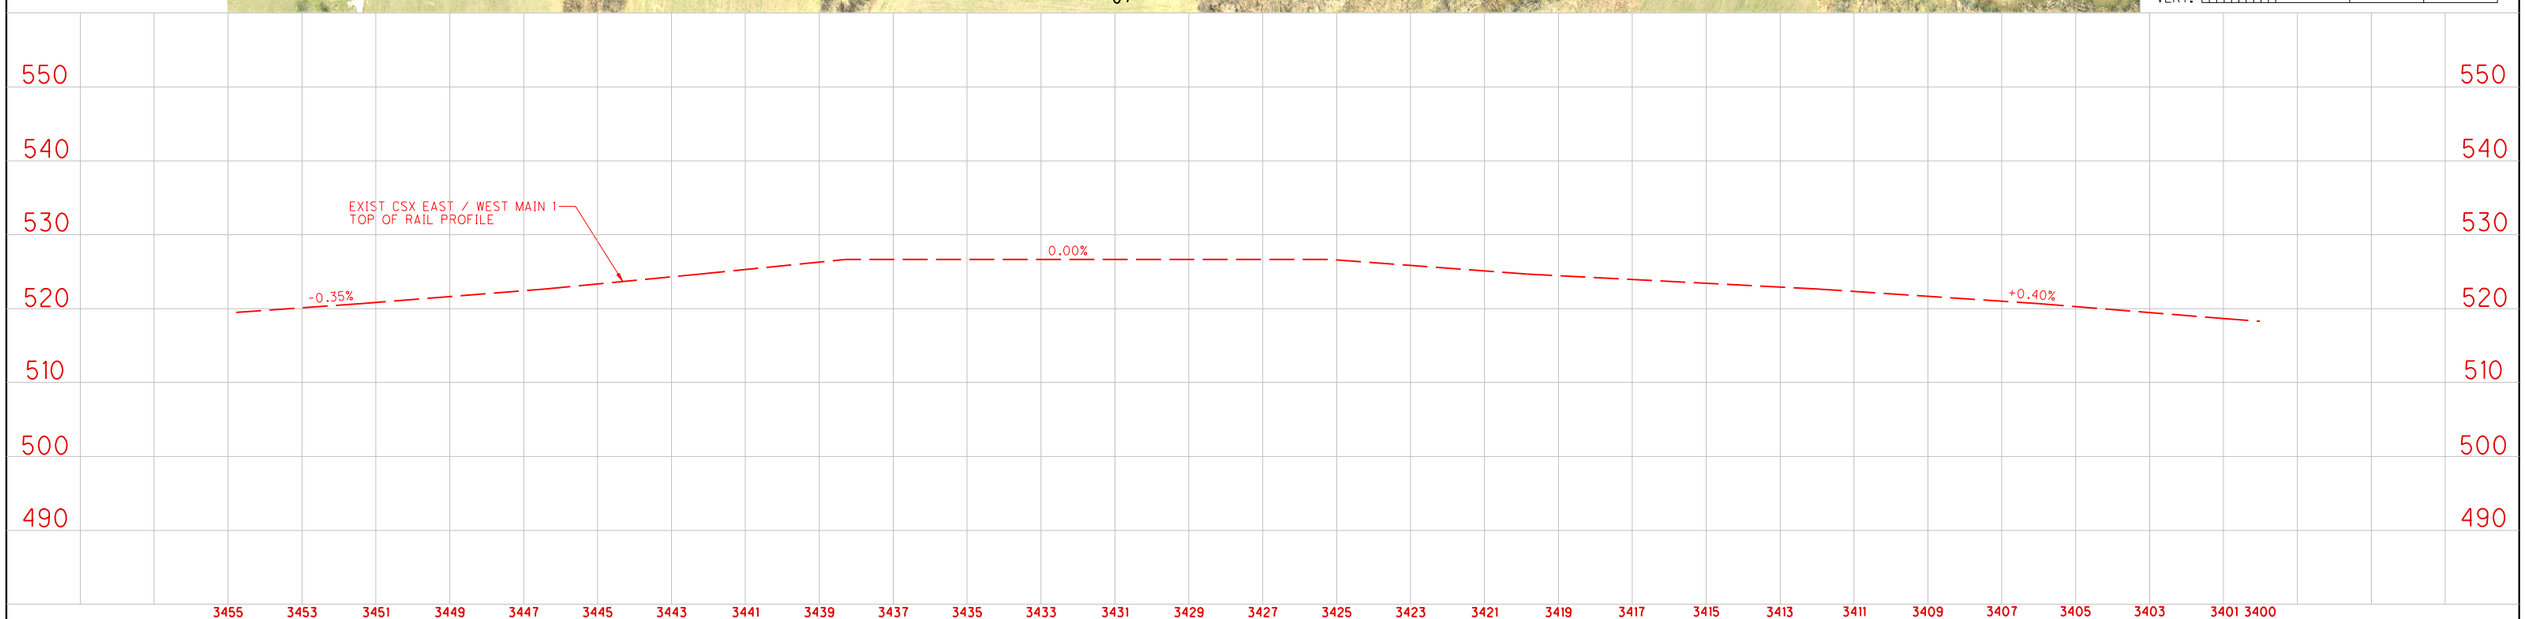


PREPARED BY:

URS

ONE INDIANA SQUARE, SUITE 2100
INDIANAPOLIS, INDIANA 46204
TEL: 317-532-5400
FAX: 317-532-5499

RECOMMENDED FOR APPROVAL _____ DESIGN ENGINEER DATE

DESIGNED: _____ DRAWN: REZ

CHECKED: _____ CHECKED: _____

**TERRE HAUTE URBANIZED AREA RAILROAD CORRIDOR STUDY**

EXISTING CSX EAST-WEST CORRIDOR
PLAN AND PROFILE

| | |
|---|---|
| HORIZONTAL SCALE | BRIDGE FILE |
| AS SHOWN | |
| VERTICAL SCALE | DESIGNATION |
| AS SHOWN | 0810341 |
| SURVEY BOOK | PAGE / SHEETS |
| ELECTRONIC / AERIAL | 10 of 11 |
| CONTRACT | PROJECT |

...\ECEWMAIN1_PLAN10.dgn 4/11/2011 2:40:16 PM

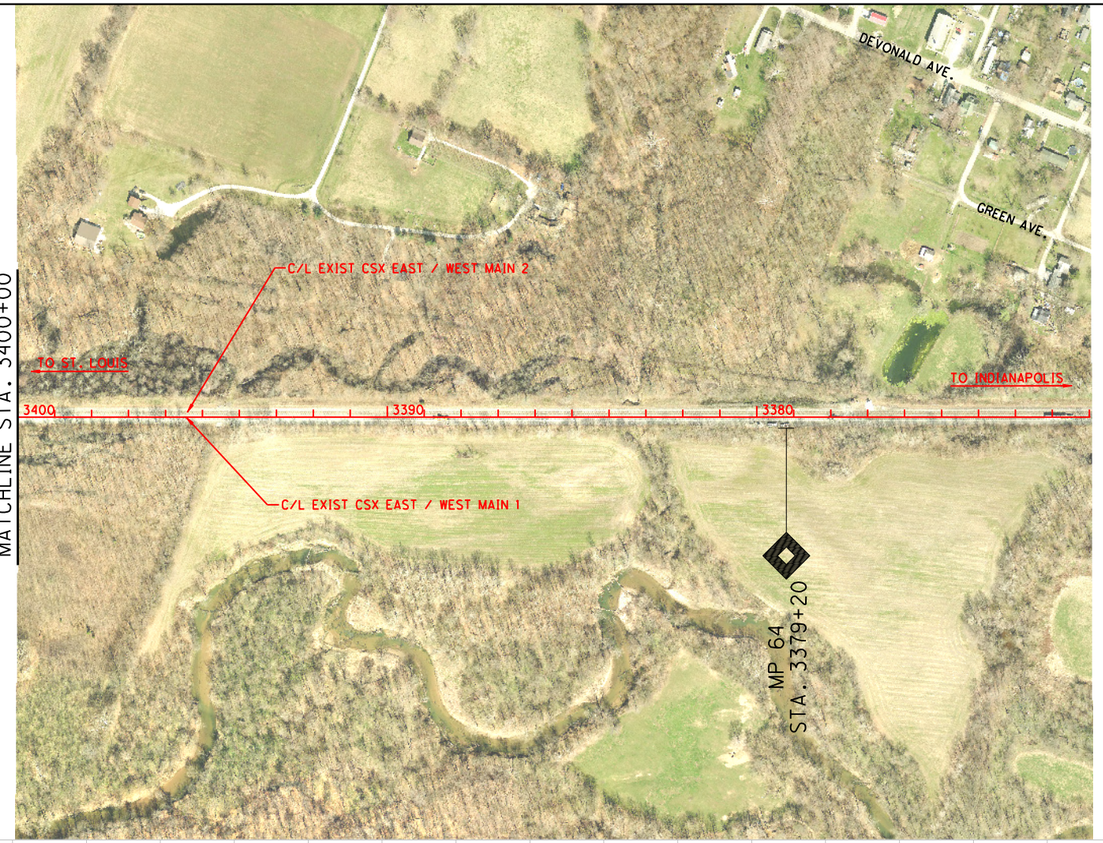


(SEE SHEET 10)
MATCHLINE STA. 3400+00

HORZ. 0' 200' 400' 600' 800'
VERT. 0' 5' 10' 15' 20'

PREPARED BY:
URS
ONE INDIANA SQUARE, SUITE 2100
INDIANAPOLIS, INDIANA 46204
TEL: 317-532-5400
FAX: 317-532-5499

RECOMMENDED FOR APPROVAL
DESIGN ENGINEER DATE

DESIGNED: DRAWN: REZ
CHECKED: CHECKED:

**TERRE HAUTE URBANIZED AREA RAILROAD CORRIDOR STUDY**

*EXISTING CSX EAST-WEST CORRIDOR PLAN AND PROFILE*

| HORIZONTAL SCALE | BRIDGE FILE |
|---|---|
| AS SHOWN | |
| VERTICAL SCALE | DESIGNATION |
| AS SHOWN | 0810341 |

| SURVEY BOOK | PAGE | SHEETS |
|---|---|---|
| ELECTRONIC / AERIAL | | 11 of 11 |
| CONTRACT | PROJECT | |

# TERRE HAUTE URBANIZED AREA RAILROAD CORRIDOR STUDY

CITY OF TERRE HAUTE
VIGO COUNTY BOARD OF COMMISSIONERS
METROPOLITAN PLANNING ORGANIZATION

# Railroad Corridor Planning Level

# Plan and Profile Drawings

## GREEN CORRIDOR

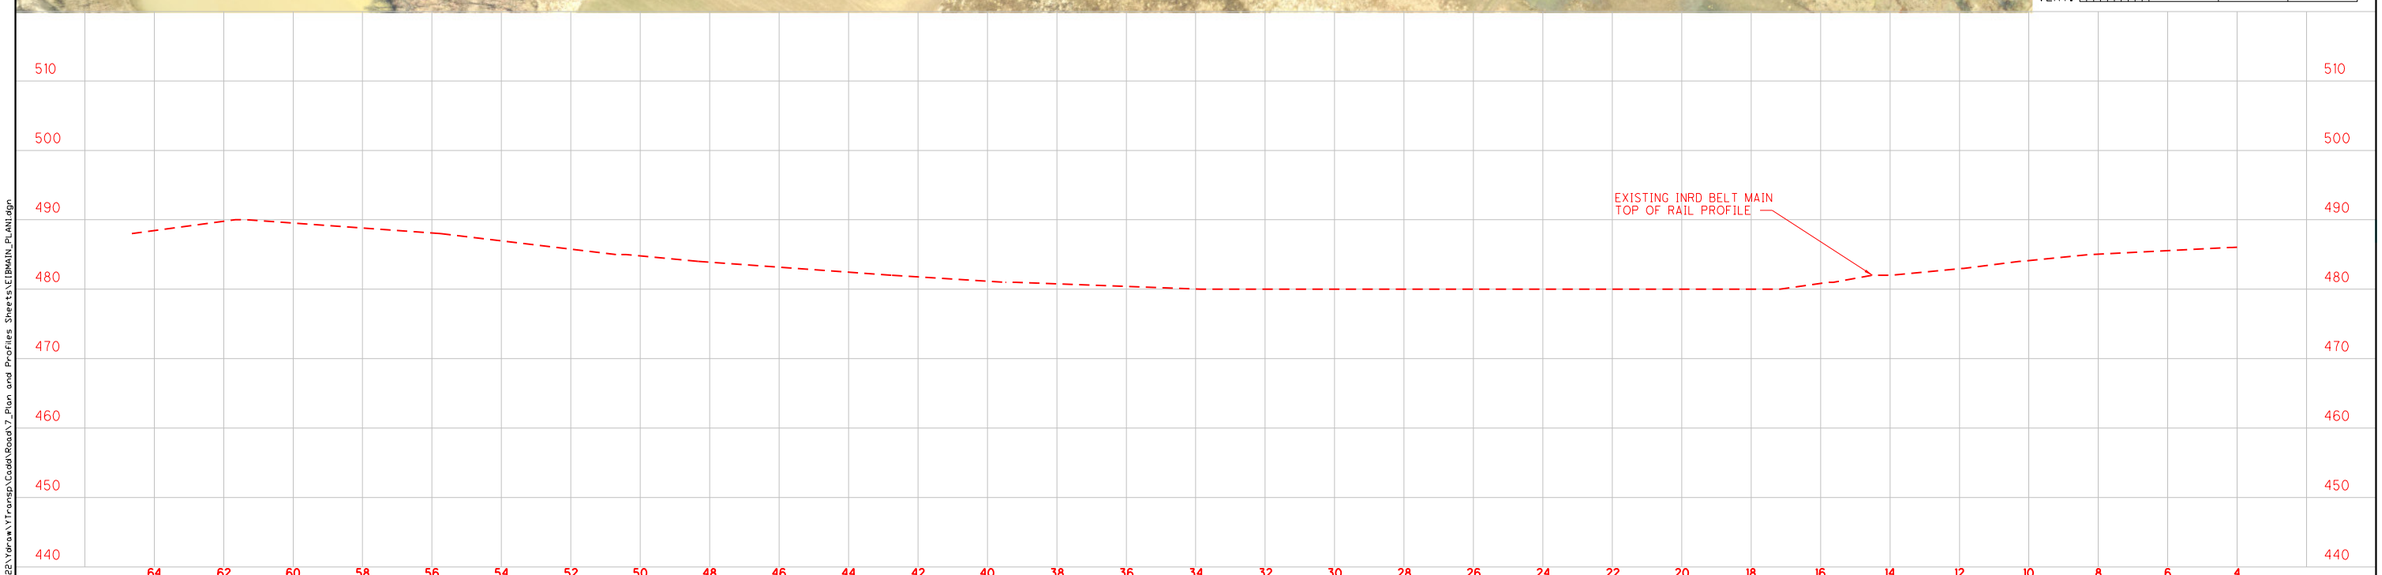



PREPARED BY:

URS

ONE INDIANA SQUARE, SUITE 2100
INDIANAPOLIS, INDIANA 46204
TEL: 317-532-5400
FAX: 317-532-5499


RECOMMENDED FOR APPROVAL _____ DESIGN ENGINEER DATE

DESIGNED: _____ DRAWN: MRW

CHECKED: _____ CHECKED: _____

# TERRE HAUTE URBANIZED AREA RAILROAD CORRIDOR STUDY

## EXISTING INDIANA RAIL ROAD CORRIDOR PLAN AND PROFILE

| HORIZONTAL SCALE | BRIDGE FILE |
|---|---|
| AS SHOWN | |
| VERTICAL SCALE | DESIGNATION |
| AS SHOWN | 0810341 |

| SURVEY BOOK | PAGE | SHEETS |
|---|---|---|
| ELECTRONIC / AERIAL | | 1 of 11 |
| CONTRACT | PROJECT | |

DATE: 4/5/2011
TIME: 3:28:45 PM
LOCATION: N:\Projects\25627482\Varax\Transp\Cadd\Road\7_Plan and Profiles Sheets\EIBMAIN_PLAN1.dgn

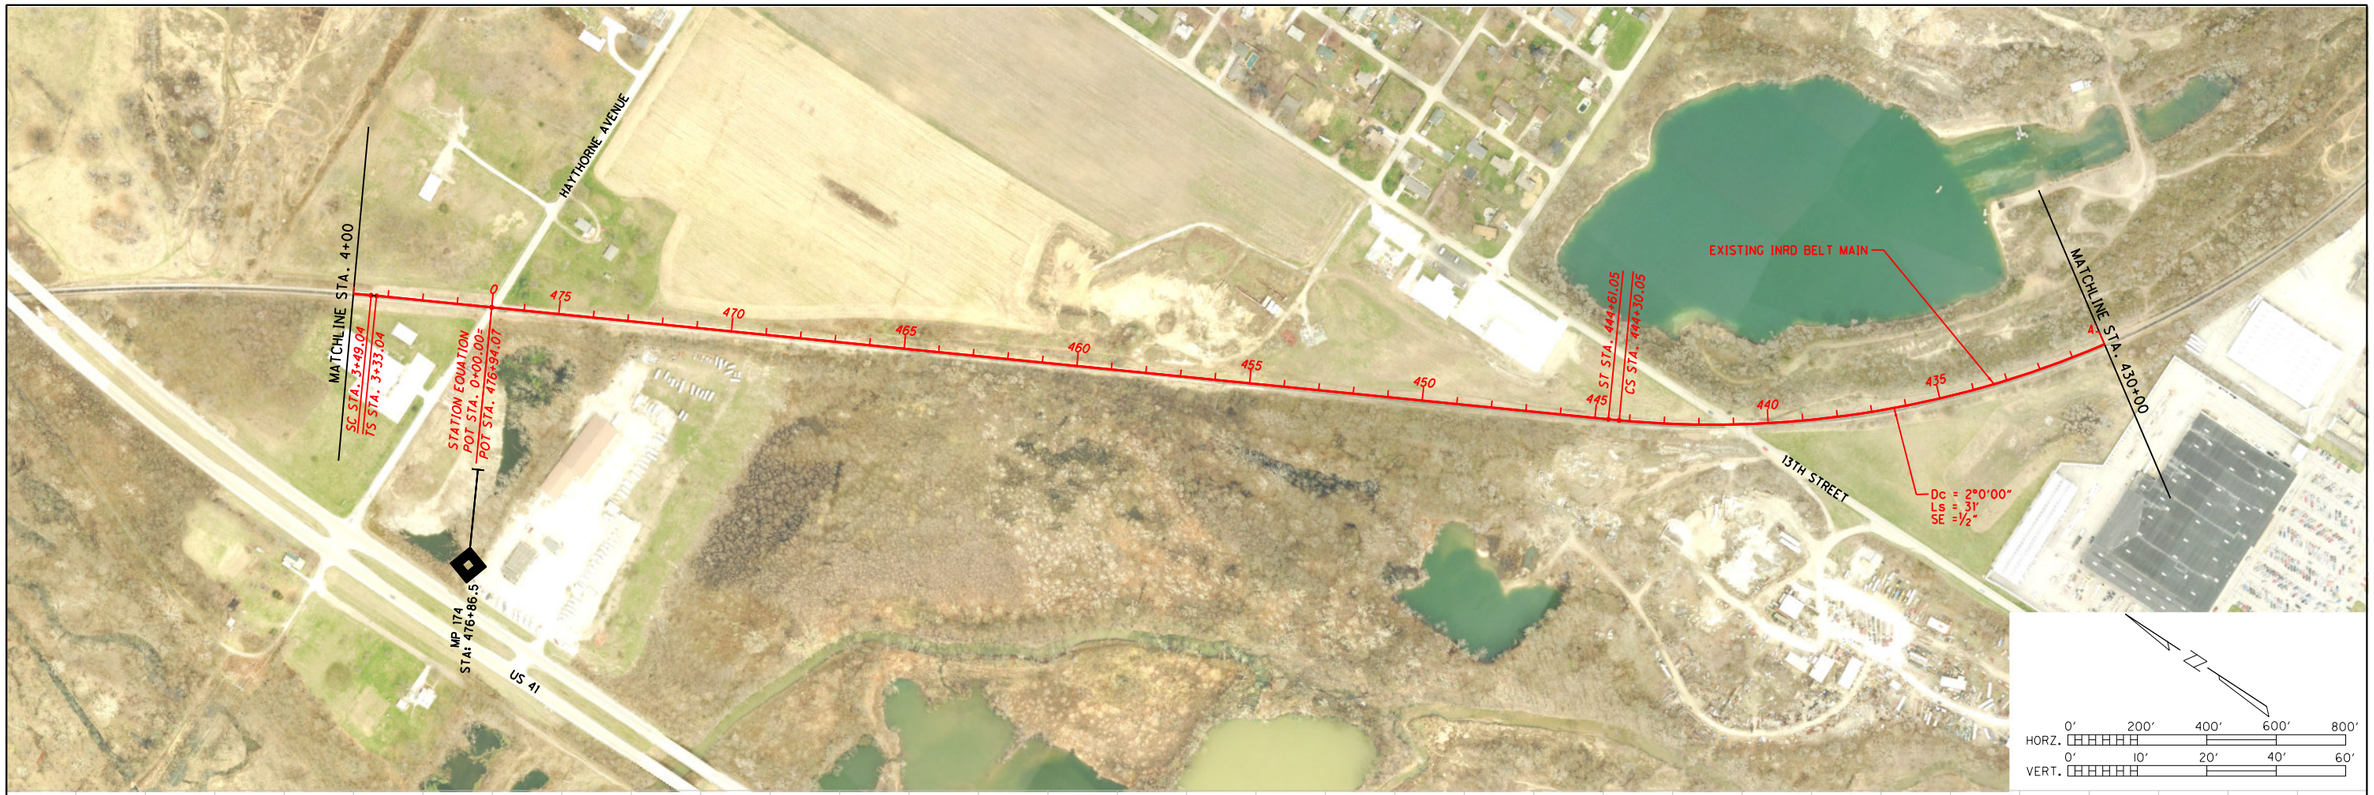


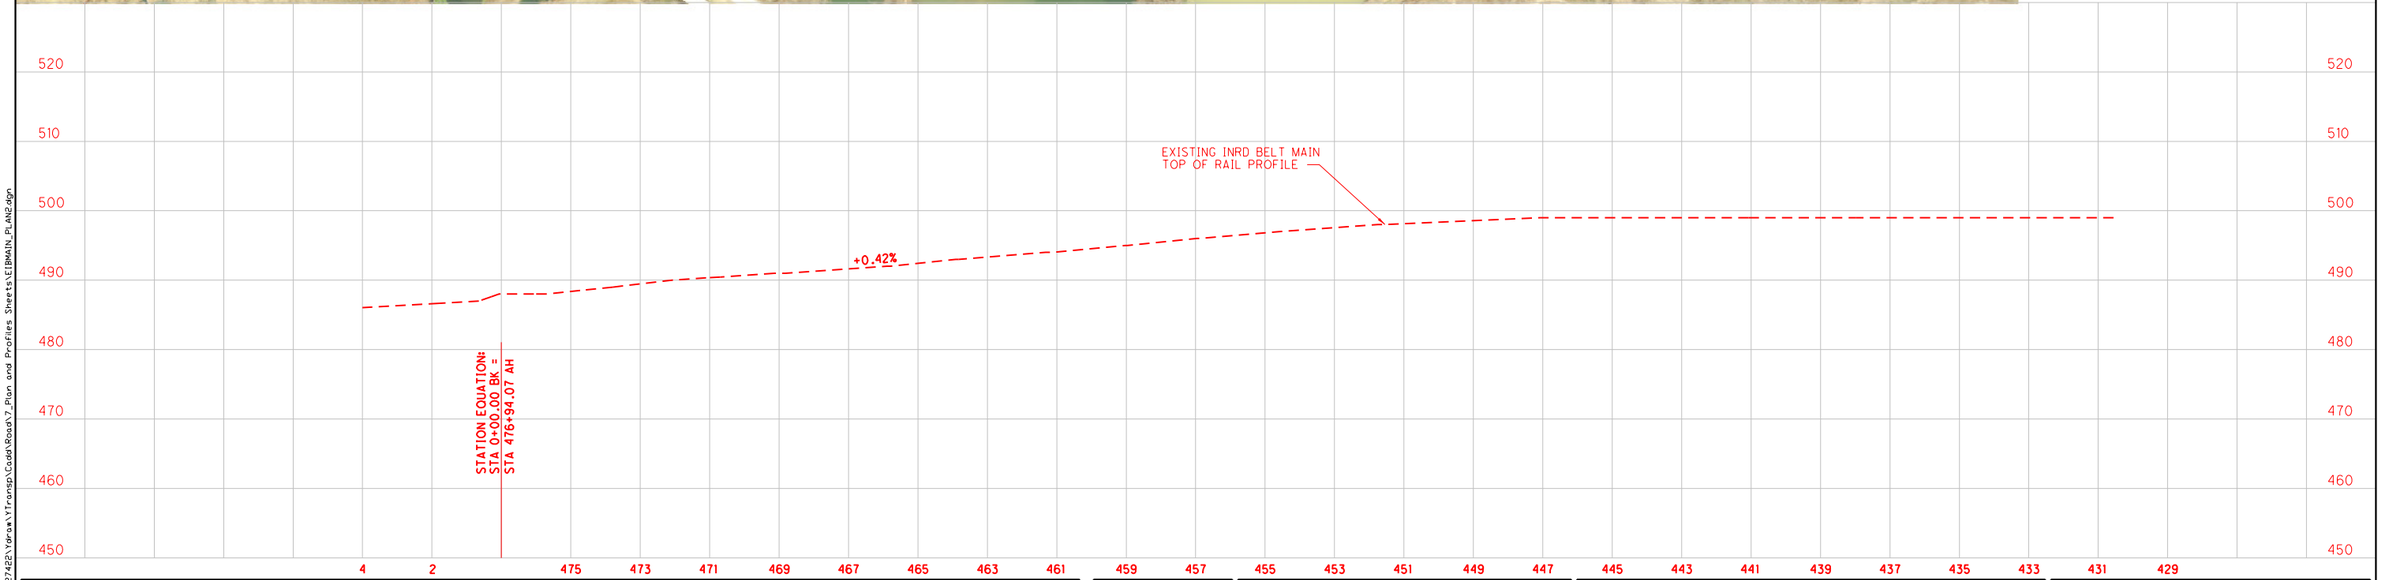


PREPARED BY:

URS

ONE INDIANA SQUARE, SUITE 2100
INDIANAPOLIS, INDIANA 46204
TEL: 317-532-5400
FAX: 317-532-5499

RECOMMENDED FOR APPROVAL _____ DESIGN ENGINEER DATE

DESIGNED: _____ DRAWN: MRW

CHECKED: _____ CHECKED: _____

# TERRE HAUTE URBANIZED AREA RAILROAD CORRIDOR STUDY

## EXISTING INDIANA RAIL ROAD CORRIDOR PLAN AND PROFILE

| HORIZONTAL SCALE | BRIDGE FILE |
|---|---|
| AS SHOWN | |
| VERTICAL SCALE | DESIGNATION |
| AS SHOWN | 0810341 |

| SURVEY BOOK | PAGE | SHEETS |
|---|---|---|
| ELECTRONIC / AERIAL | | 2 of 11 |
| CONTRACT | PROJECT | |

DATE: 4/12/2011
TIME: 11:06:51 AM
LOCATION: N:\Projects\25627482\Varax\Transp\Cadd\Road\7_Plan and Profiles Sheets\EIBMAIN_PLAN2.dgn

PREPARED BY:

URS

ONE INDIANA SQUARE, SUITE 2100
INDIANAPOLIS, INDIANA 46204
TEL: 317-532-5400
FAX: 317-532-5499

RECOMMENDED FOR APPROVAL

DESIGN ENGINEER DATE

DESIGNED: DRAWN: MRW

CHECKED: CHECKED:

# TERRE HAUTE URBANIZED AREA RAILROAD CORRIDOR STUDY

## EXISTING INDIANA RAIL ROAD CORRIDOR PLAN AND PROFILE

| HORIZONTAL SCALE | BRIDGE FILE |
|---|---|
| AS SHOWN | |
| VERTICAL SCALE | DESIGNATION |
| AS SHOWN | 0810341 |

| SURVEY BOOK | PAGE | SHEETS |
|---|---|---|
| ELECTRONIC / AERIAL | 3 of 11 | |
| CONTRACT | PROJECT | |

DATE 4/6/2011
TIME 8:42:07 AM
LOCATION N:\Projects\25627422\Yorax\Transp\Cadd\Road\7_Plan and Profiles Sheets\EIBMAIN_PLAN3.dgn

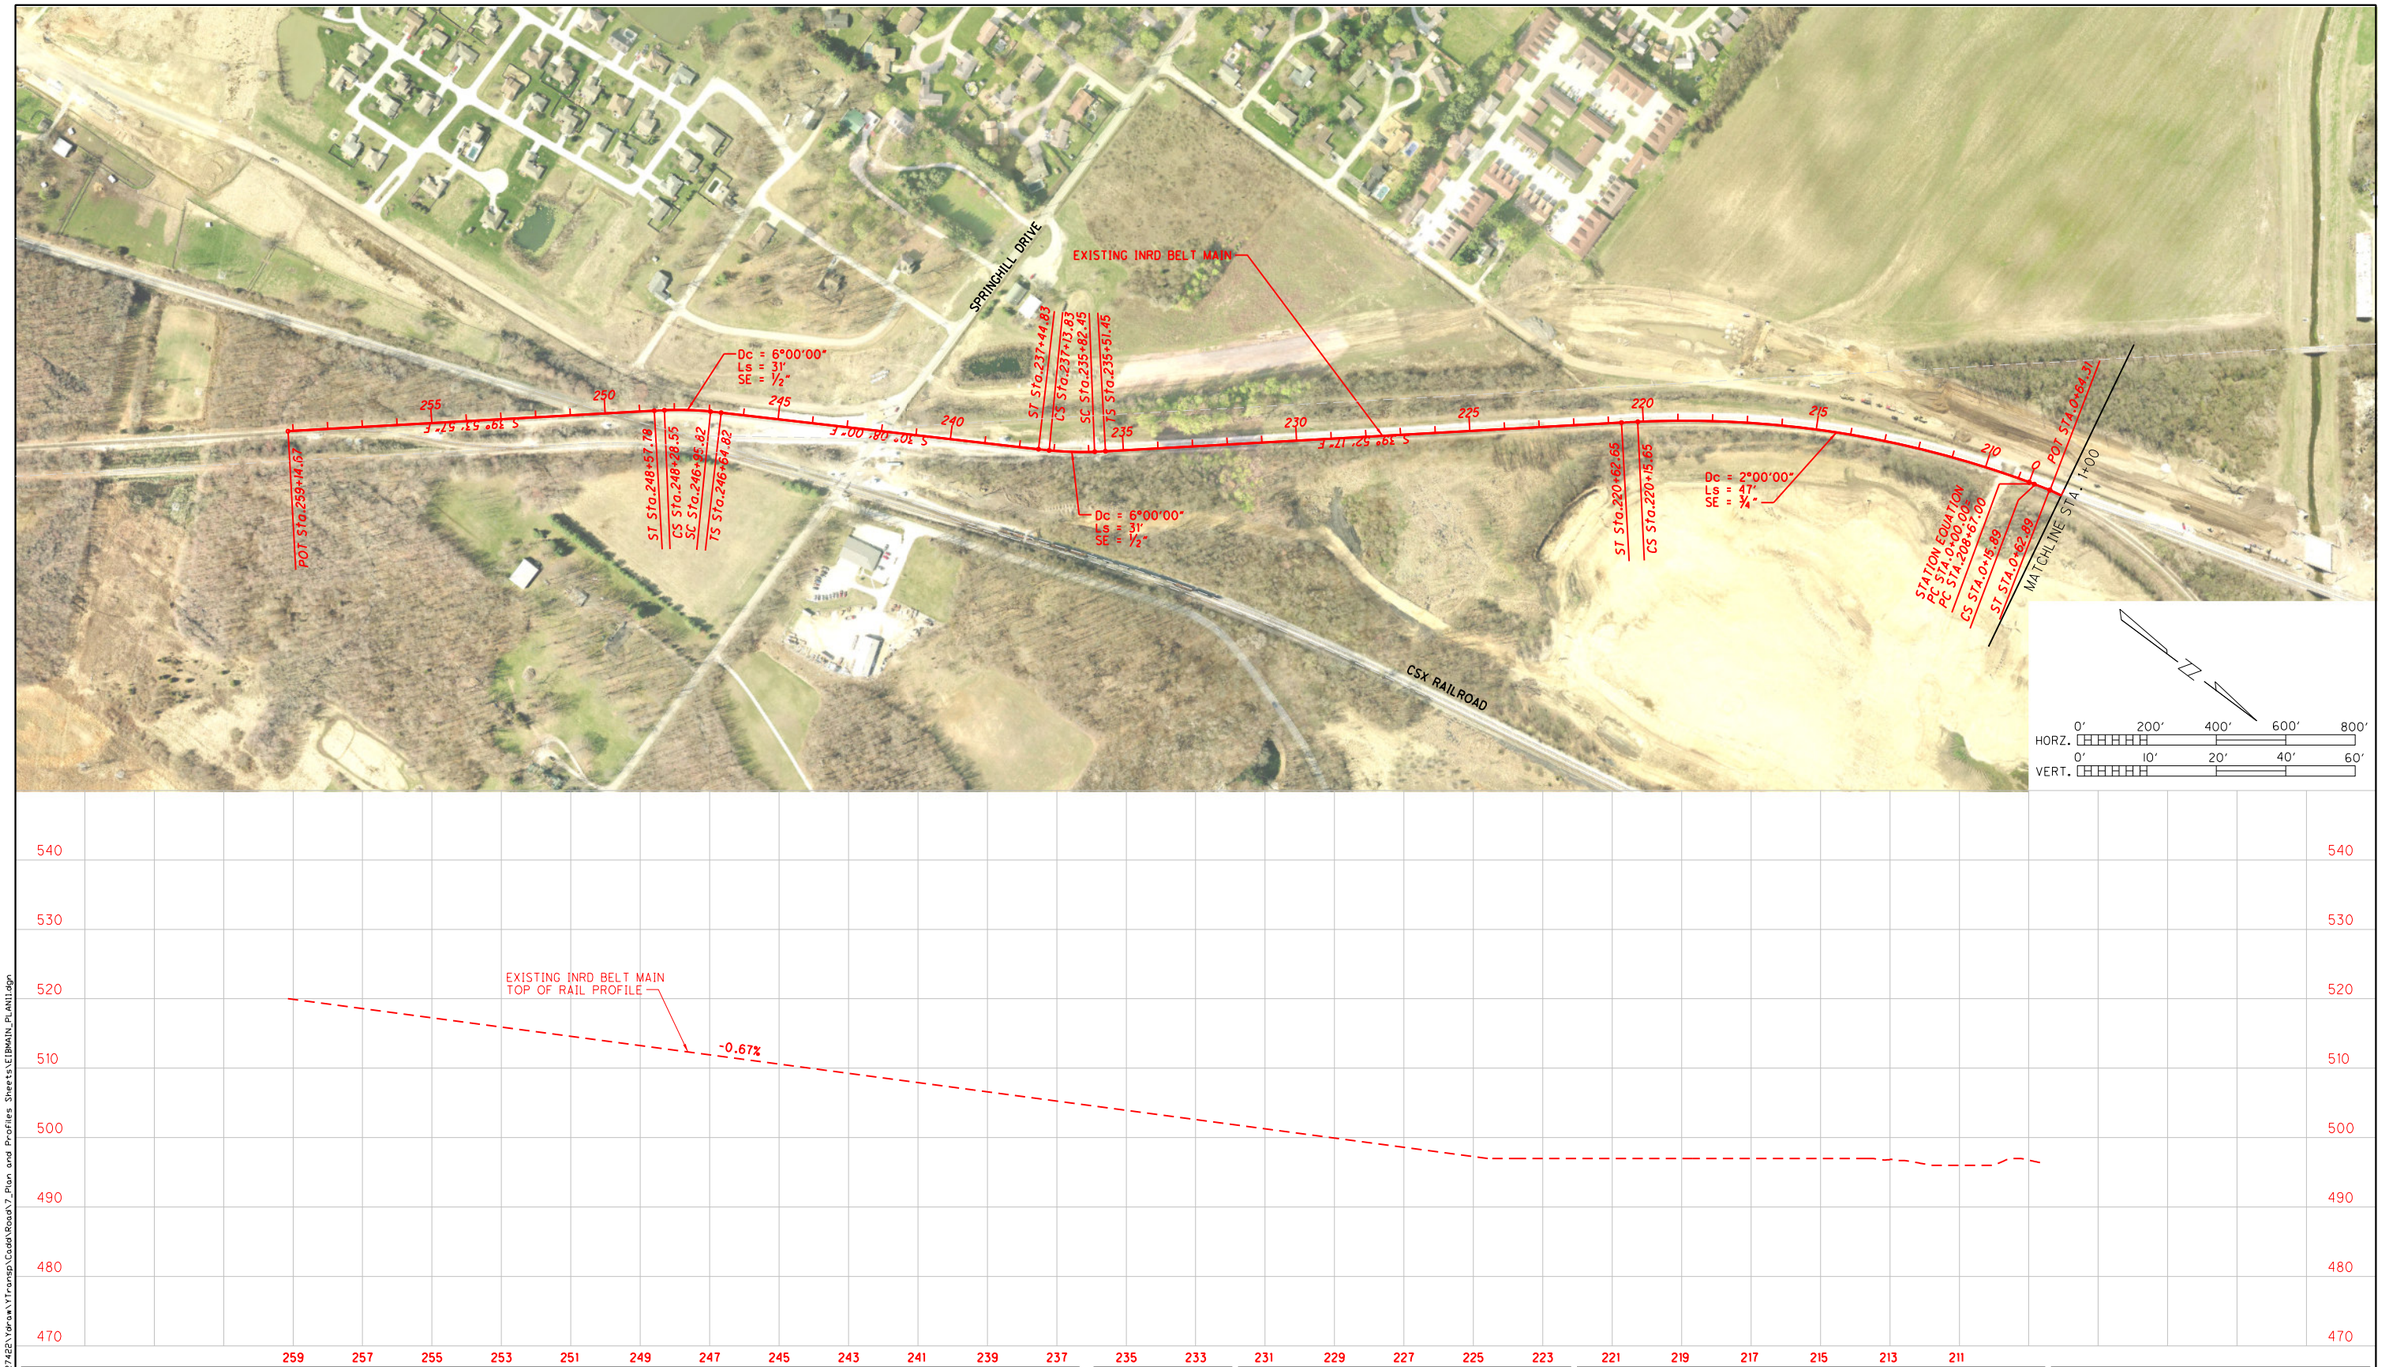


PREPARED BY:

URS

ONE INDIANA SQUARE, SUITE 2100
INDIANAPOLIS, INDIANA 46204
TEL: 317-532-5400
FAX: 317-532-5499

RECOMMENDED FOR APPROVAL _____ DESIGN ENGINEER DATE

DESIGNED: _____ DRAWN: MRW

CHECKED: _____ CHECKED: _____

# TERRE HAUTE URBANIZED AREA RAILROAD CORRIDOR STUDY

## EXISTING INDIANA RAIL ROAD CORRIDOR PLAN AND PROFILE

| | |
|---|---|
| HORIZONTAL SCALE | BRIDGE FILE |
| AS SHOWN | |
| VERTICAL SCALE | DESIGNATION |
| AS SHOWN | 0810341 |

| | | |
|---|---|---|
| SURVEY BOOK | PAGE | SHEETS |
| ELECTRONIC / AERIAL | | 4 of 11 |
| CONTRACT | PROJECT | |

DATE: 4/12/2011
TIME: 11:28:14 AM
LOCATION: N:\Projects\25627482\Varax\Transp\Cadd\Road\7_Plan and Profiles Sheets\EIBMAIN_PLAN11.dgn

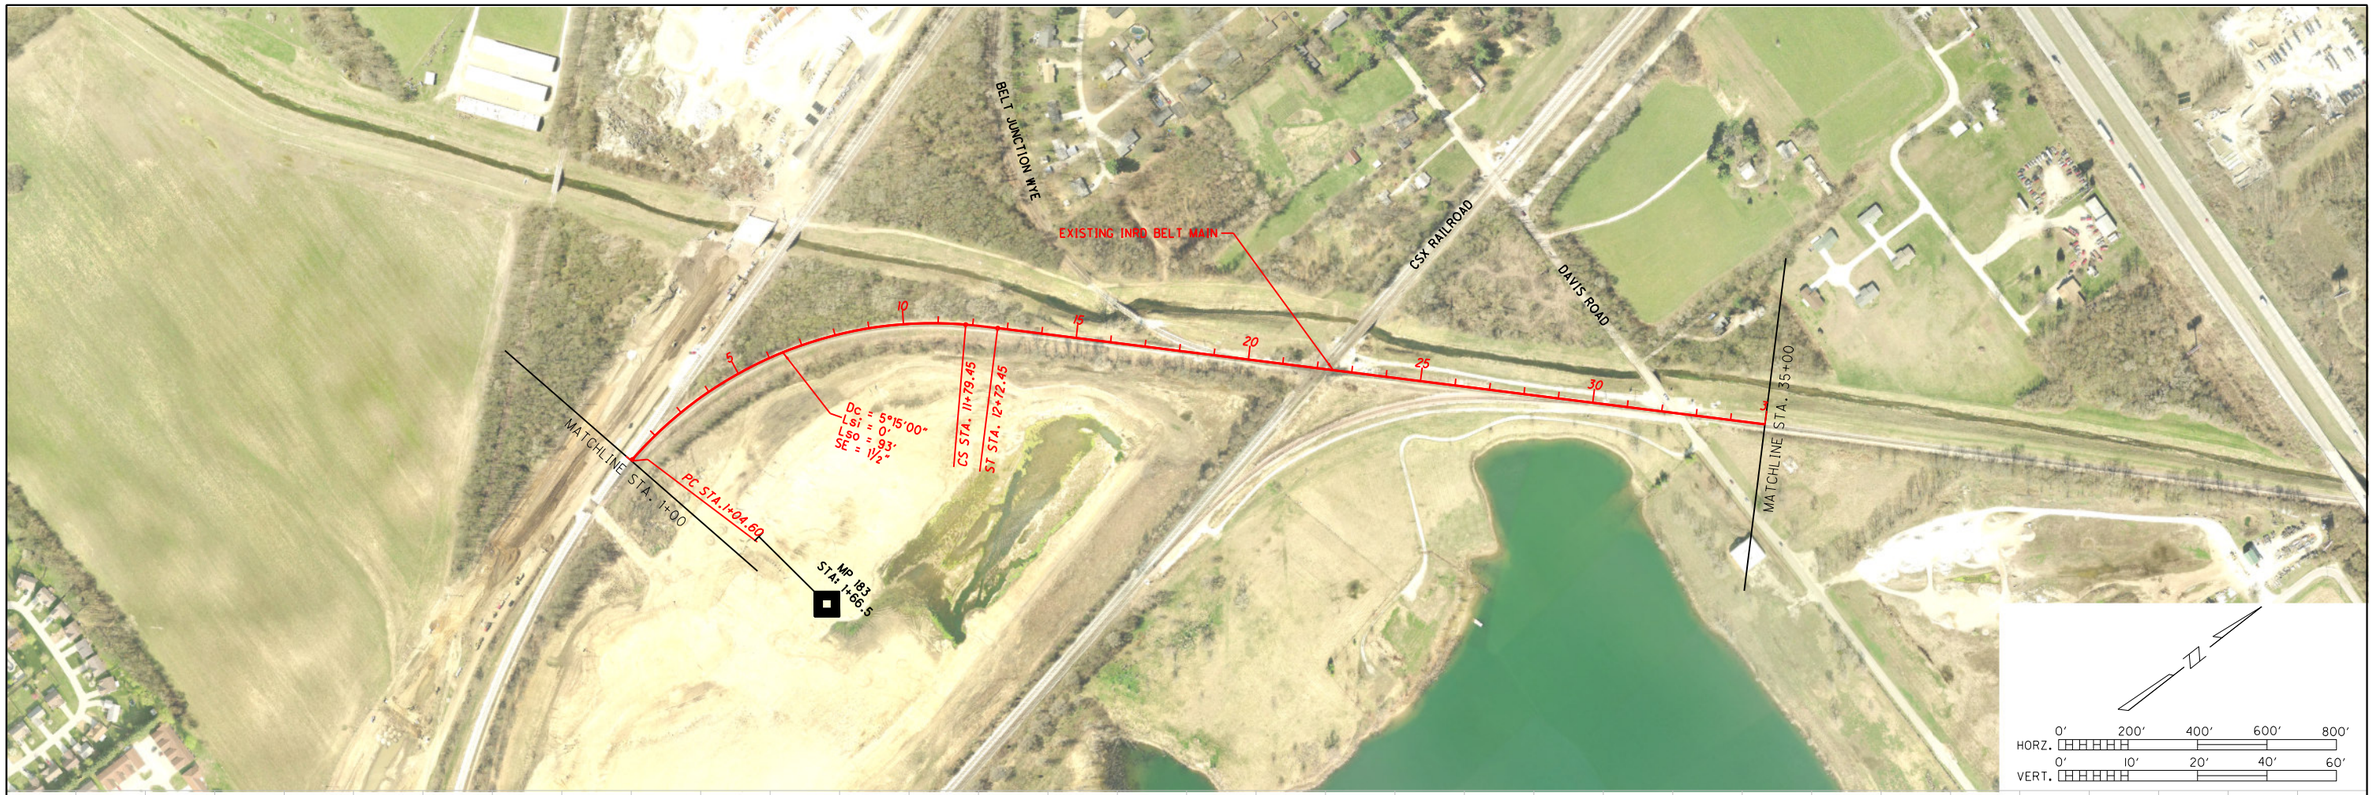


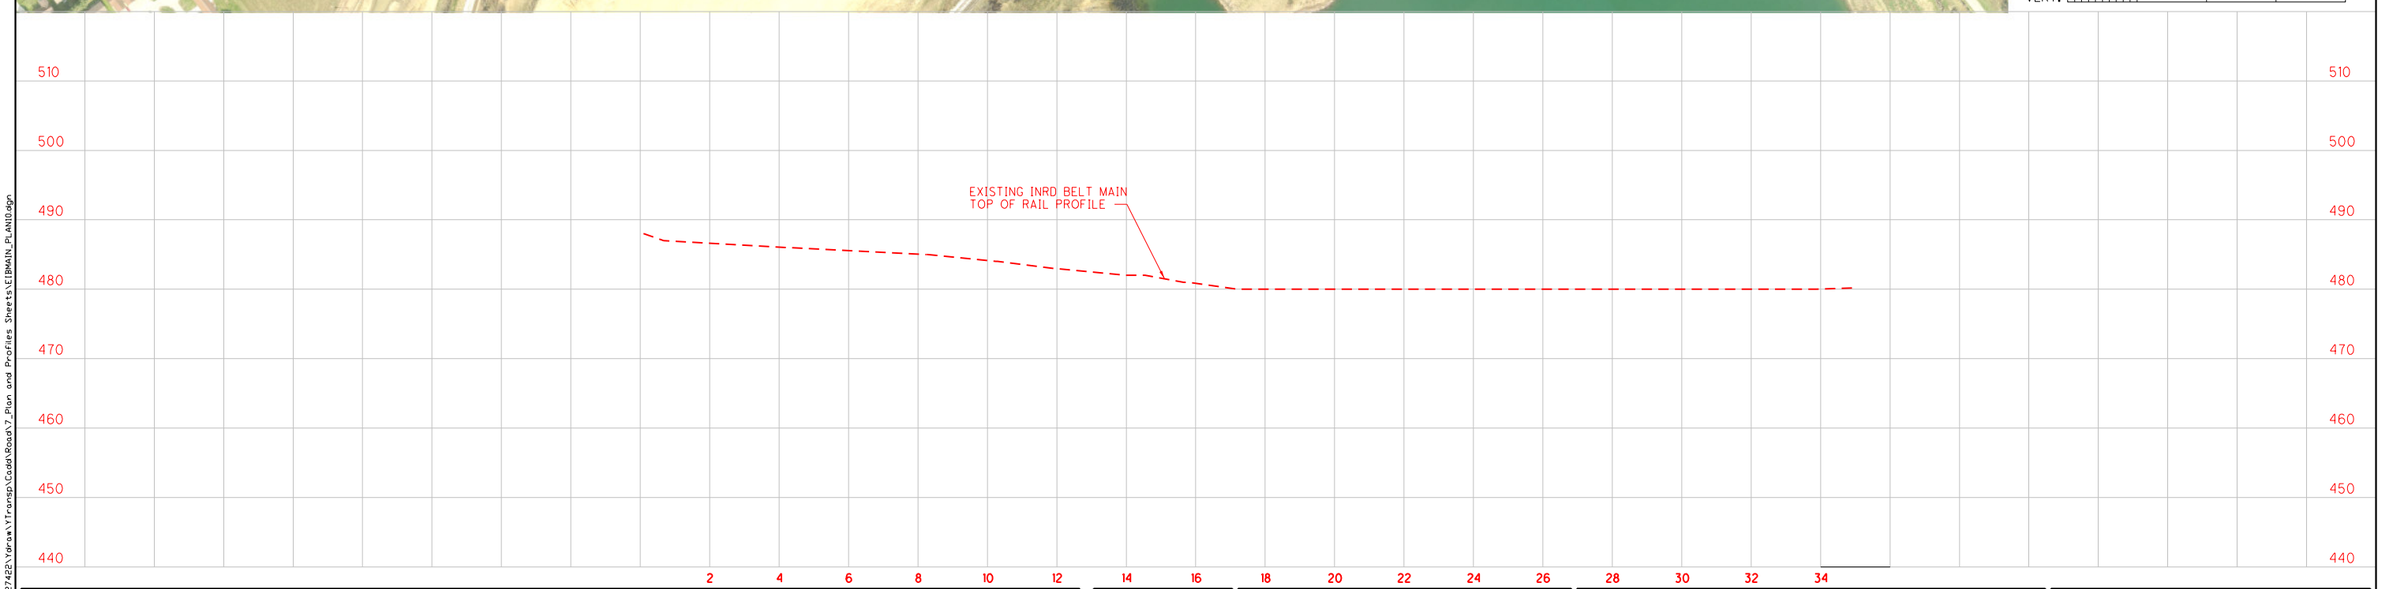


PREPARED BY:

URS

ONE INDIANA SQUARE, SUITE 2100
INDIANAPOLIS, INDIANA 46204
TEL: 317-532-5400
FAX: 317-532-5499

RECOMMENDED FOR APPROVAL
DESIGN ENGINEER DATE

DESIGNED: DRAWN: MRW
CHECKED: CHECKED:

# TERRE HAUTE URBANIZED AREA RAILROAD CORRIDOR STUDY

## EXISTING INDIANA RAIL ROAD CORRIDOR PLAN AND PROFILE

| HORIZONTAL SCALE | BRIDGE FILE |
|---|---|
| AS SHOWN | |
| VERTICAL SCALE | DESIGNATION |
| AS SHOWN | 0810341 |

| SURVEY BOOK | PAGE | SHEETS |
|---|---|---|
| ELECTRONIC / AERIAL | | 5 of 11 |
| CONTRACT | PROJECT | |

DATE: 4/5/2011
TIME: 3:40:27 PM
LOCATION: N:\Projects\25627482\Varax\Transp\Cadd\Road\7_Plan and Profiles Sheets\EIBMAIN_PLAN10.dgn

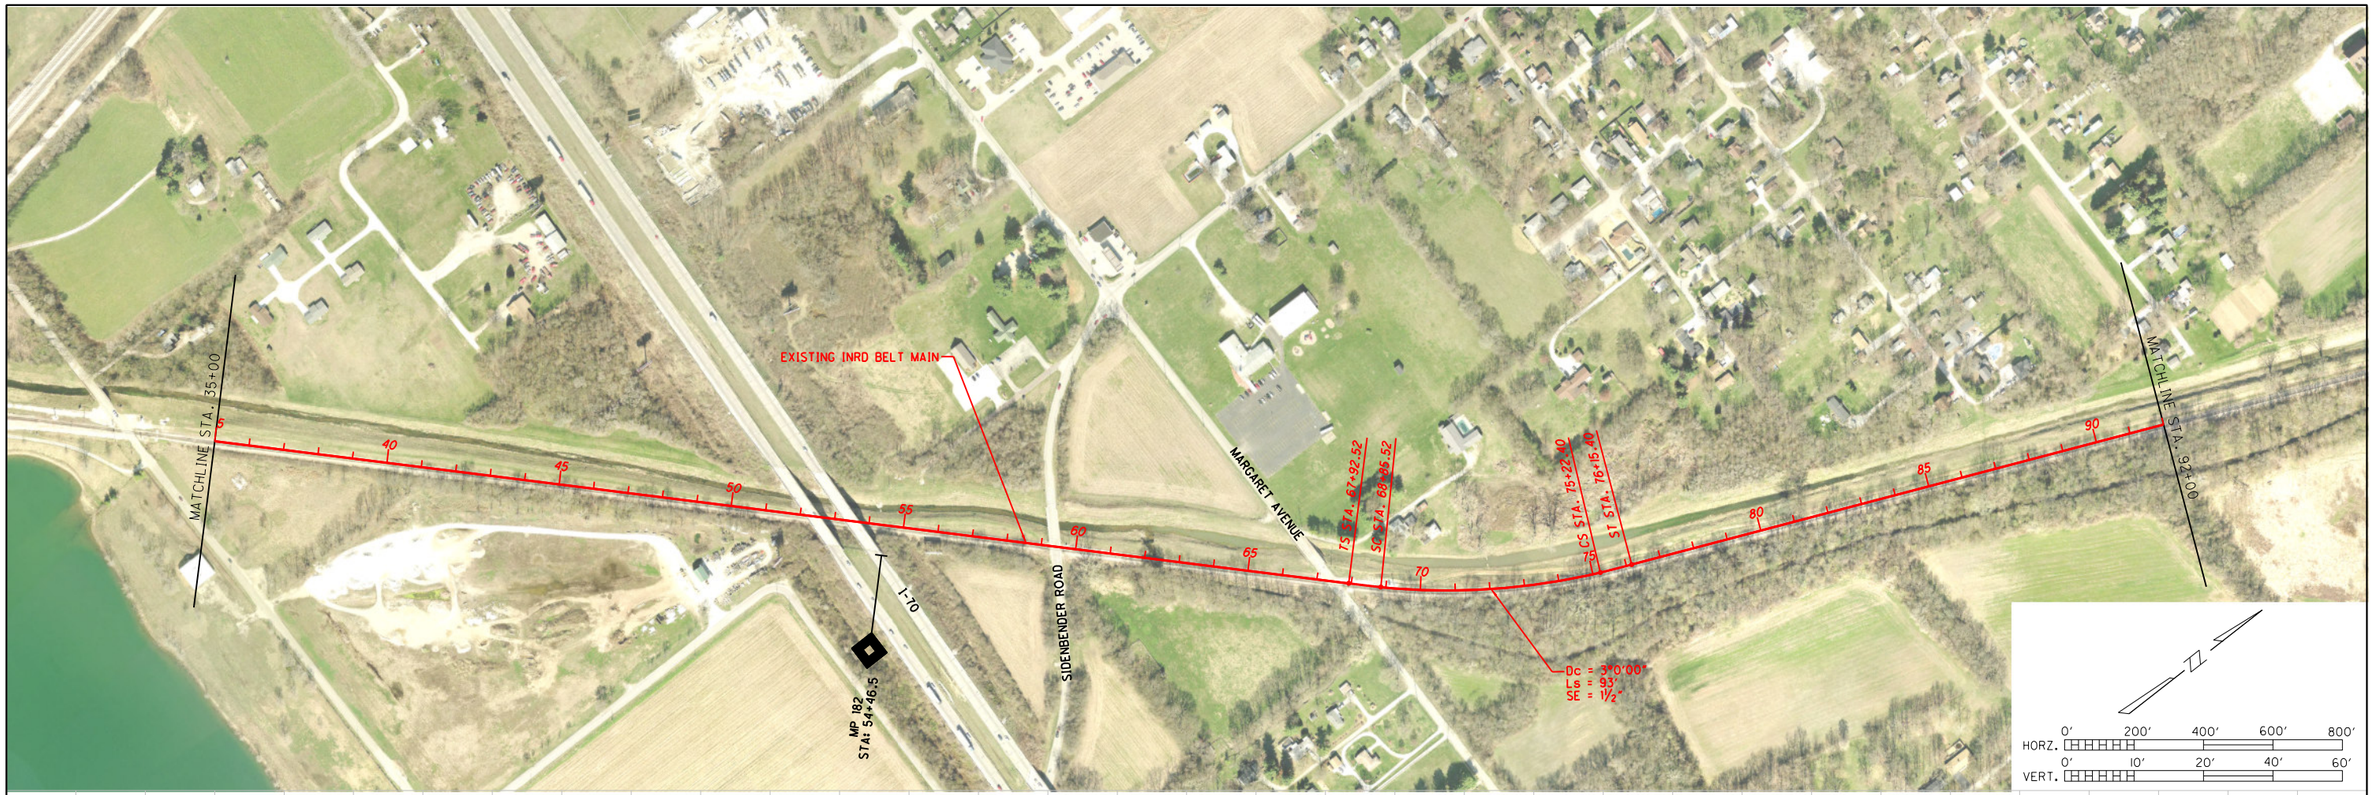


PREPARED BY:

URS

ONE INDIANA SQUARE, SUITE 2100
INDIANAPOLIS, INDIANA 46204
TEL: 317-532-5400
FAX: 317-532-5499

RECOMMENDED FOR APPROVAL
DESIGN ENGINEER DATE

DESIGNED: DRAWN: MRW
CHECKED: CHECKED:

# TERRE HAUTE URBANIZED AREA RAILROAD CORRIDOR STUDY

## EXISTING INDIANA RAIL ROAD CORRIDOR PLAN AND PROFILE

| HORIZONTAL SCALE | BRIDGE FILE |
|---|---|
| AS SHOWN | |
| VERTICAL SCALE | DESIGNATION |
| AS SHOWN | 0810341 |

| SURVEY BOOK | PAGE | SHEETS |
|---|---|---|
| ELECTRONIC / AERIAL | | 6 of 11 |
| CONTRACT | PROJECT | |

DATE 4/6/2011
TIME 8:46:34 AM
LOCATION N:\Projects\25627482\Varax\Transp\Cadd\Road\7_Plan and Profiles Sheets\EIBMAIN_PLAN9.dgn

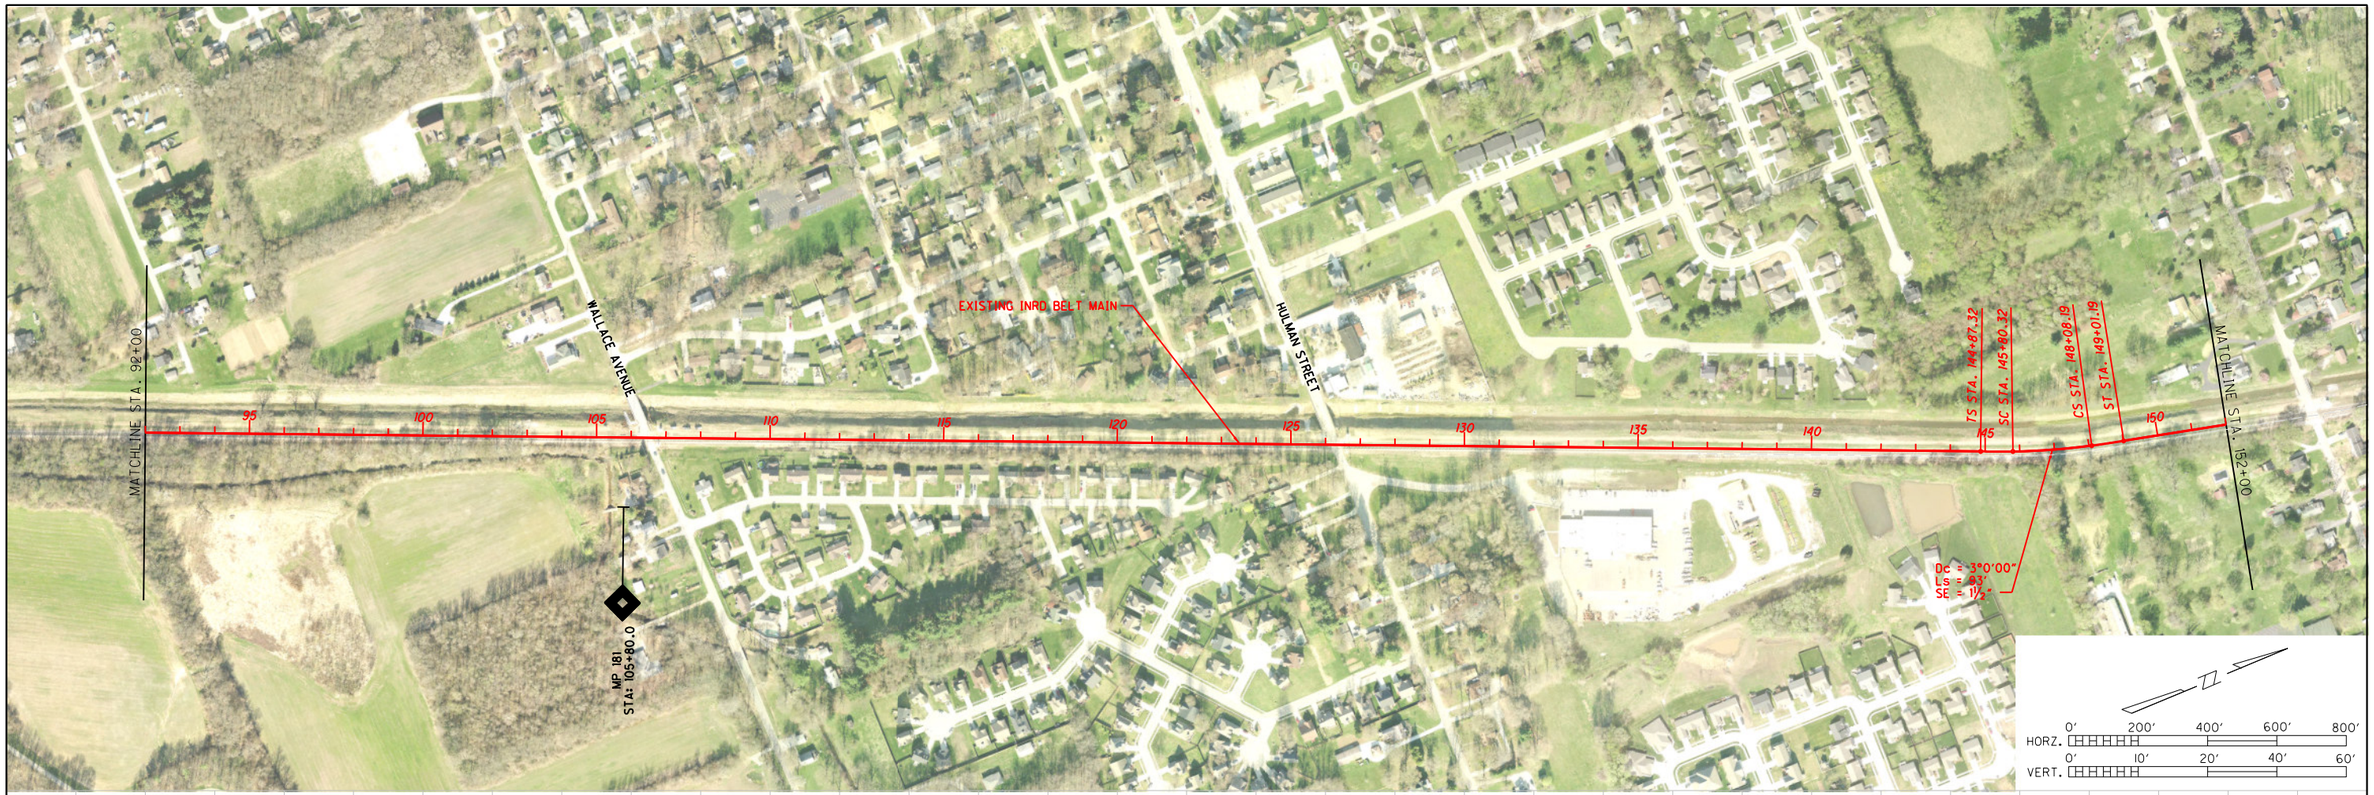


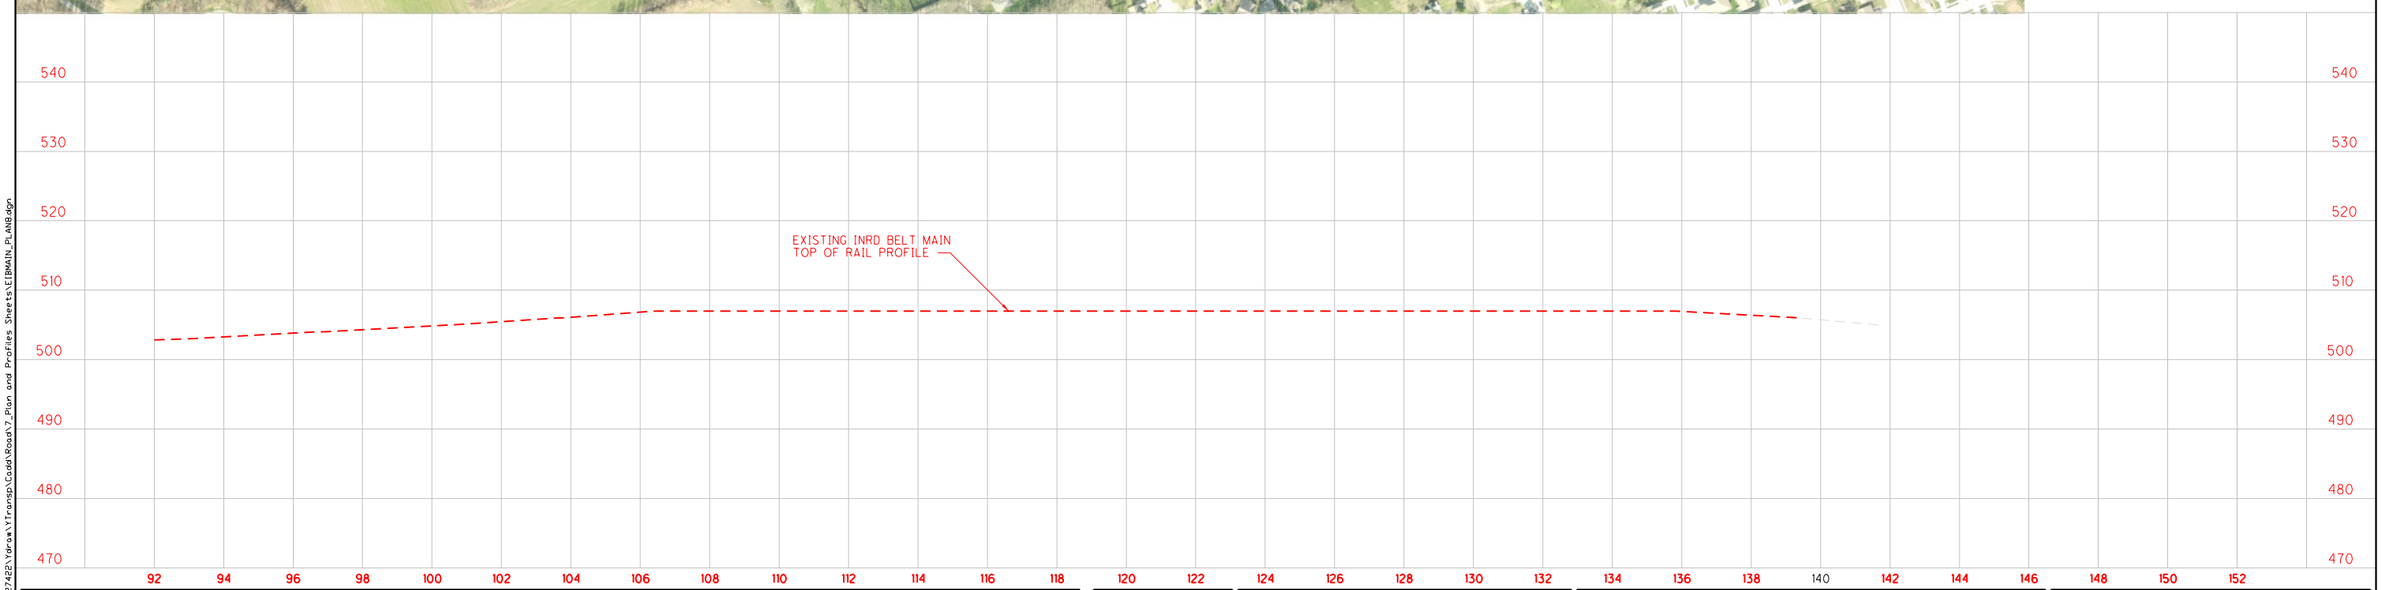


PREPARED BY:

URS

ONE INDIANA SQUARE, SUITE 2100
INDIANAPOLIS, INDIANA 46204
TEL: 317-532-5400
FAX: 317-532-5499

RECOMMENDED FOR APPROVAL _____ DESIGN ENGINEER DATE

DESIGNED: _____ DRAWN: MRW

CHECKED: _____ CHECKED: _____

# TERRE HAUTE URBANIZED AREA RAILROAD CORRIDOR STUDY

## EXISTING INDIANA RAIL ROAD CORRIDOR PLAN AND PROFILE

| HORIZONTAL SCALE | BRIDGE FILE |
|---|---|
| AS SHOWN | |
| VERTICAL SCALE | DESIGNATION |
| AS SHOWN | 0810341 |

| SURVEY BOOK | PAGE | SHEETS |
|---|---|---|
| ELECTRONIC / AERIAL | | 7 of 11 |
| CONTRACT | PROJECT | |

DATE 4/5/2011
TIME 3:45:59 PM
LOCATION N:\Projects\25627482\Varax\Transp\Cadd\Road\7_Plan and Profiles Sheets\EIBMAIN_PLAN8.dgn

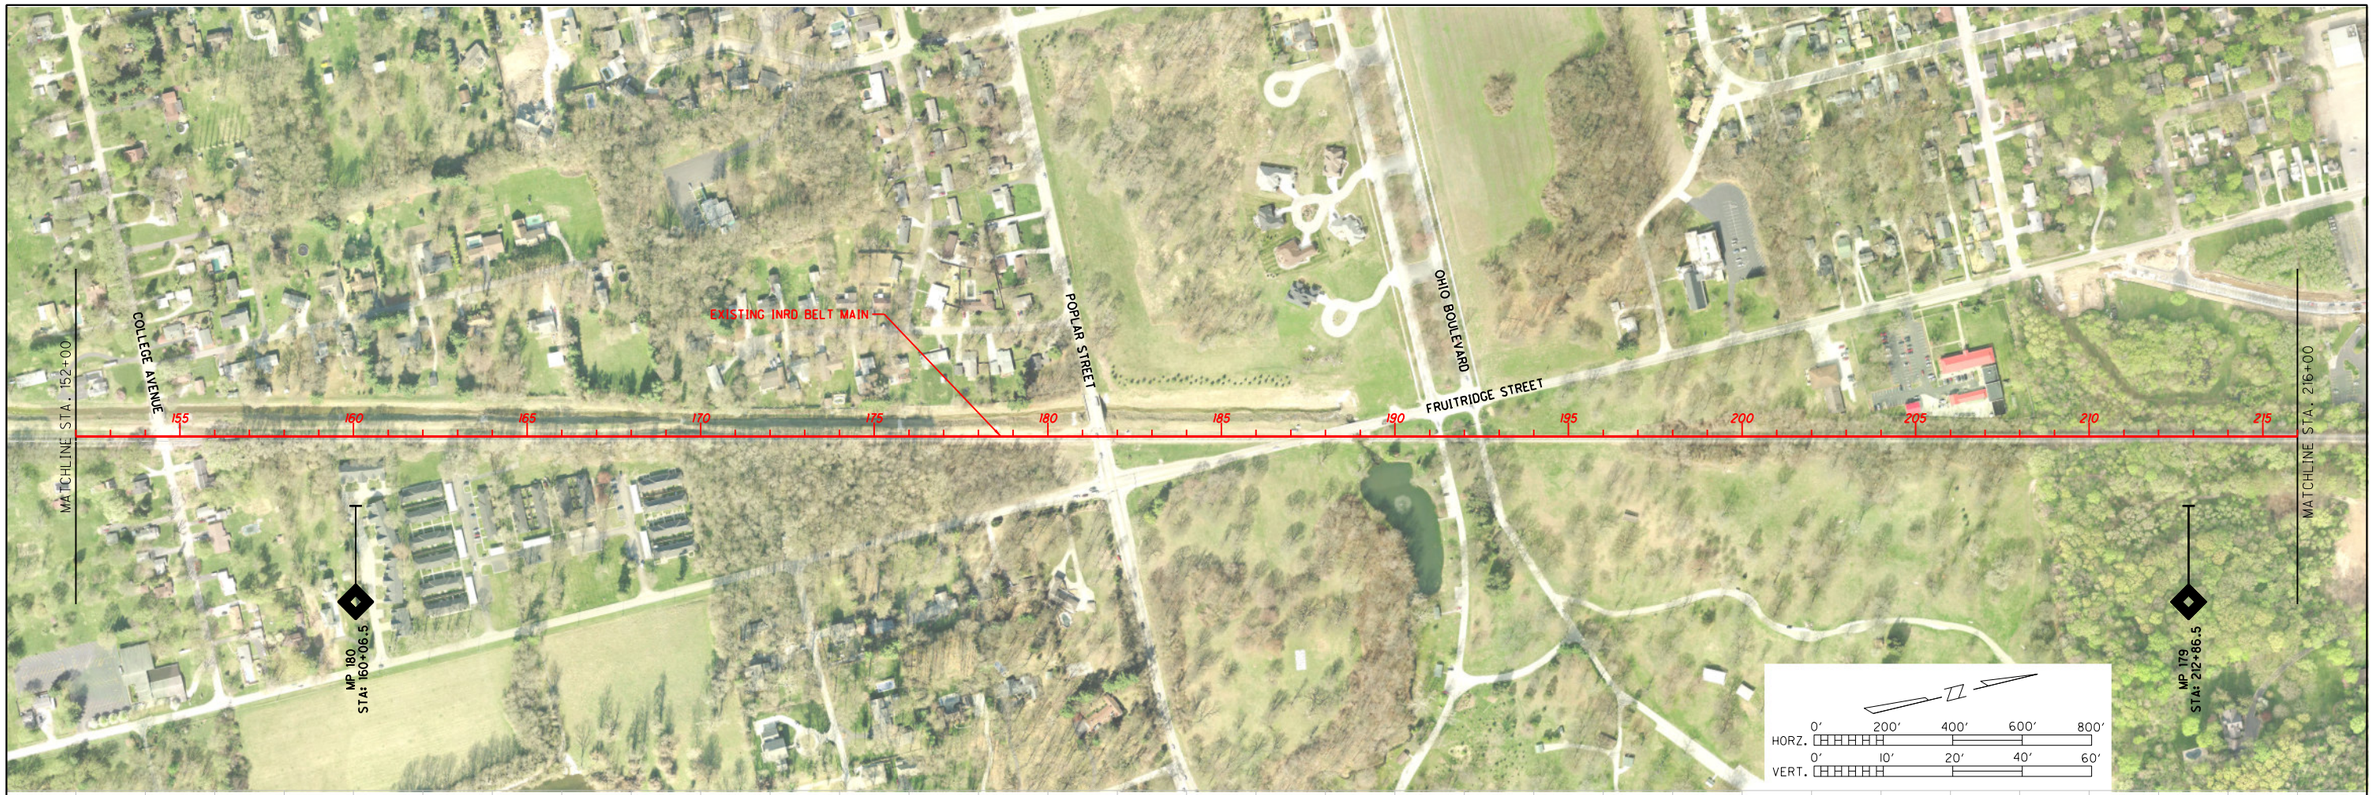


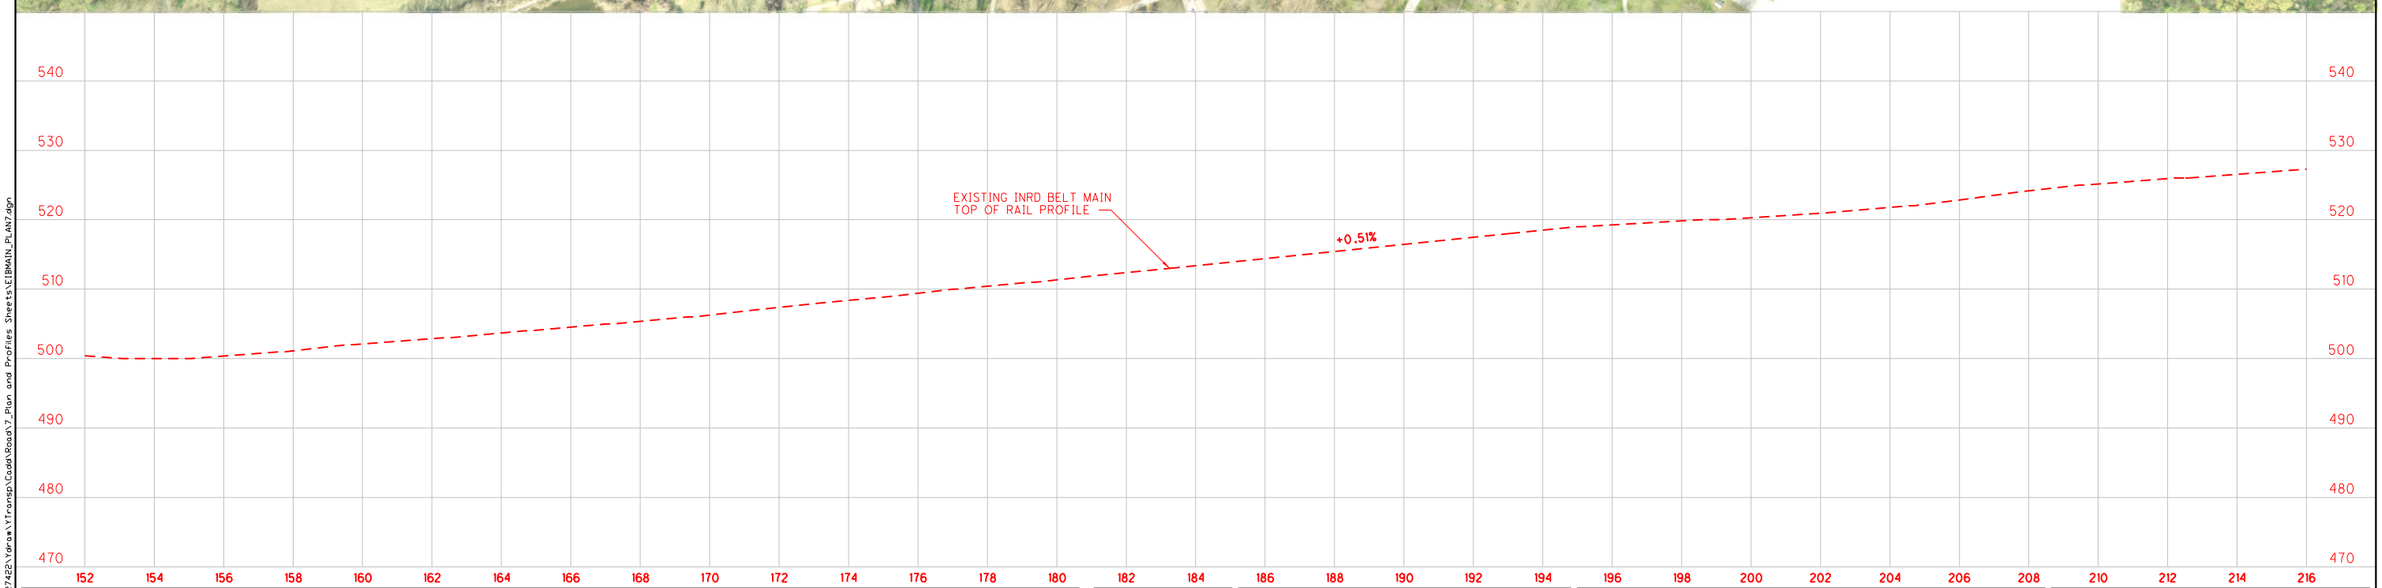


PREPARED BY:

URS

ONE INDIANA SQUARE, SUITE 2100
INDIANAPOLIS, INDIANA 46204
TEL: 317-532-5400
FAX: 317-532-5499

RECOMMENDED FOR APPROVAL

DESIGN ENGINEER DATE

DESIGNED: DRAWN: MRW

CHECKED: CHECKED:

# TERRE HAUTE URBANIZED AREA RAILROAD CORRIDOR STUDY

## EXISTING INDIANA RAIL ROAD CORRIDOR PLAN AND PROFILE

| HORIZONTAL SCALE | BRIDGE FILE |
|---|---|
| AS SHOWN | |
| VERTICAL SCALE | DESIGNATION |
| AS SHOWN | 0810341 |

| SURVEY BOOK | PAGE | SHEETS |
|---|---|---|
| ELECTRONIC / AERIAL | | 8 of 11 |
| CONTRACT | PROJECT | |

DATE: 4/12/2011
TIME: 11:33:41 AM
LOCATION: N:\Projects\25627482\Yorax\Transp\Cadd\Road\7_Plan and Profiles Sheets\EIBMAIN_PLAN7.dgn

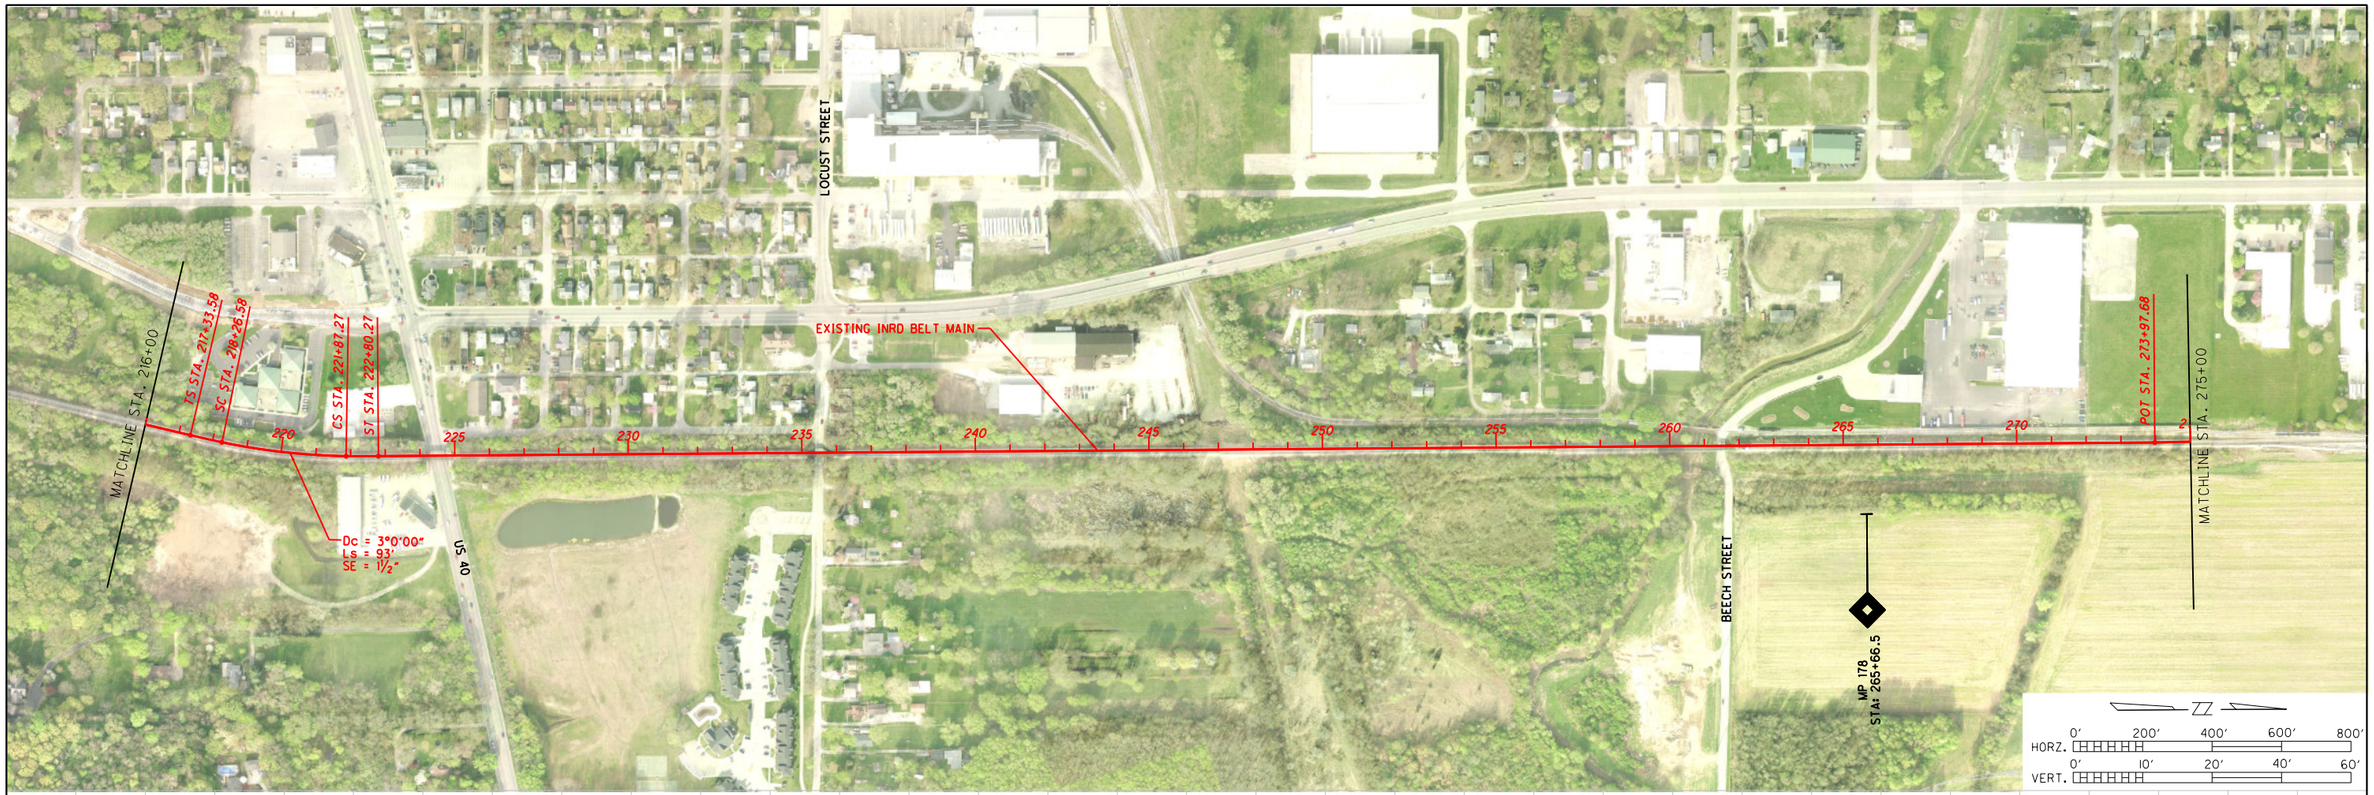


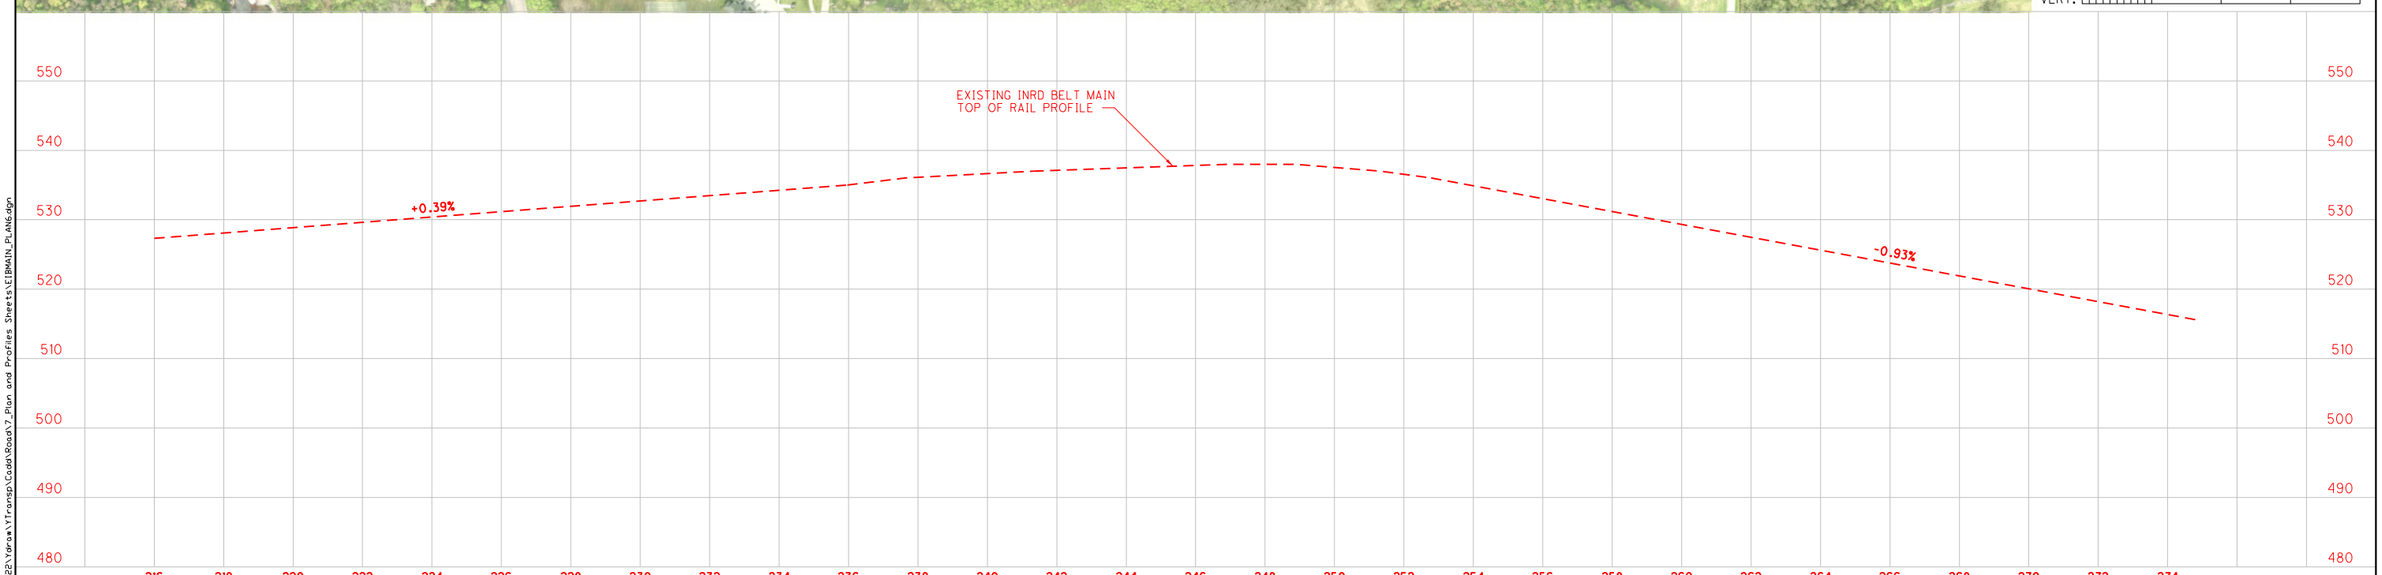


PREPARED BY:

URS

ONE INDIANA SQUARE, SUITE 2100
INDIANAPOLIS, INDIANA 46204
TEL: 317-532-5400
FAX: 317-532-5499

RECOMMENDED FOR APPROVAL _____ DESIGN ENGINEER DATE

DESIGNED: _____ DRAWN: MRW

CHECKED: _____ CHECKED: _____

# TERRE HAUTE URBANIZED AREA RAILROAD CORRIDOR STUDY

## EXISTING INDIANA RAIL ROAD CORRIDOR PLAN AND PROFILE

| HORIZONTAL SCALE | BRIDGE FILE |
|---|---|
| AS SHOWN | |
| VERTICAL SCALE | DESIGNATION |
| AS SHOWN | 0810341 |

| SURVEY BOOK | PAGE | SHEETS |
|---|---|---|
| ELECTRONIC / AERIAL | | 9 of 11 |
| CONTRACT | PROJECT | |

DATE: 4/12/2011
TIME: 11:35:44 AM
LOCATION: N:\Projects\25627482\Varax\Transp\Cadd\Road\7_Plan and Profiles Sheets\EIBMAIN_PLAN6.dgn

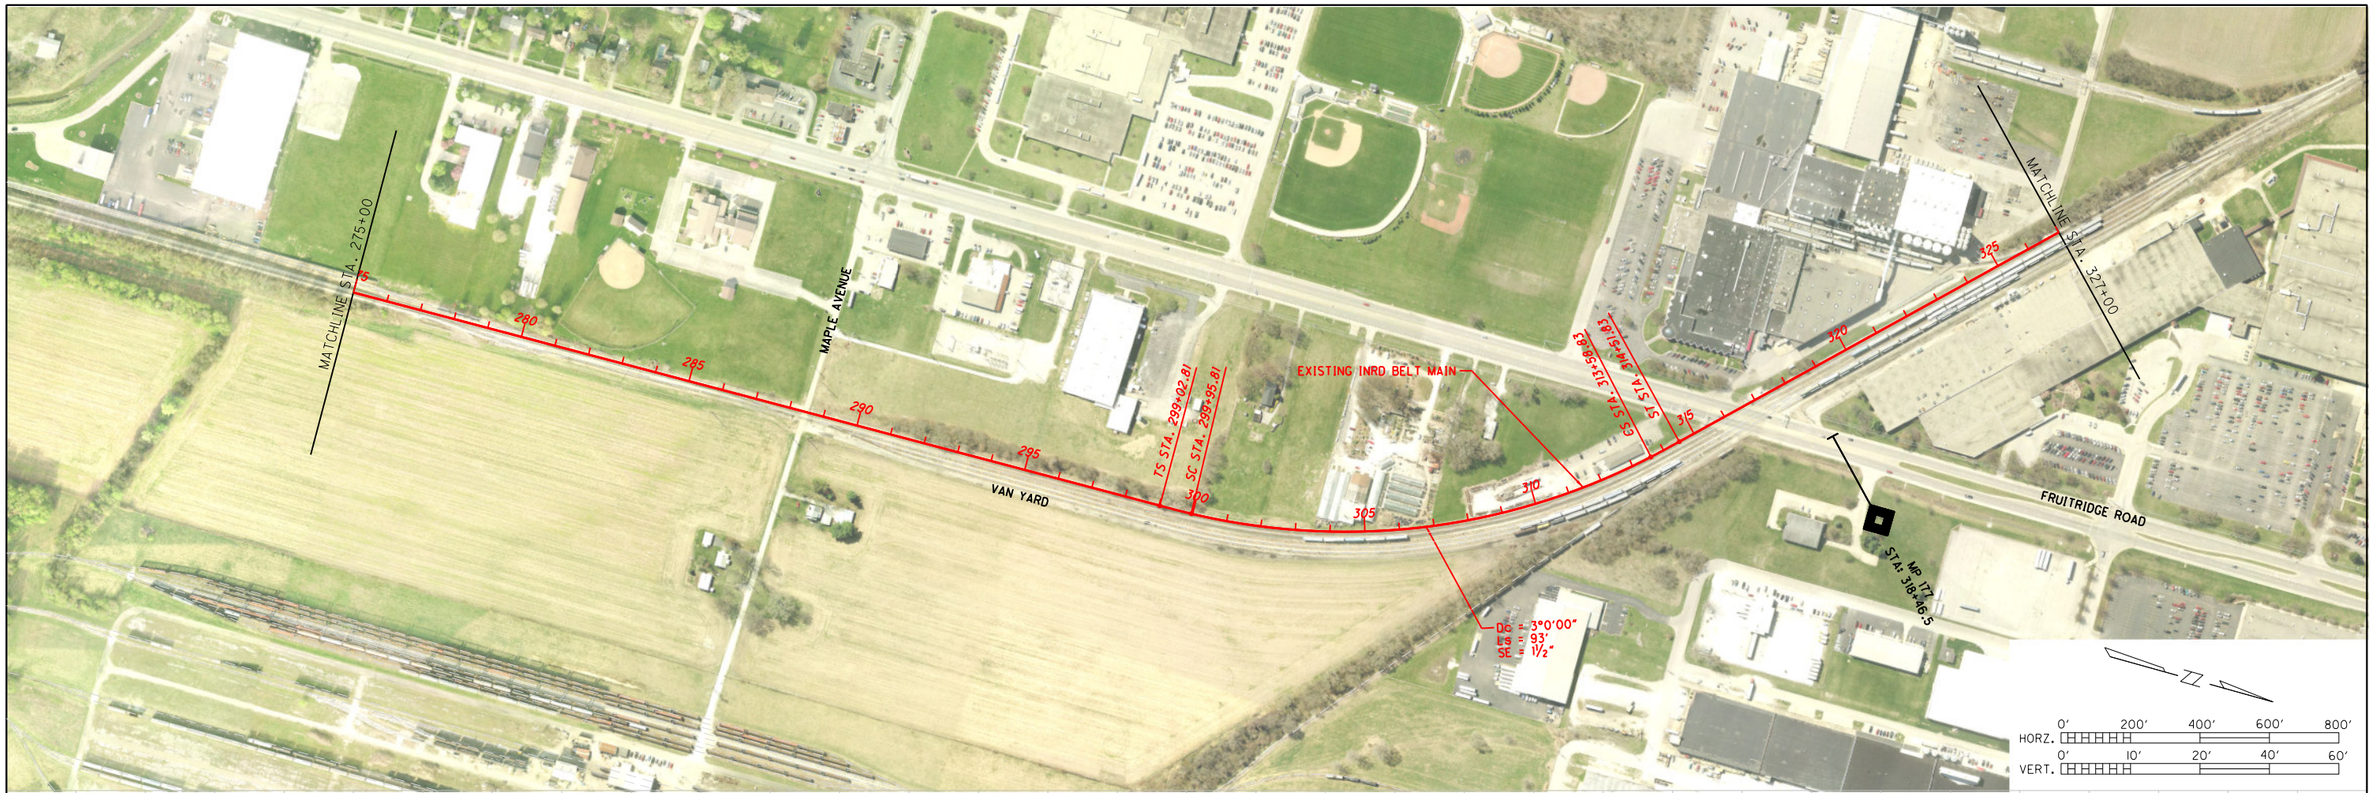


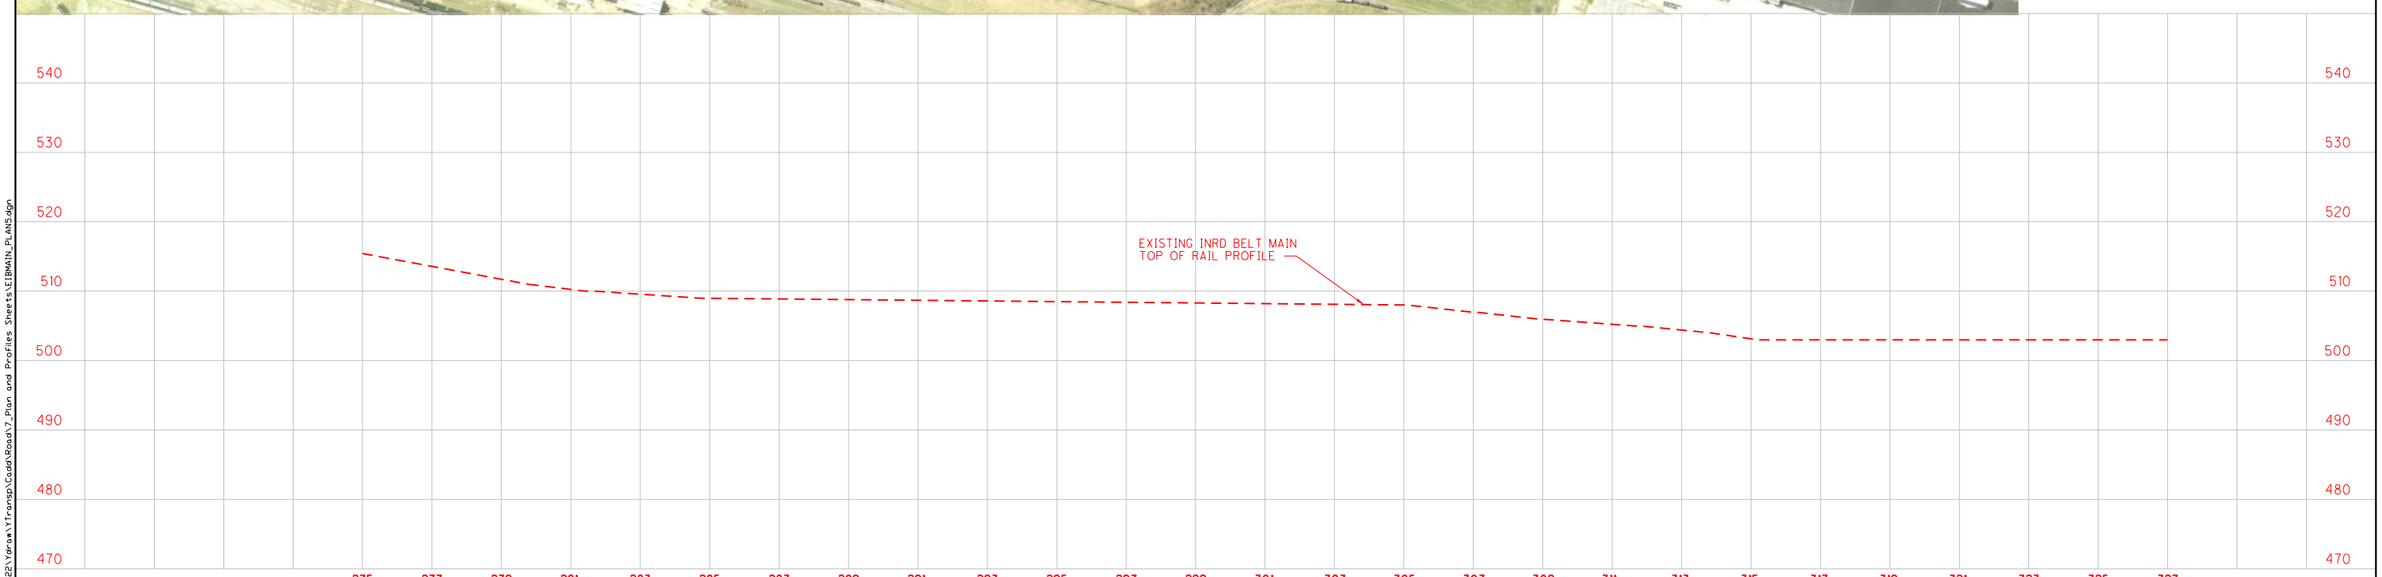


PREPARED BY:

URS

ONE INDIANA SQUARE, SUITE 2100
INDIANAPOLIS, INDIANA 46204
TEL: 317-532-5400
FAX: 317-532-5499

RECOMMENDED FOR APPROVAL
DESIGN ENGINEER DATE

DESIGNED: DRAWN: MRW
CHECKED: CHECKED:

# TERRE HAUTE URBANIZED AREA RAILROAD CORRIDOR STUDY

## EXISTING INDIANA RAIL ROAD CORRIDOR PLAN AND PROFILE

| HORIZONTAL SCALE | BRIDGE FILE |
|---|---|
| AS SHOWN | |
| VERTICAL SCALE | DESIGNATION |
| AS SHOWN | 0810341 |

| SURVEY BOOK | PAGE | SHEETS |
|---|---|---|
| ELECTRONIC / AERIAL | | 10 of 11 |
| CONTRACT | PROJECT | |

DATE 4/6/2011
TIME 8:52:16 AM
LOCATION N:\Projects\25627422\Yard\Transp\Cadd\Road\7_Plan and Profiles Sheets\EIBMAIN_PLAN5.dgn

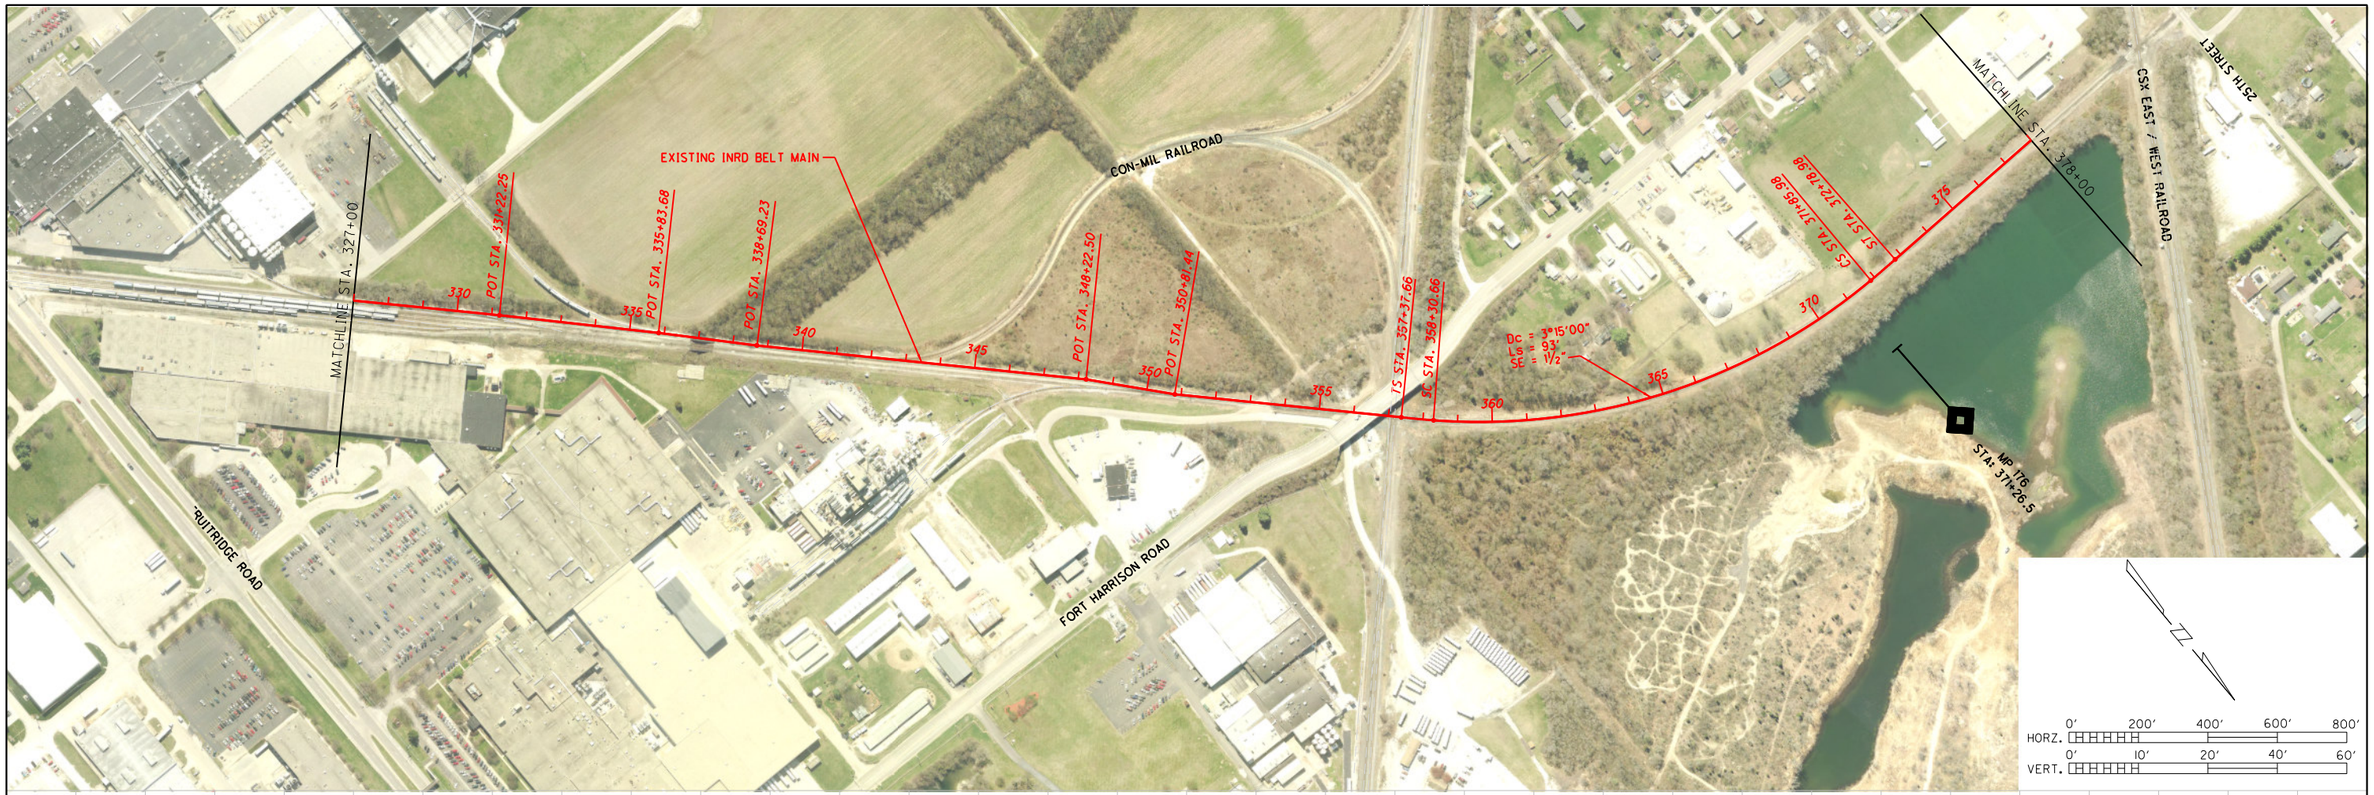

PREPARED BY:

URS

ONE INDIANA SQUARE, SUITE 2100
INDIANAPOLIS, INDIANA 46204
TEL: 317-532-5400
FAX: 317-532-5499

RECOMMENDED FOR APPROVAL _____ DESIGN ENGINEER DATE

DESIGNED: _____ DRAWN: MRW

CHECKED: _____ CHECKED: _____

# TERRE HAUTE URBANIZED AREA RAILROAD CORRIDOR STUDY

## EXISTING INDIANA RAIL ROAD CORRIDOR PLAN AND PROFILE

| HORIZONTAL SCALE | BRIDGE FILE |
|---|---|
| AS SHOWN | |
| VERTICAL SCALE | DESIGNATION |
| AS SHOWN | 0810341 |

| SURVEY BOOK | PAGE | SHEETS |
|---|---|---|
| ELECTRONIC / AERIAL | | 11 of 11 |
| CONTRACT | PROJECT | |

DATE: 4/6/2011
TIME: 8:36:32 AM
LOCATION: N:\Projects\25627482\Varax\Transp\Cadd\Road\7_Plan and Profiles Sheets\EIBMAIN_PLAN4.dgn

# TERRE HAUTE URBANIZED AREA RAILROAD CORRIDOR STUDY

CITY OF TERRE HAUTE
VIGO COUNTY BOARD OF COMMISSIONERS
METROPOLITAN PLANNING ORGANIZATION

# Railroad Corridor Planning Level

# Plan and Profile Drawings

## ORANGE CORRIDOR ALTERNATIVES

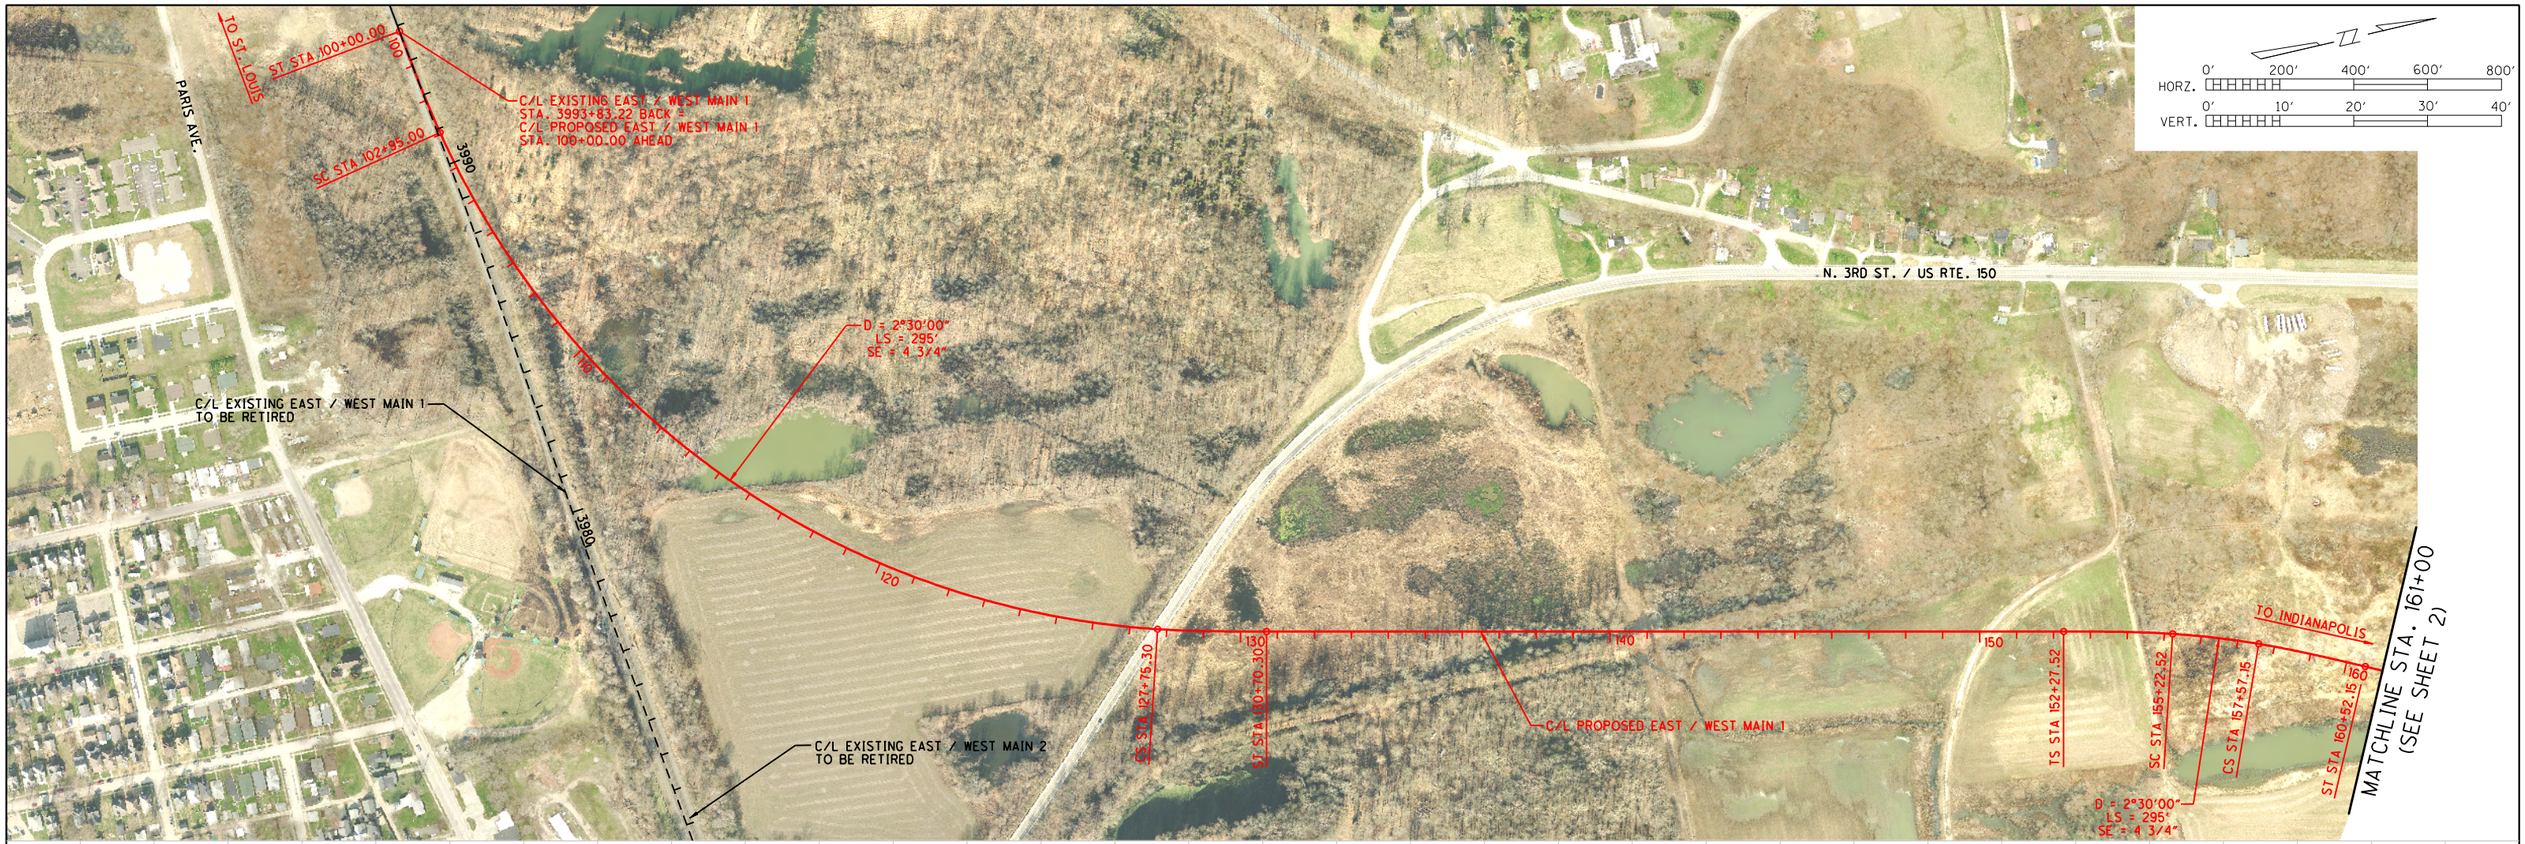


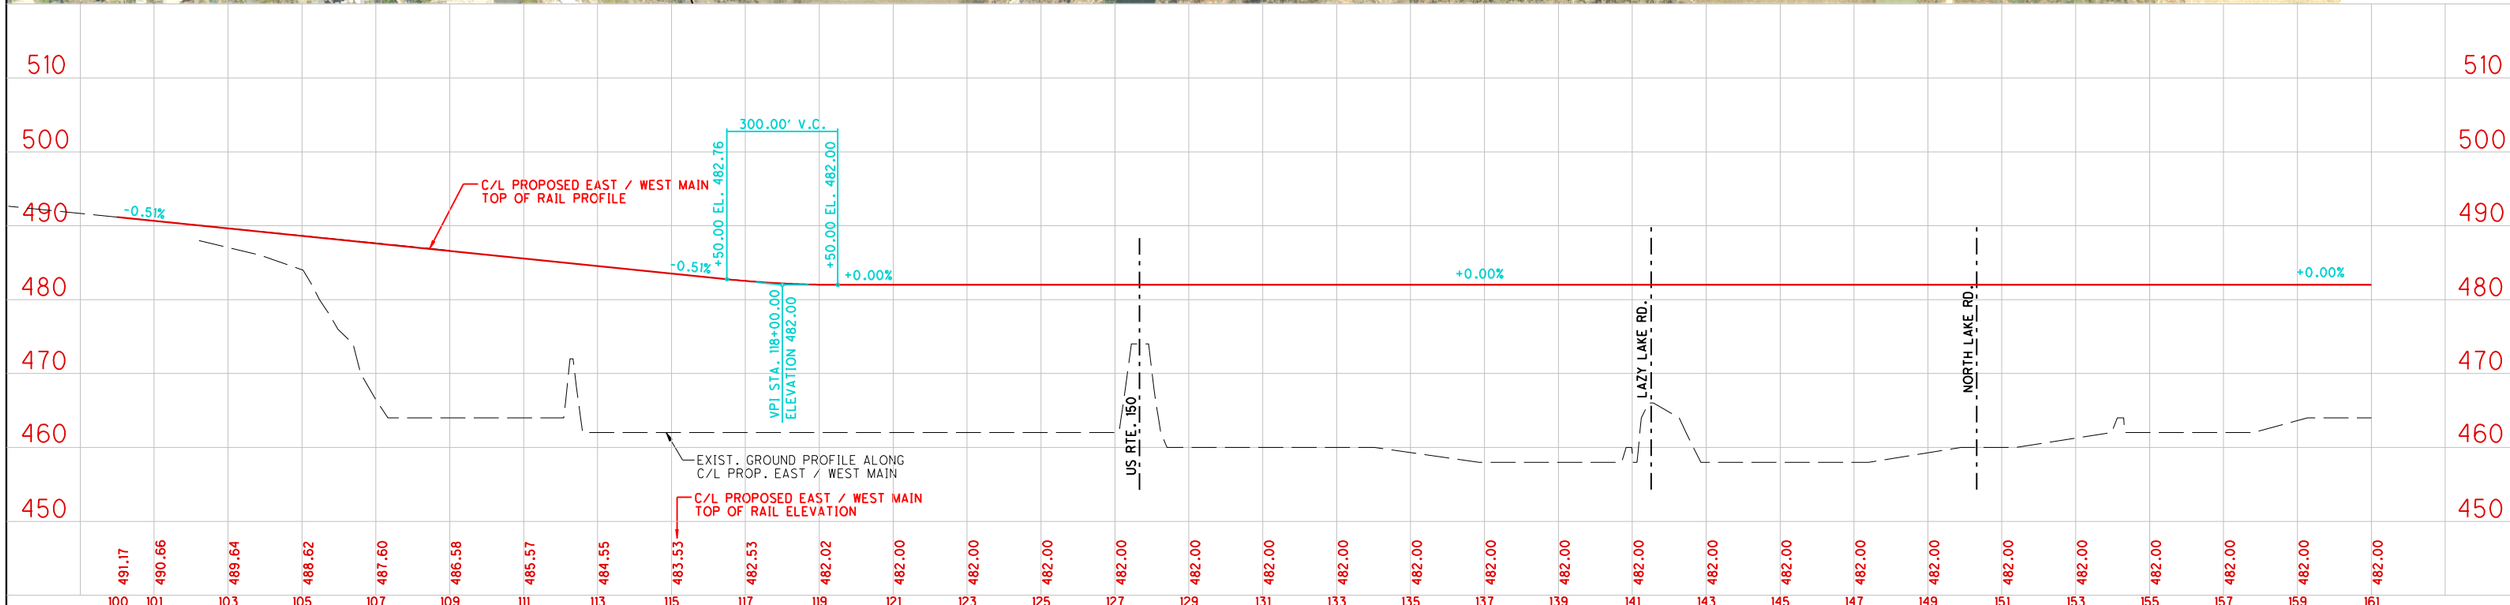


PREPARED BY:

URS

ONE INDIANA SQUARE, SUITE 2100
INDIANAPOLIS, INDIANA 46204
TEL: 317-532-5400
FAX: 317-532-5499

RECOMMENDED FOR APPROVAL _____ DESIGN ENGINEER DATE

DESIGNED: _____ DRAWN: REZ

CHECKED: _____ CHECKED: _____

**TERRE HAUTE URBANIZED AREA RAILROAD CORRIDOR STUDY**

*CSX EAST-WEST ALTERNATIVE A-1*
*PLAN AND PROFILE*

| | |
|---|---|
| HORIZONTAL SCALE | BRIDGE FILE |
| AS SHOWN | |
| VERTICAL SCALE | DESIGNATION |
| AS SHOWN | 0810341 |
| SURVEY BOOK | PAGE / SHEETS |
| ELECTRONIC / AERIAL | 1 of 8 |
| CONTRACT | PROJECT |

...\PCEWAMAIN-1_PLAN01.dgn 4/11/2011 3:00:09 PM

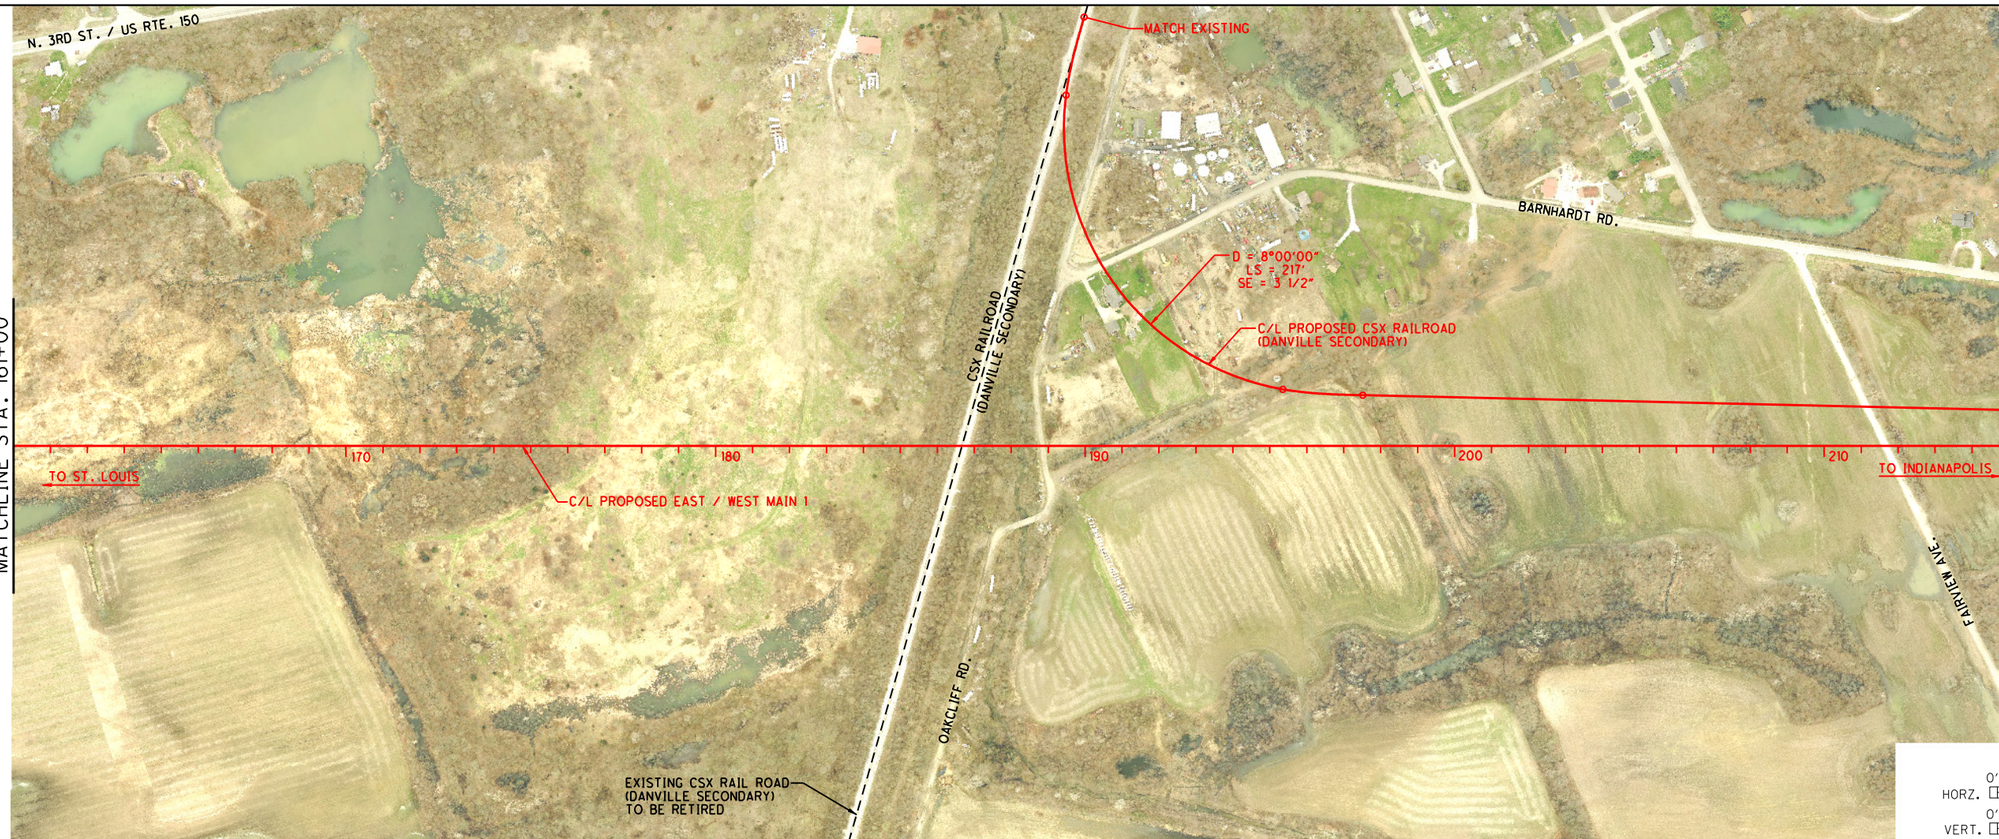


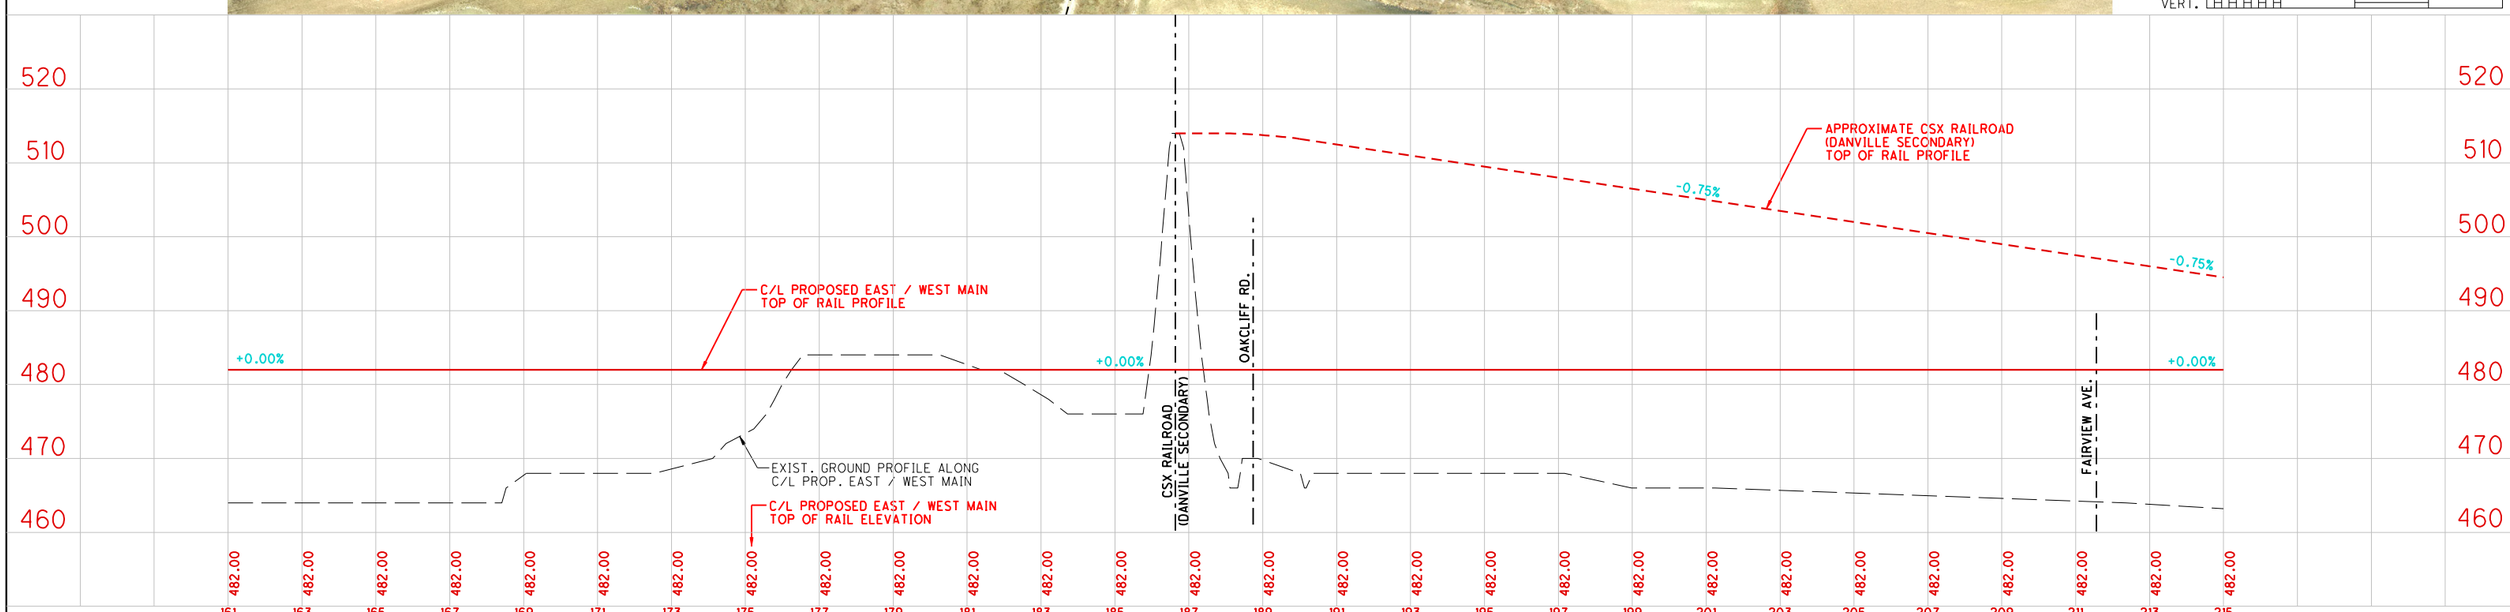



PREPARED BY:
URS
ONE INDIANA SQUARE, SUITE 2100
INDIANAPOLIS, INDIANA 46204
TEL: 317-532-5400
FAX: 317-532-5499


RECOMMENDED FOR APPROVAL
DESIGN ENGINEER DATE

DESIGNED: DRAWN: REZ
CHECKED: CHECKED:

# TERRE HAUTE URBANIZED AREA RAILROAD CORRIDOR STUDY

## CSX EAST-WEST ALTERNATIVE A-1 PLAN AND PROFILE

| HORIZONTAL SCALE | BRIDGE FILE |
|---|---|
| AS SHOWN | |
| VERTICAL SCALE | DESIGNATION |
| AS SHOWN | 0810341 |

| SURVEY BOOK | PAGE | SHEETS |
|---|---|---|
| ELECTRONIC / AERIAL | 2 | of 8 |
| CONTRACT | PROJECT | |

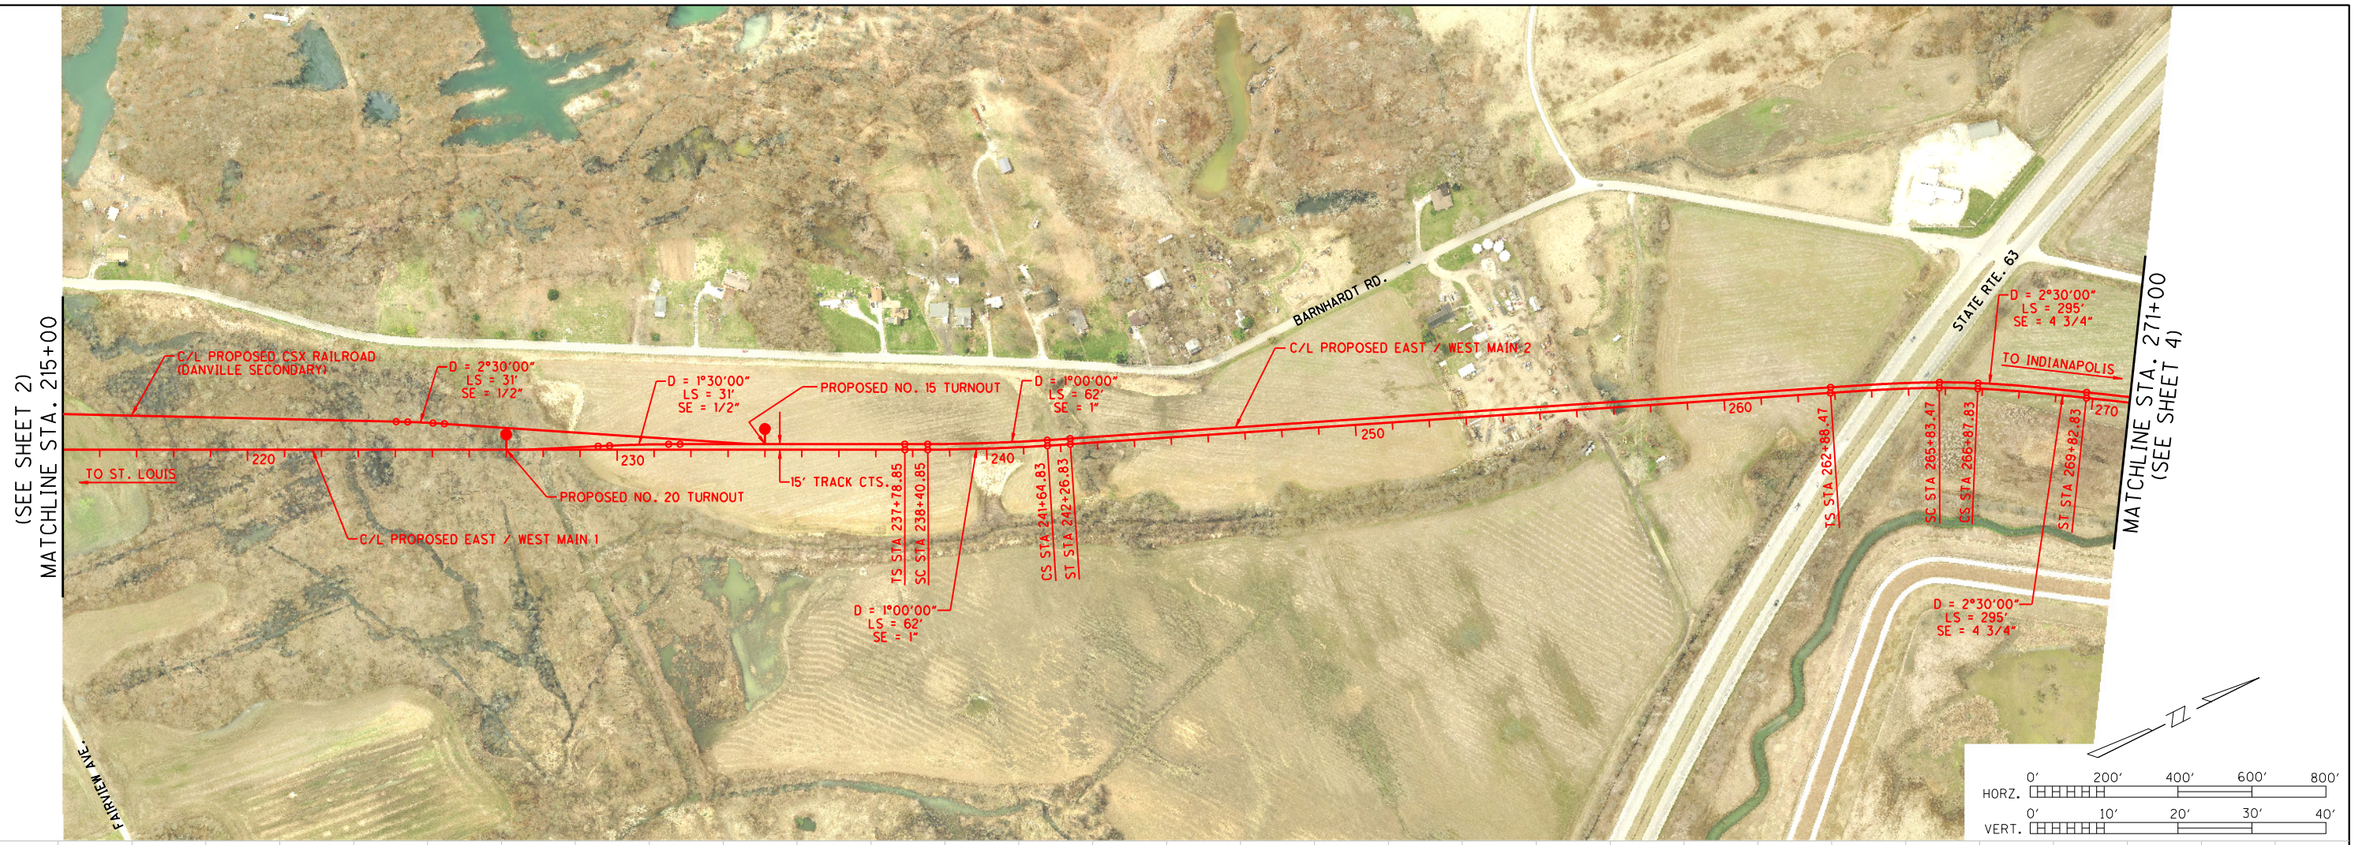


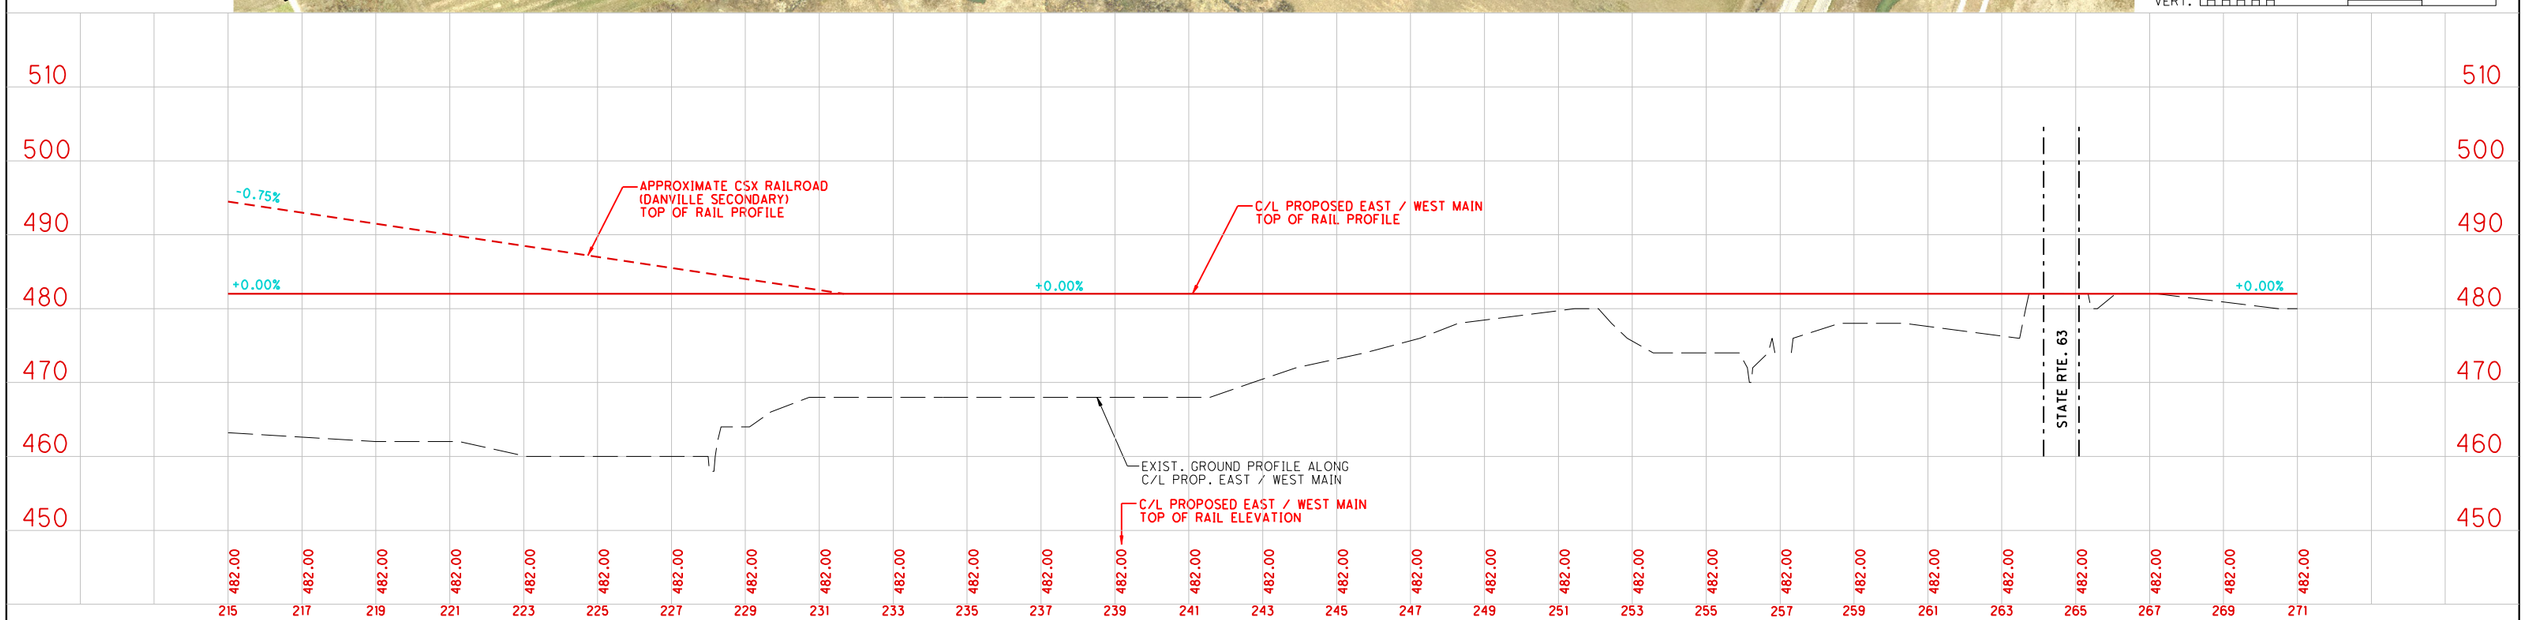


PREPARED BY:

URS

ONE INDIANA SQUARE, SUITE 2100
INDIANAPOLIS, INDIANA 46204
TEL: 317-532-5400
FAX: 317-532-5499

RECOMMENDED FOR APPROVAL _____ DESIGN ENGINEER DATE

DESIGNED: _____ DRAWN: REZ

CHECKED: _____ CHECKED: _____

**TERRE HAUTE URBANIZED AREA RAILROAD CORRIDOR STUDY**

CSX EAST-WEST ALTERNATIVE A-1
PLAN AND PROFILE

| | |
|---|---|
| HORIZONTAL SCALE | BRIDGE FILE |
| AS SHOWN | |
| VERTICAL SCALE | DESIGNATION |
| AS SHOWN | 0810341 |
| SURVEY BOOK | PAGE / SHEETS |
| ELECTRONIC / AERIAL | 3 of 8 |
| CONTRACT | PROJECT |

...\PCEWAMAIN-1_PLAN03.dgn 4/11/2011 3:03:40 PM

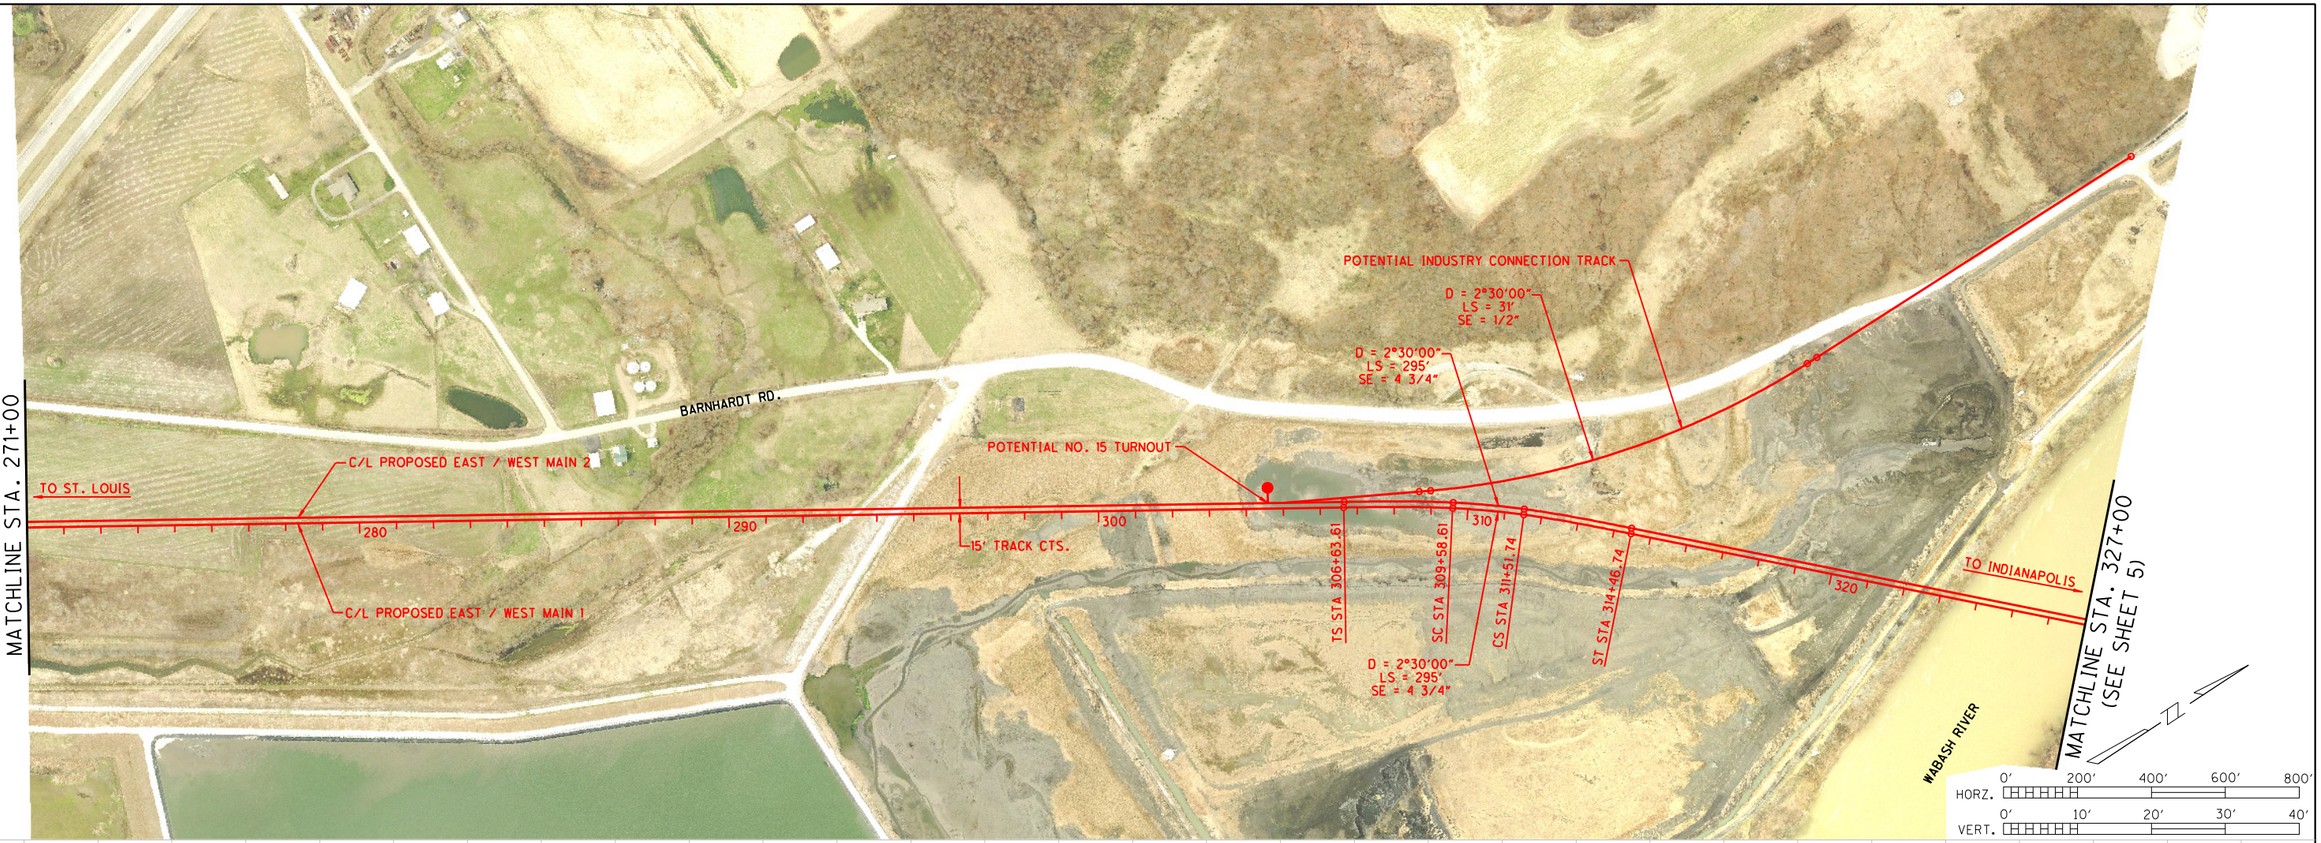


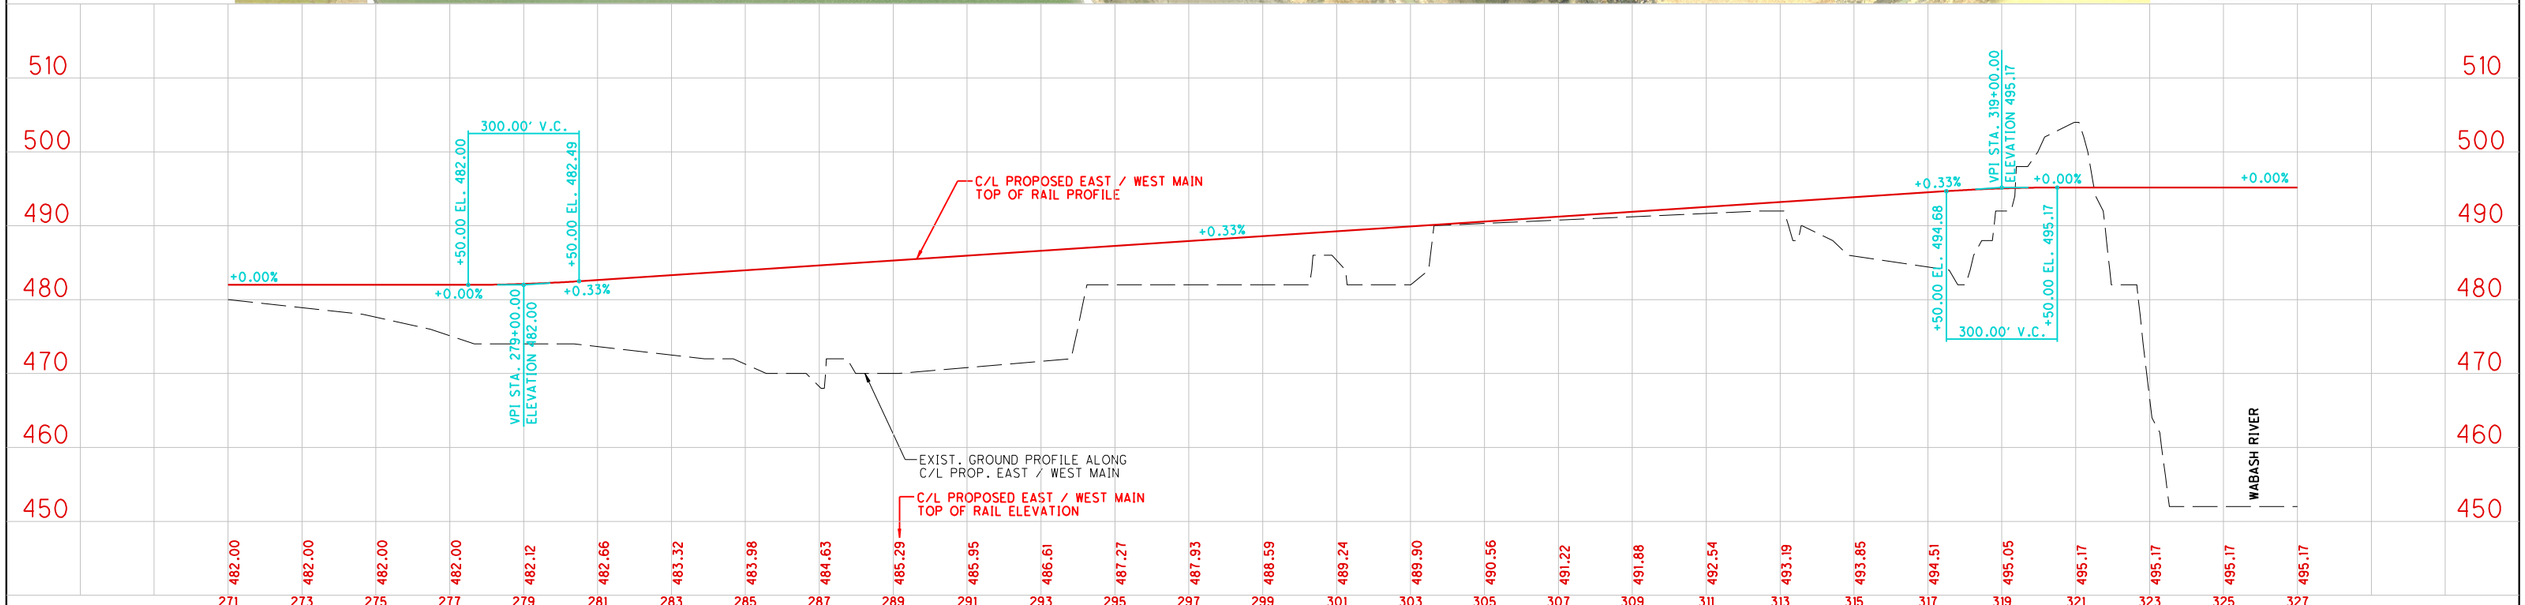


PREPARED BY:
URS
ONE INDIANA SQUARE, SUITE 2100
INDIANAPOLIS, INDIANA 46204
TEL: 317-532-5400
FAX: 317-532-5499

RECOMMENDED FOR APPROVAL _____ DESIGN ENGINEER DATE

DESIGNED: _____ DRAWN: REZ

CHECKED: _____ CHECKED: _____

**TERRE HAUTE URBANIZED AREA RAILROAD CORRIDOR STUDY**

CSX EAST-WEST ALTERNATIVE A-1
PLAN AND PROFILE

| HORIZONTAL SCALE | BRIDGE FILE |
|---|---|
| AS SHOWN | |
| VERTICAL SCALE | DESIGNATION |
| AS SHOWN | 0810341 |

| SURVEY BOOK | PAGE | SHEETS |
|---|---|---|
| ELECTRONIC / AERIAL | | 4 of 8 |
| CONTRACT | PROJECT | |

...\PCEWAMAIN-1_PLAN04.dgn 4/11/2011 3:05:13 PM

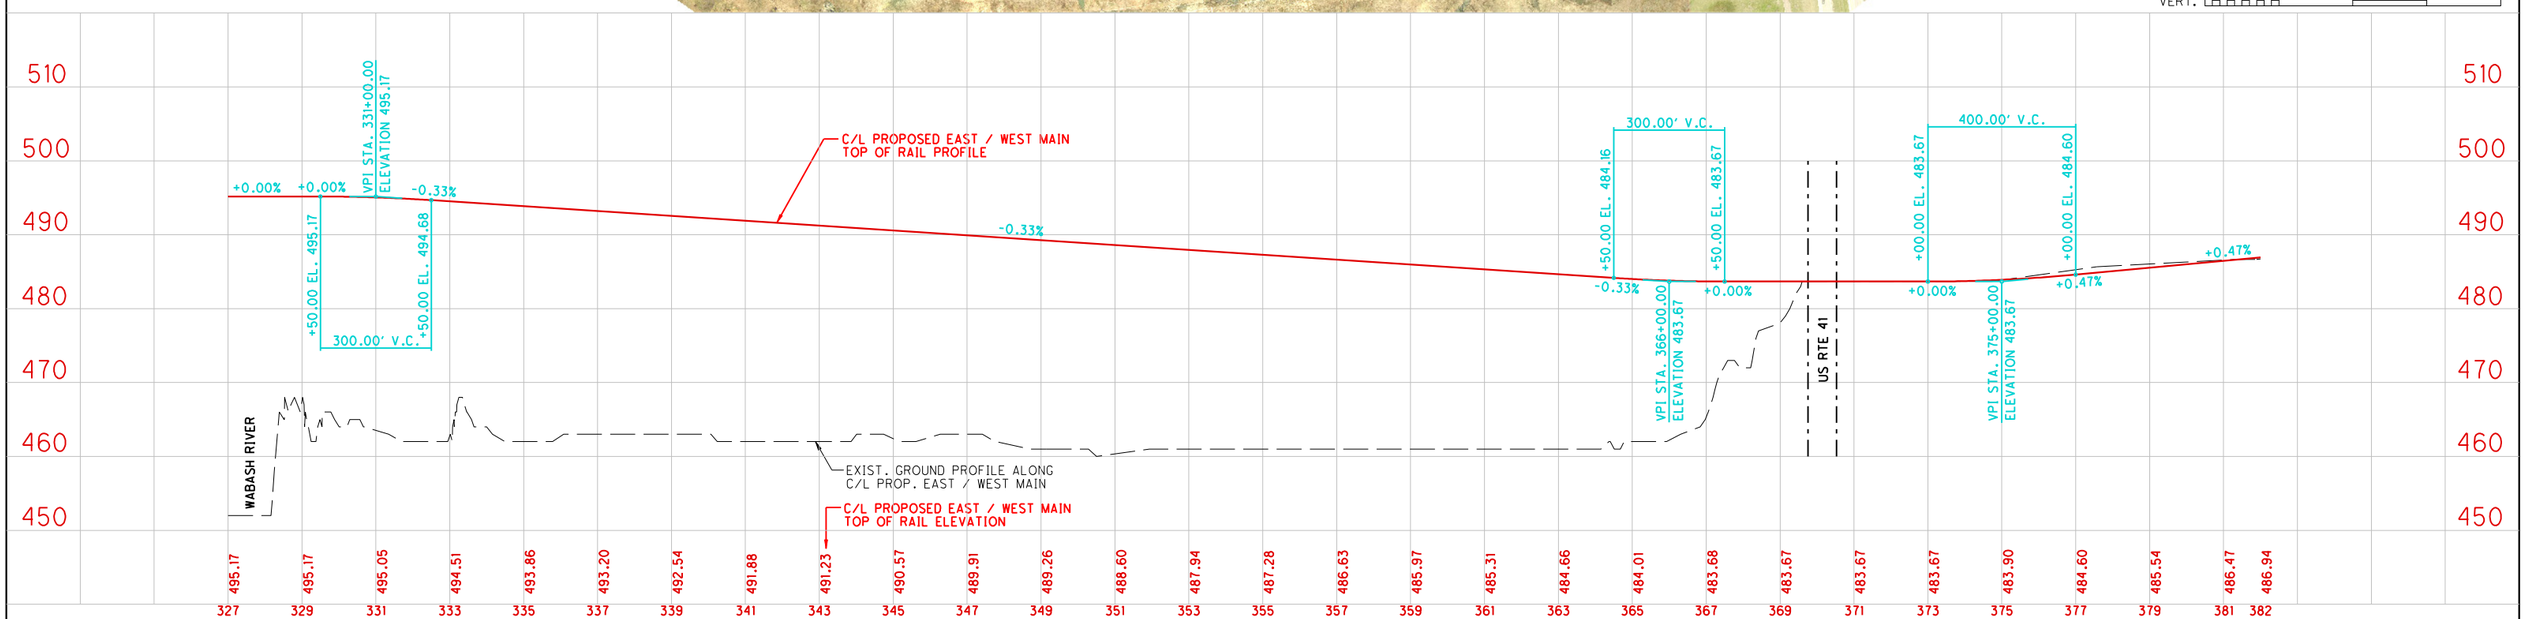



PREPARED BY:
URS
ONE INDIANA SQUARE, SUITE 2100
INDIANAPOLIS, INDIANA 46204
TEL: 317-532-5400
FAX: 317-532-5499


RECOMMENDED FOR APPROVAL _____ DESIGN ENGINEER DATE

DESIGNED: _____ DRAWN: REZ

CHECKED: _____ CHECKED: _____

**TERRE HAUTE URBANIZED AREA RAILROAD CORRIDOR STUDY**

CSX EAST-WEST ALTERNATIVE A-1
PLAN AND PROFILE

| | |
|---|---|
| HORIZONTAL SCALE | BRIDGE FILE |
| AS SHOWN | |
| VERTICAL SCALE | DESIGNATION |
| AS SHOWN | 0810341 |

| | | |
|---|---|---|
| SURVEY BOOK | PAGE | SHEETS |
| ELECTRONIC / AERIAL | | 5 of 8 |
| CONTRACT | PROJECT | |

...\PCEWAMAIN-1_PLAN05.dgn 4/11/2011 3:06:18 PM

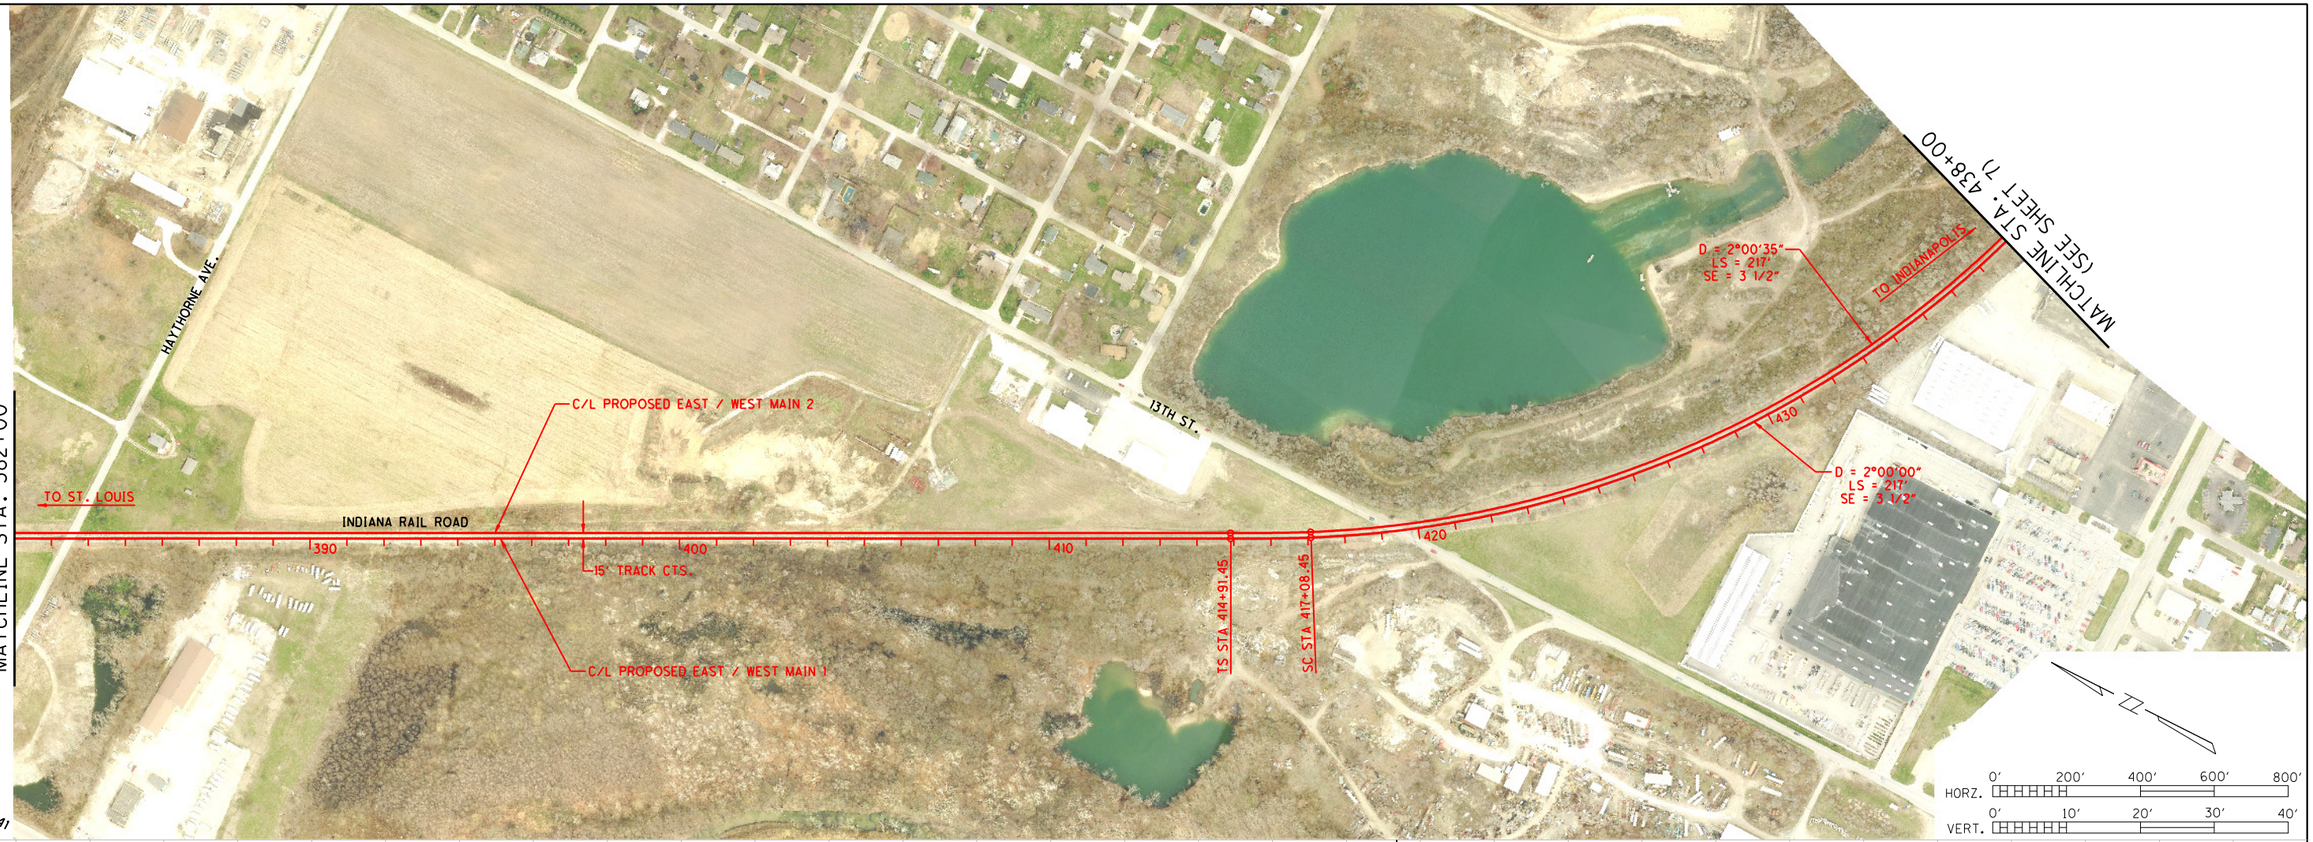


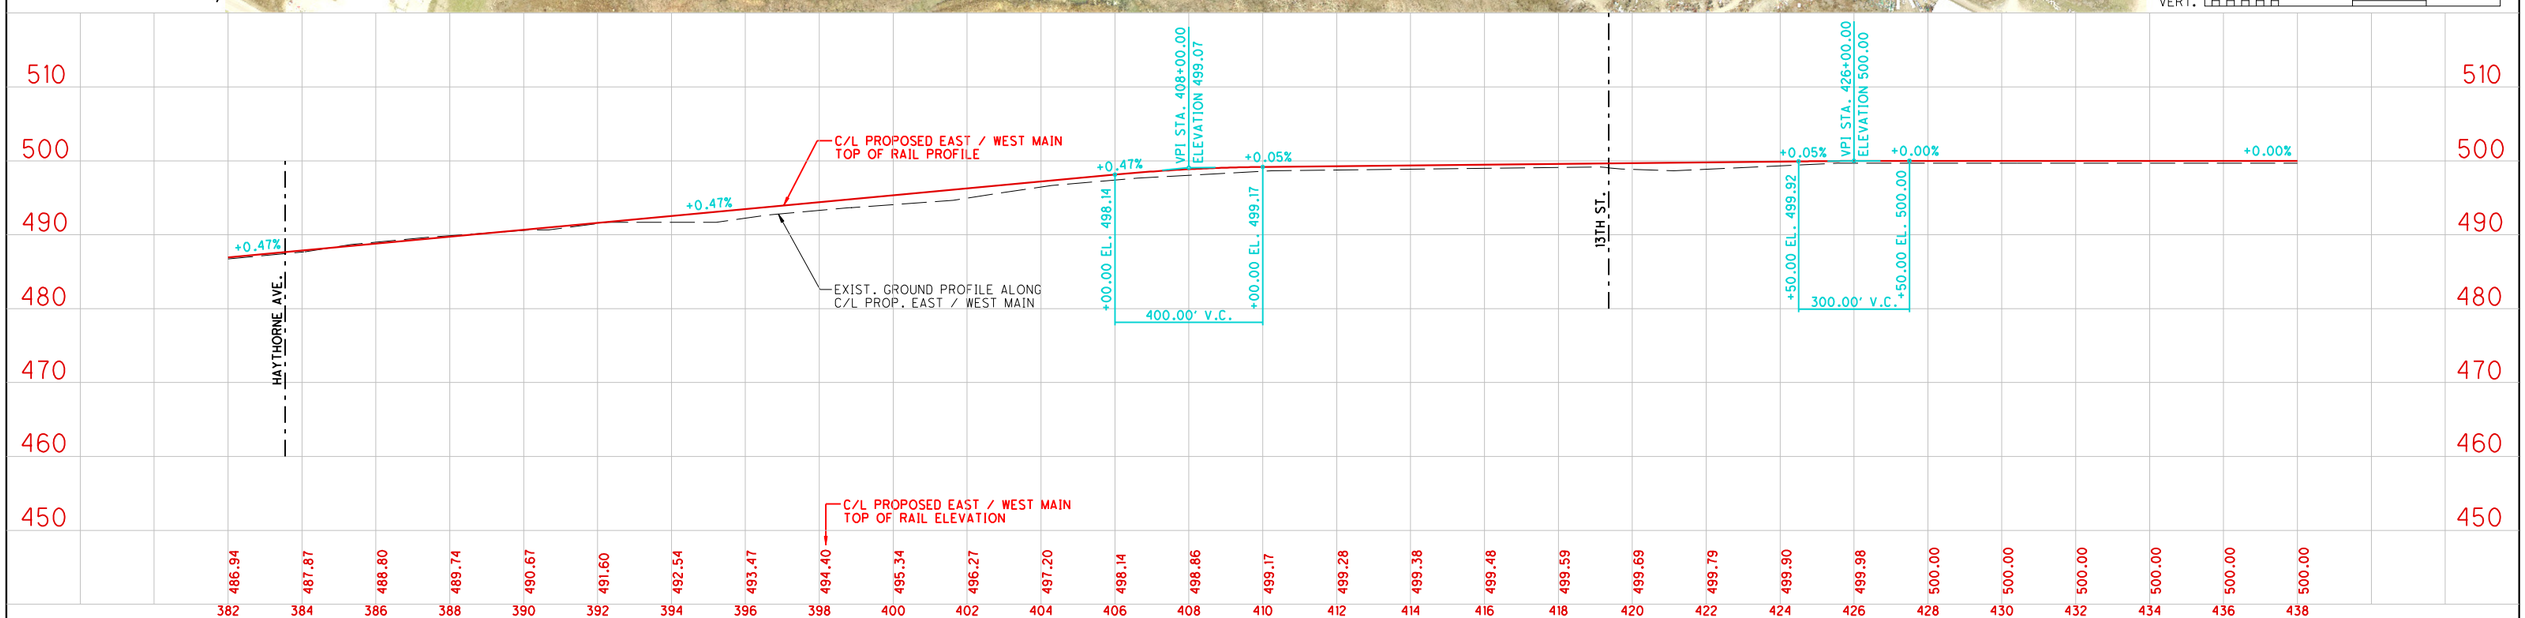


PREPARED BY:

URS

ONE INDIANA SQUARE, SUITE 2100
INDIANAPOLIS, INDIANA 46204
TEL: 317-532-5400
FAX: 317-532-5499

RECOMMENDED FOR APPROVAL
DESIGN ENGINEER DATE

DESIGNED: DRAWN: REZ
CHECKED: CHECKED:

**TERRE HAUTE URBANIZED AREA RAILROAD CORRIDOR STUDY**

CSX EAST-WEST ALTERNATIVE A-1
PLAN AND PROFILE

| | |
|---|---|
| HORIZONTAL SCALE | BRIDGE FILE |
| AS SHOWN | |
| VERTICAL SCALE | DESIGNATION |
| AS SHOWN | 0810341 |

| | | |
|---|---|---|
| SURVEY BOOK | PAGE | SHEETS |
| ELECTRONIC / AERIAL | | 6 of 8 |
| CONTRACT | PROJECT | |

...\PCEWAMAIN-1_PLAN06.dgn 4/11/2011 3:07:26 PM

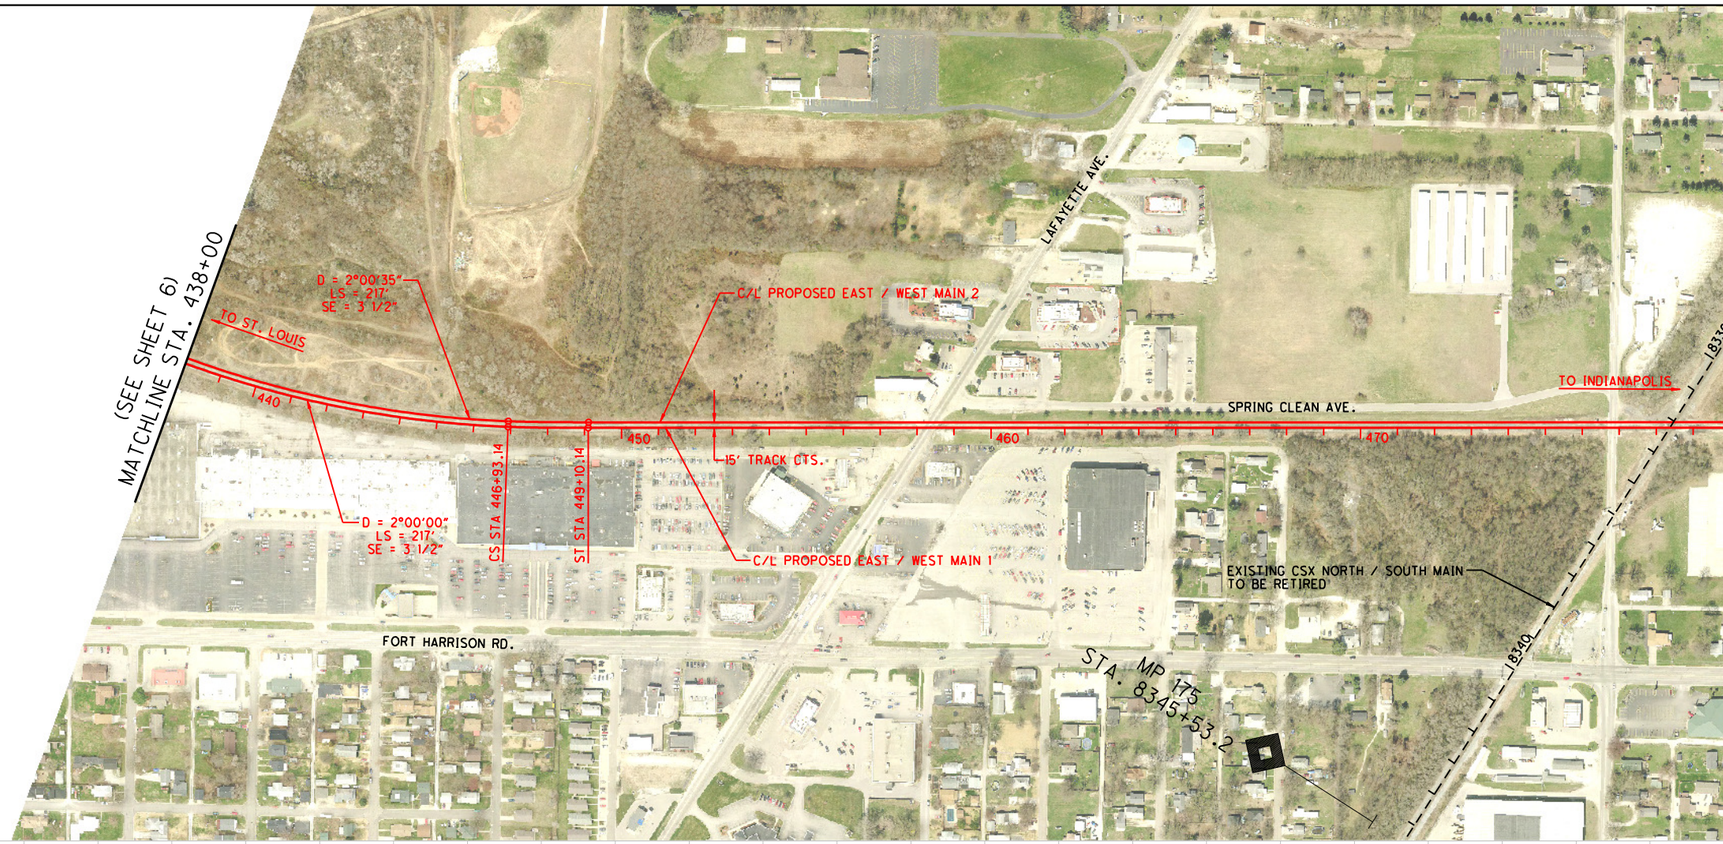


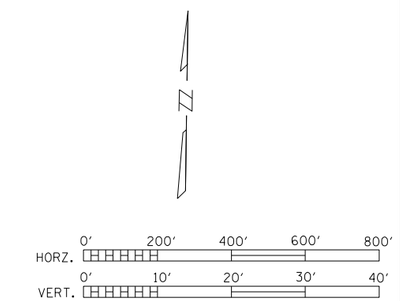


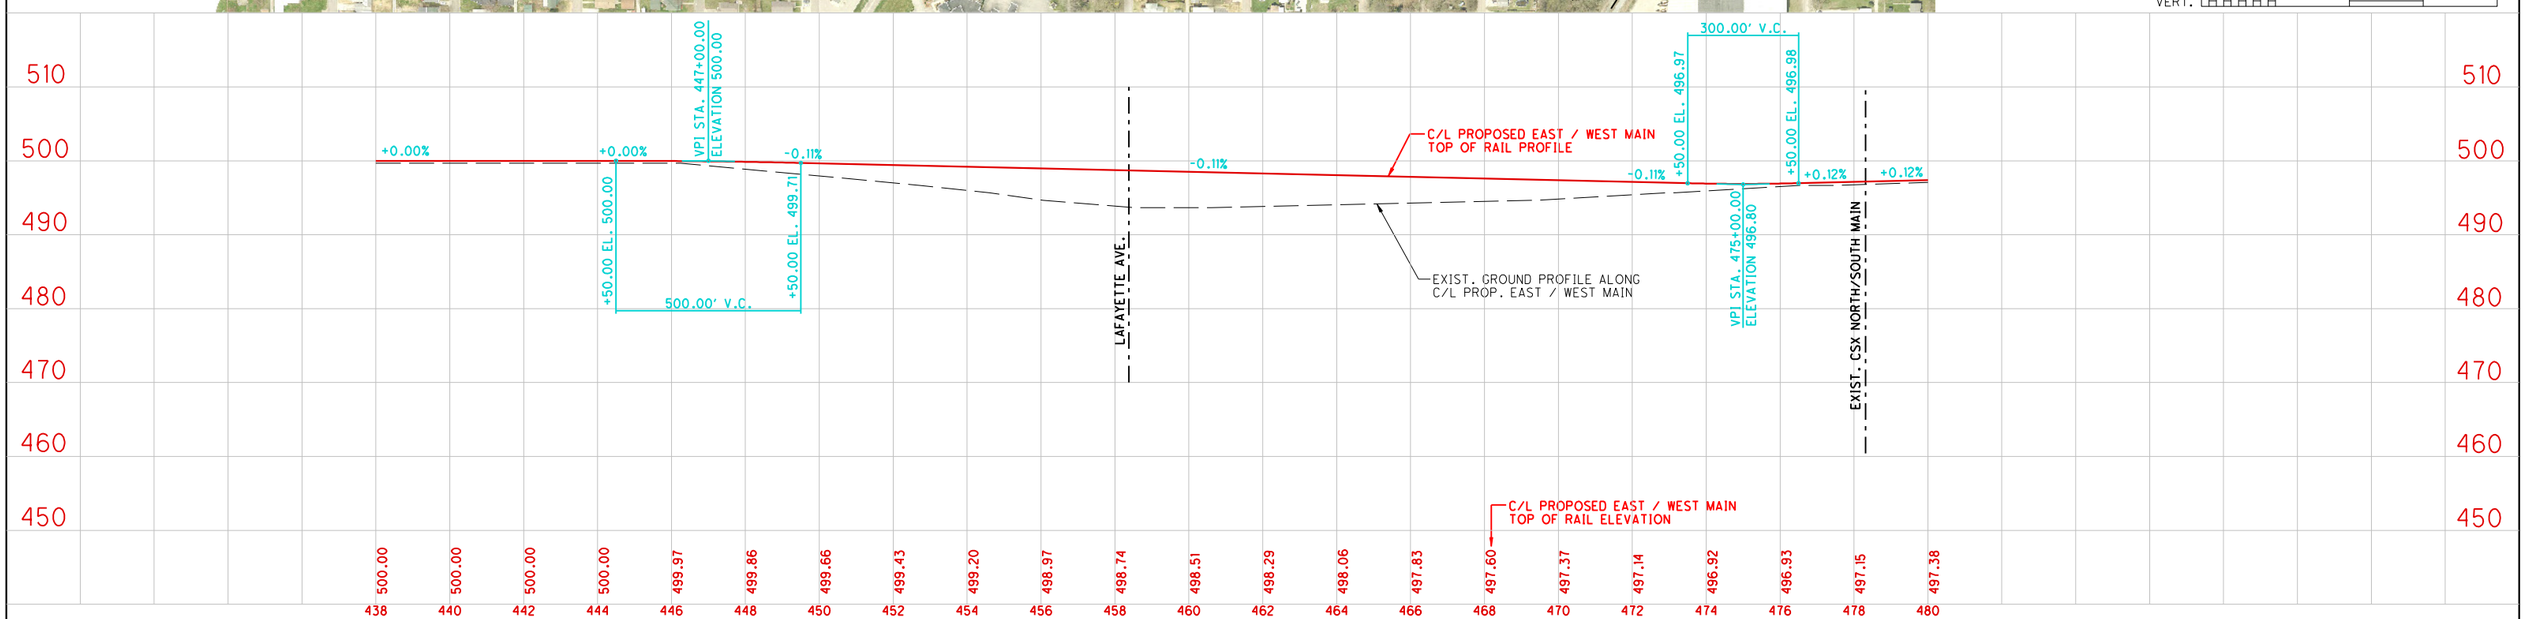



PREPARED BY:
URS
ONE INDIANA SQUARE, SUITE 2100
INDIANAPOLIS, INDIANA 46204
TEL: 317-532-5400
FAX: 317-532-5499


RECOMMENDED FOR APPROVAL
DESIGN ENGINEER DATE

DESIGNED: DRAWN: REZ
CHECKED: CHECKED:

# TERRE HAUTE URBANIZED AREA RAILROAD CORRIDOR STUDY

## CSX EAST-WEST ALTERNATIVE A-1 PLAN AND PROFILE

| | |
|---|---|
| HORIZONTAL SCALE | BRIDGE FILE |
| AS SHOWN | |
| VERTICAL SCALE | DESIGNATION |
| AS SHOWN | 0810341 |
| SURVEY BOOK | PAGE / SHEETS |
| ELECTRONIC / AERIAL | 7 of 8 |
| CONTRACT | PROJECT |

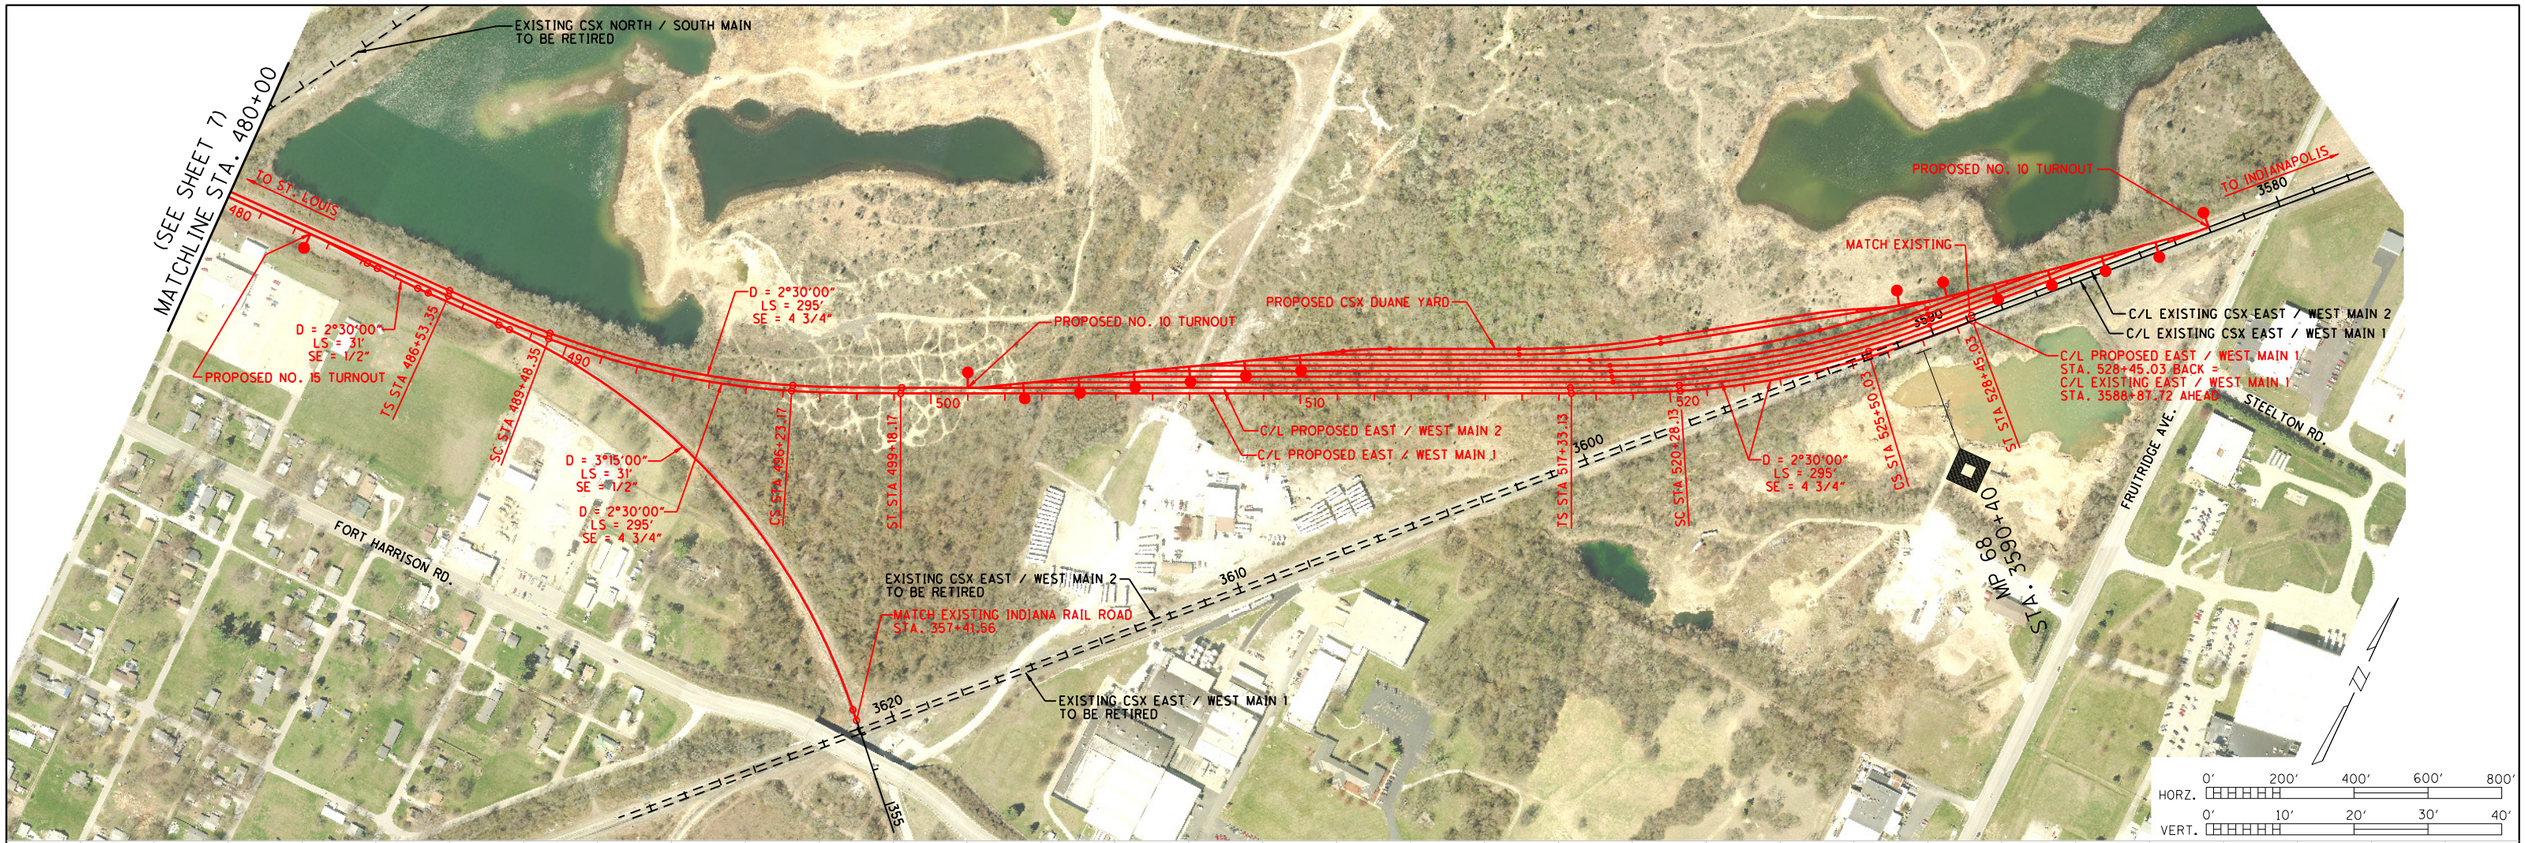


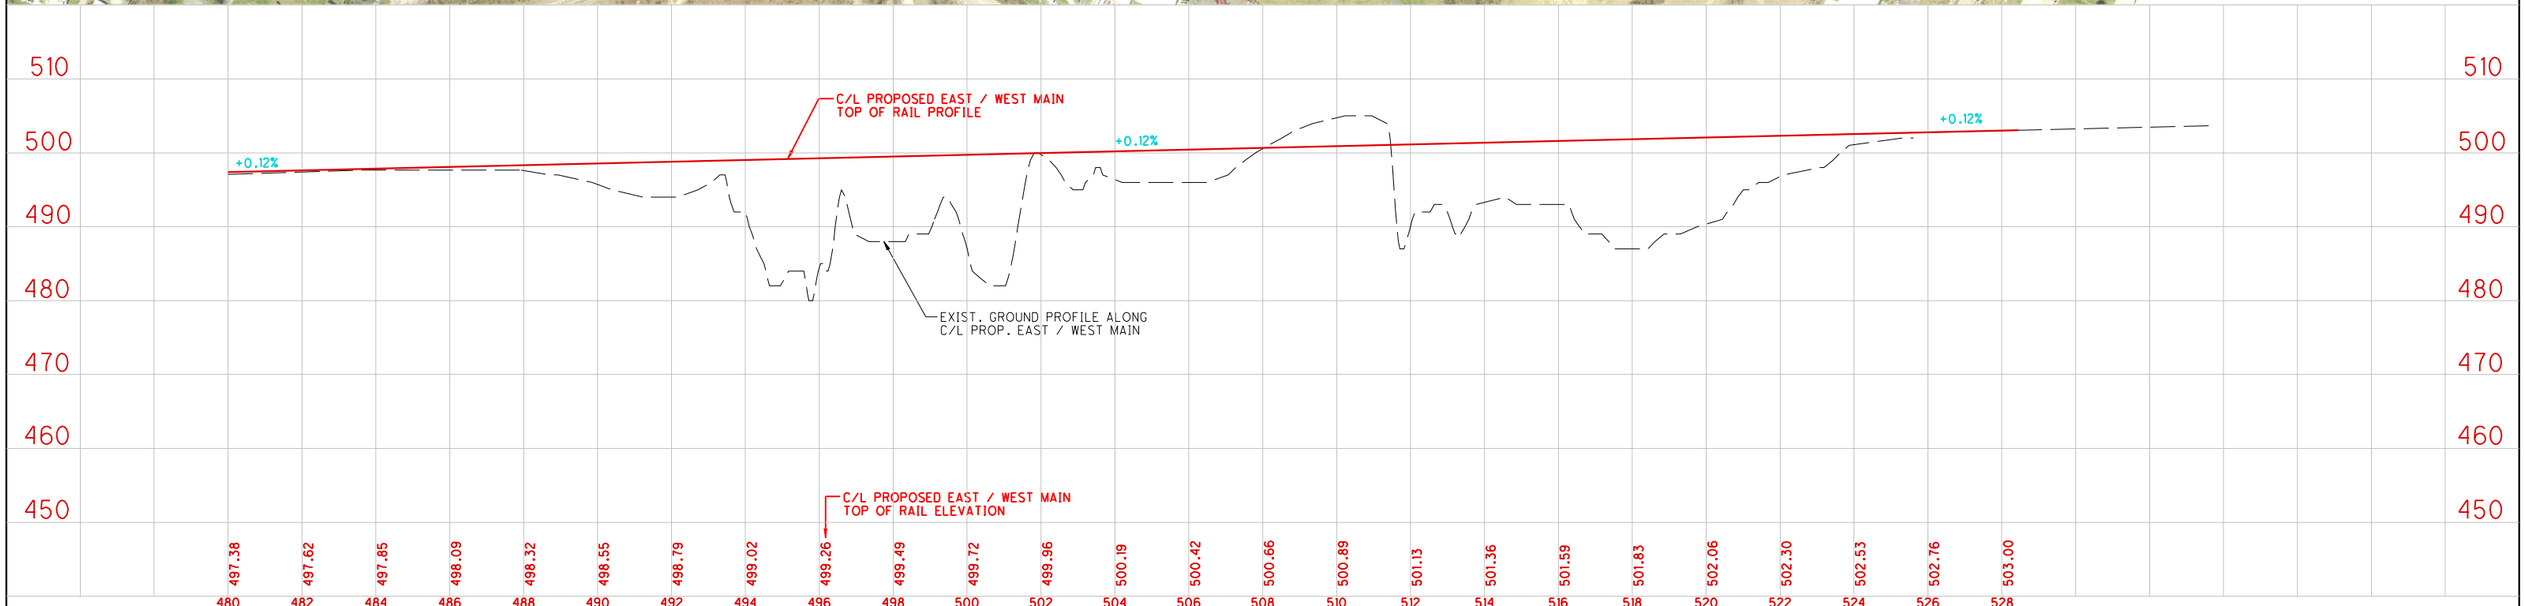



PREPARED BY:
URS
ONE INDIANA SQUARE, SUITE 2100
INDIANAPOLIS, INDIANA 46204
TEL: 317-532-5400
FAX: 317-532-5499


RECOMMENDED FOR APPROVAL
DESIGN ENGINEER DATE

DESIGNED: DRAWN: REZ
CHECKED: CHECKED:

**TERRE HAUTE URBANIZED AREA RAILROAD CORRIDOR STUDY**

CSX EAST-WEST ALTERNATIVE A-1
PLAN AND PROFILE

| | |
|---|---|
| HORIZONTAL SCALE | BRIDGE FILE |
| AS SHOWN | |
| VERTICAL SCALE | DESIGNATION |
| AS SHOWN | 0810341 |
| SURVEY BOOK | PAGE / SHEETS |
| ELECTRONIC / AERIAL | 8 of 8 |
| CONTRACT | PROJECT |

...\PCEWAMAIN-1_PLAN08.dgn 4/11/2011 3:10:21 PM

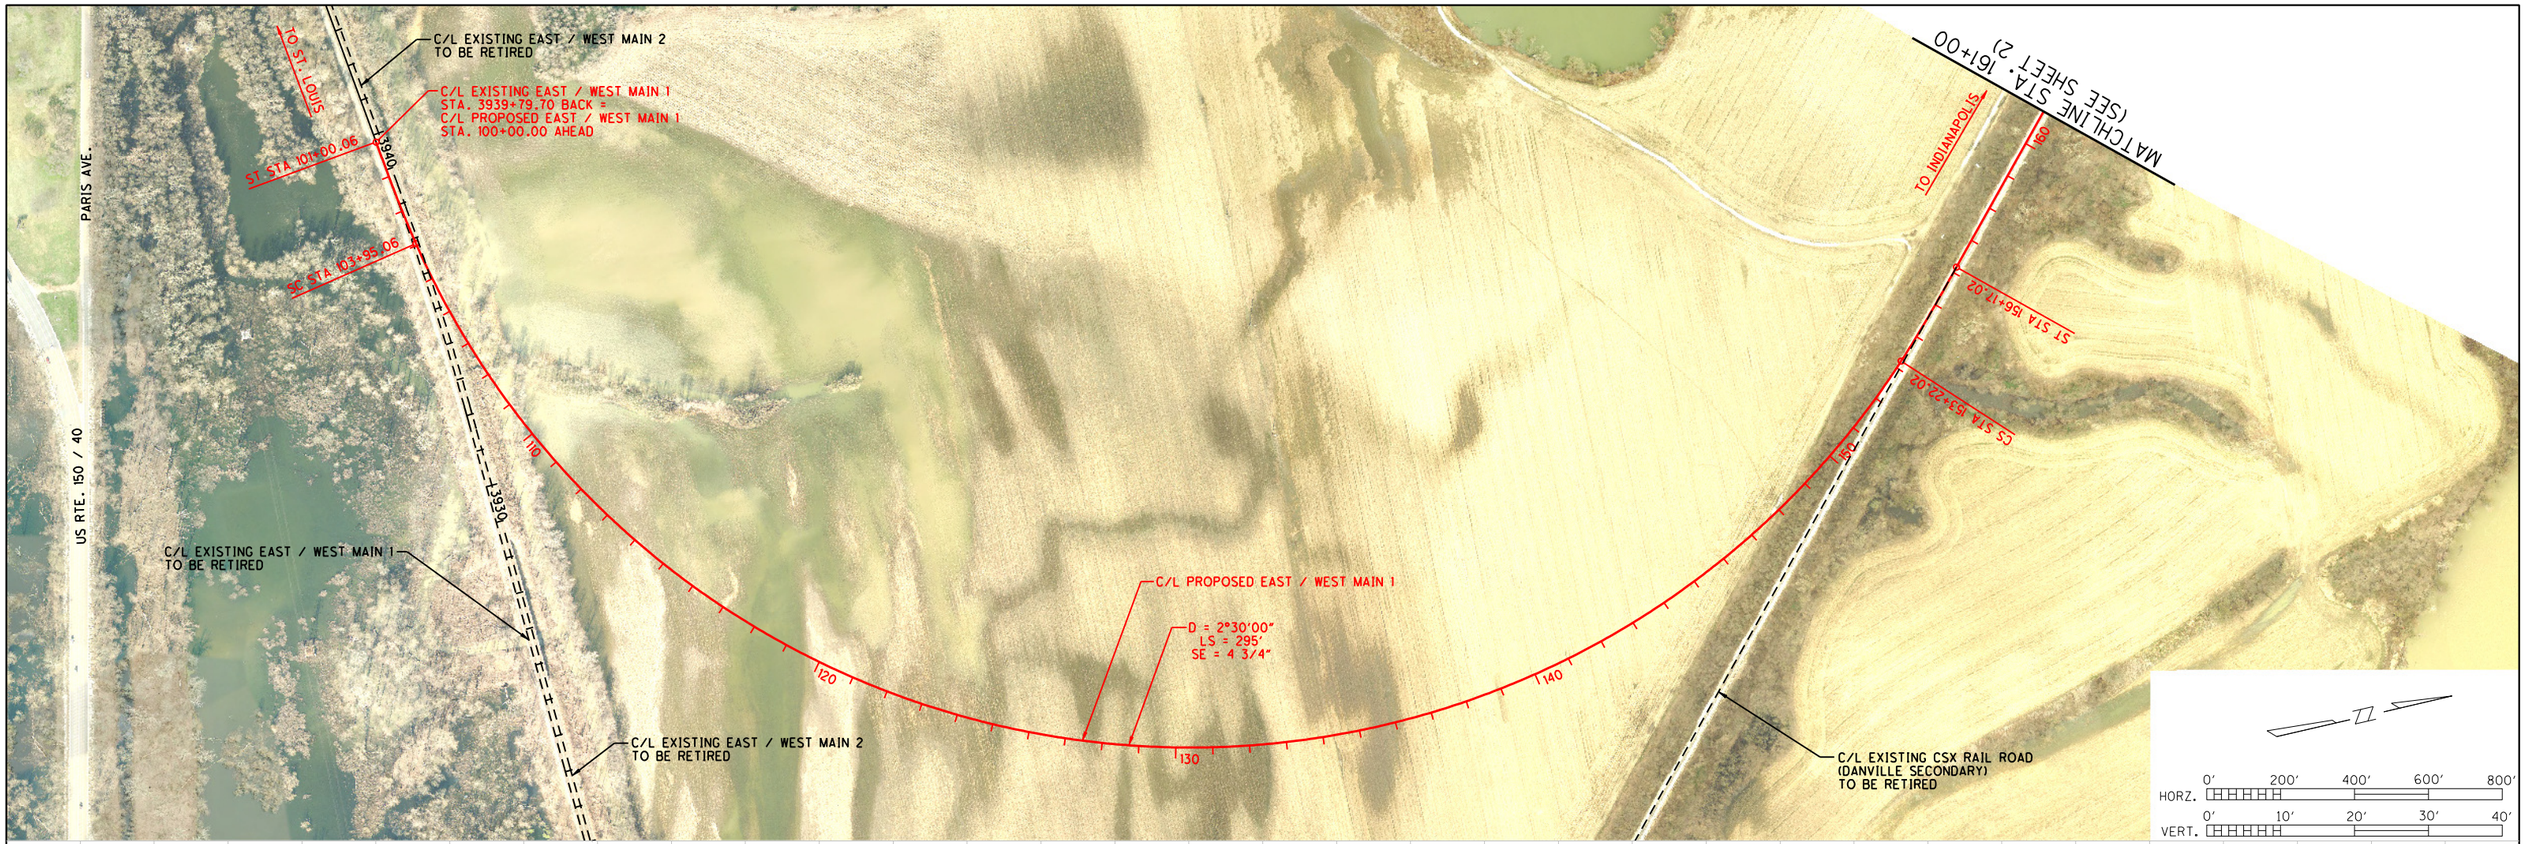


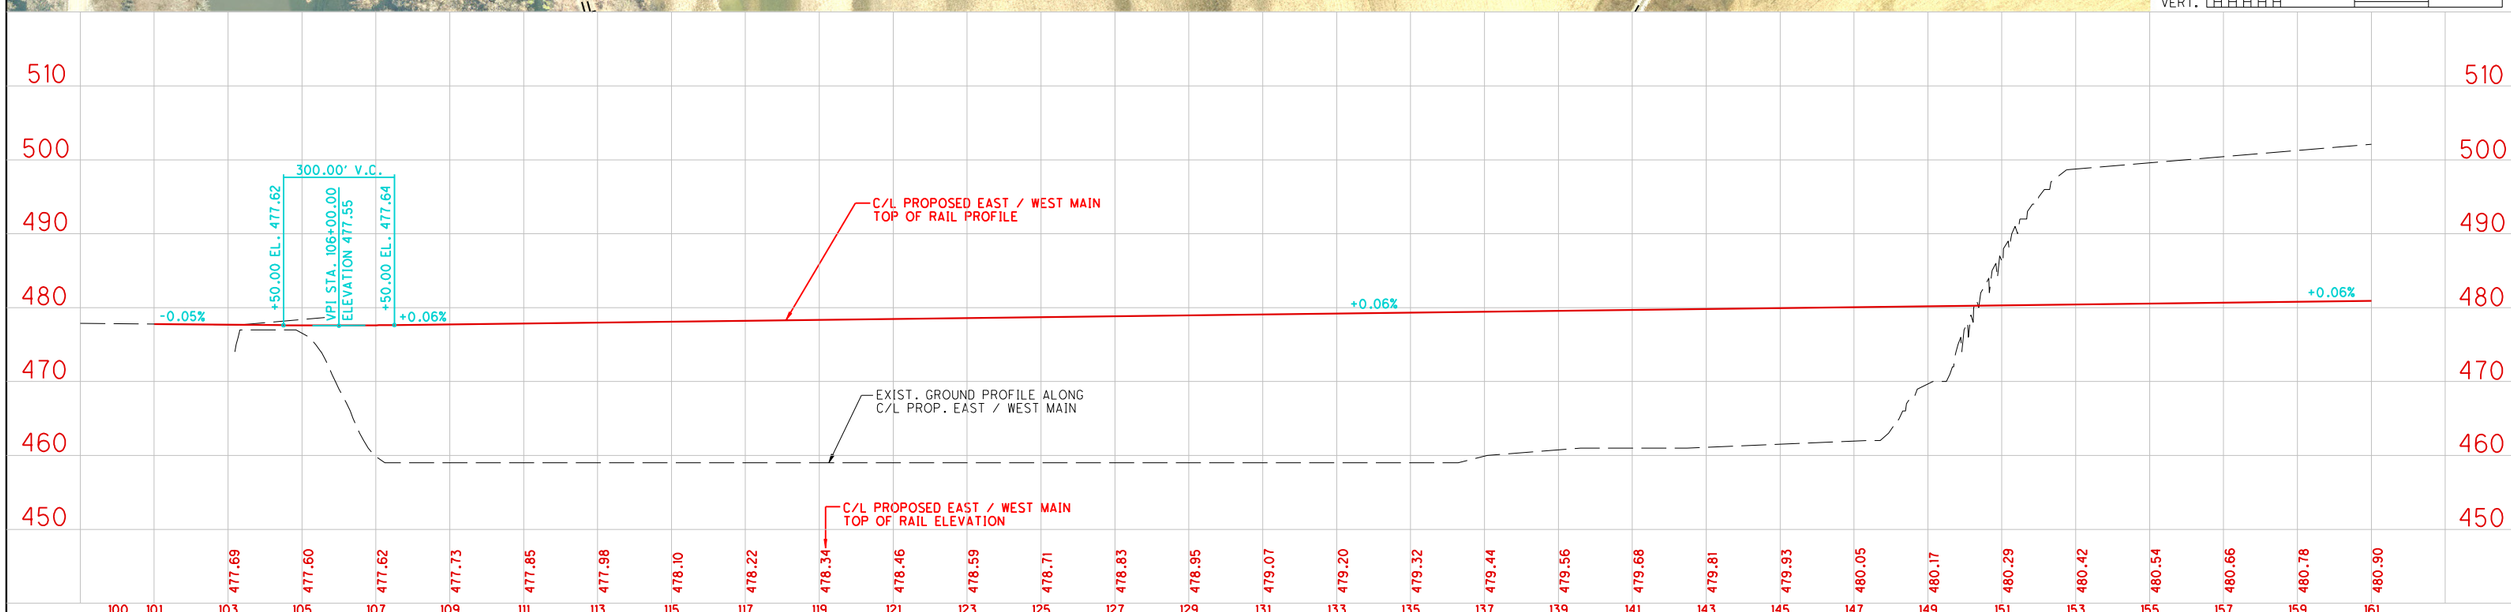



PREPARED BY:
URS
ONE INDIANA SQUARE, SUITE 2100
INDIANAPOLIS, INDIANA 46204
TEL: 317-532-5400
FAX: 317-532-5499


RECOMMENDED FOR APPROVAL _____ DESIGN ENGINEER DATE

DESIGNED: _____ DRAWN: REZ

CHECKED: _____ CHECKED: _____

**TERRE HAUTE URBANIZED AREA RAILROAD CORRIDOR STUDY**

*CSX EAST-WEST ALTERNATIVE A-2*
*PLAN AND PROFILE*

| | |
|---|---|
| HORIZONTAL SCALE | BRIDGE FILE |
| AS SHOWN | |
| VERTICAL SCALE | DESIGNATION |
| AS SHOWN | 0810341 |
| SURVEY BOOK | PAGE / SHEETS |
| ELECTRONIC / AERIAL | 1 of 8 |
| CONTRACT | PROJECT |

...\PCEWAMAIN-2_PLAN01.dgn 4/11/2011 3:11:26 PM

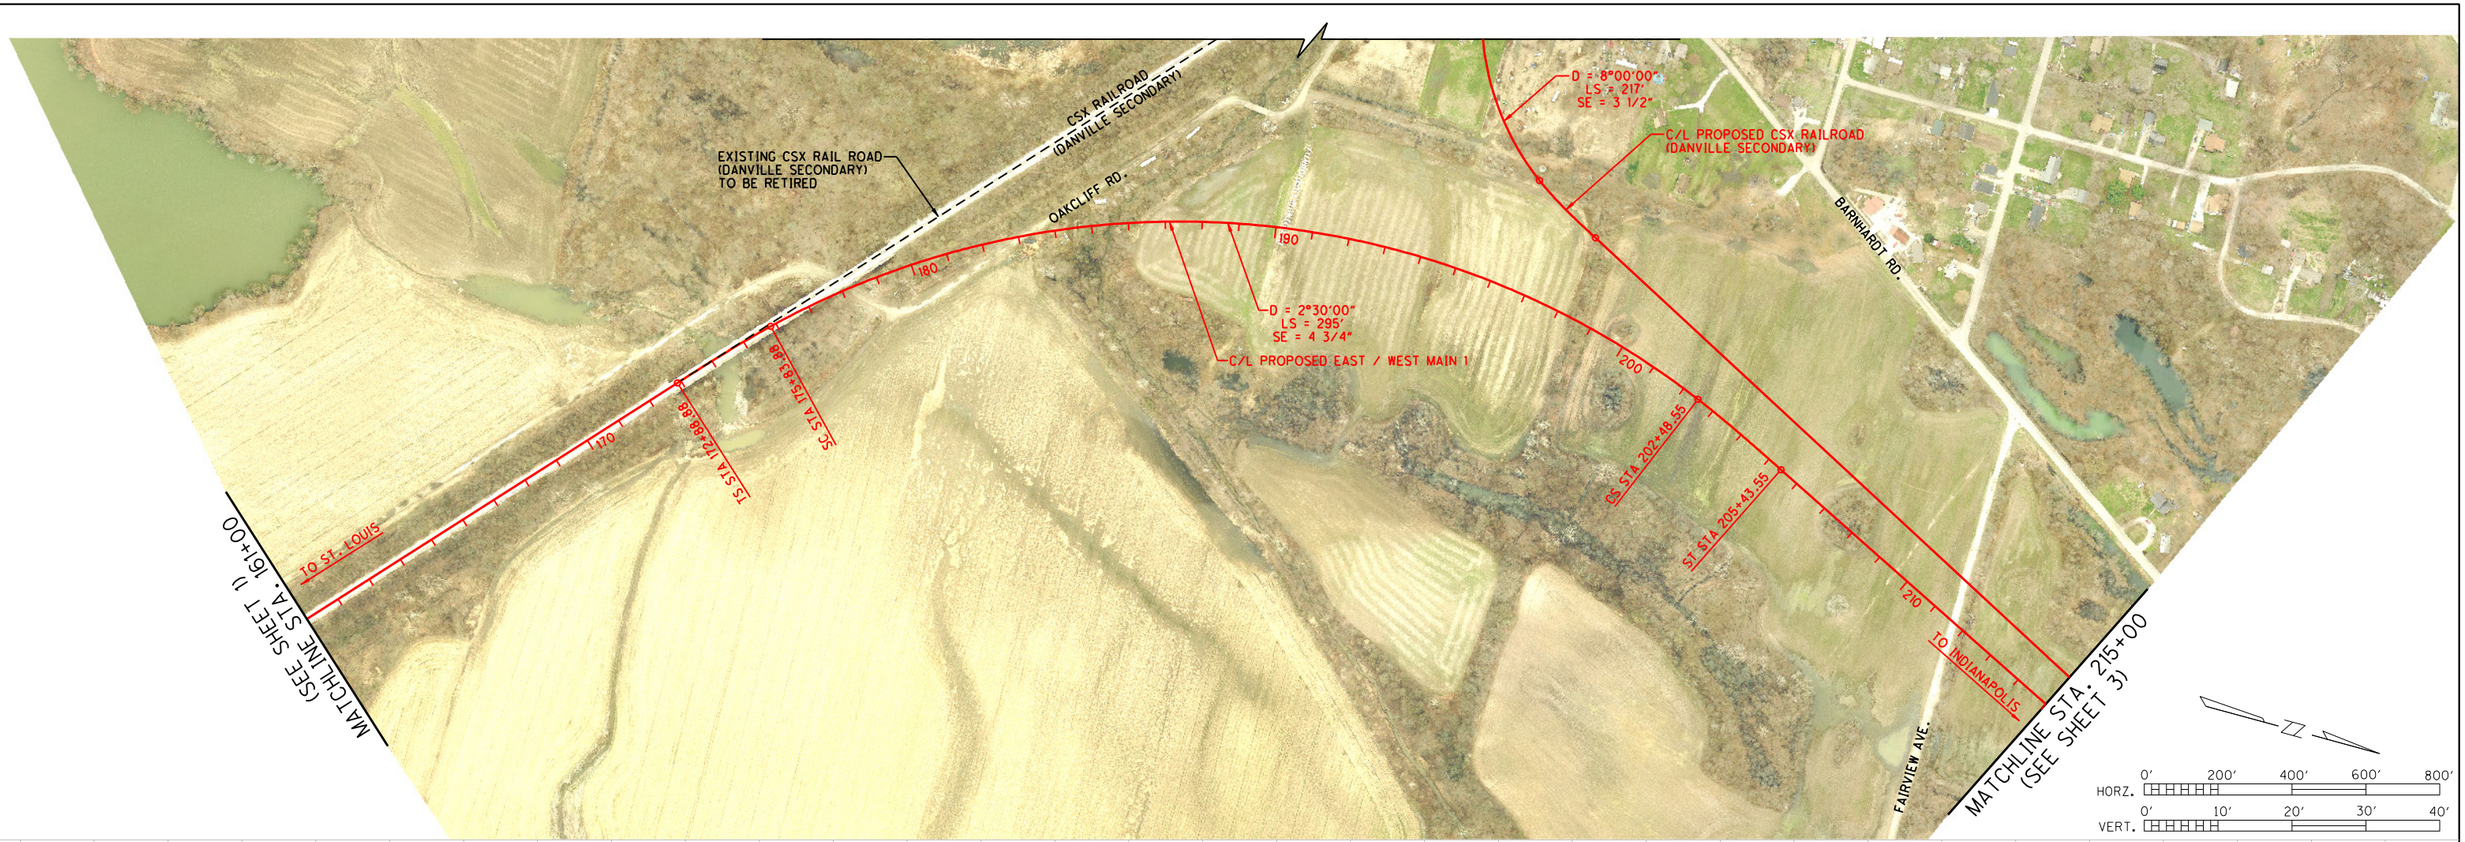


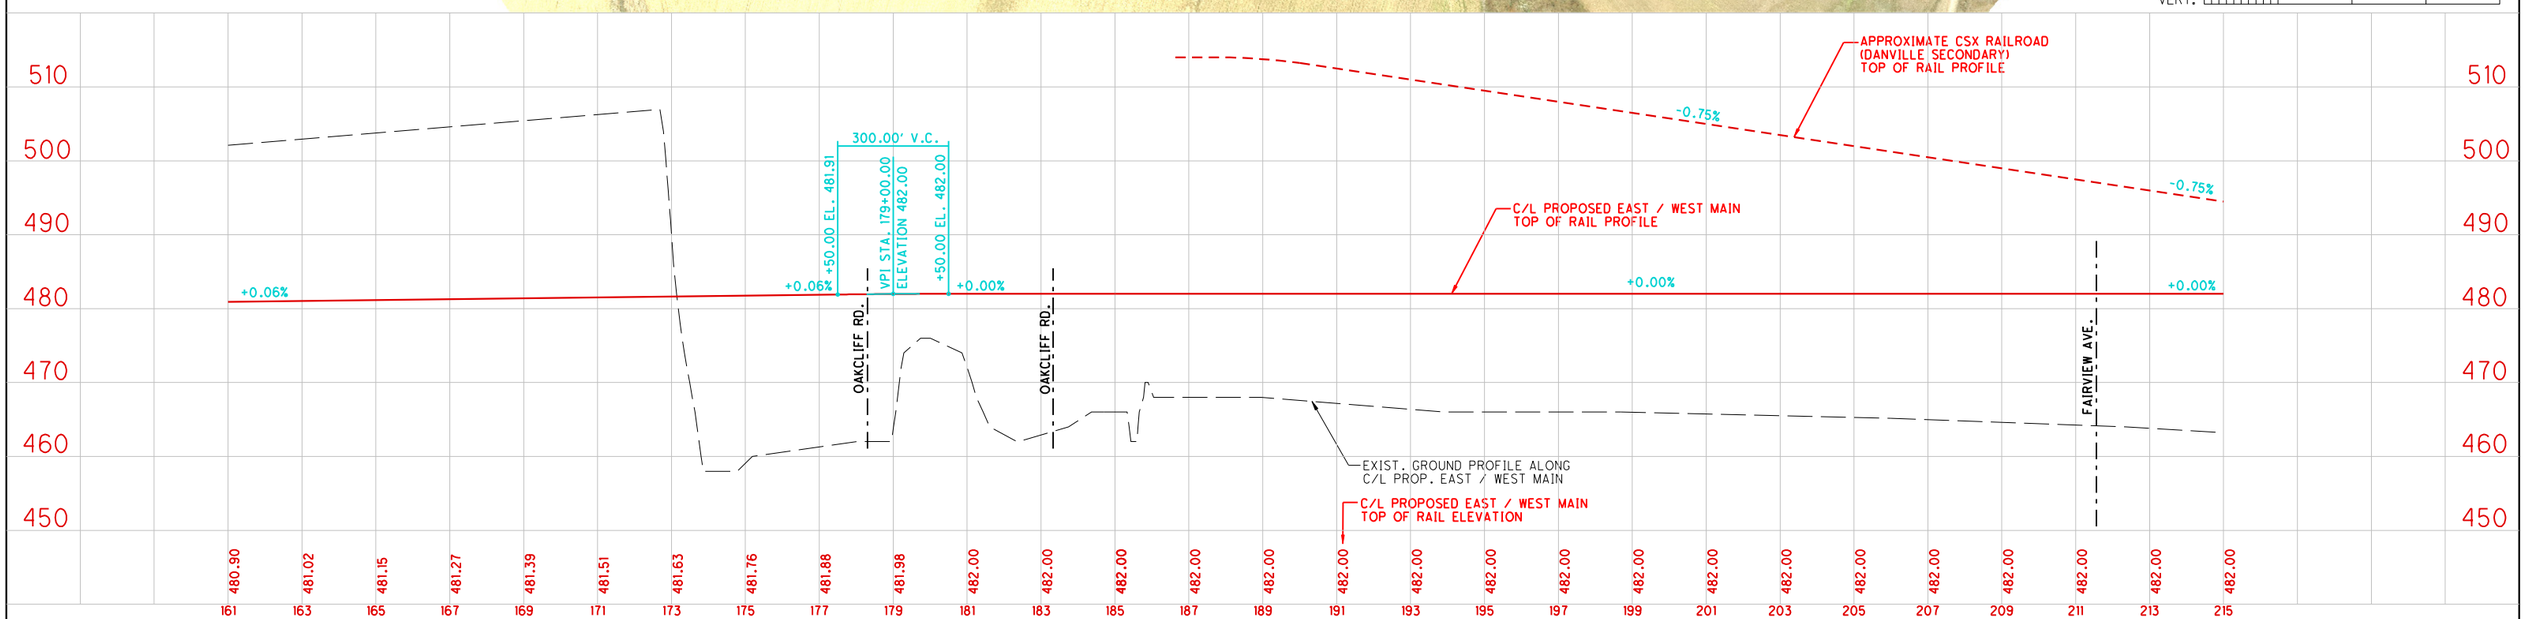


PREPARED BY:
URS
ONE INDIANA SQUARE, SUITE 2100
INDIANAPOLIS, INDIANA 46204
TEL: 317-532-5400
FAX: 317-532-5499

RECOMMENDED FOR APPROVAL _____ DESIGN ENGINEER DATE

DESIGNED: _____ DRAWN: REZ

CHECKED: _____ CHECKED: _____

# TERRE HAUTE URBANIZED AREA RAILROAD CORRIDOR STUDY

## CSX EAST-WEST ALTERNATIVE A-2 PLAN AND PROFILE

| | |
|---|---|
| HORIZONTAL SCALE | BRIDGE FILE |
| AS SHOWN | |
| VERTICAL SCALE | DESIGNATION |
| AS SHOWN | 0810341 |

| | | |
|---|---|---|
| SURVEY BOOK | PAGE | SHEETS |
| ELECTRONIC / AERIAL | | 2 of 8 |
| CONTRACT | PROJECT | |

...\PCEWAMAIN-2_PLAN02.dgn 4/11/2011 3:12:42 PM

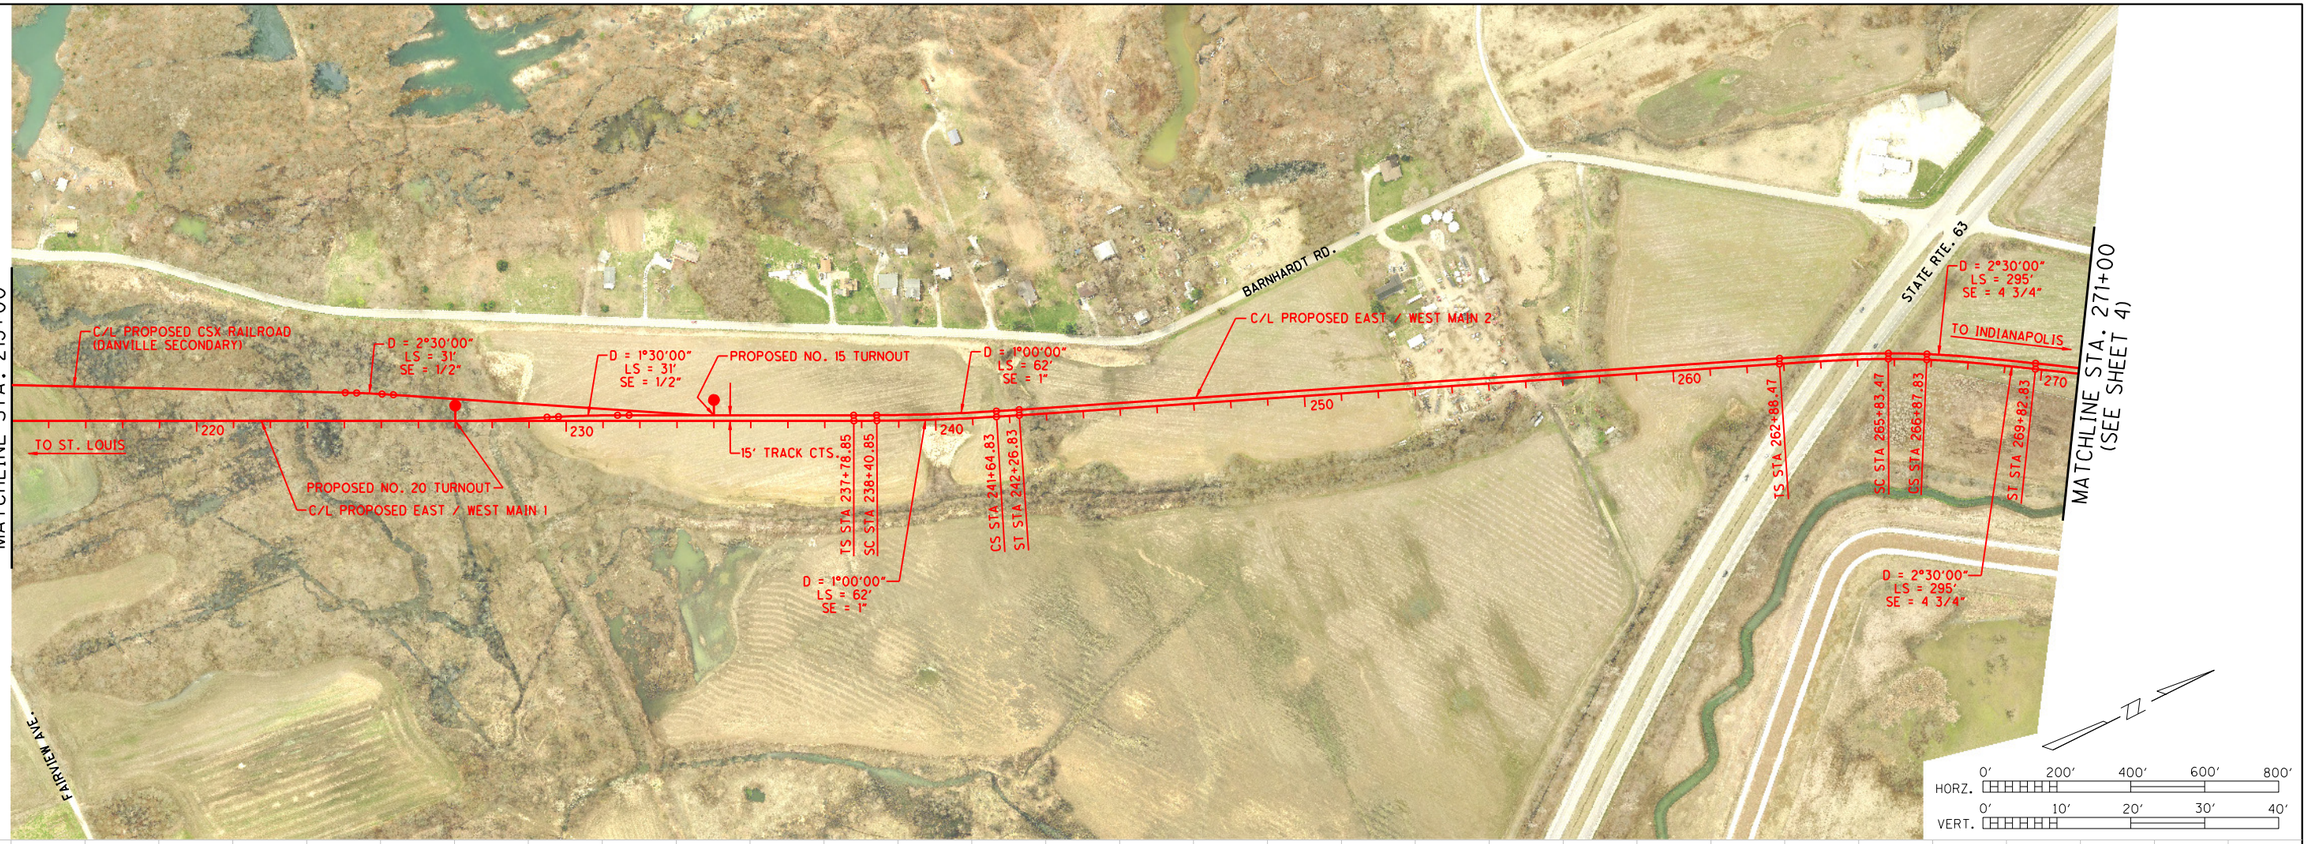


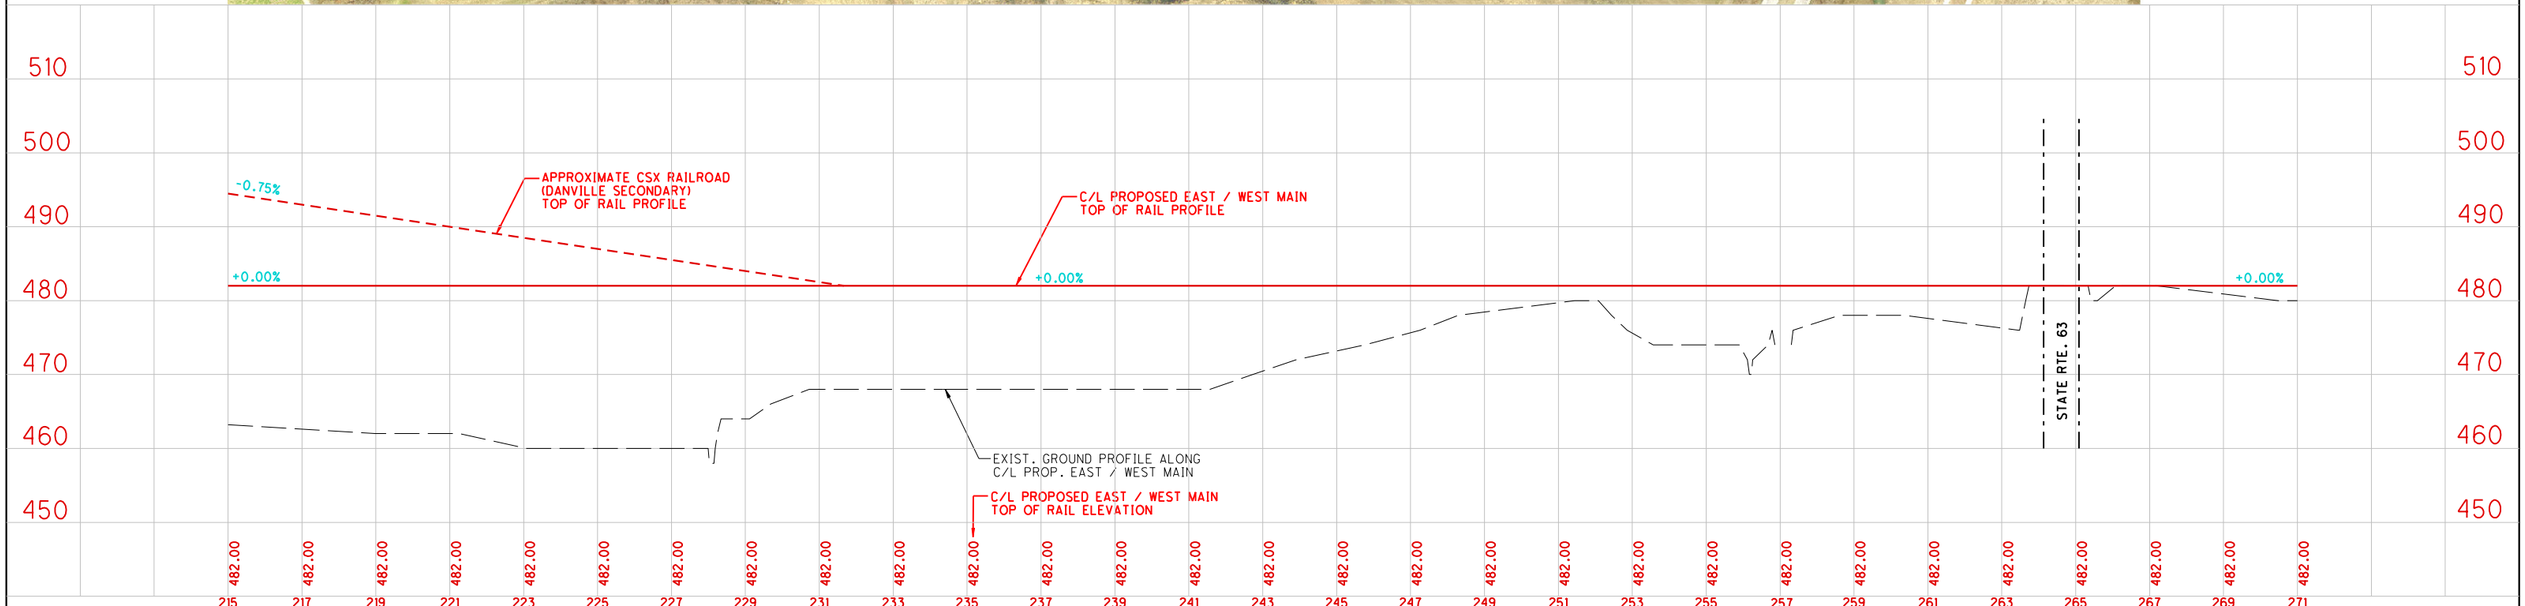



PREPARED BY:
URS
ONE INDIANA SQUARE, SUITE 2100
INDIANAPOLIS, INDIANA 46204
TEL: 317-532-5400
FAX: 317-532-5499


RECOMMENDED FOR APPROVAL _____ DESIGN ENGINEER DATE

DESIGNED: _____ DRAWN: REZ

CHECKED: _____ CHECKED: _____

**TERRE HAUTE URBANIZED AREA RAILROAD CORRIDOR STUDY**

CSX EAST-WEST ALTERNATIVE A-2
PLAN AND PROFILE

| HORIZONTAL SCALE | BRIDGE FILE |
|---|---|
| AS SHOWN | |
| VERTICAL SCALE | DESIGNATION |
| AS SHOWN | 0810341 |

| SURVEY BOOK | PAGE | SHEETS |
|---|---|---|
| ELECTRONIC / AERIAL | 3 of 8 | |
| CONTRACT | PROJECT | |

...\PCEWAMAIN-2_PLAN03.dgn 4/11/2011 3:13:52 PM

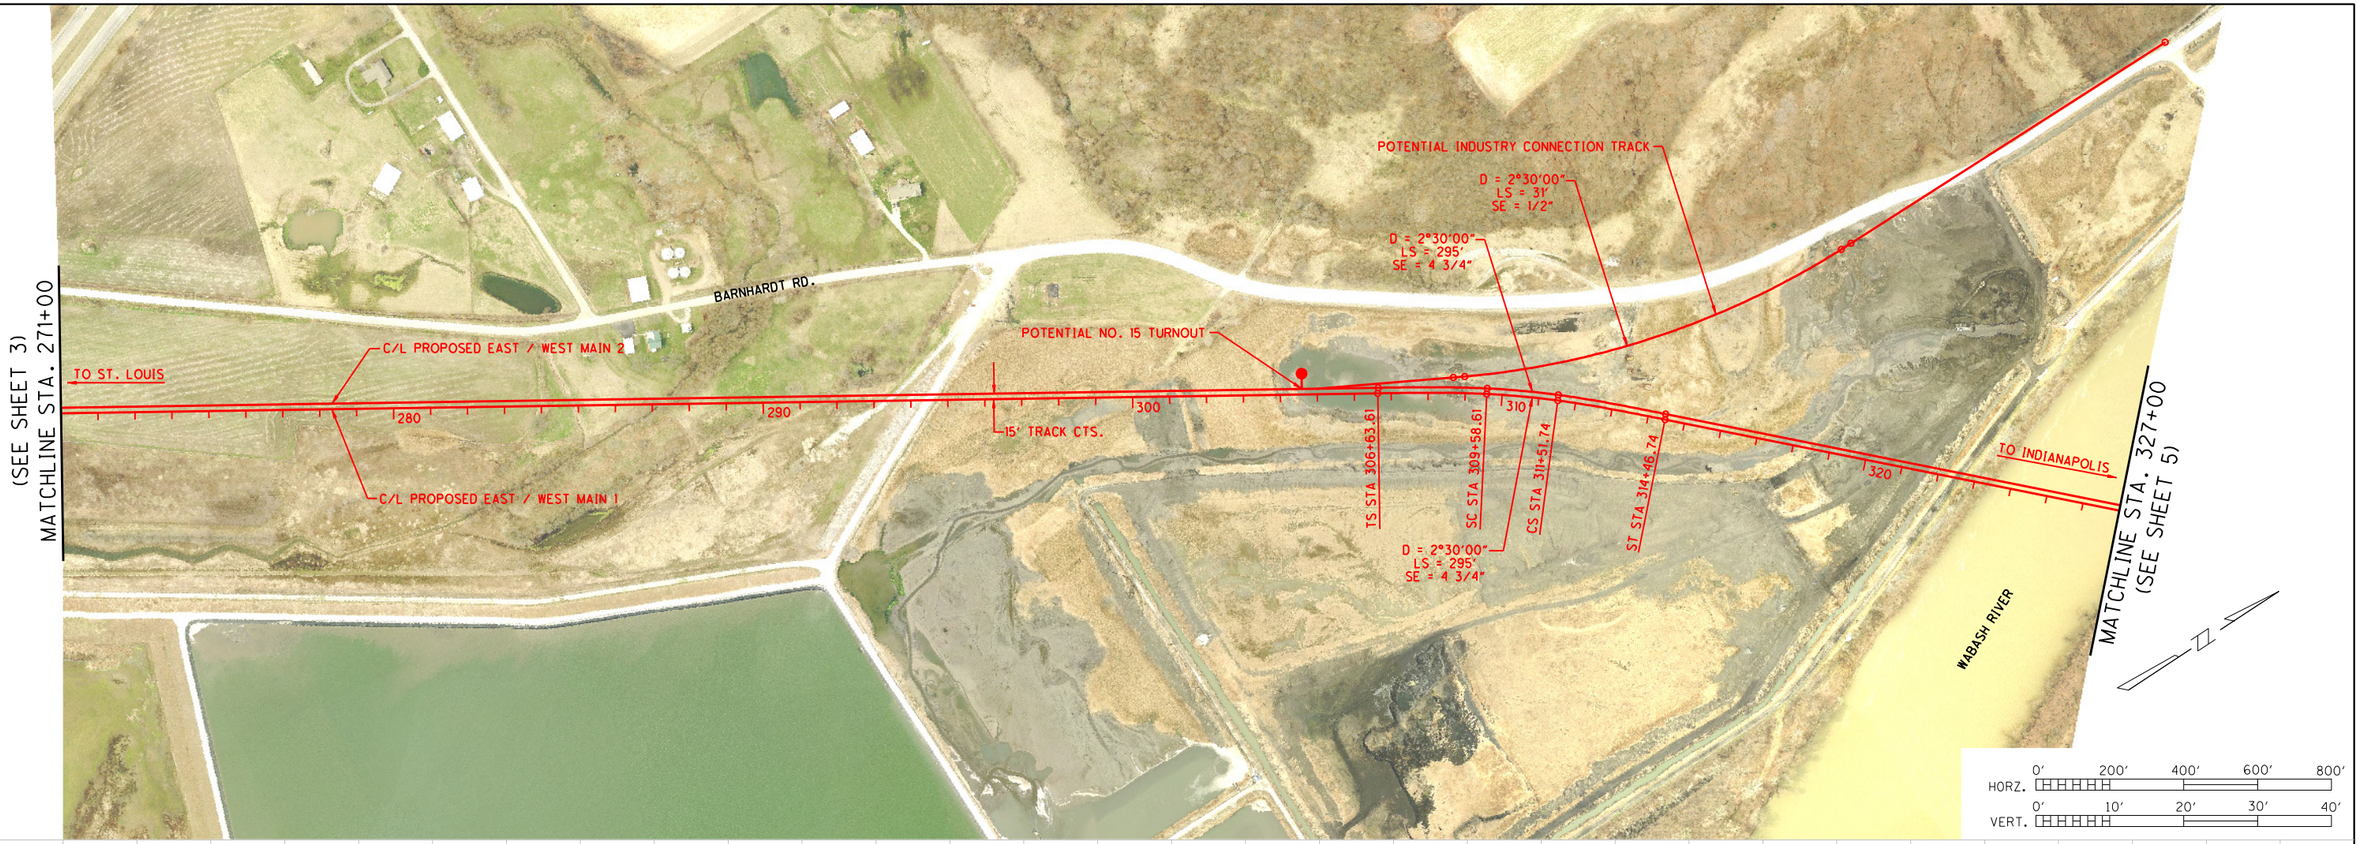


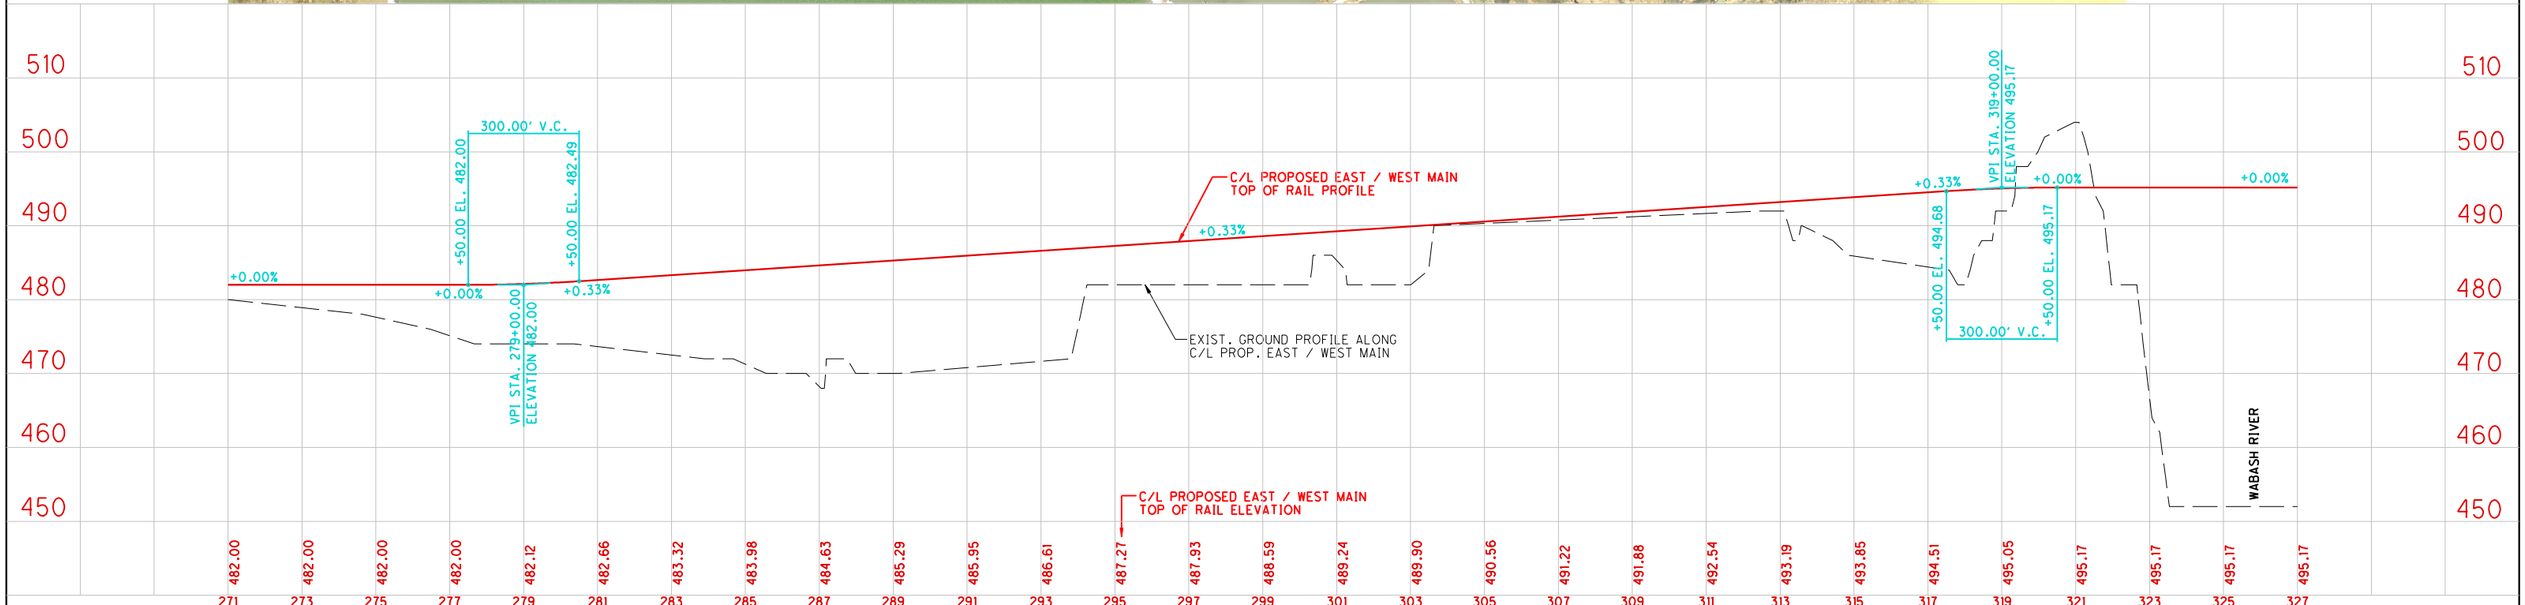



PREPARED BY:
URS
ONE INDIANA SQUARE, SUITE 2100
INDIANAPOLIS, INDIANA 46204
TEL: 317-532-5400
FAX: 317-532-5499


RECOMMENDED FOR APPROVAL _____ DESIGN ENGINEER DATE

DESIGNED: _____ DRAWN: REZ

CHECKED: _____ CHECKED: _____

**TERRE HAUTE URBANIZED AREA RAILROAD CORRIDOR STUDY**

*CSX EAST-WEST ALTERNATIVE A-2*
*PLAN AND PROFILE*

| HORIZONTAL SCALE | BRIDGE FILE |
|---|---|
| AS SHOWN | |
| VERTICAL SCALE | DESIGNATION |
| AS SHOWN | 0810341 |

| SURVEY BOOK | PAGE | SHEETS |
|---|---|---|
| ELECTRONIC / AERIAL | | 4 of 8 |
| CONTRACT | PROJECT | |

...\PCEWAMAIN-2_PLAN04.dgn 4/11/2011 3:15:09 PM

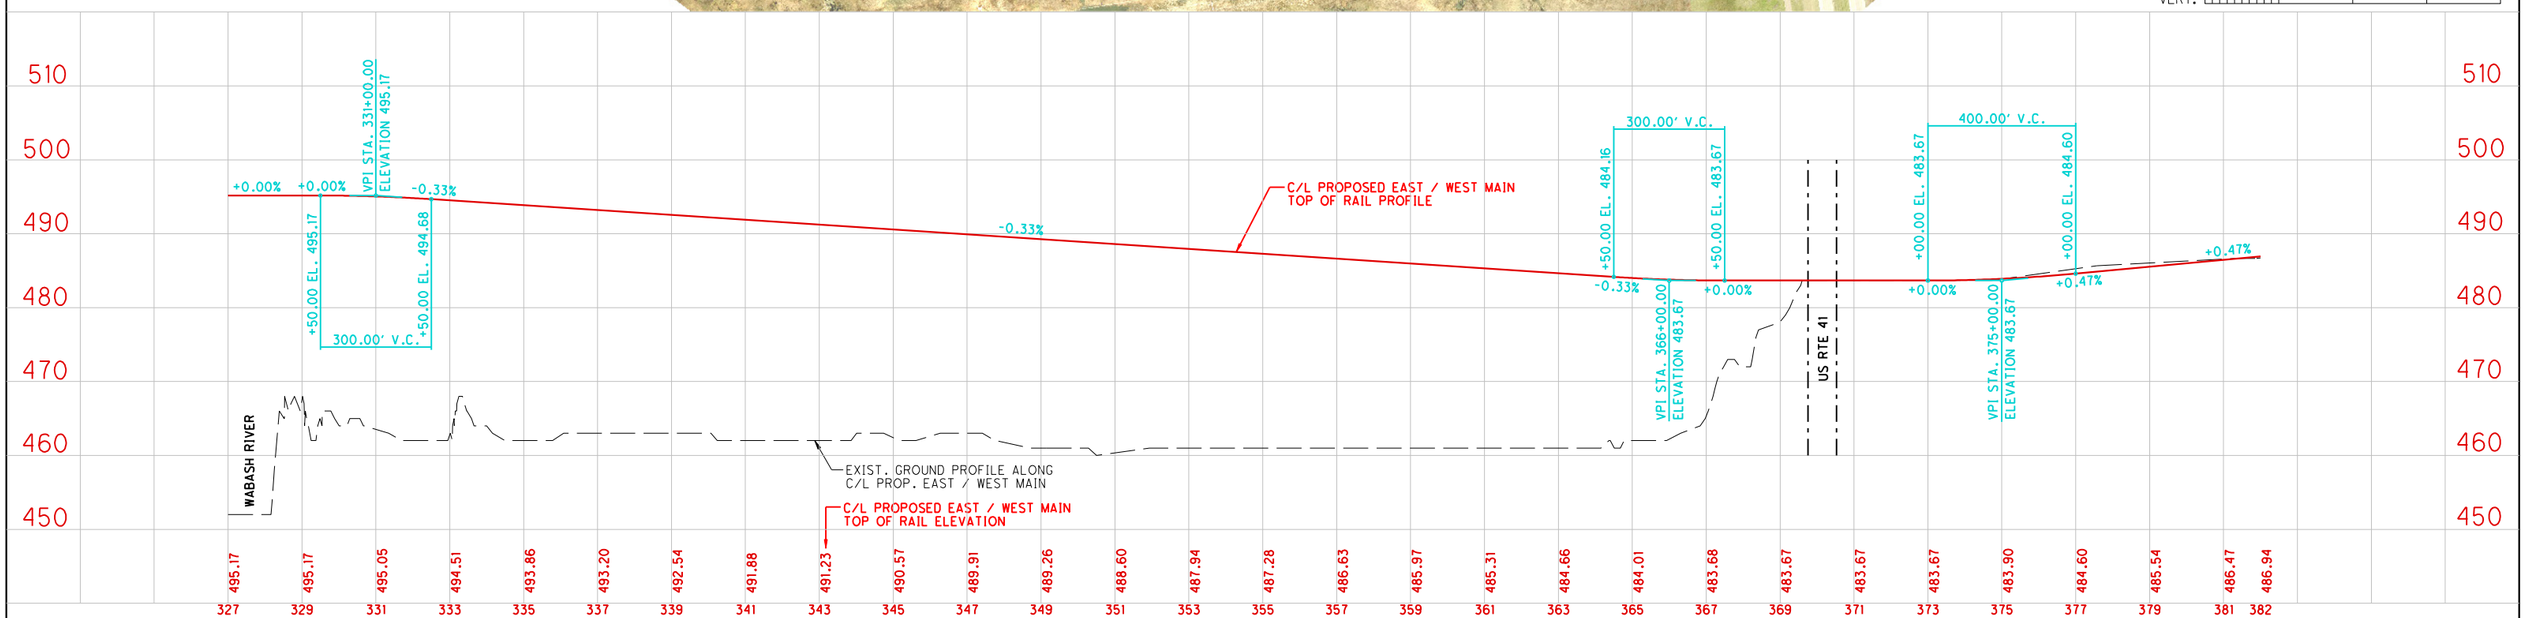



PREPARED BY:
URS
ONE INDIANA SQUARE, SUITE 2100
INDIANAPOLIS, INDIANA 46204
TEL: 317-532-5400
FAX: 317-532-5499


RECOMMENDED FOR APPROVAL _____ DESIGN ENGINEER DATE

DESIGNED: _____ DRAWN: REZ

CHECKED: _____ CHECKED: _____

**TERRE HAUTE URBANIZED AREA RAILROAD CORRIDOR STUDY**

*CSX EAST-WEST ALTERNATIVE A-2*
*PLAN AND PROFILE*

| HORIZONTAL SCALE | BRIDGE FILE |
|---|---|
| AS SHOWN | |
| VERTICAL SCALE | DESIGNATION |
| AS SHOWN | 0810341 |

| SURVEY BOOK | PAGE | SHEETS |
|---|---|---|
| ELECTRONIC / AERIAL | | 5 of 8 |
| CONTRACT | PROJECT | |

...\PCEWAMAIN-2_PLAN05.dgn 4/11/2011 3:16:24 PM

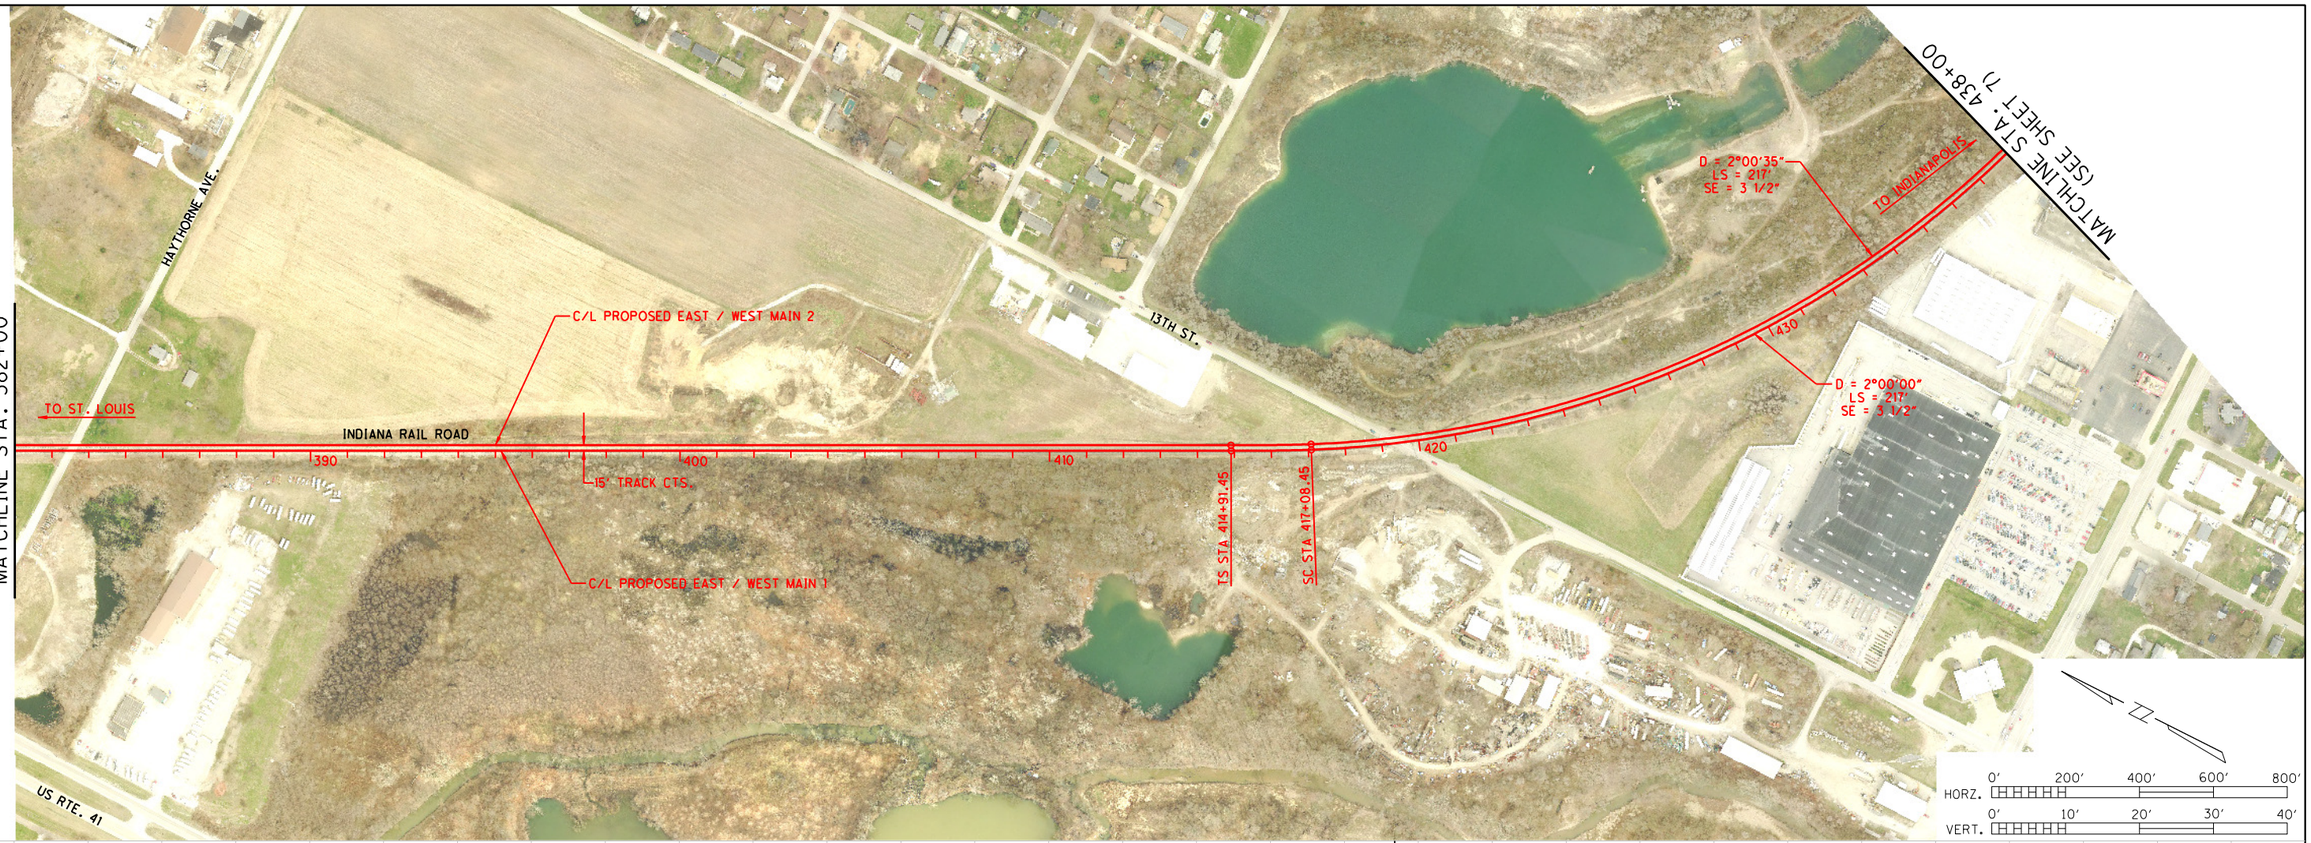


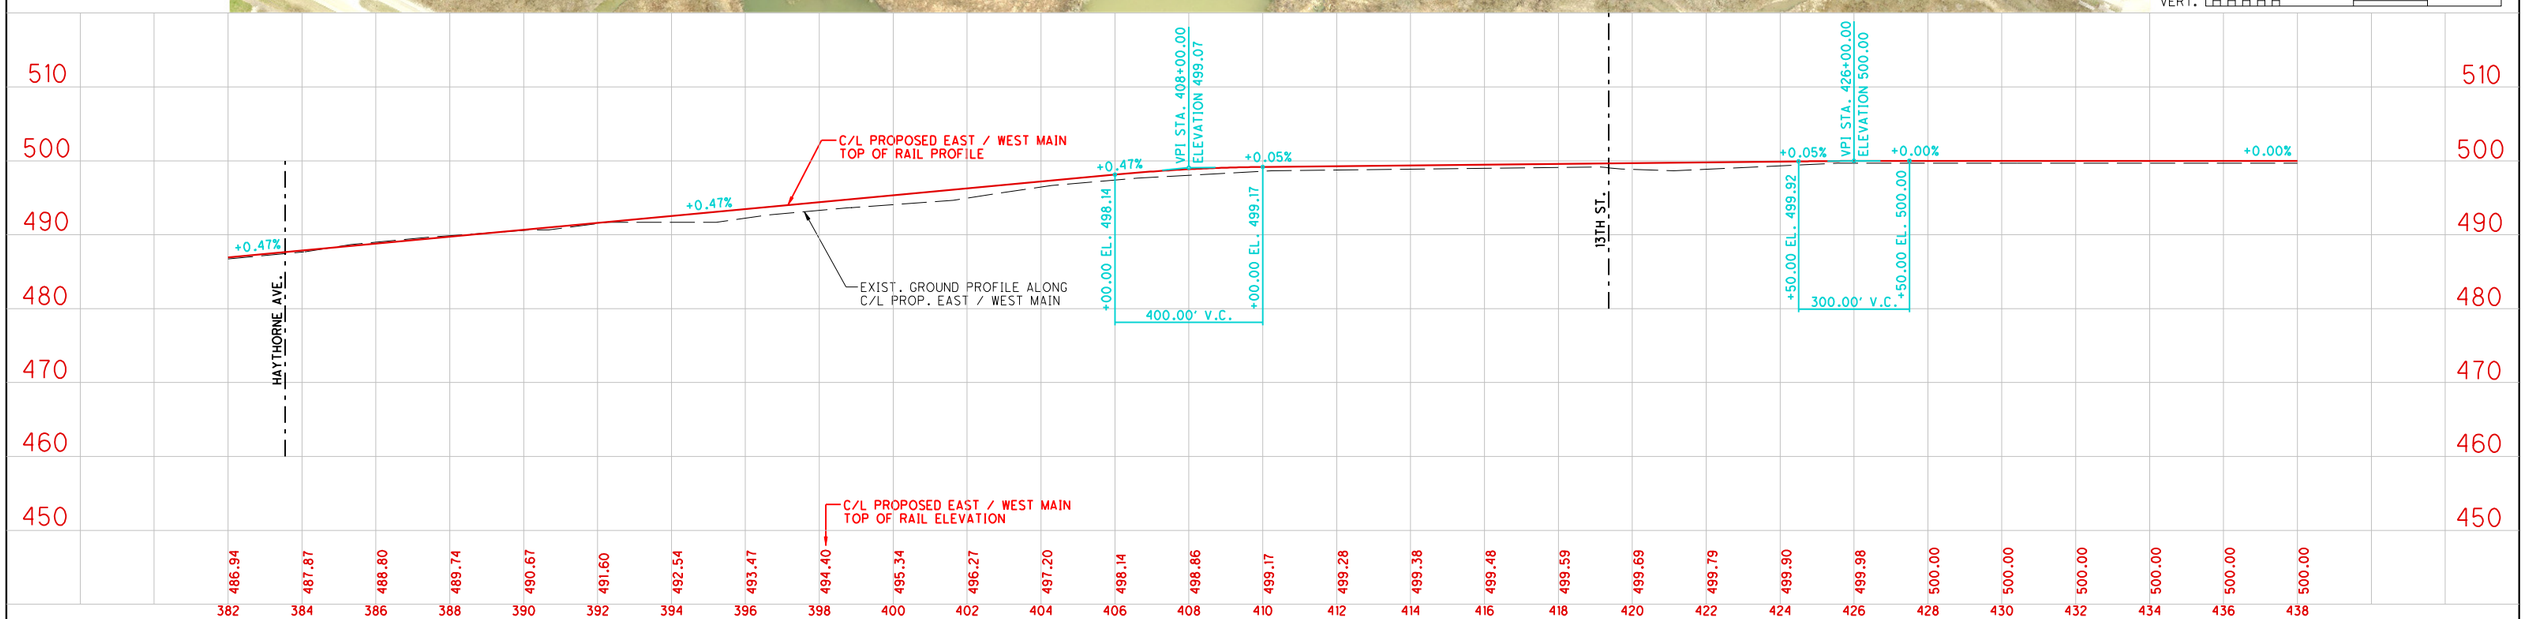


PREPARED BY:

URS

ONE INDIANA SQUARE, SUITE 2100
INDIANAPOLIS, INDIANA 46204
TEL: 317-532-5400
FAX: 317-532-5499

RECOMMENDED FOR APPROVAL _____ DESIGN ENGINEER _____ DATE

DESIGNED: _____ DRAWN: REZ

CHECKED: _____ CHECKED: _____

**TERRE HAUTE URBANIZED AREA RAILROAD CORRIDOR STUDY**

CSX EAST-WEST ALTERNATIVE A-2
PLAN AND PROFILE

| | |
|---|---|
| HORIZONTAL SCALE | BRIDGE FILE |
| AS SHOWN | |
| VERTICAL SCALE | DESIGNATION |
| AS SHOWN | 0810341 |

| | | |
|---|---|---|
| SURVEY BOOK | PAGE | SHEETS |
| ELECTRONIC / AERIAL | | 6 of 8 |
| CONTRACT | PROJECT | |

...\PCEWAMAIN-2_PLAN06.dgn 4/11/2011 3:17:32 PM

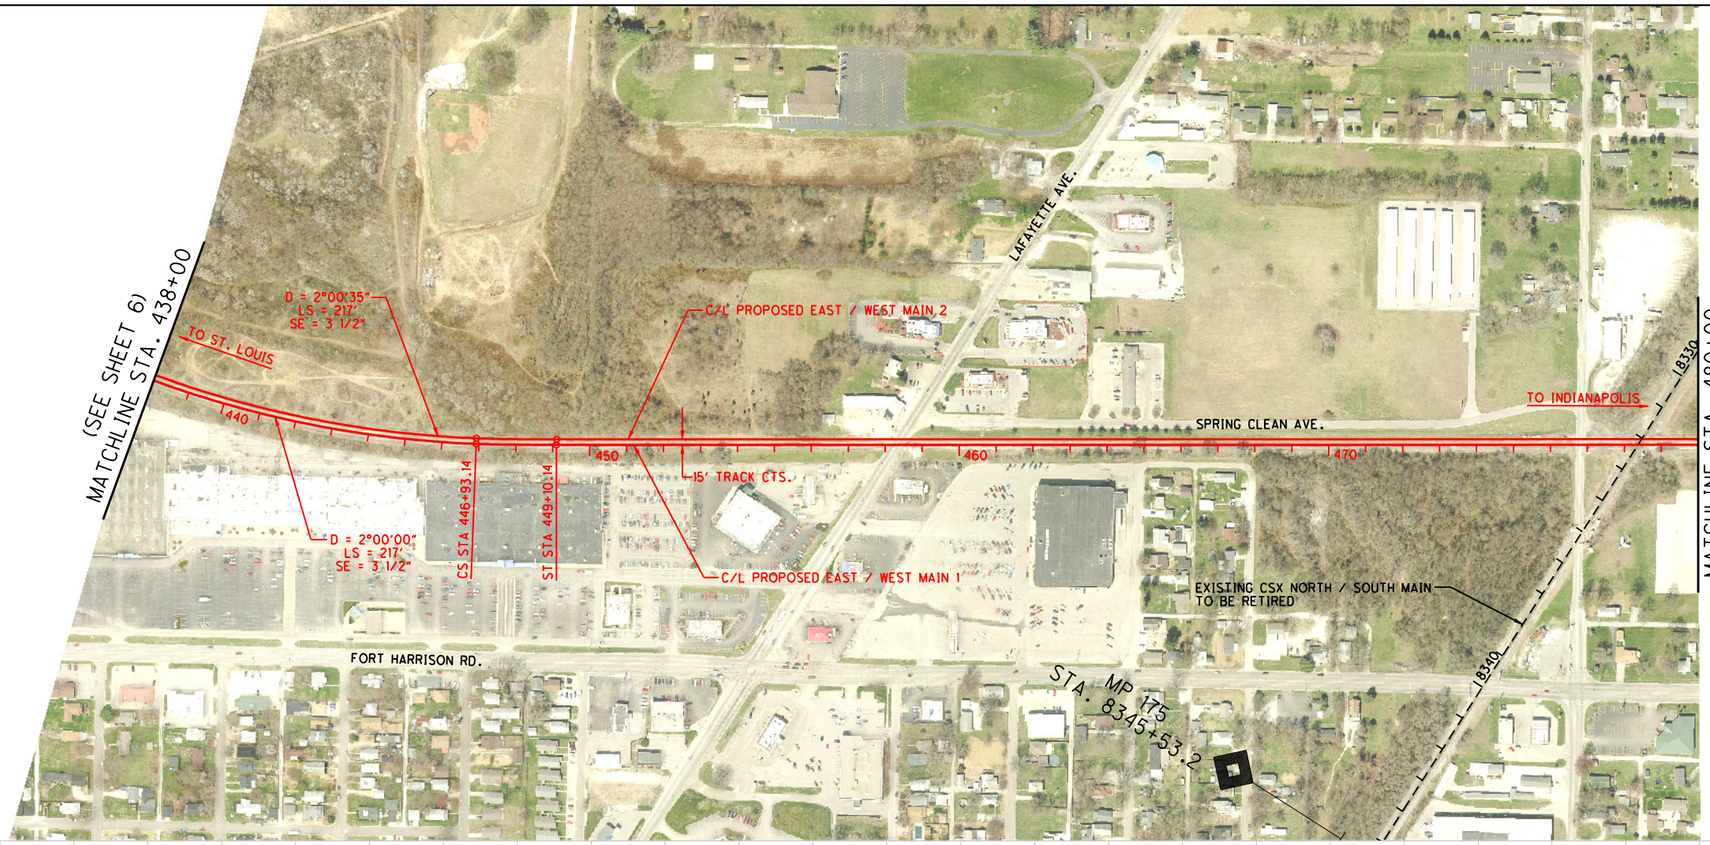


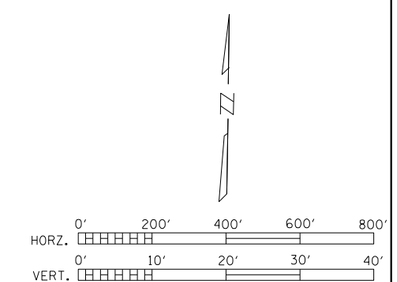


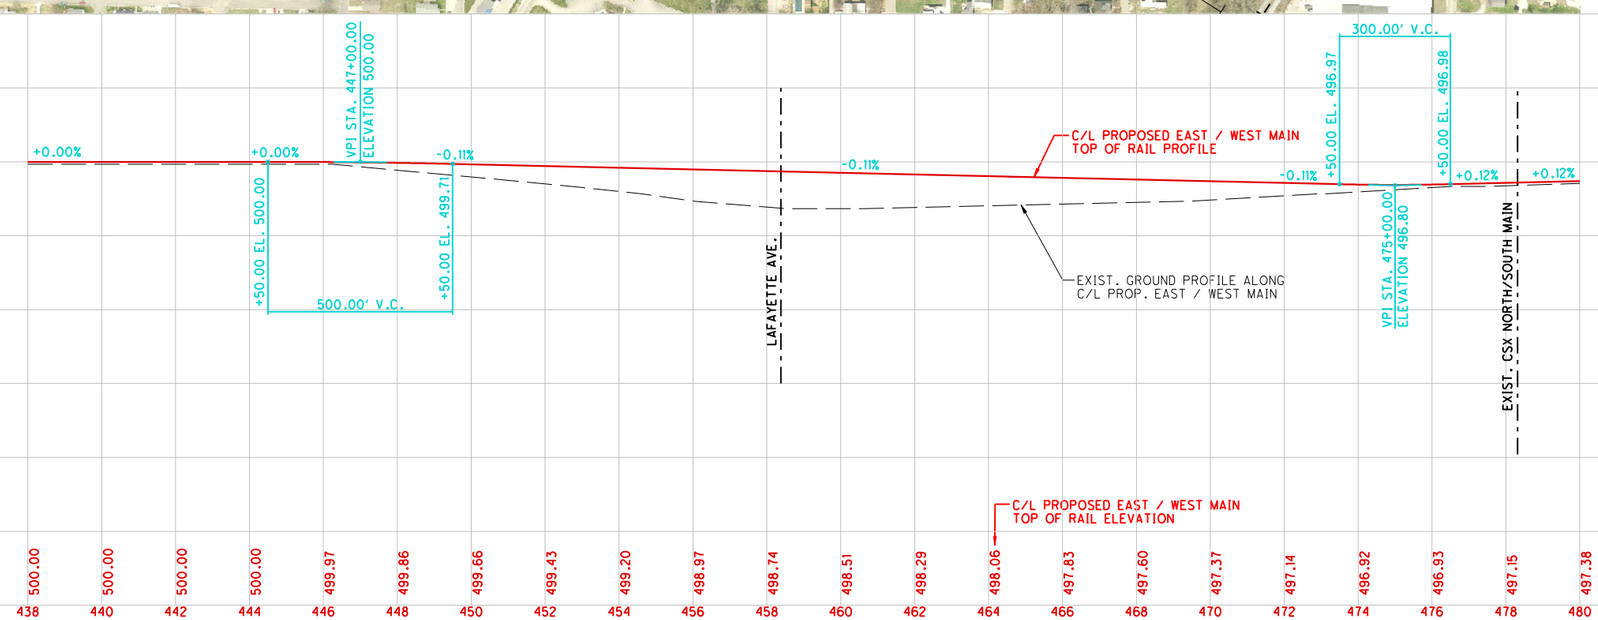


PREPARED BY:

URS

ONE INDIANA SQUARE, SUITE 2100
INDIANAPOLIS, INDIANA 46204
TEL: 317-532-5400
FAX: 317-532-5499

RECOMMENDED FOR APPROVAL _____ DESIGN ENGINEER DATE

DESIGNED: _____ DRAWN: REZ

CHECKED: _____ CHECKED: _____

**TERRE HAUTE URBANIZED AREA RAILROAD CORRIDOR STUDY**

*CSX EAST-WEST ALTERNATIVE A-2*
*PLAN AND PROFILE*

| HORIZONTAL SCALE | BRIDGE FILE |
|---|---|
| AS SHOWN | |
| VERTICAL SCALE | DESIGNATION |
| AS SHOWN | 0810341 |

| SURVEY BOOK | PAGE | SHEETS |
|---|---|---|
| ELECTRONIC / AERIAL | | 7 of 8 |
| CONTRACT | PROJECT | |

...\PCEWAMAIN-2_PLAN07.dgn 4/11/2011 3:18:58 PM

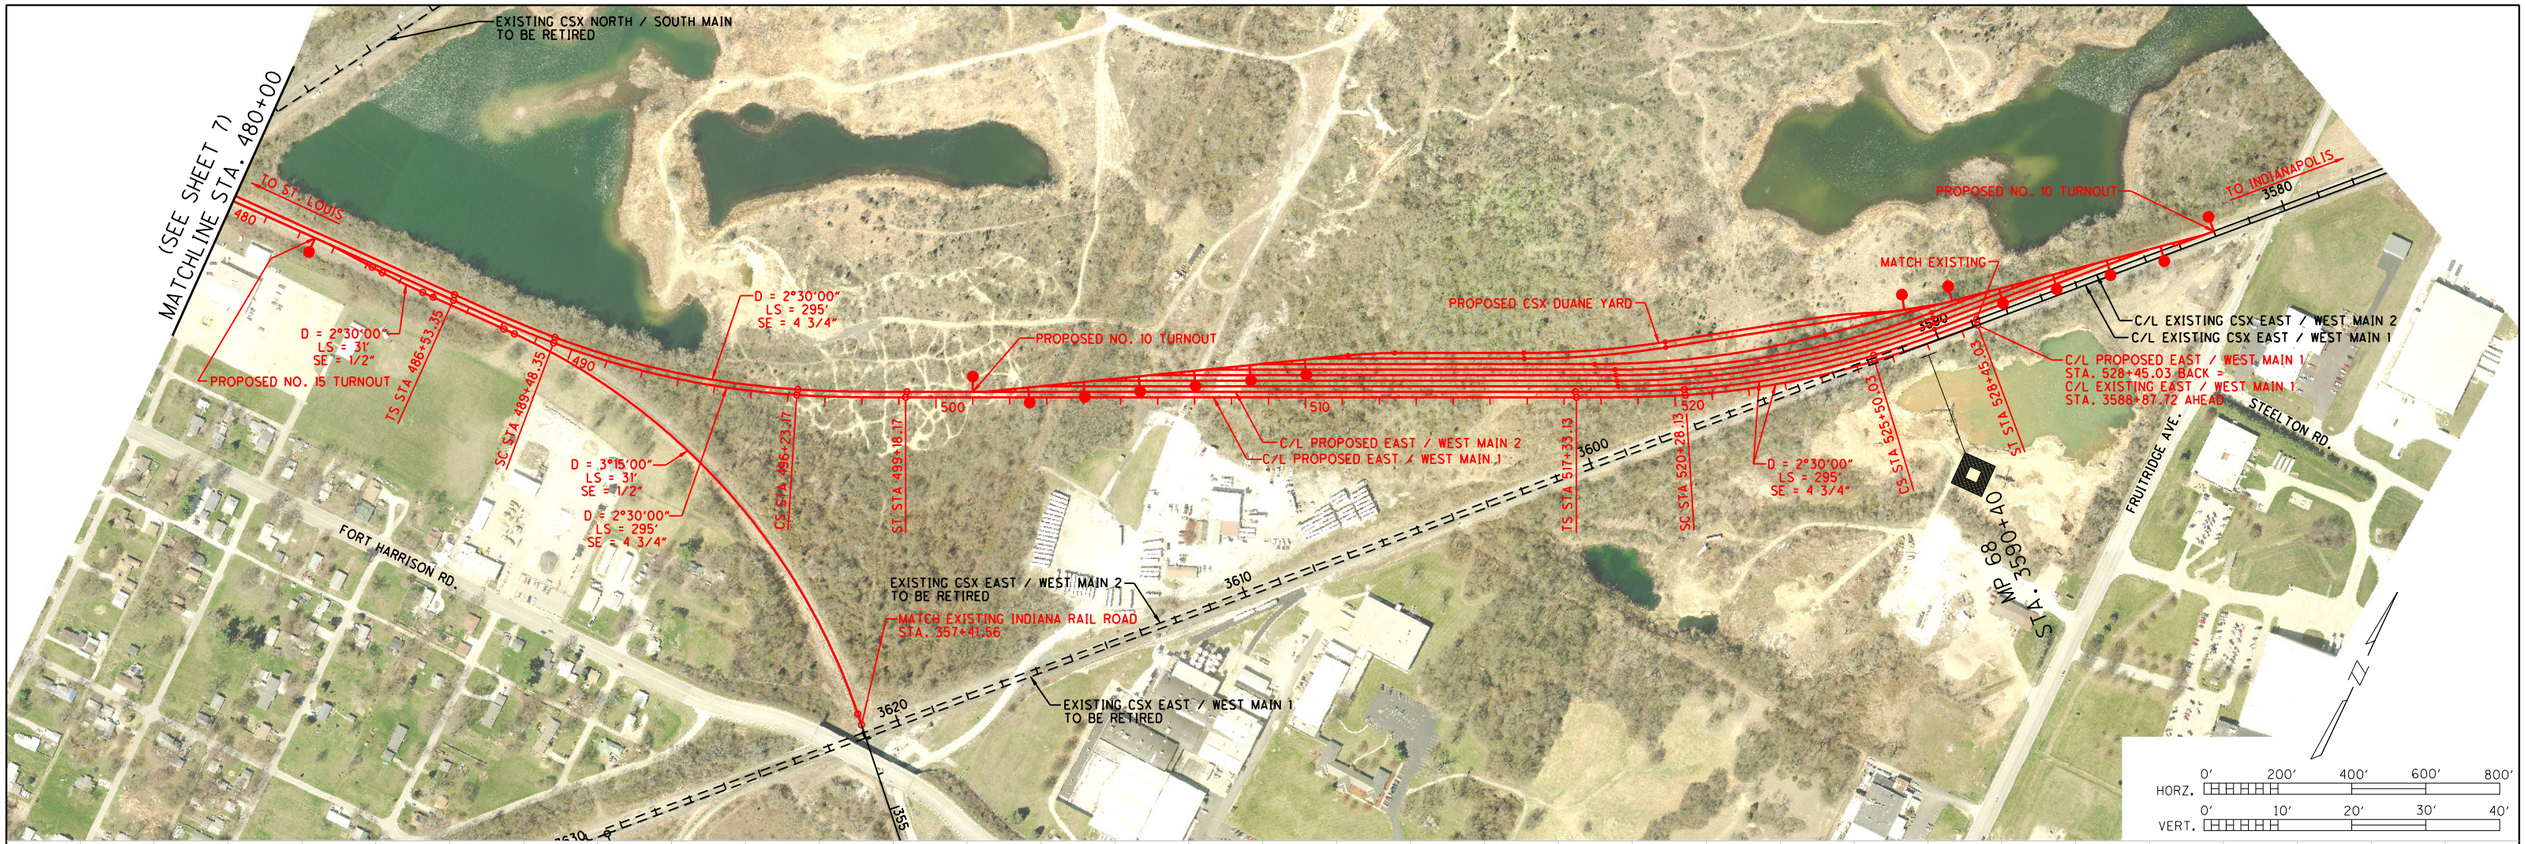


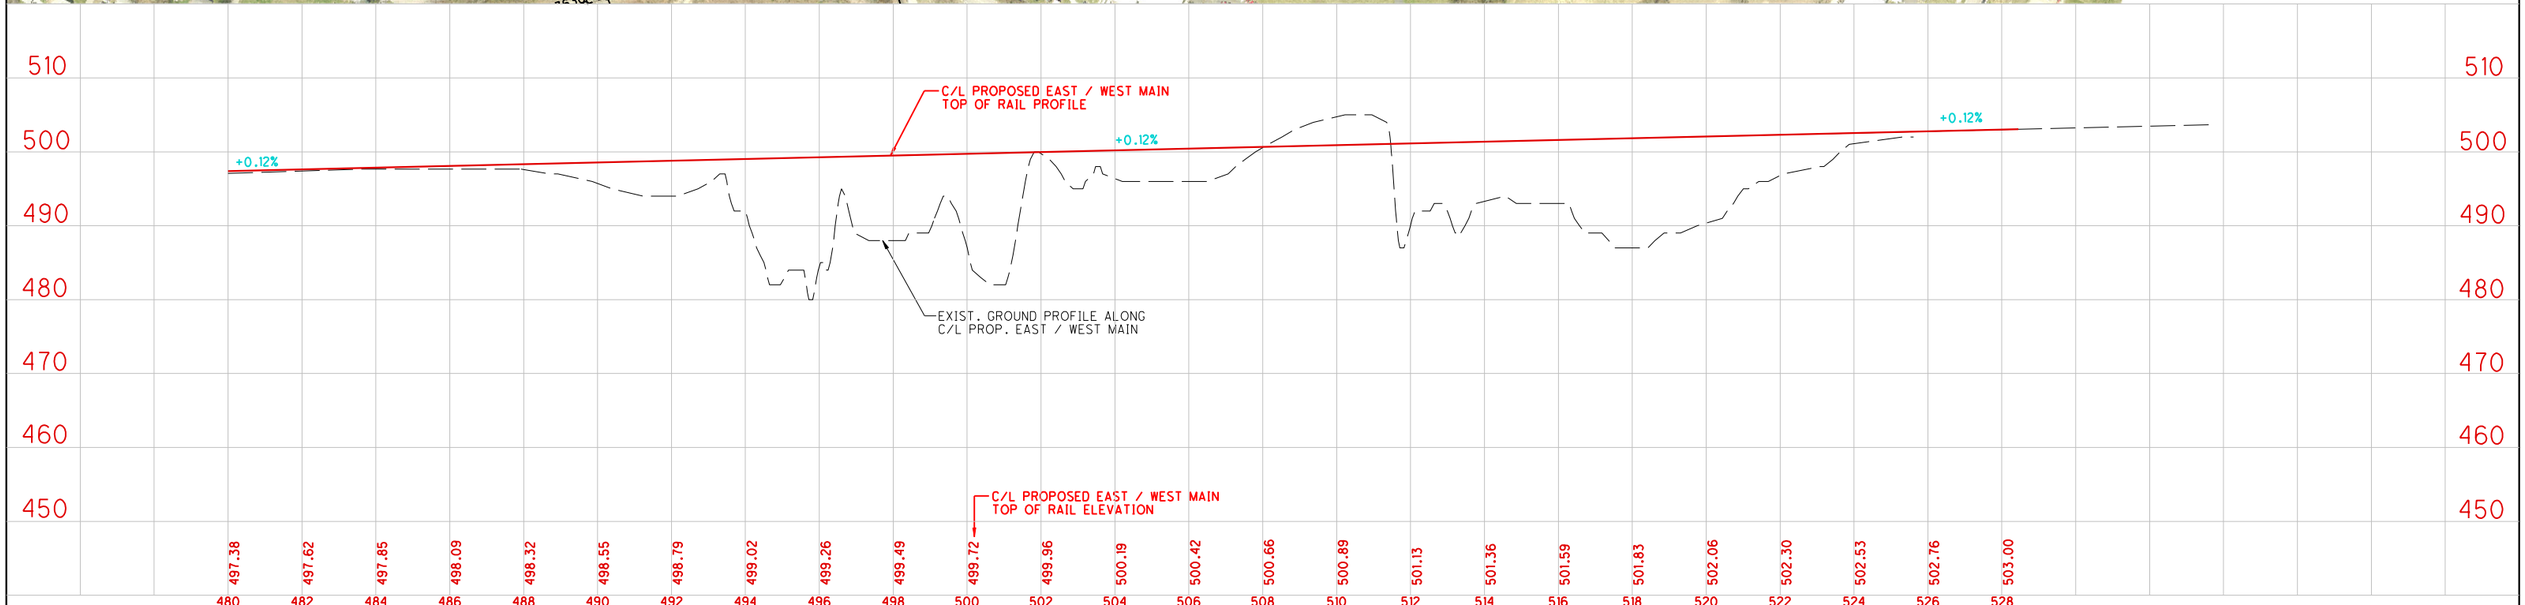



PREPARED BY:
URS
ONE INDIANA SQUARE, SUITE 2100
INDIANAPOLIS, INDIANA 46204
TEL: 317-532-5400
FAX: 317-532-5499


RECOMMENDED FOR APPROVAL
DESIGN ENGINEER DATE

DESIGNED: DRAWN: REZ
CHECKED: CHECKED:

**TERRE HAUTE URBANIZED AREA RAILROAD CORRIDOR STUDY**

*CSX EAST-WEST ALTERNATIVE A-2*
*PLAN AND PROFILE*

| HORIZONTAL SCALE | BRIDGE FILE |
|---|---|
| AS SHOWN | |
| VERTICAL SCALE | DESIGNATION |
| AS SHOWN | 0810341 |

| SURVEY BOOK | PAGE | SHEETS |
|---|---|---|
| ELECTRONIC / AERIAL | | 8 of 8 |
| CONTRACT | PROJECT | |

...\PCEWAMAIN-2_PLAN08.dgn 4/11/2011 3:20:27 PM

# TERRE HAUTE URBANIZED AREA RAILROAD CORRIDOR STUDY

CITY OF TERRE HAUTE
VIGO COUNTY BOARD OF COMMISSIONERS
METROPOLITAN PLANNING ORGANIZATION

# Railroad Corridor Planning Level

# Plan and Profile Drawings

## TEAL CORRIDOR ALTERNATIVE

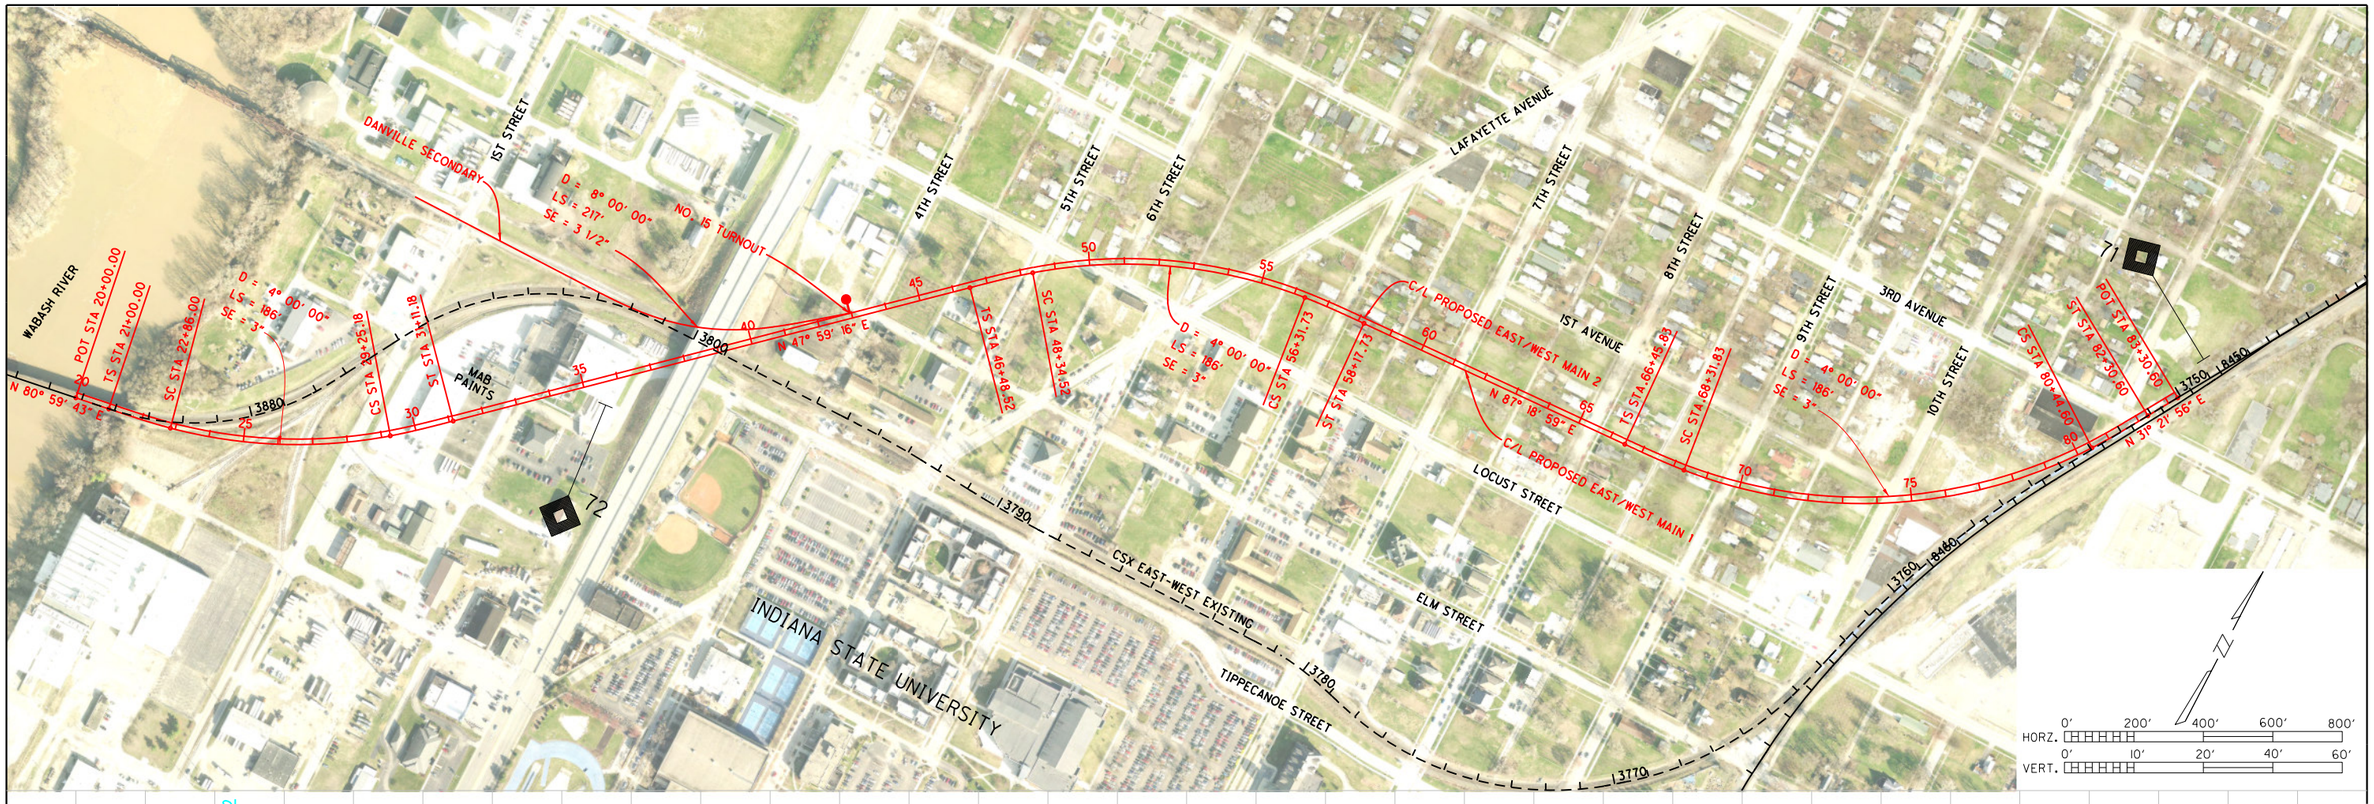


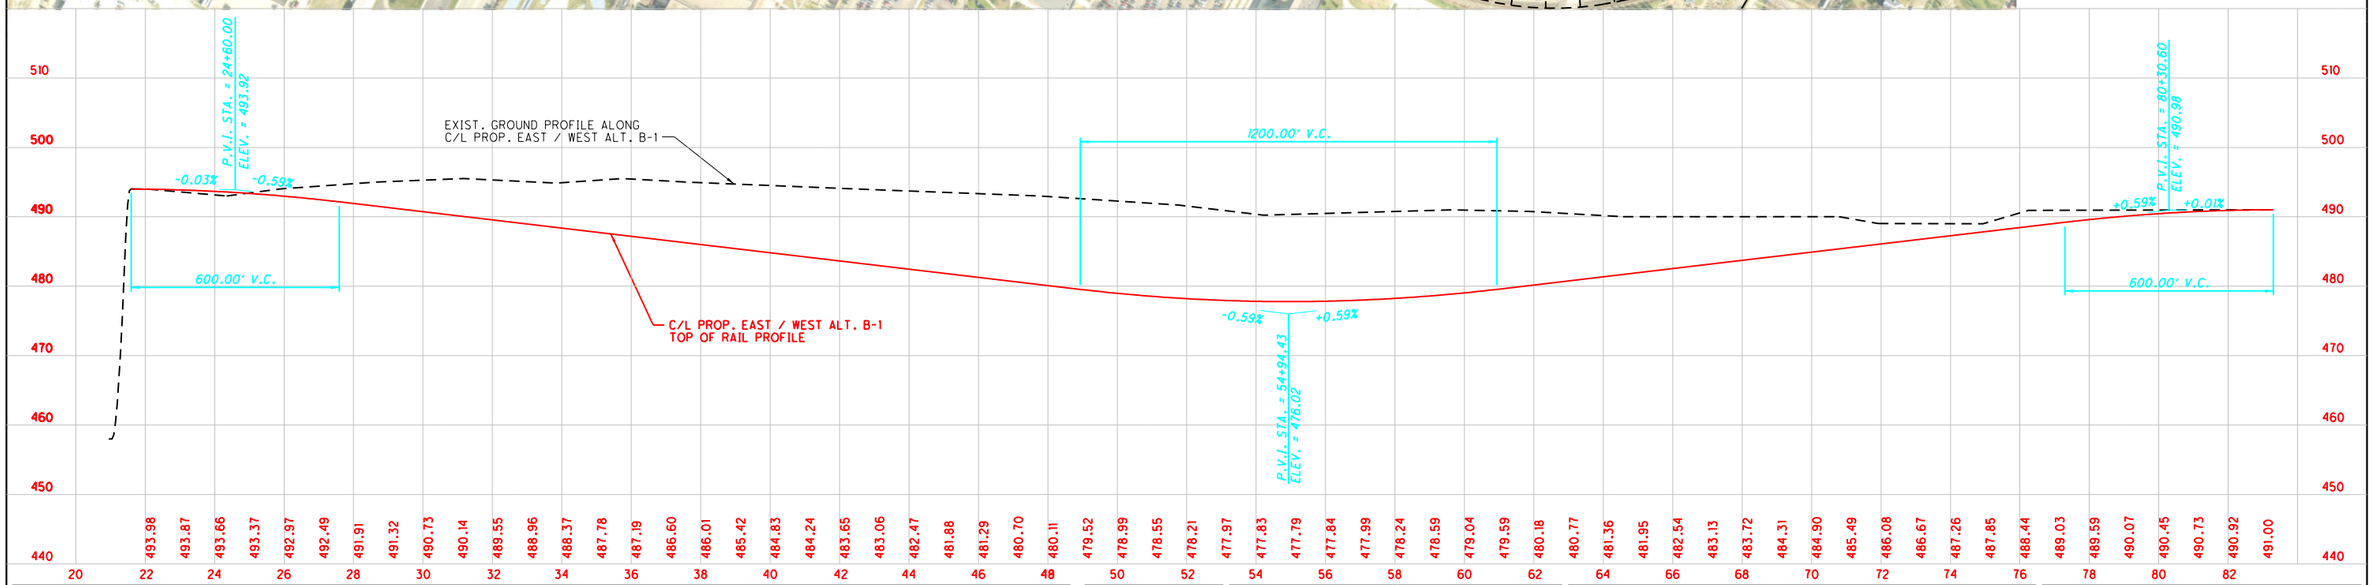


PREPARED BY:

URS

ONE INDIANA SQUARE, SUITE 2100
INDIANAPOLIS, INDIANA 46204
TEL: 317-532-5400
FAX: 317-532-5499

RECOMMENDED FOR APPROVAL _____ DESIGN ENGINEER DATE

DESIGNED: _____ DRAWN: MRW

CHECKED: _____ CHECKED: _____

# TERRE HAUTE URBANIZED AREA RAILROAD CORRIDOR STUDY

## CSX EAST-WEST ALTERNATIVE B-1 PLAN & PROFILE

| HORIZONTAL SCALE | BRIDGE FILE |
|---|---|
| AS SHOWN | |
| VERTICAL SCALE | DESIGNATION |
| AS SHOWN | 0810341 |

| SURVEY BOOK | PAGE | SHEETS |
|---|---|---|
| ELECTRONIC / AERIAL | | of |
| CONTRACT | PROJECT | |

DATE: $DATE$
TIME: $TIME$
LOCATION: $FILE$

ISU.dgn 4/12/2011 11:49:19 AM

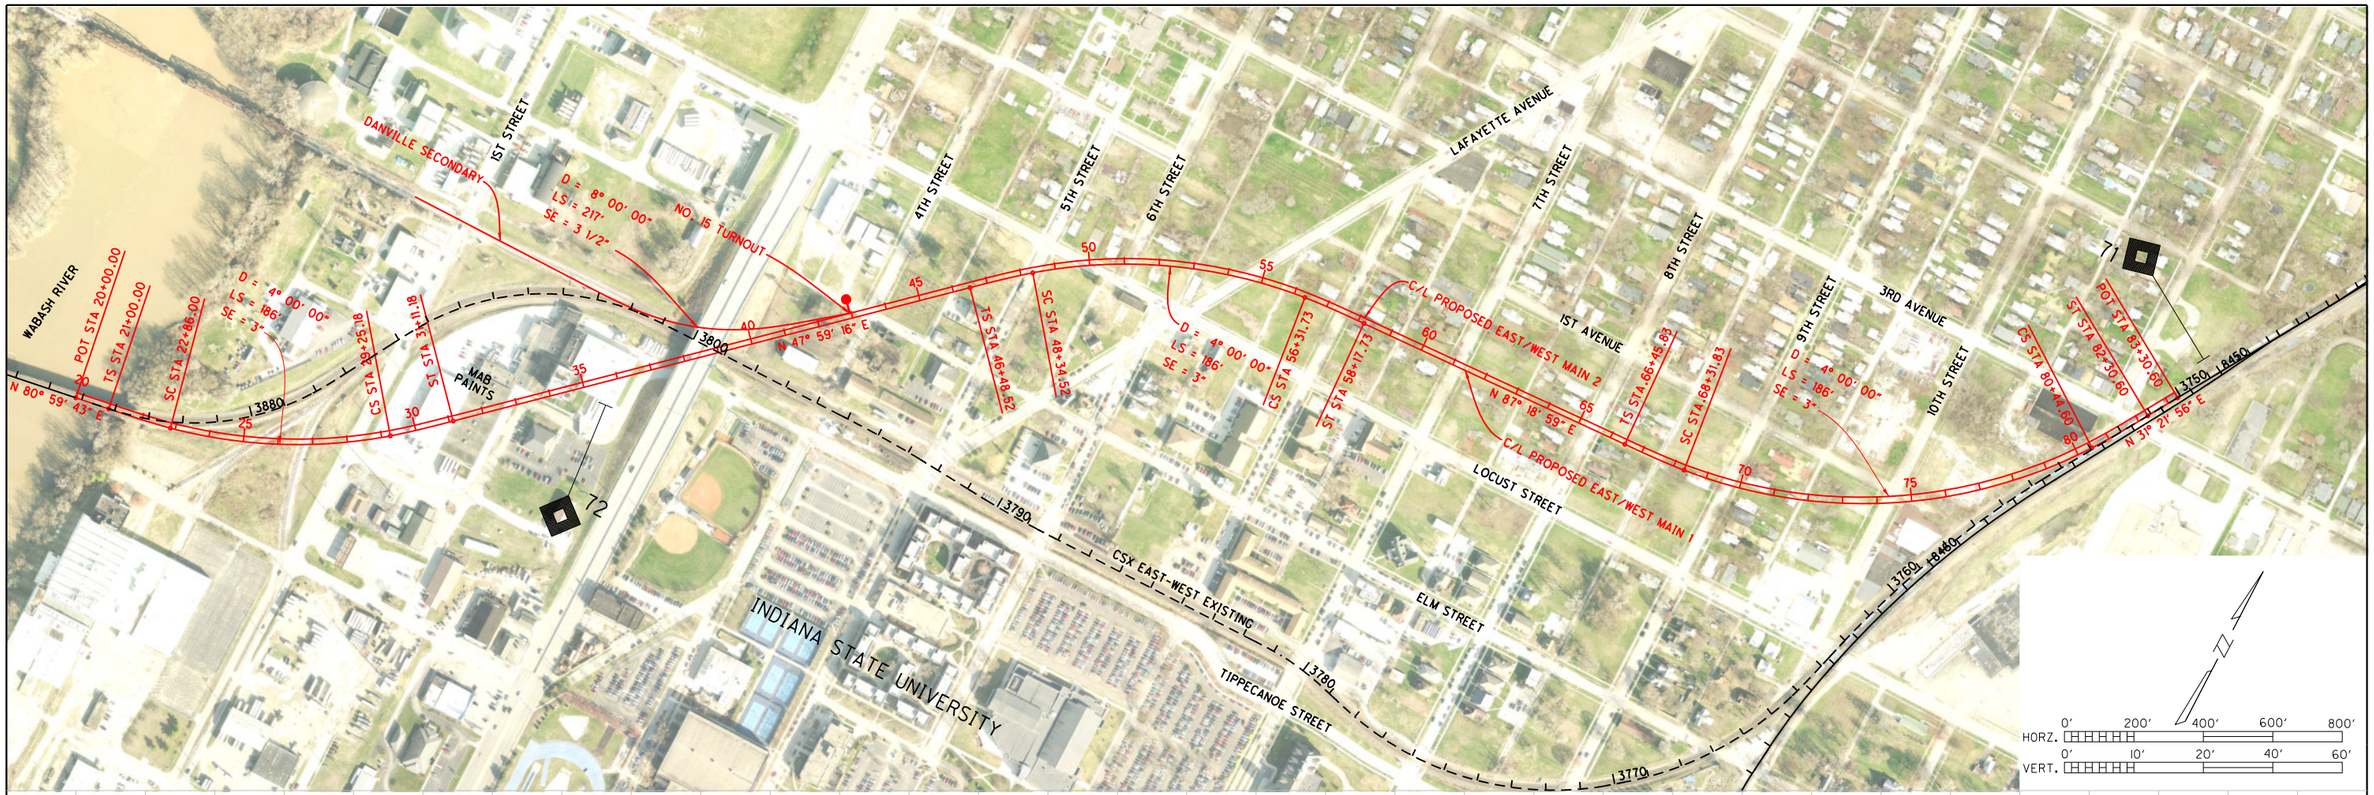


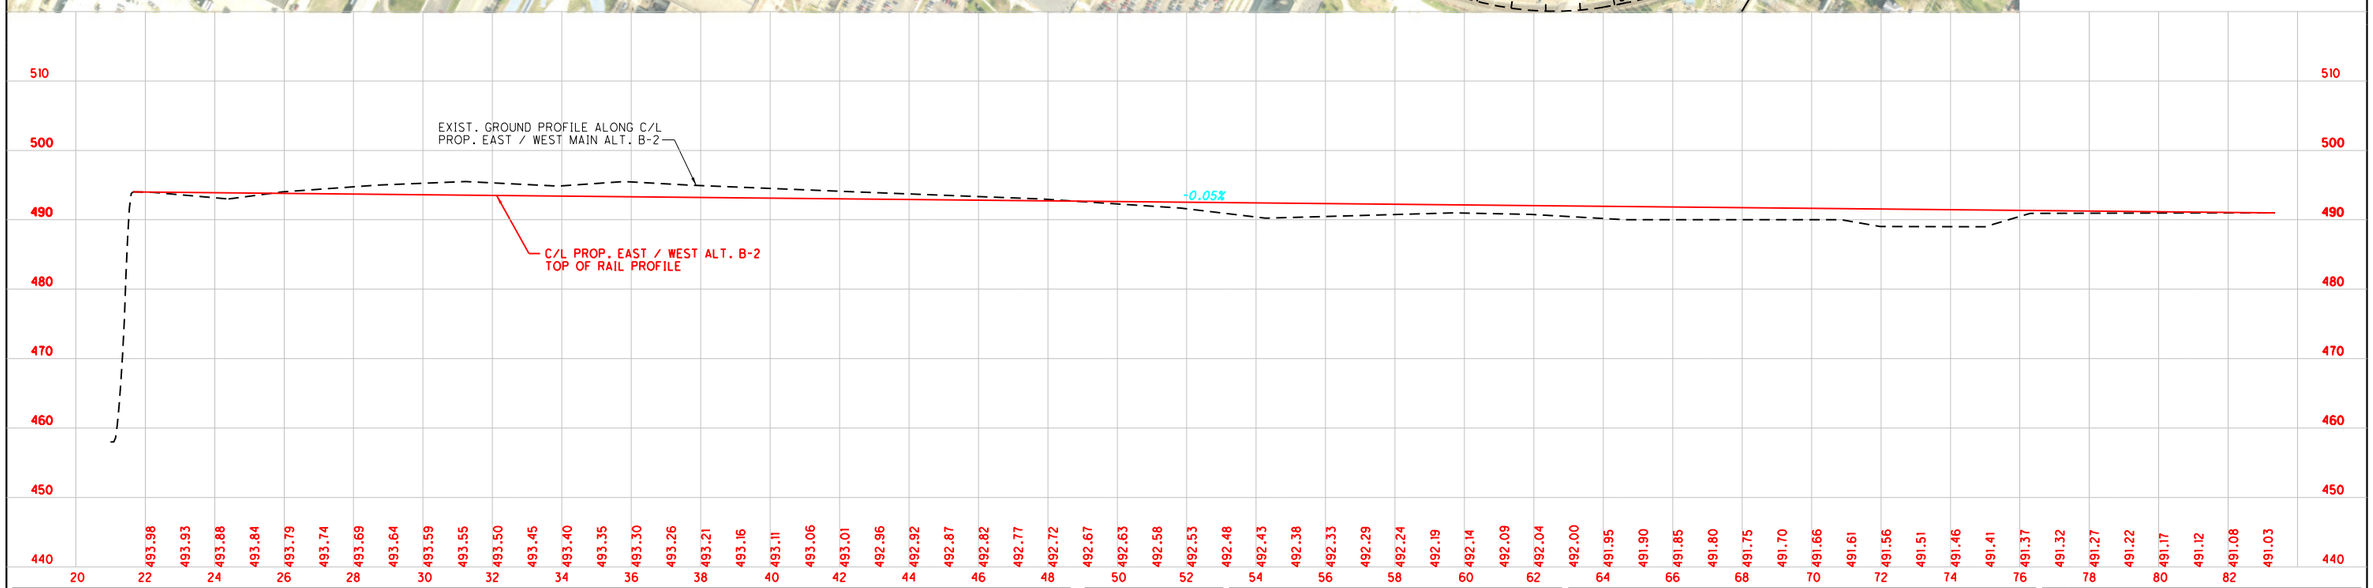



PREPARED BY:
URS
ONE INDIANA SQUARE, SUITE 2100
INDIANAPOLIS, INDIANA 46204
TEL: 317-532-5400
FAX: 317-532-5499


RECOMMENDED FOR APPROVAL
DESIGN ENGINEER DATE

DESIGNED: DRAWN: MRW
CHECKED: CHECKED:

# TERRE HAUTE URBANIZED AREA RAILROAD CORRIDOR STUDY

## CSX EAST-WEST ALTERNATIVE B-2 PLAN & PROFILE

| HORIZONTAL SCALE | BRIDGE FILE |
|---|---|
| AS SHOWN | |
| VERTICAL SCALE | DESIGNATION |
| AS SHOWN | 0810341 |

| SURVEY BOOK | PAGE | SHEETS |
|---|---|---|
| ELECTRONIC / AERIAL | | of |
| CONTRACT | PROJECT | |

DATE: $DATE$
TIME: $TIME$
LOCATION: $FILE$

ISU-ALT.dgn 4/12/2011 11:51:37 AM

# TERRE HAUTE URBANIZED AREA RAILROAD CORRIDOR STUDY

CITY OF TERRE HAUTE
VIGO COUNTY BOARD OF COMMISSIONERS
METROPOLITAN PLANNING ORGANIZATION

# Railroad Corridor Planning Level

# Plan and Profile Drawings

## PINK CORRIDOR ALTERNATIVES

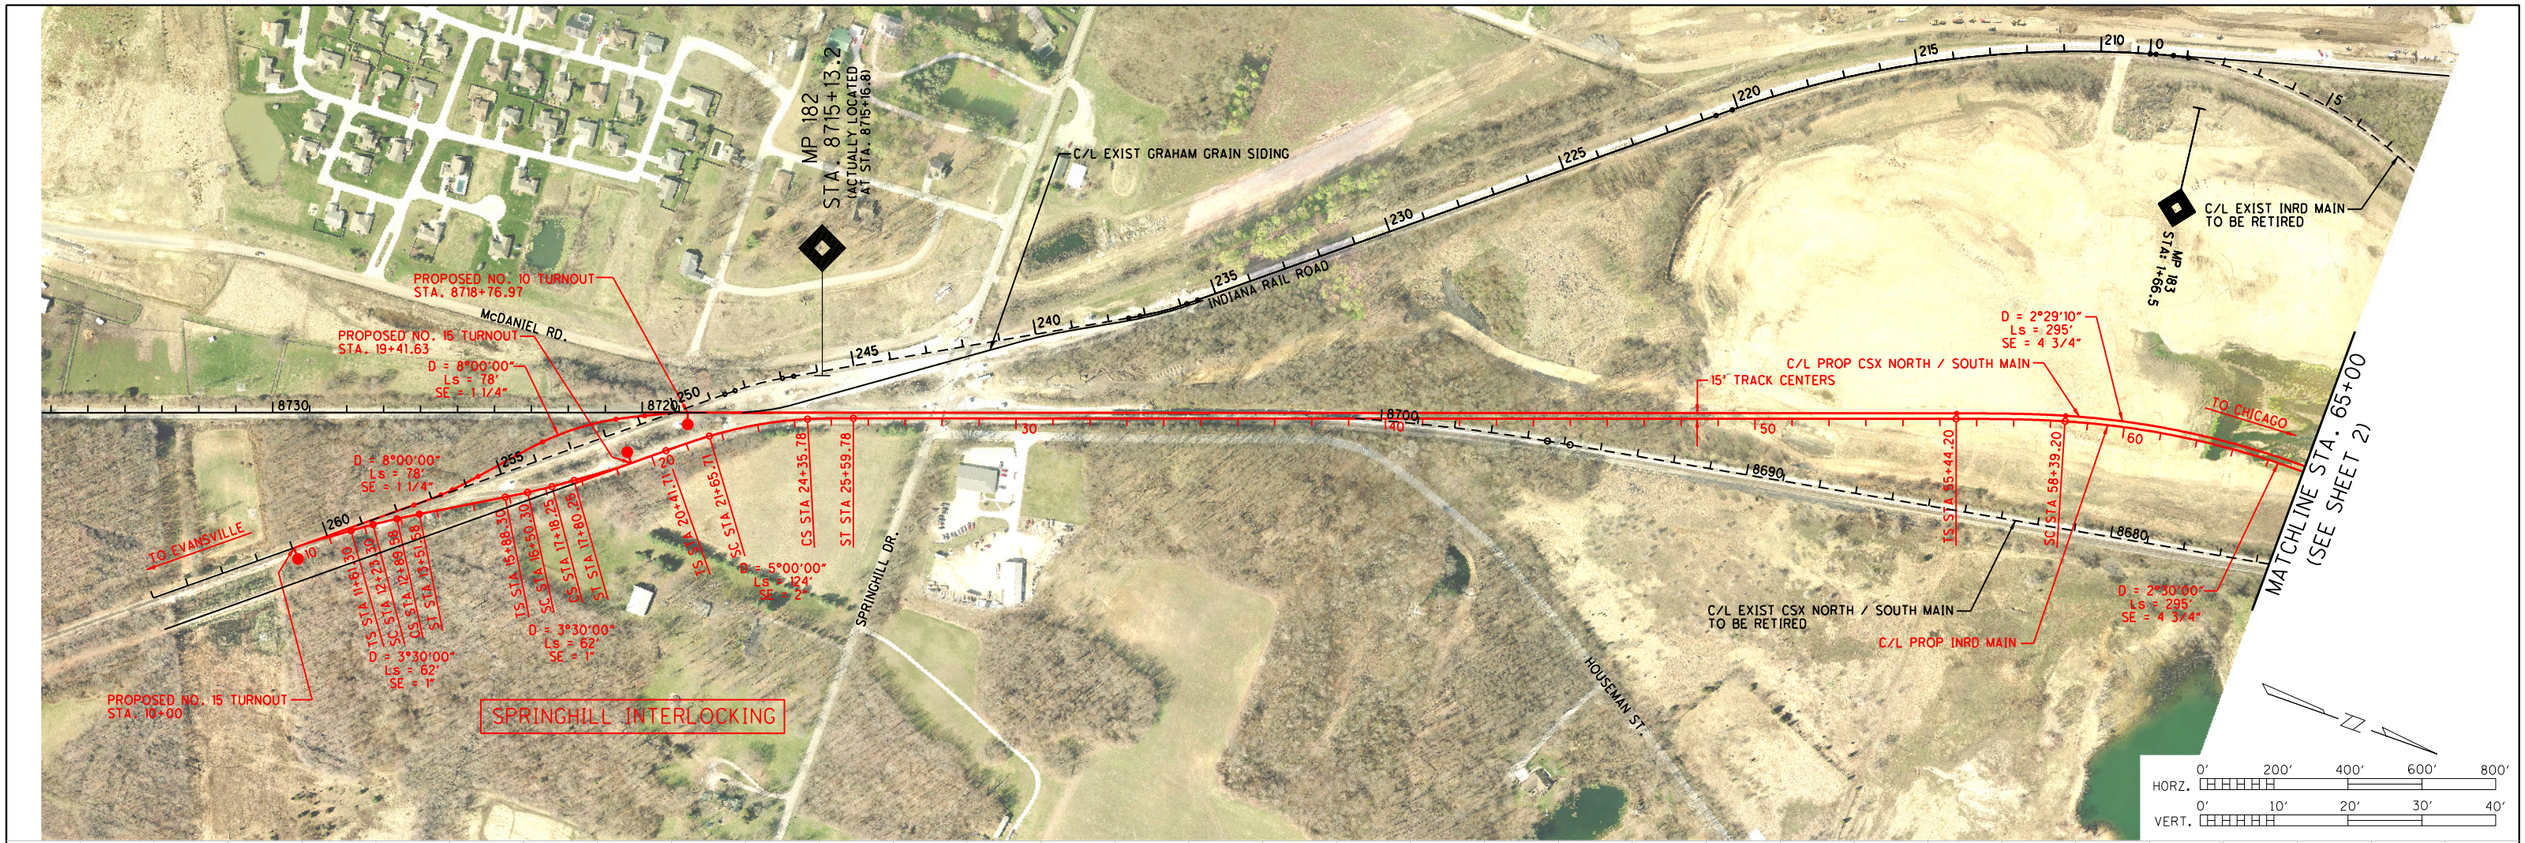


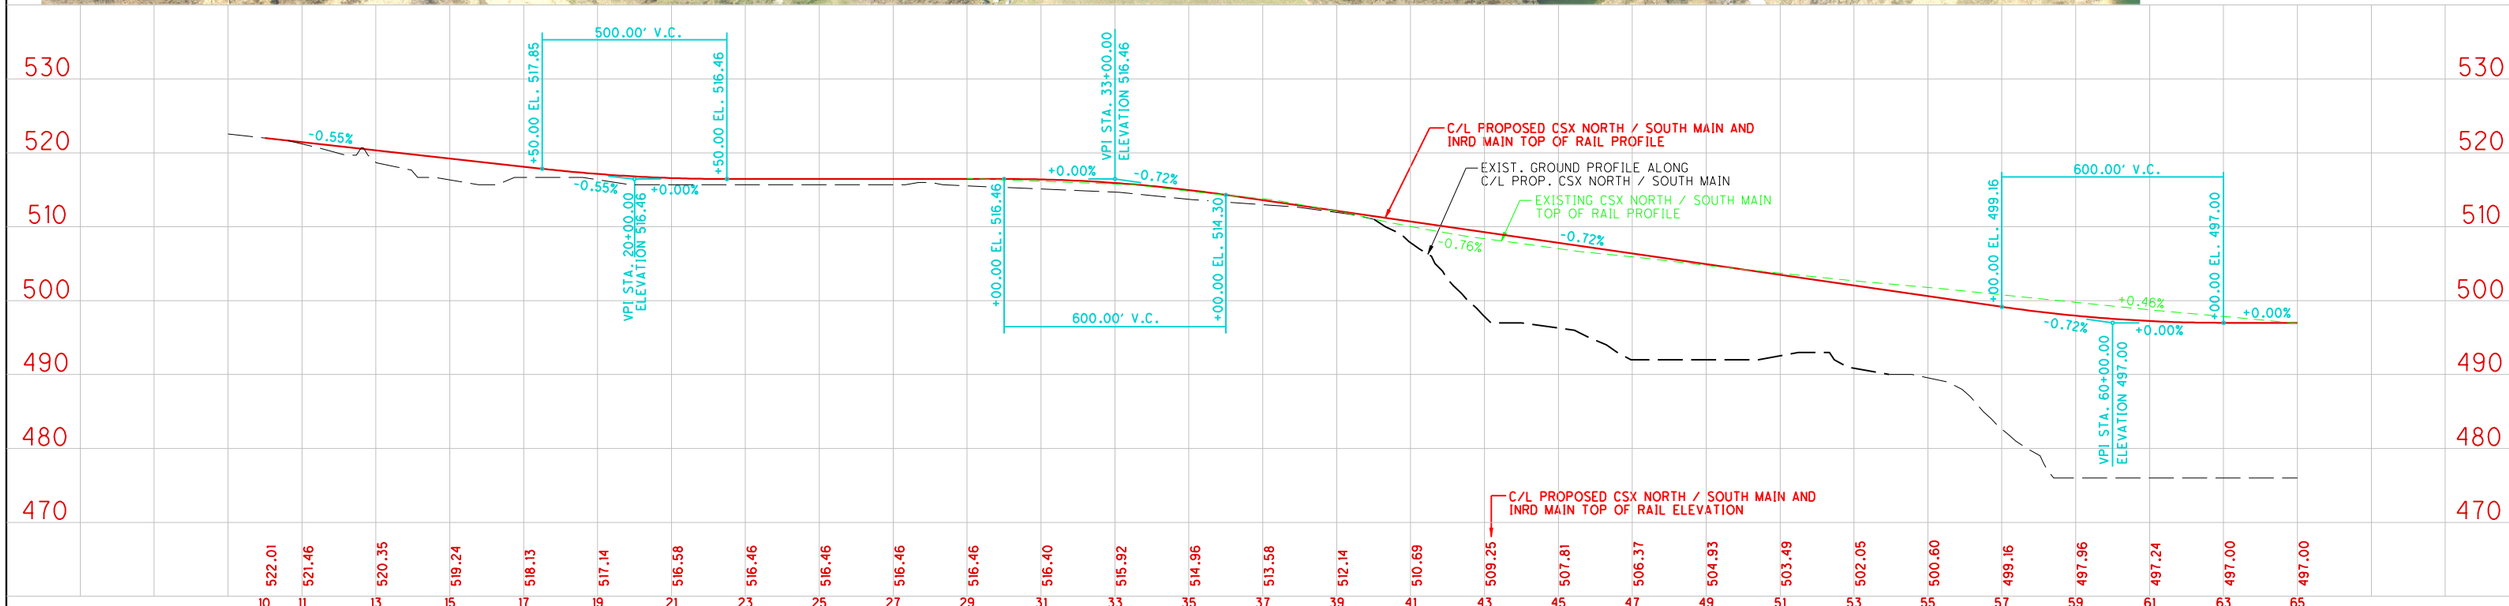


PREPARED BY:

URS

ONE INDIANA SQUARE, SUITE 2100
INDIANAPOLIS, INDIANA 46204
TEL: 317-532-5400
FAX: 317-532-5499

RECOMMENDED FOR APPROVAL _____ DESIGN ENGINEER _____ DATE

DESIGNED: _____ DRAWN: REZ

CHECKED: _____ CHECKED: _____

**TERRE HAUTE URBANIZED AREA RAILROAD CORRIDOR STUDY**

CSX/INRD NORTH-SOUTH ALTERNATIVE A-1
PLAN AND PROFILE

| | |
|---|---|
| HORIZONTAL SCALE | BRIDGE FILE |
| AS SHOWN | |
| VERTICAL SCALE | DESIGNATION |
| AS SHOWN | 0810341 |

| | | |
|---|---|---|
| SURVEY BOOK | PAGE | SHEETS |
| ELECTRONIC / AERIAL | 1 | of 17 |
| CONTRACT | PROJECT | |

...\PCNSMAIN_OPT1_PLN01.dgn 4/11/2011 3:23:21 PM

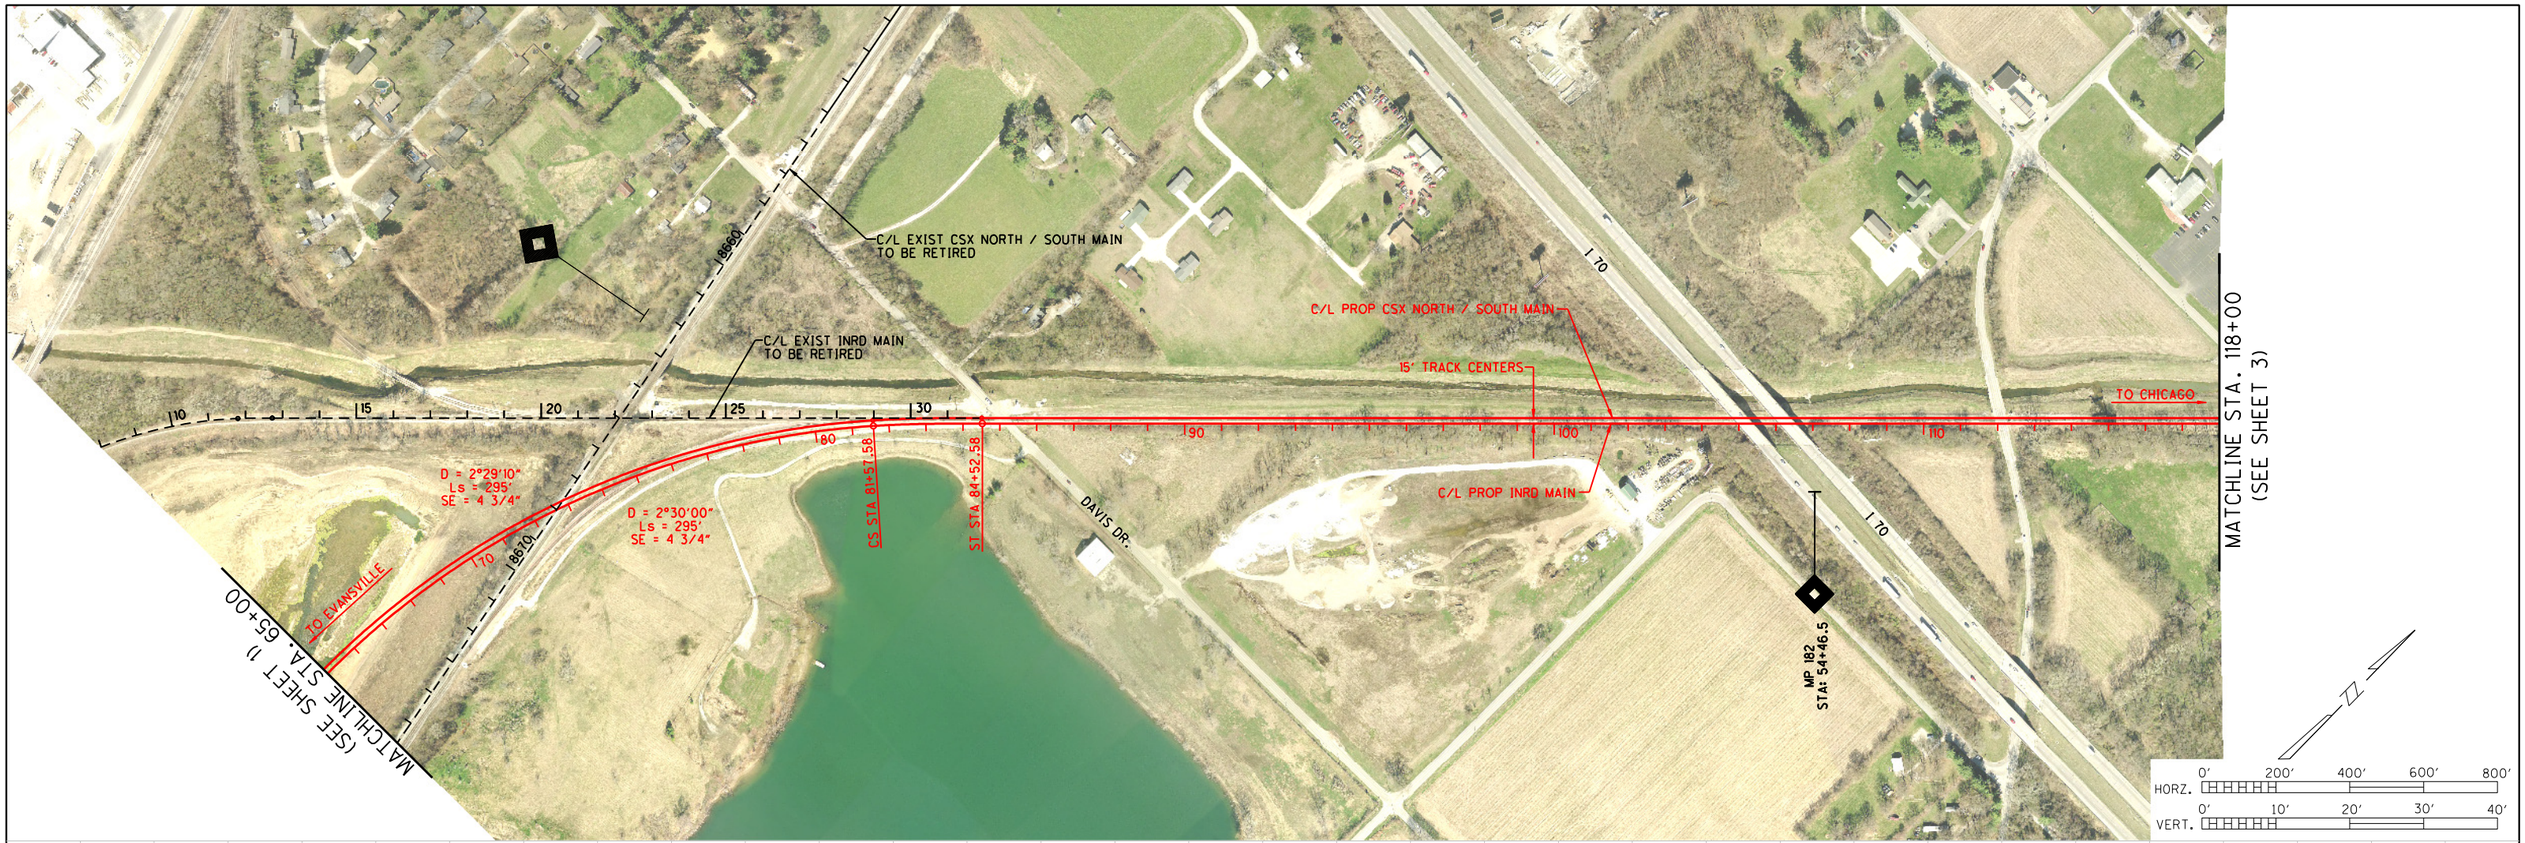


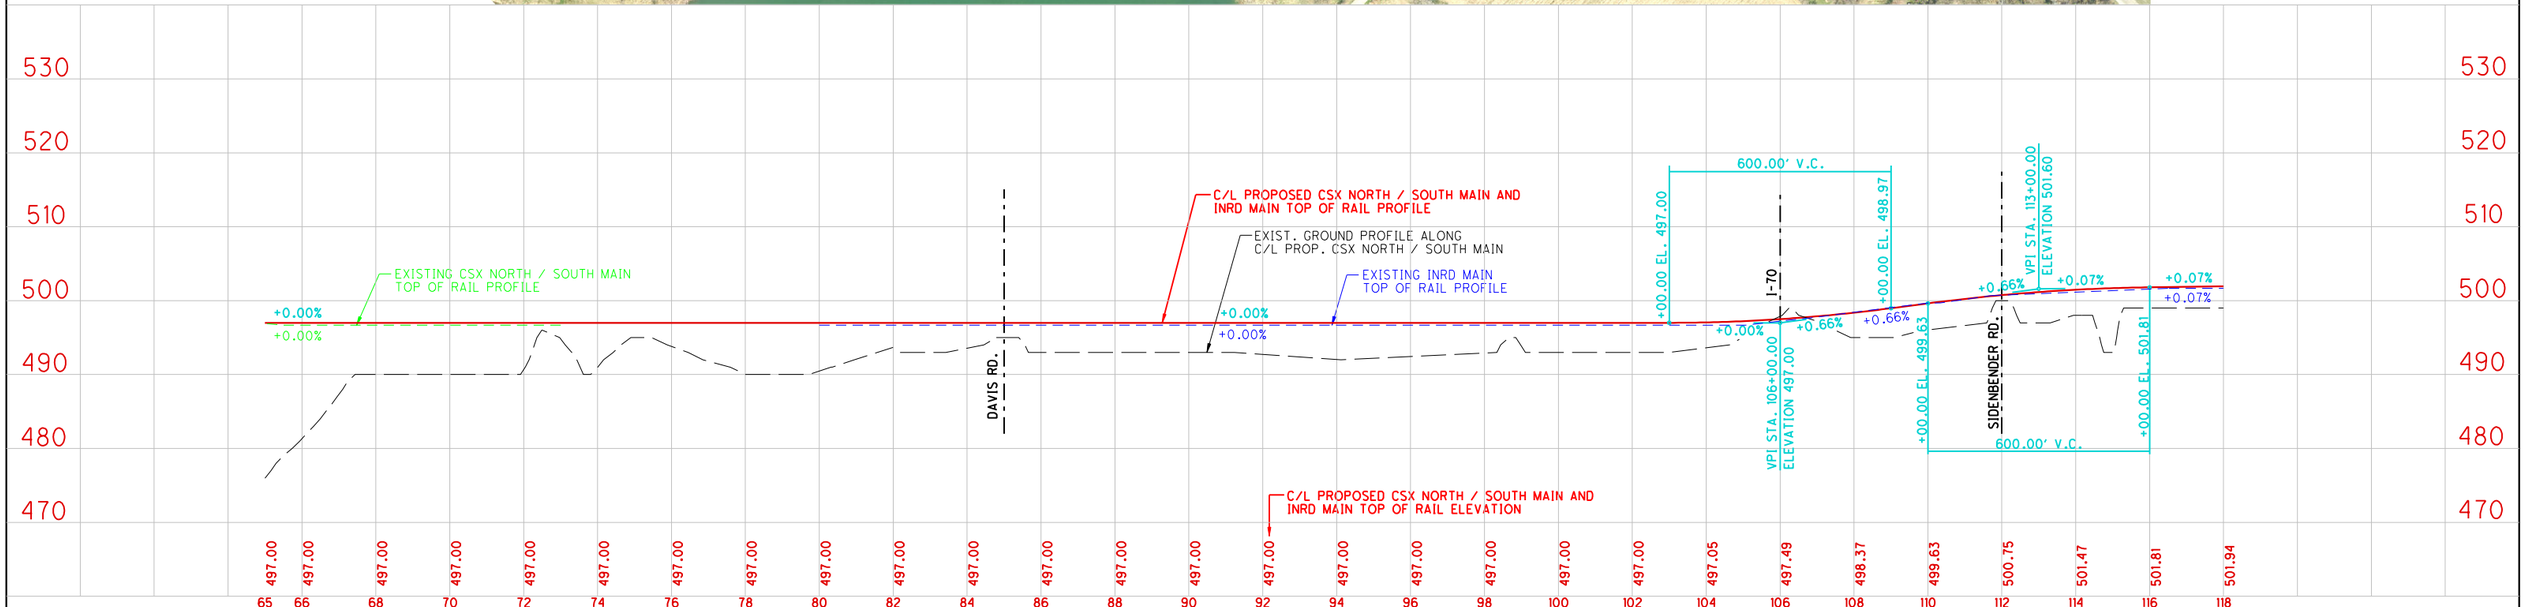


PREPARED BY:

URS

ONE INDIANA SQUARE, SUITE 2100
INDIANAPOLIS, INDIANA 46204
TEL: 317-532-5400
FAX: 317-532-5499

RECOMMENDED FOR APPROVAL _____ DESIGN ENGINEER DATE

DESIGNED: _____ DRAWN: REZ

CHECKED: _____ CHECKED: _____

**TERRE HAUTE URBANIZED AREA RAILROAD CORRIDOR STUDY**

CSX/INRD NORTH-SOUTH ALTERNATIVE A-1
PLAN AND PROFILE

| HORIZONTAL SCALE | BRIDGE FILE |
|---|---|
| AS SHOWN | |
| VERTICAL SCALE | DESIGNATION |
| AS SHOWN | 0810341 |

| SURVEY BOOK | PAGE | SHEETS |
|---|---|---|
| ELECTRONIC / AERIAL | 2 | of 17 |
| CONTRACT | PROJECT | |

...\PCNSMAIN_OPT1_PLN02.dgn 4/11/2011 3:25:43 PM

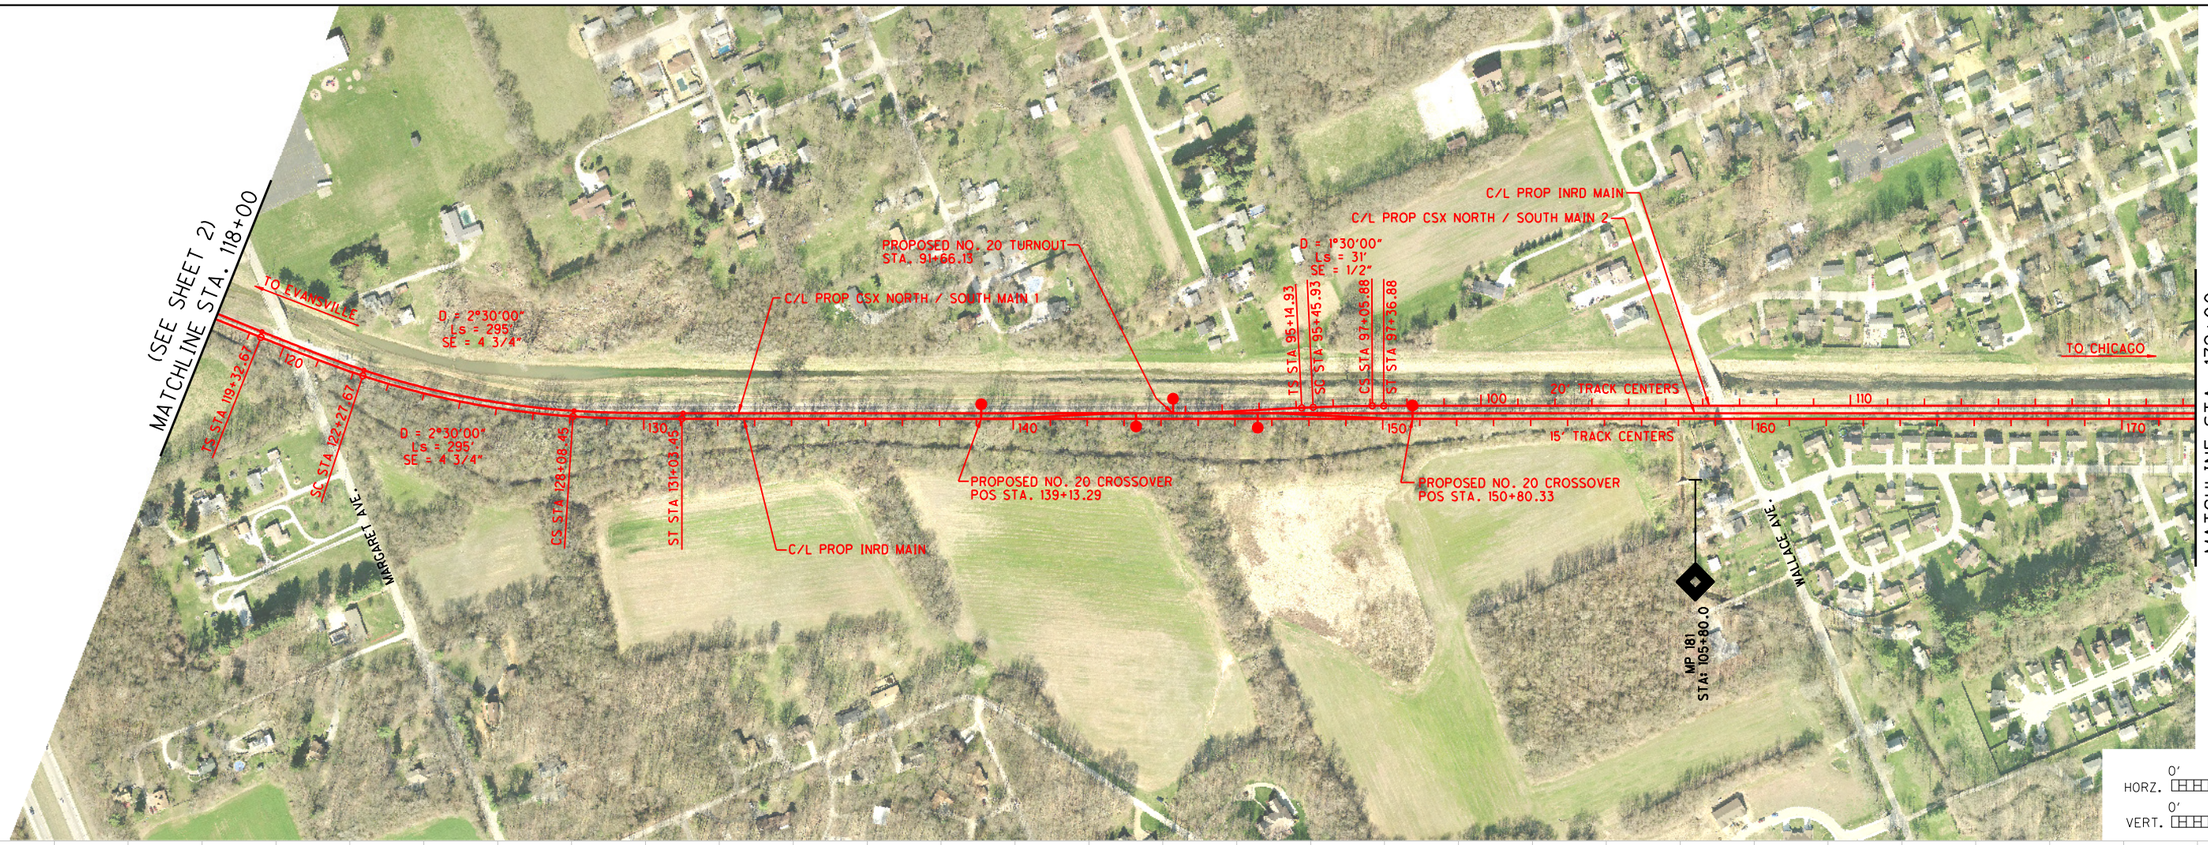


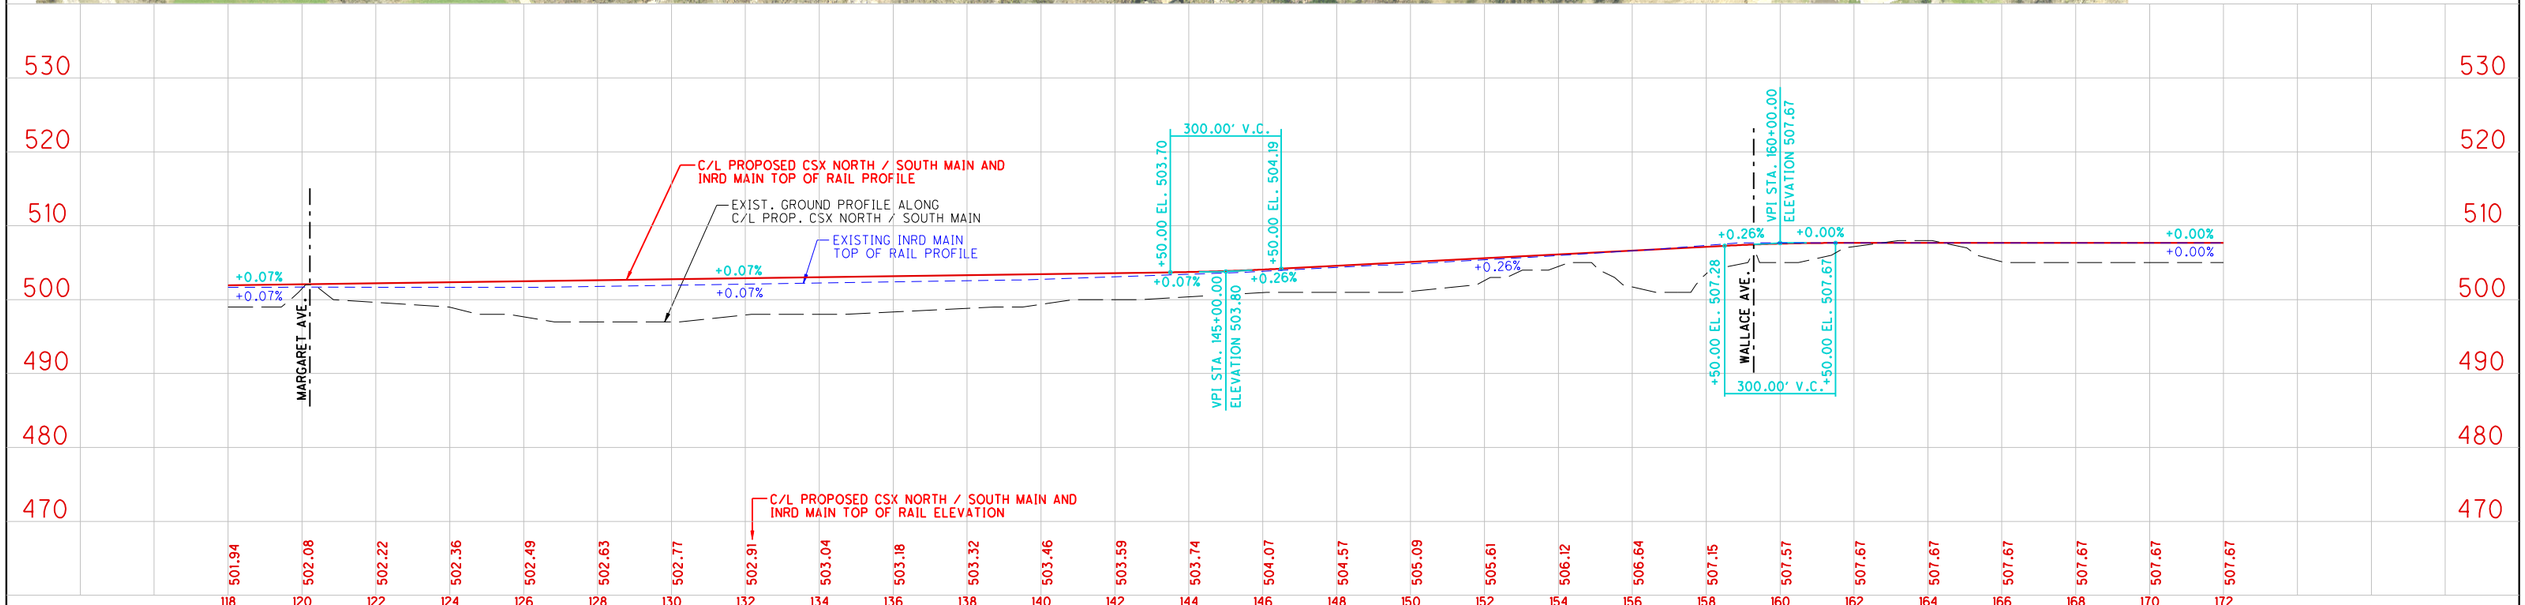



PREPARED BY:
URS
ONE INDIANA SQUARE, SUITE 2100
INDIANAPOLIS, INDIANA 46204
TEL: 317-532-5400
FAX: 317-532-5499


RECOMMENDED FOR APPROVAL _____ DESIGN ENGINEER DATE

DESIGNED: _____ DRAWN: REZ

CHECKED: _____ CHECKED: _____

# TERRE HAUTE URBANIZED AREA RAILROAD CORRIDOR STUDY

## CSX/INRD NORTH-SOUTH ALTERNATIVE A-1 PLAN AND PROFILE

| | |
|---|---|
| HORIZONTAL SCALE | BRIDGE FILE |
| AS SHOWN | |
| VERTICAL SCALE | DESIGNATION |
| AS SHOWN | 0810341 |
| SURVEY BOOK | PAGE / SHEETS |
| ELECTRONIC / AERIAL | 3 of 17 |
| CONTRACT | PROJECT |

...\PCNSMAIN_OPT1_PLN03.dgn 4/11/2011 3:27:28 PM

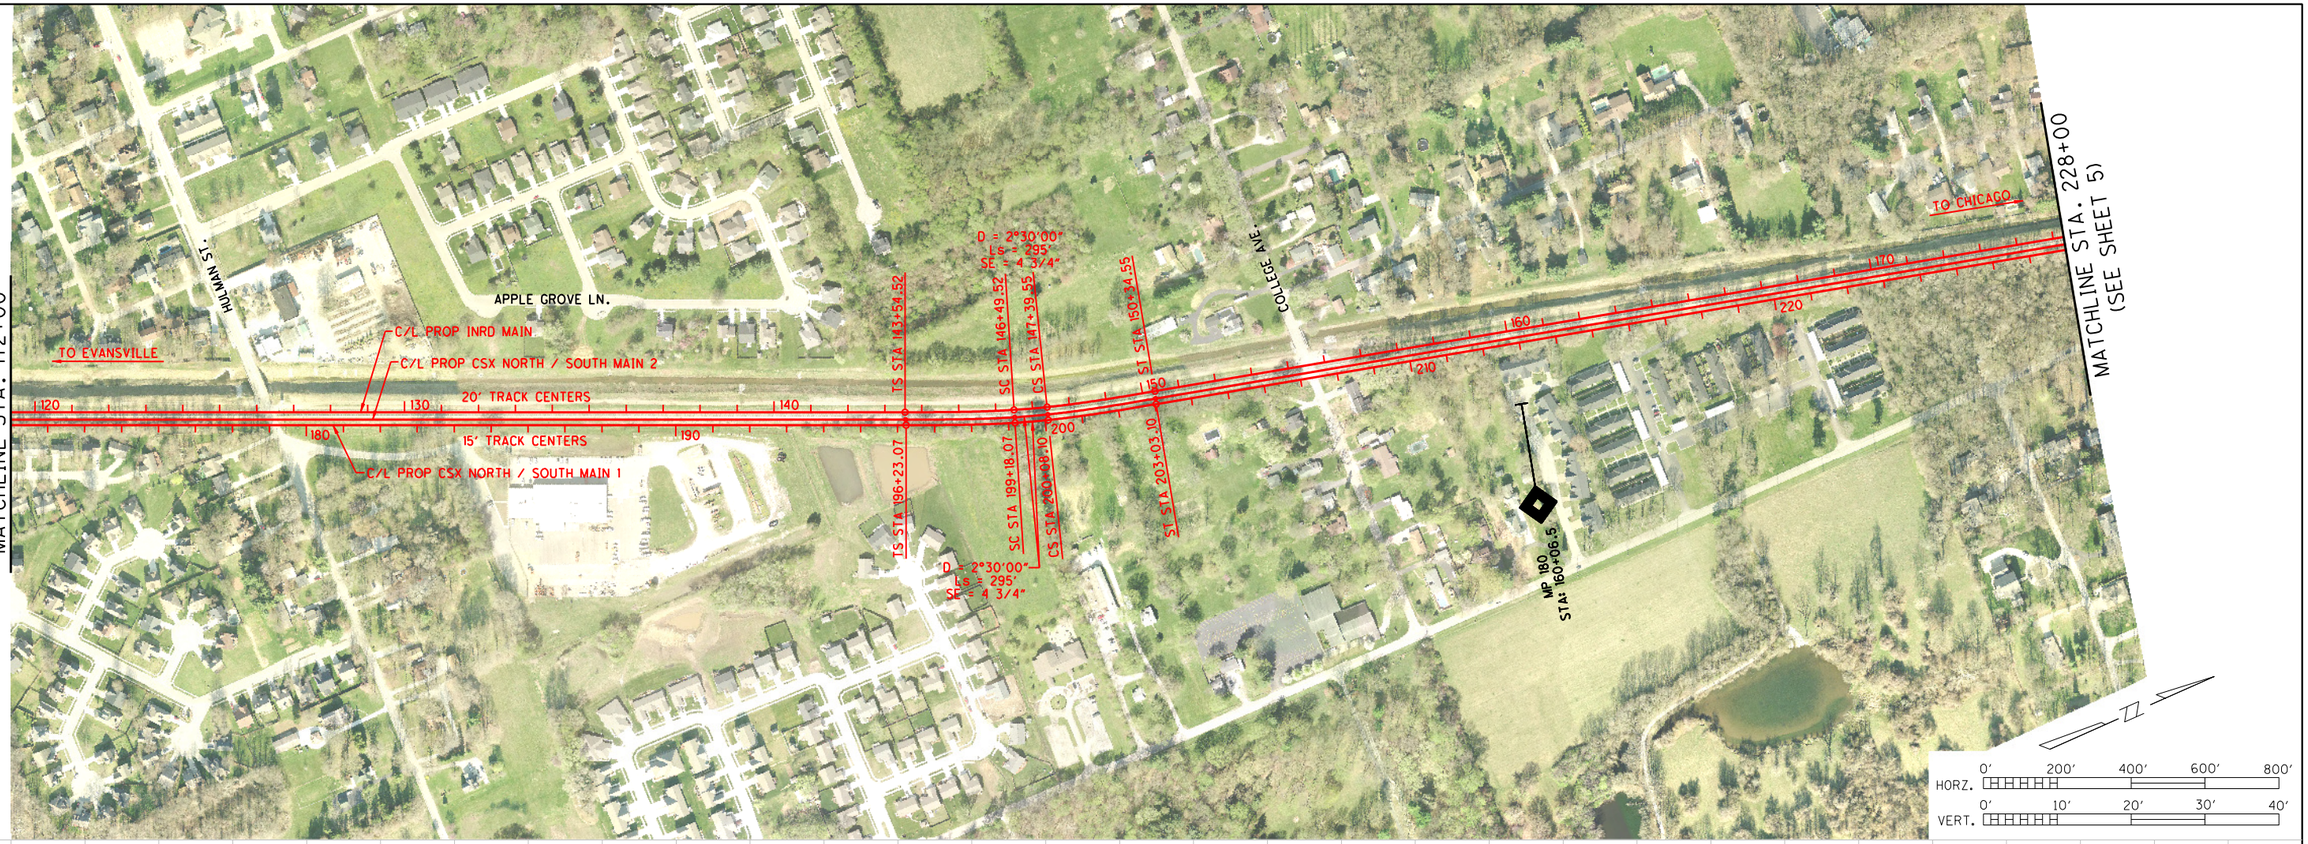


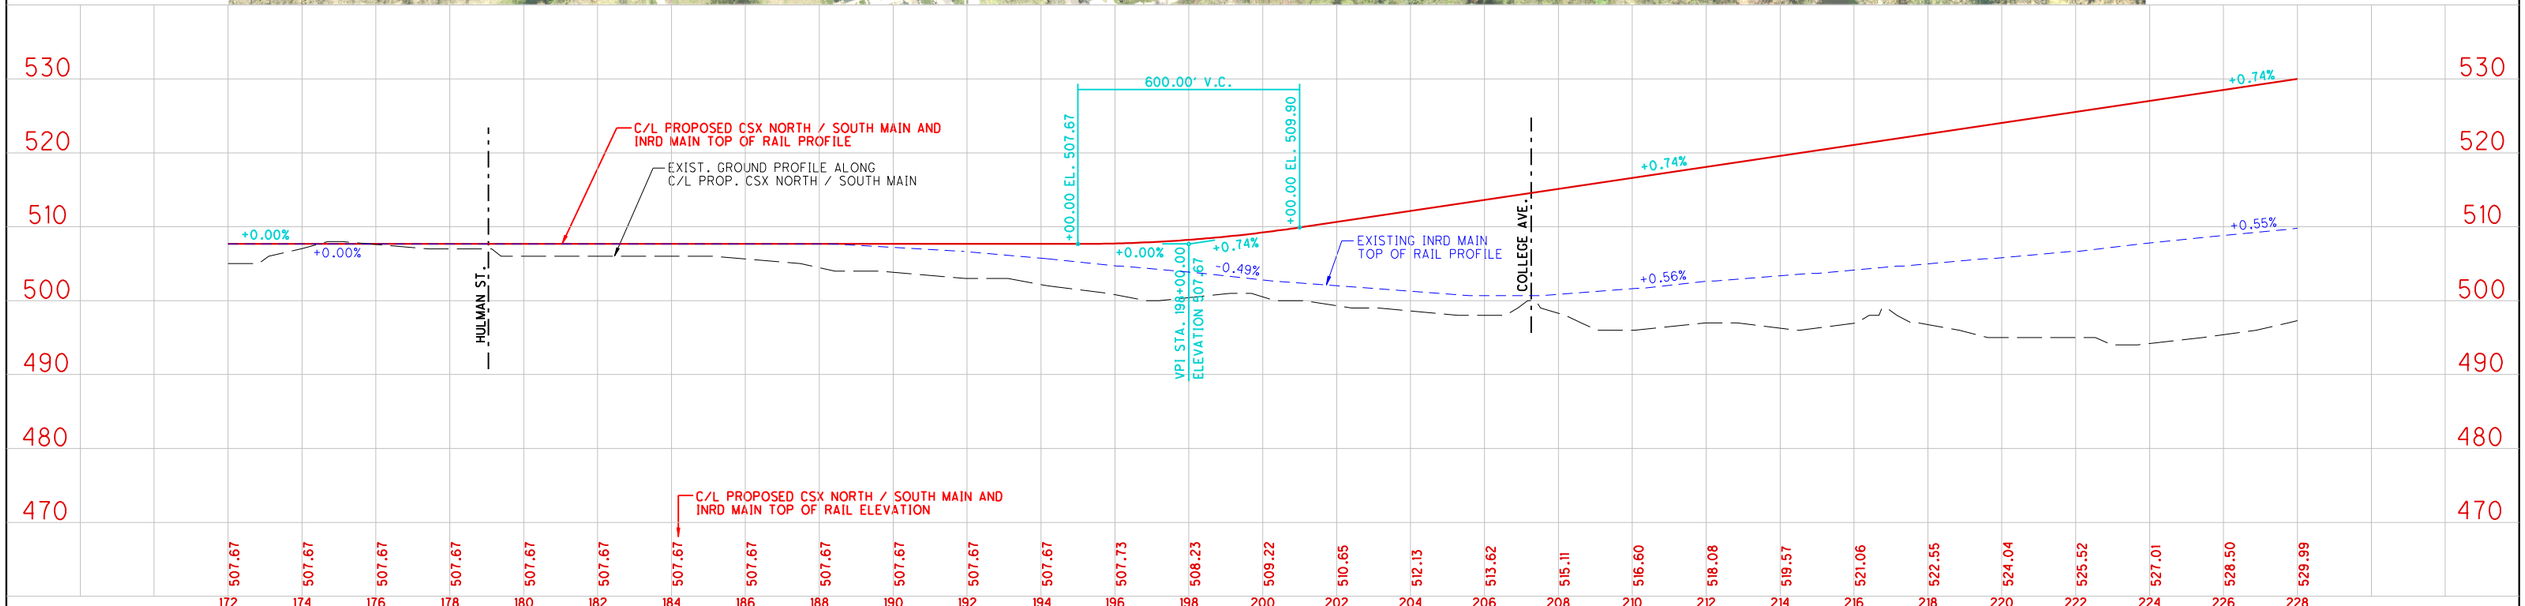


PREPARED BY:

URS

ONE INDIANA SQUARE, SUITE 2100
INDIANAPOLIS, INDIANA 46204
TEL: 317-532-5400
FAX: 317-532-5499

RECOMMENDED FOR APPROVAL

DESIGN ENGINEER DATE

DESIGNED: DRAWN: REZ

CHECKED: CHECKED:

**TERRE HAUTE URBANIZED AREA RAILROAD CORRIDOR STUDY**

CSX/INRD NORTH-SOUTH ALTERNATIVE A-1
PLAN AND PROFILE

| | |
|---|---|
| HORIZONTAL SCALE | BRIDGE FILE |
| AS SHOWN | |
| VERTICAL SCALE | DESIGNATION |
| AS SHOWN | 0810341 |

| | | |
|---|---|---|
| SURVEY BOOK | PAGE | SHEETS |
| ELECTRONIC / AERIAL | 4 | of 17 |
| CONTRACT | PROJECT | |

...\PCNSMAIN_OPT1_PLN04.dgn 4/11/2011 3:29:20 PM

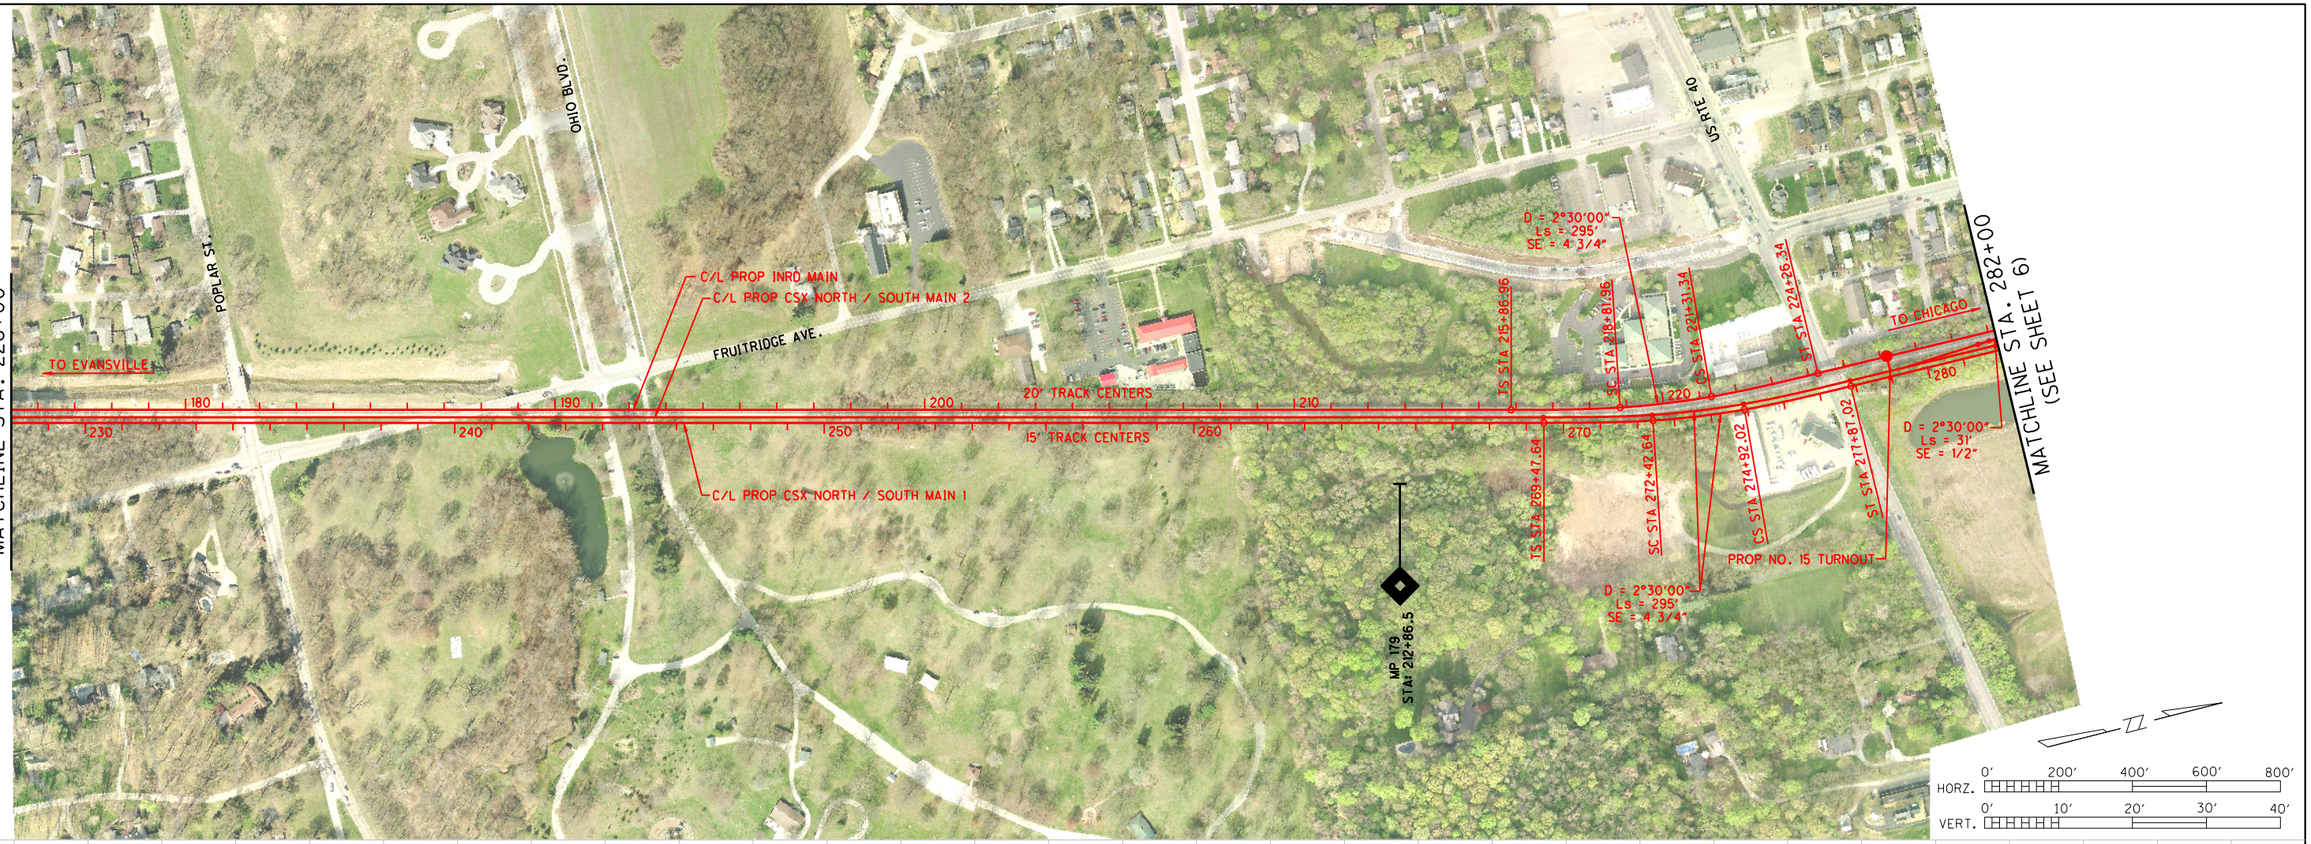


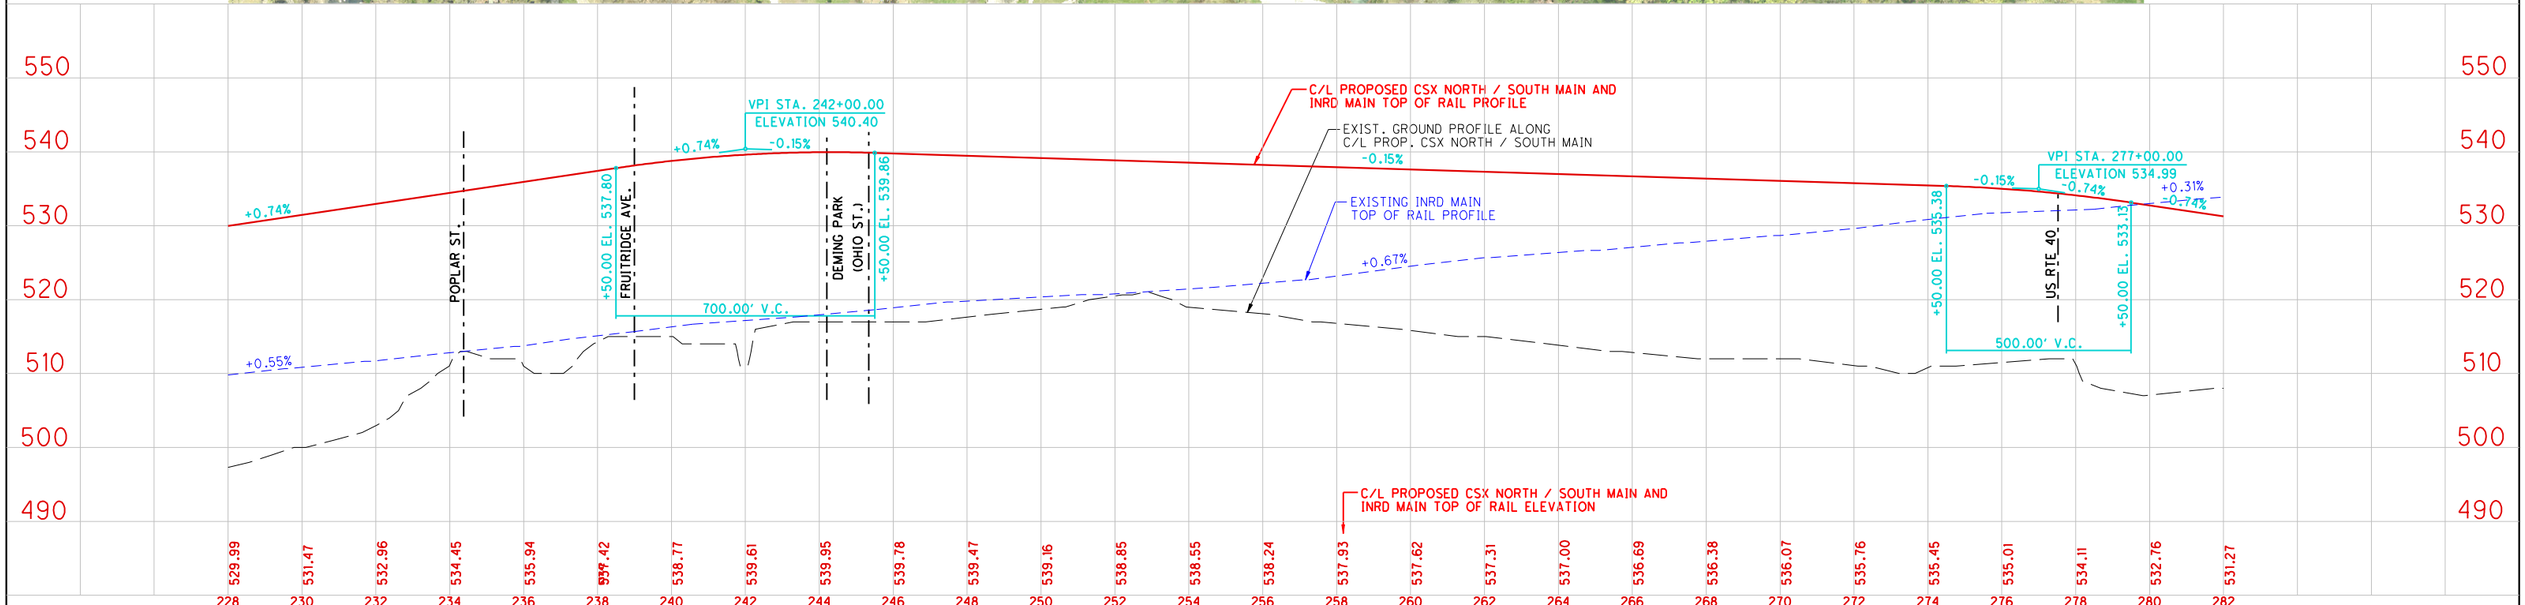


PREPARED BY:

URS

ONE INDIANA SQUARE, SUITE 2100
INDIANAPOLIS, INDIANA 46204
TEL: 317-532-5400
FAX: 317-532-5499

RECOMMENDED FOR APPROVAL _____ DESIGN ENGINEER DATE

DESIGNED: _____ DRAWN: REZ

CHECKED: _____ CHECKED: _____

# TERRE HAUTE URBANIZED AREA RAILROAD CORRIDOR STUDY

## CSX/INRD NORTH-SOUTH ALTERNATIVE A-1 PLAN AND PROFILE

| | |
|---|---|
| HORIZONTAL SCALE | BRIDGE FILE |
| AS SHOWN | |
| VERTICAL SCALE | DESIGNATION |
| AS SHOWN | 0810341 |

| | | |
|---|---|---|
| SURVEY BOOK | PAGE | SHEETS |
| ELECTRONIC / AERIAL | | 5 of 17 |
| CONTRACT | PROJECT | |

...\PCNSMAIN_OPT1_PLN05.dgn 4/11/2011 3:30:47 PM

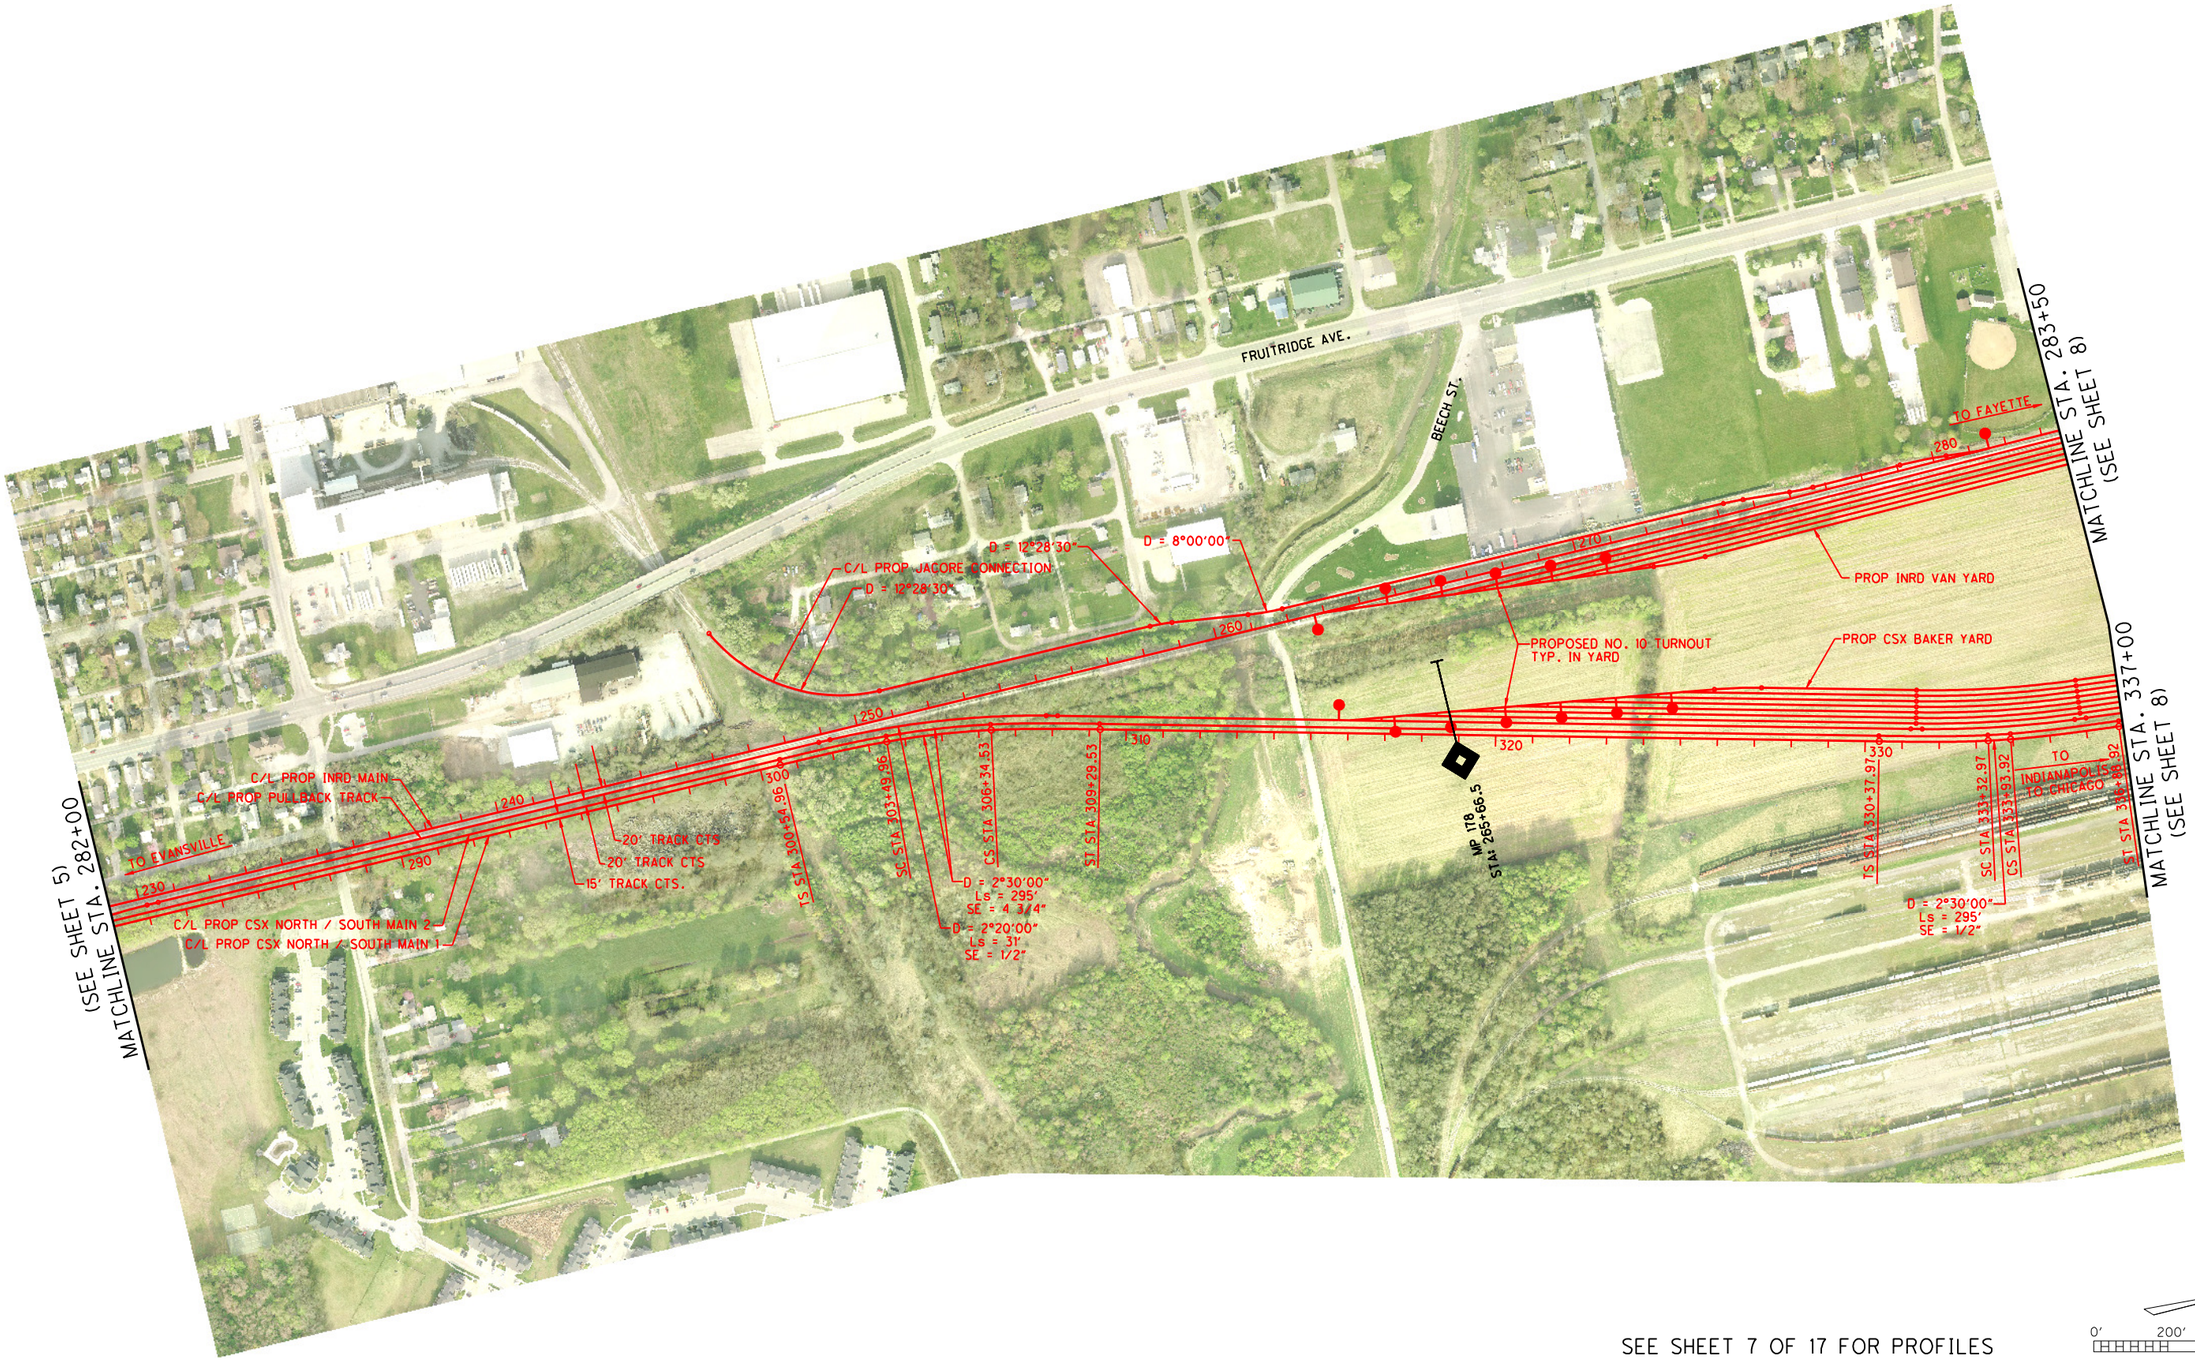


SEE SHEET 7 OF 17 FOR PROFILES

0' 200' 400' 600' 800'

PREPARED BY:

URS

ONE INDIANA SQUARE, SUITE 2100
INDIANAPOLIS, INDIANA 46204
TEL: 317-532-5400
FAX: 317-532-5499

RECOMMENDED FOR APPROVAL

DESIGN ENGINEER DATE

DESIGNED: DRAWN: REZ

CHECKED: CHECKED:

**TERRE HAUTE URBANIZED AREA RAILROAD CORRIDOR STUDY**

CSX/INRD NORTH-SOUTH ALTERNATIVE A-1
PLAN AND PROFILE

| | |
|---|---|
| HORIZONTAL SCALE | BRIDGE FILE |
| AS SHOWN | |
| VERTICAL SCALE | DESIGNATION |
| AS SHOWN | 0810341 |

| | | |
|---|---|---|
| SURVEY BOOK | PAGE | SHEETS |
| ELECTRONIC / AERIAL | | 6 of 17 |
| CONTRACT | PROJECT | |

...\PCNSMAIN_OPT1_PLN06.dgn 4/11/2011 3:32:28 PM

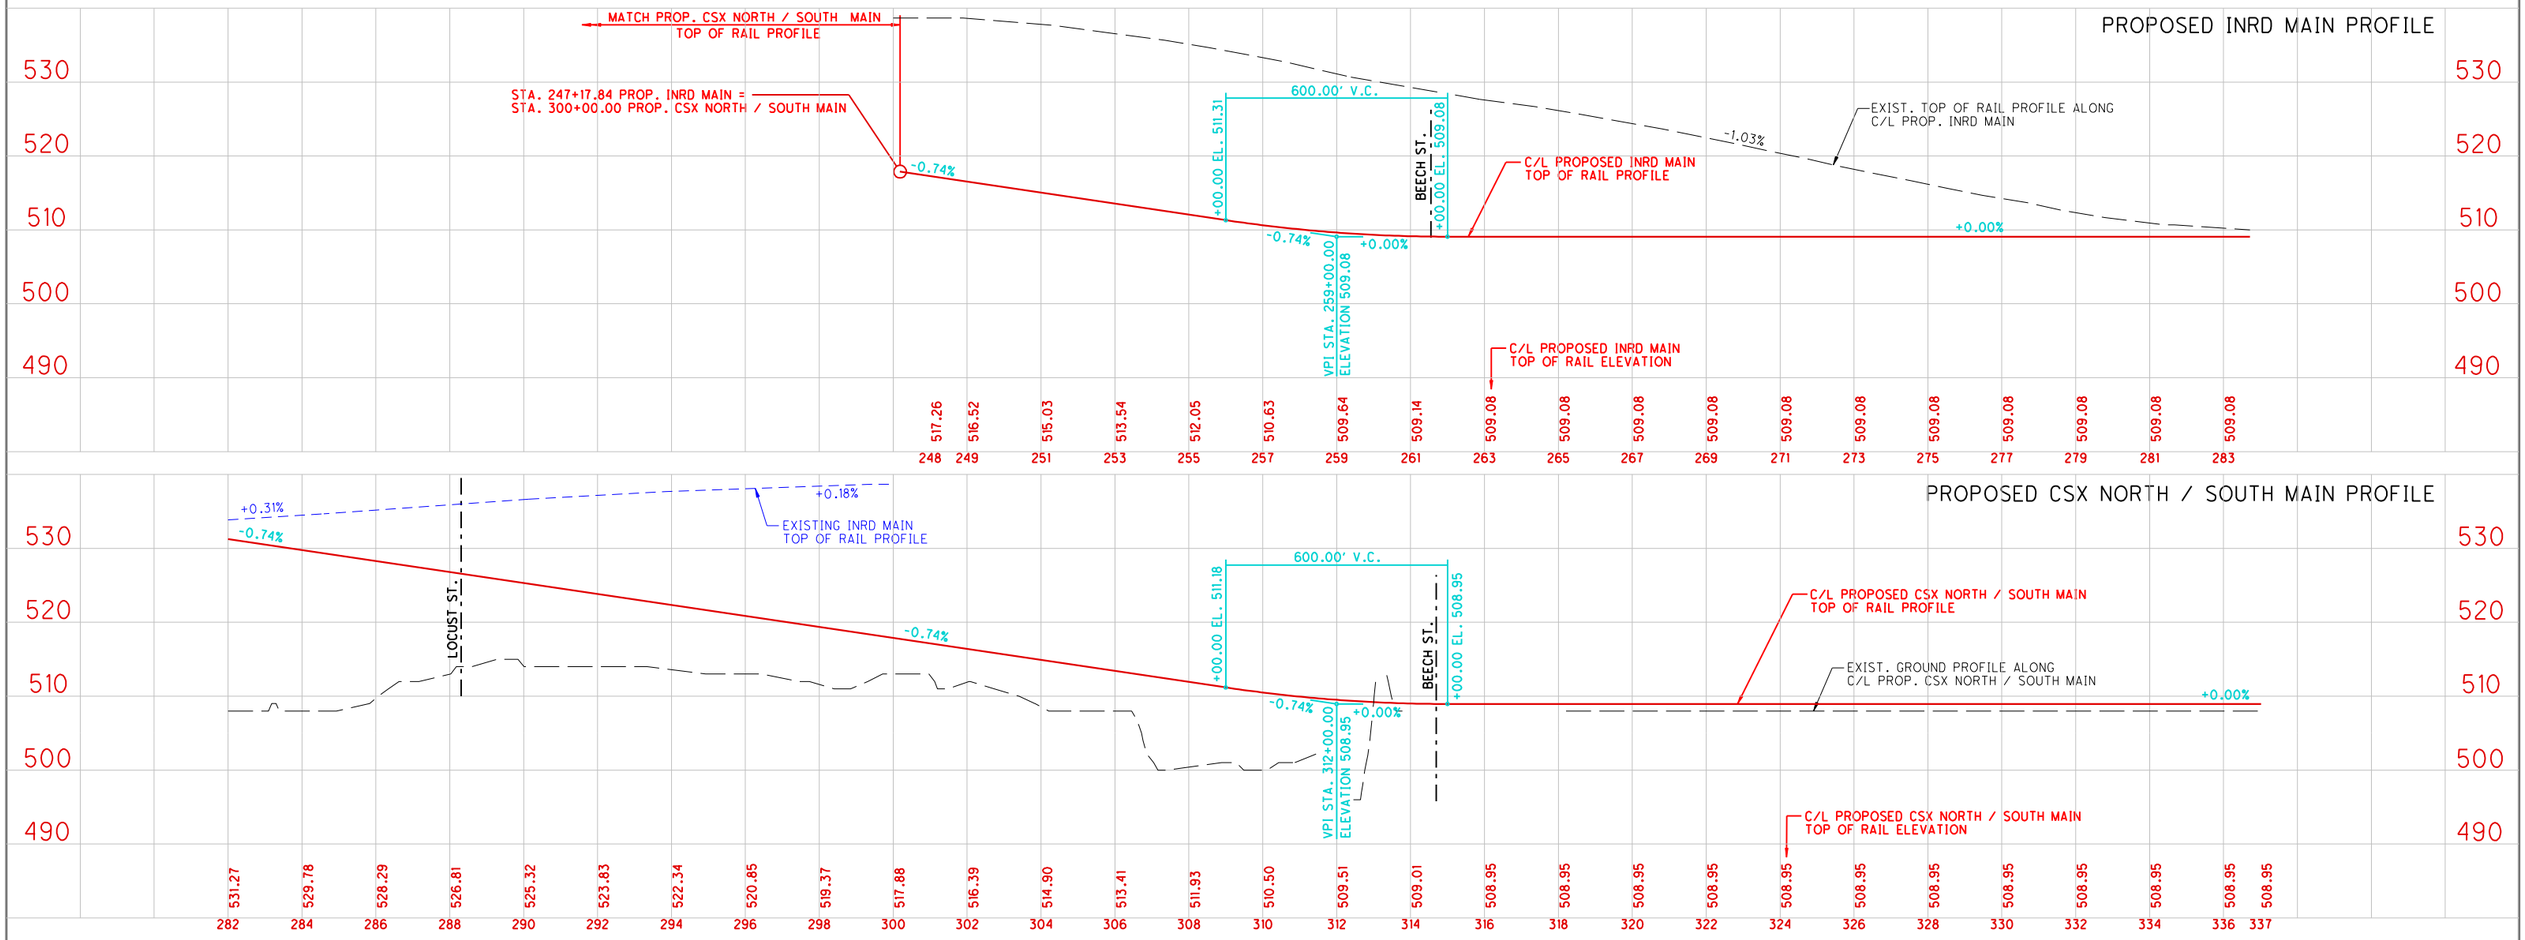





SEE SHEET 6 OF 17 FOR PLAN

HORZ. 0' 200' 400' 600' 800'

VERT. 0' 10' 20' 30' 40'

PREPARED BY:
URS
ONE INDIANA SQUARE, SUITE 2100
INDIANAPOLIS, INDIANA 46204
TEL: 317-532-5400
FAX: 317-532-5499

RECOMMENDED FOR APPROVAL _____ DESIGN ENGINEER DATE

DESIGNED: _____ DRAWN: REZ

CHECKED: _____ CHECKED: _____

**TERRE HAUTE URBANIZED AREA RAILROAD CORRIDOR STUDY**

*CSX/INRD NORTH-SOUTH ALTERNATIVE A-1 PLAN AND PROFILE*

| HORIZONTAL SCALE | BRIDGE FILE |
|---|---|
| AS SHOWN | |
| VERTICAL SCALE | DESIGNATION |
| AS SHOWN | 0810341 |

| SURVEY BOOK | PAGE | SHEETS |
|---|---|---|
| ELECTRONIC / AERIAL | 7 | of 17 |
| CONTRACT | PROJECT | |

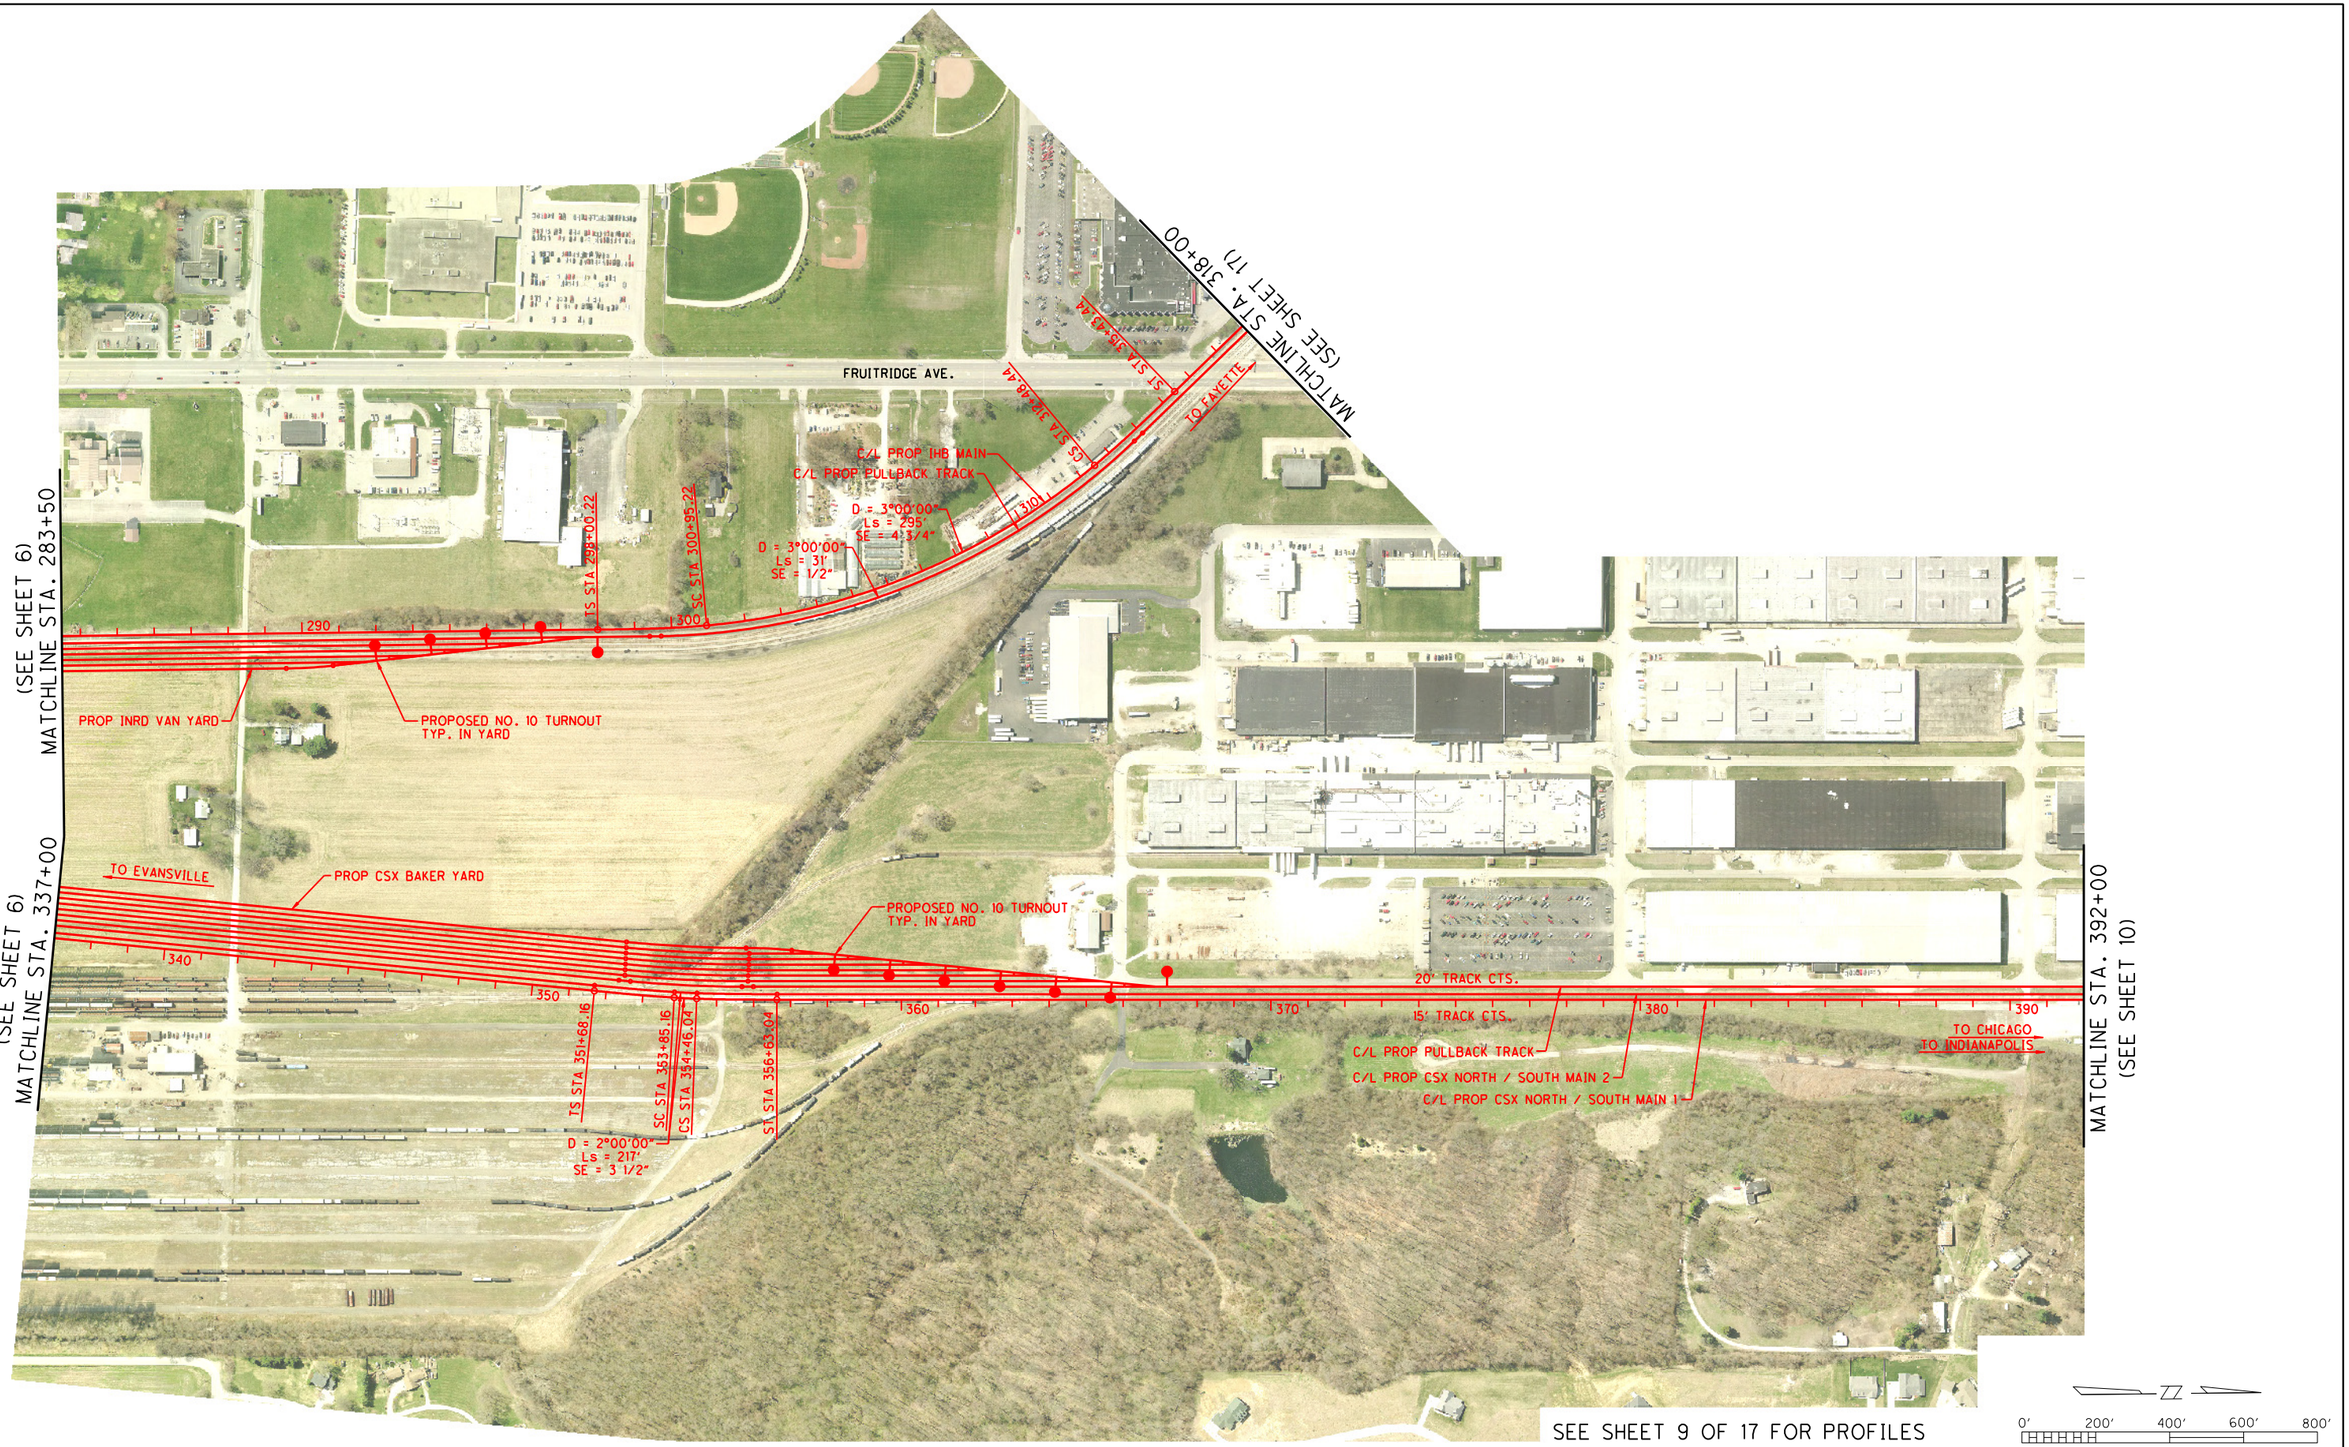


SEE SHEET 9 OF 17 FOR PROFILES

0' 200' 400' 600' 800'


PREPARED BY:

URS

ONE INDIANA SQUARE, SUITE 2100
INDIANAPOLIS, INDIANA 46204
TEL: 317-532-5400
FAX: 317-532-5499


RECOMMENDED FOR APPROVAL

DESIGN ENGINEER DATE

DESIGNED: DRAWN: REZ

CHECKED: CHECKED:

**TERRE HAUTE URBANIZED AREA RAILROAD CORRIDOR STUDY**

CSX/INRD NORTH-SOUTH ALTERNATIVE A-1
PLAN AND PROFILE

| | |
|---|---|
| HORIZONTAL SCALE | BRIDGE FILE |
| AS SHOWN | |
| VERTICAL SCALE | DESIGNATION |
| AS SHOWN | 0810341 |

| | | |
|---|---|---|
| SURVEY BOOK | PAGE | SHEETS |
| ELECTRONIC / AERIAL | | 8 of 17 |
| CONTRACT | PROJECT | |

...\PCNSMAIN_OPT1_PLN08.dgn 4/11/2011 3:34:04 PM

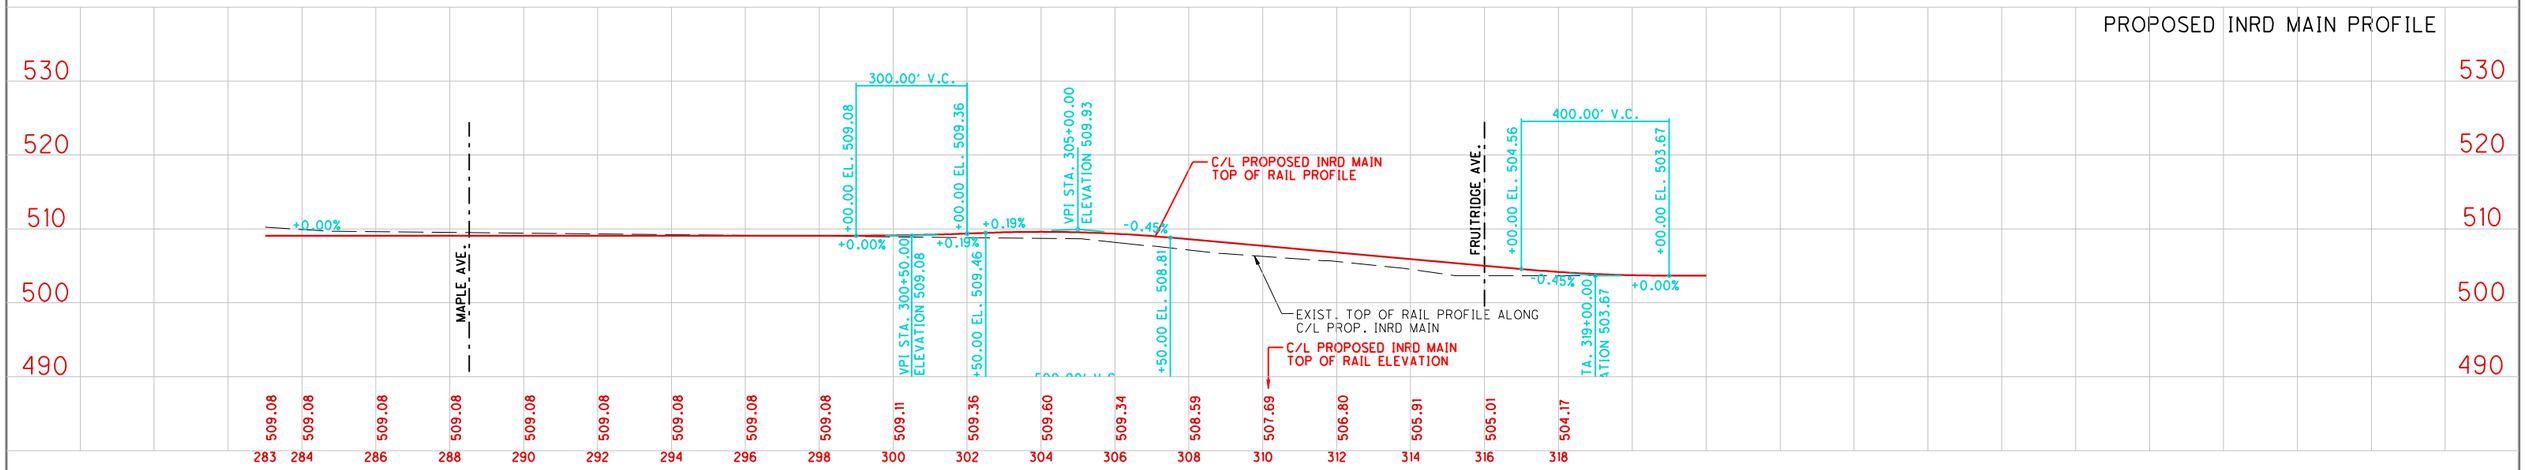


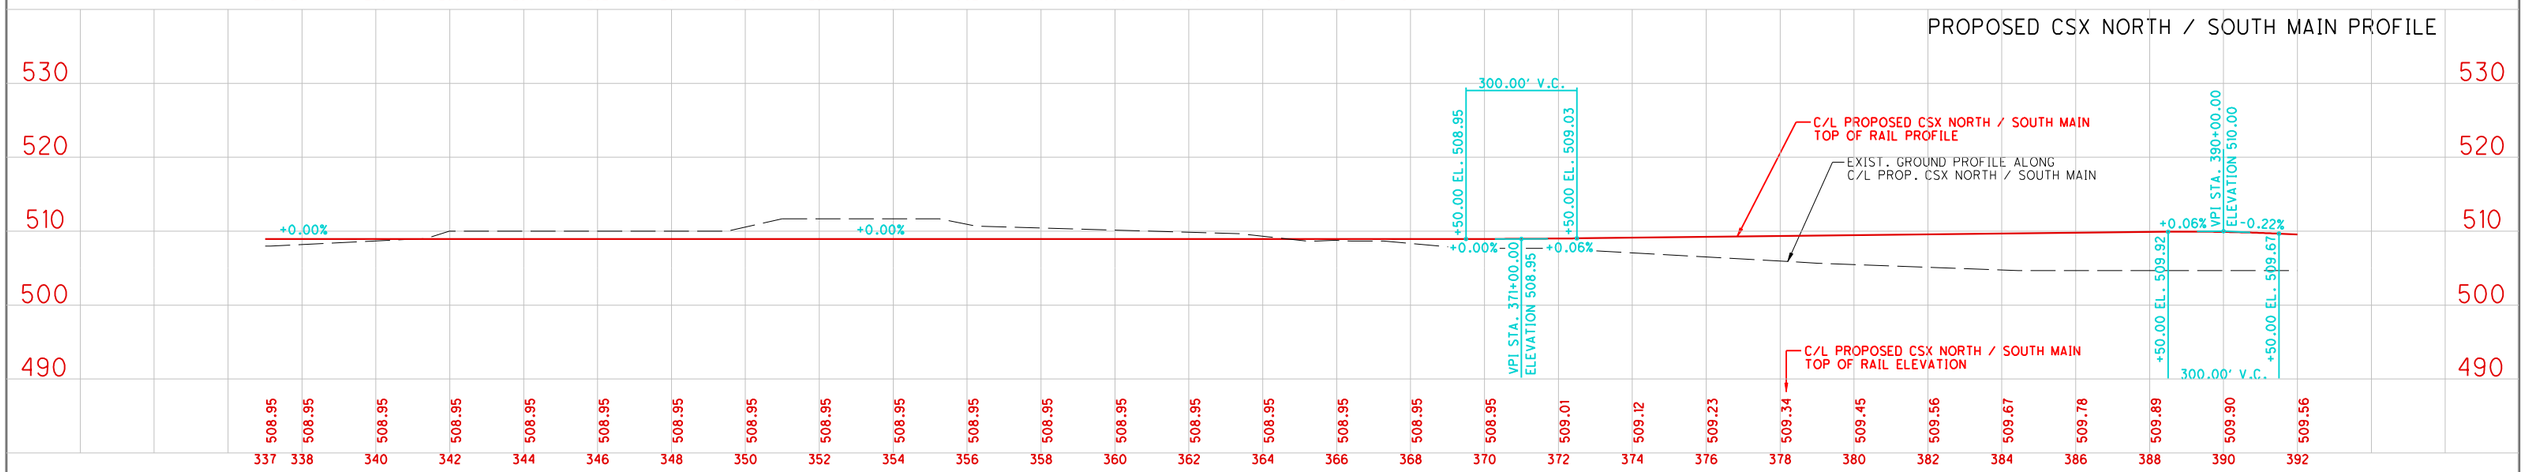


SEE SHEET 8 OF 17 FOR PLAN

HORZ. 0' 200' 400' 600' 800'
VERT. 0' 10' 20' 30' 40'

PREPARED BY:
URS
ONE INDIANA SQUARE, SUITE 2100
INDIANAPOLIS, INDIANA 46204
TEL: 317-532-5400
FAX: 317-532-5499

RECOMMENDED FOR APPROVAL _____ DESIGN ENGINEER DATE

DESIGNED: _____ DRAWN: REZ
CHECKED: _____ CHECKED: _____

**TERRE HAUTE URBANIZED AREA RAILROAD CORRIDOR STUDY**

CSX/INRD NORTH-SOUTH ALTERNATIVE A-1
PLAN AND PROFILE

| HORIZONTAL SCALE | BRIDGE FILE |
|---|---|
| AS SHOWN | |
| VERTICAL SCALE | DESIGNATION |
| AS SHOWN | 0810341 |

| SURVEY BOOK | PAGE | SHEETS |
|---|---|---|
| ELECTRONIC / AERIAL | 9 | of 17 |
| CONTRACT | PROJECT | |

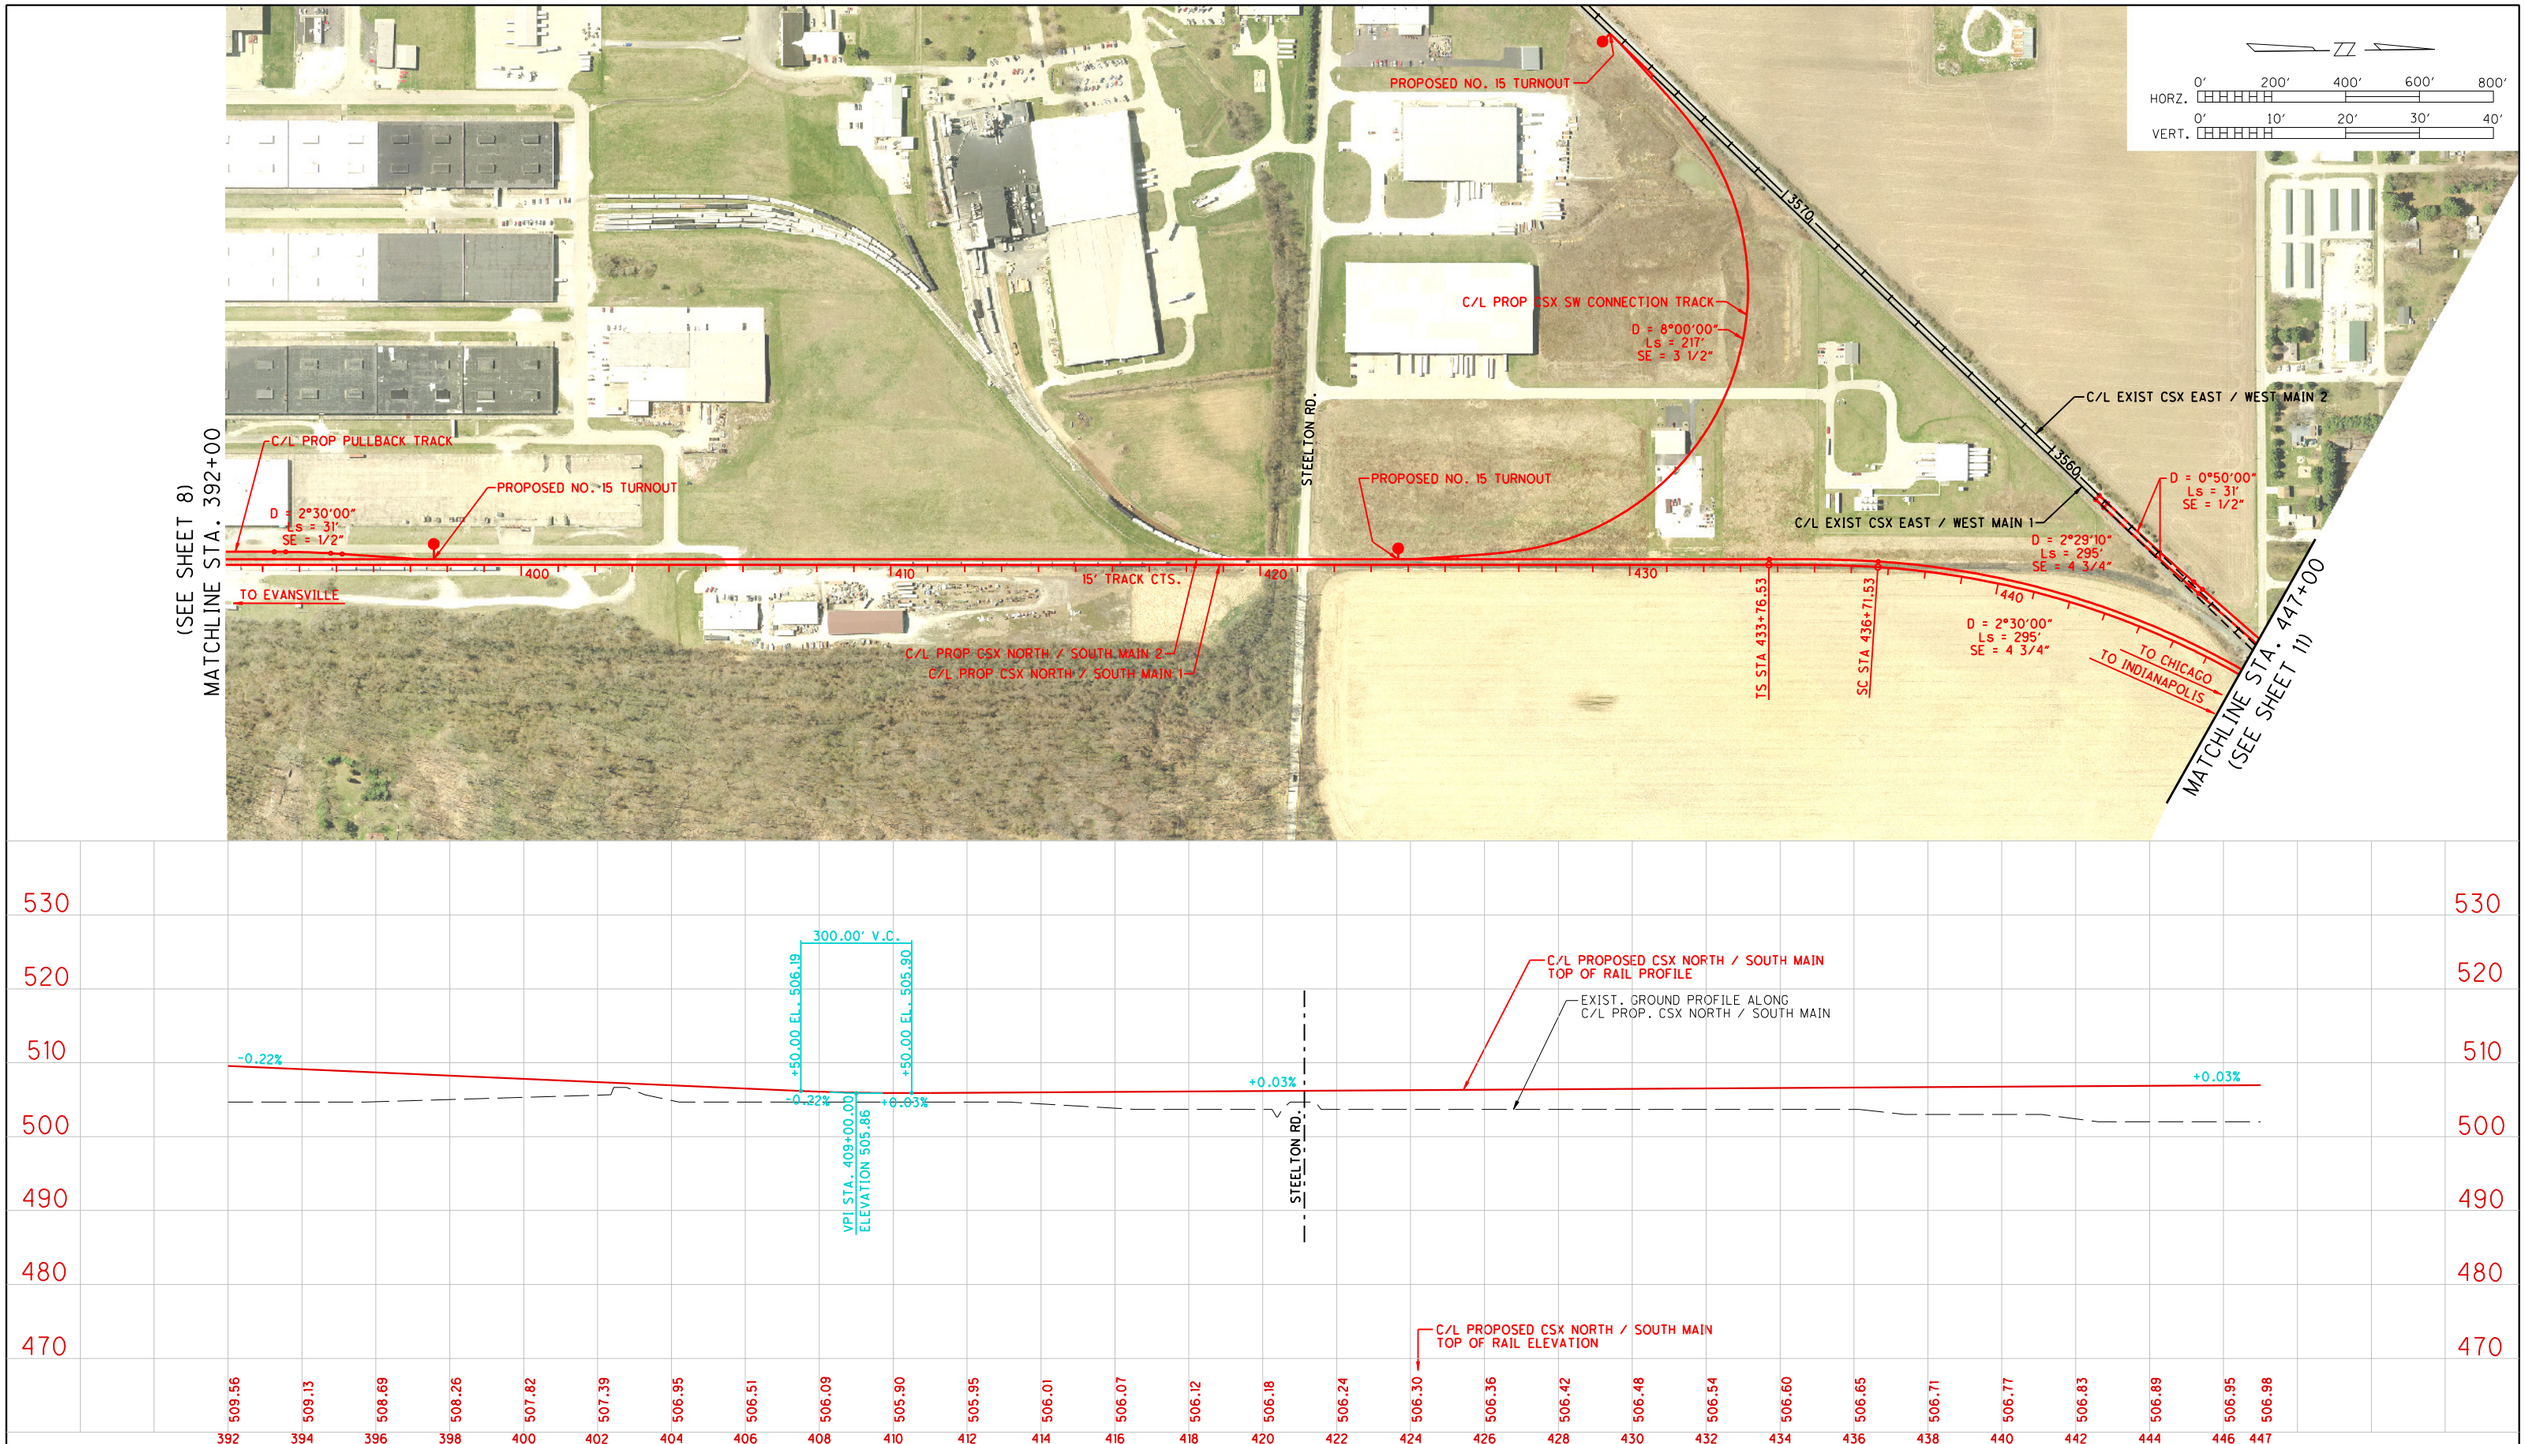


PREPARED BY:

URS

ONE INDIANA SQUARE, SUITE 2100
INDIANAPOLIS, INDIANA 46204
TEL: 317-532-5400
FAX: 317-532-5499

RECOMMENDED FOR APPROVAL _____ DESIGN ENGINEER DATE

DESIGNED: _____ DRAWN: REZ

CHECKED: _____ CHECKED: _____

**TERRE HAUTE URBANIZED AREA RAILROAD CORRIDOR STUDY**

*CSX/INRD NORTH-SOUTH ALTERNATIVE A-1*
*PLAN AND PROFILE*

| HORIZONTAL SCALE | BRIDGE FILE |
|---|---|
| AS SHOWN | |
| VERTICAL SCALE | DESIGNATION |
| AS SHOWN | 0810341 |

| SURVEY BOOK | PAGE | SHEETS |
|---|---|---|
| ELECTRONIC / AERIAL | 10 | of 17 |
| CONTRACT | PROJECT | |

...\PCNSMAIN_OPT1_PLN10.dgn 4/11/2011 3:35:33 PM

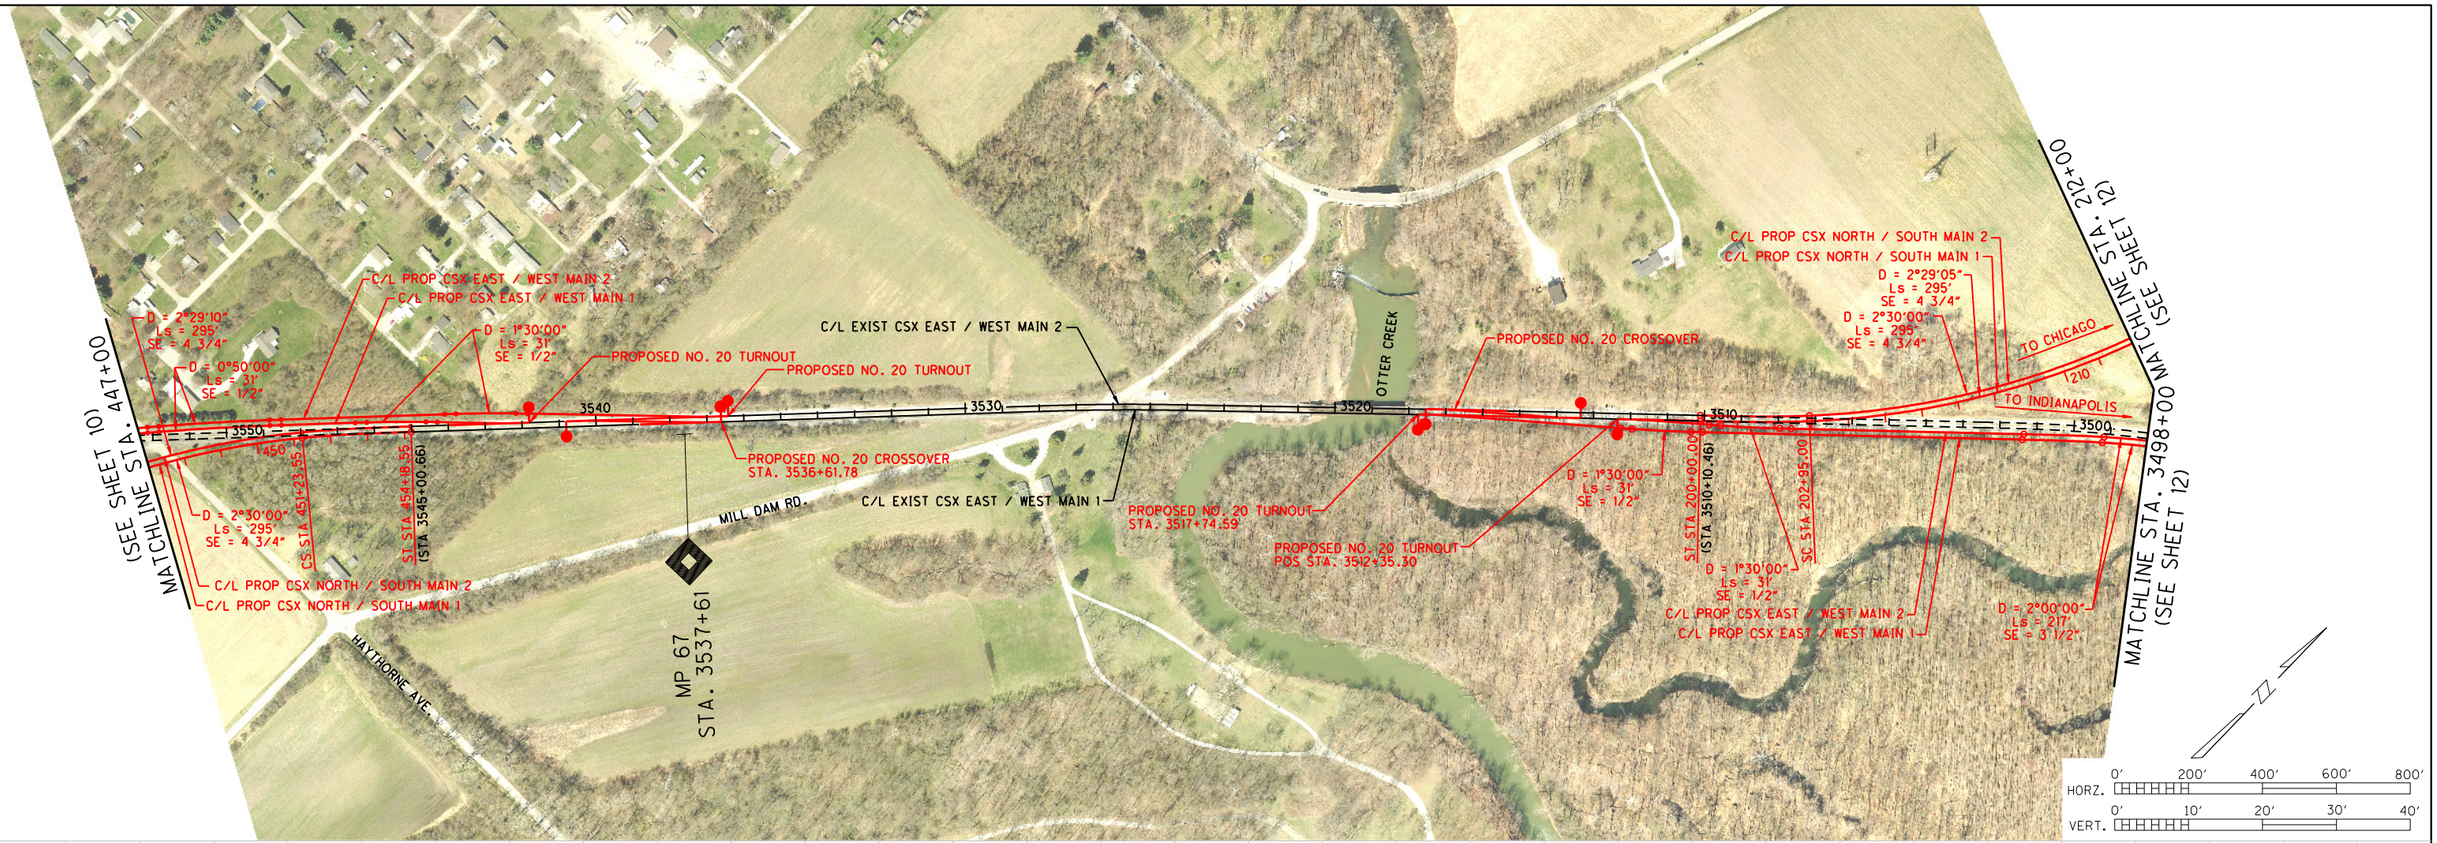


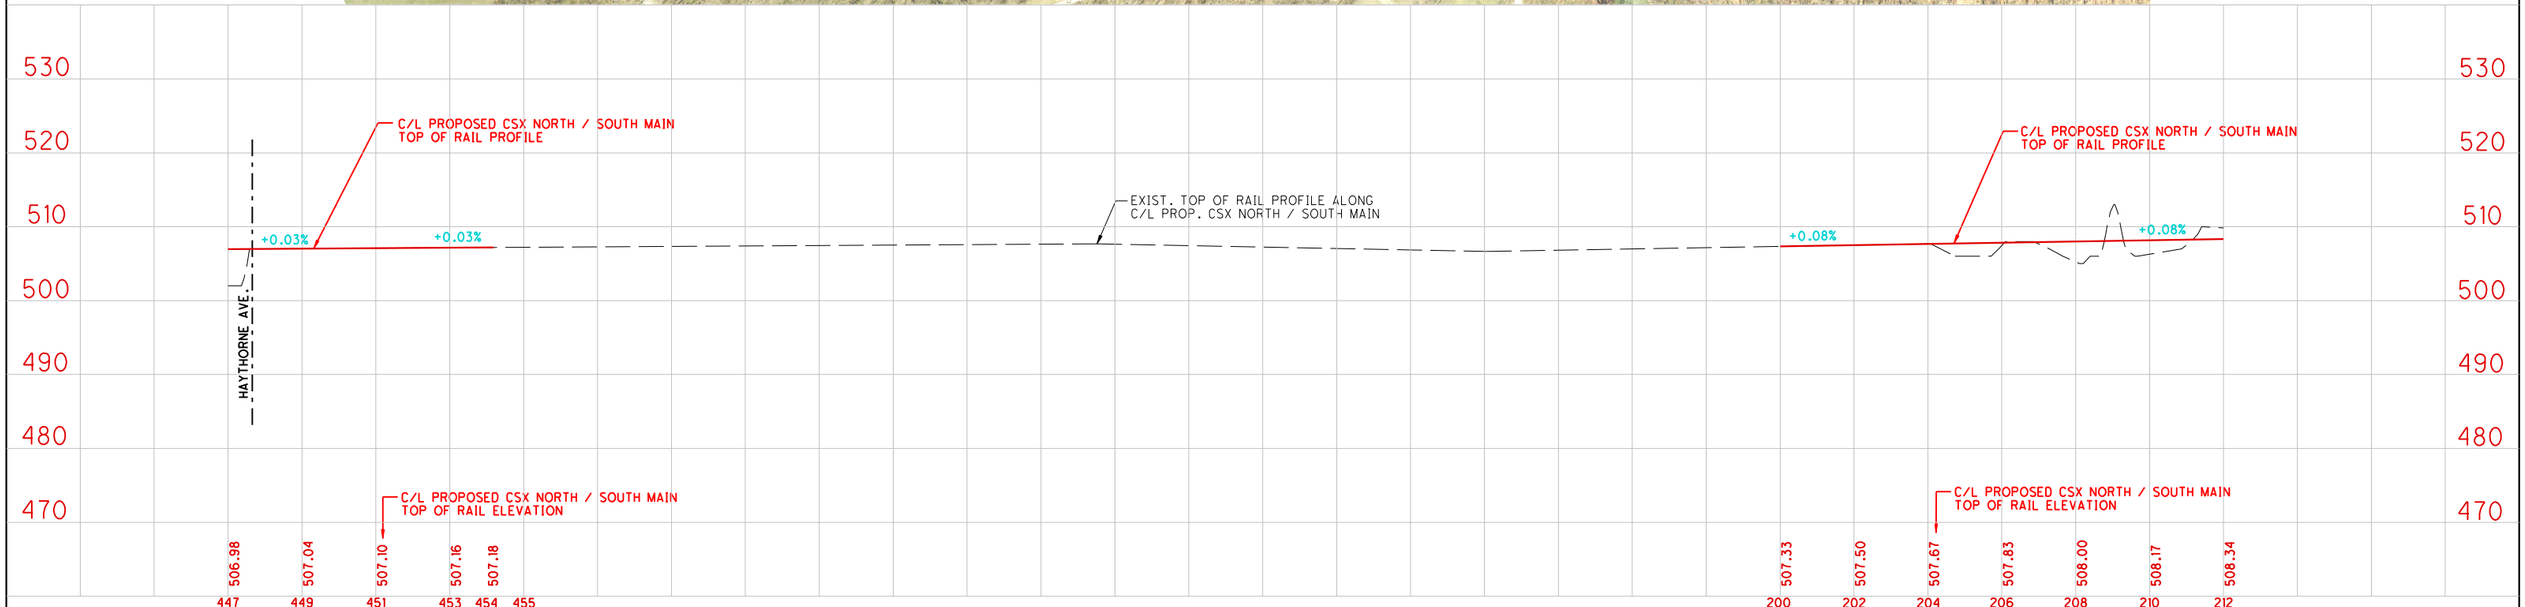



PREPARED BY:
URS
ONE INDIANA SQUARE, SUITE 2100
INDIANAPOLIS, INDIANA 46204
TEL: 317-532-5400
FAX: 317-532-5499


RECOMMENDED FOR APPROVAL
DESIGN ENGINEER DATE

DESIGNED: DRAWN: REZ
CHECKED: CHECKED:

**TERRE HAUTE URBANIZED AREA RAILROAD CORRIDOR STUDY**

CSX/INRD NORTH-SOUTH ALTERNATIVE A-1
PLAN AND PROFILE

| HORIZONTAL SCALE | BRIDGE FILE |
|---|---|
| AS SHOWN | |
| VERTICAL SCALE | DESIGNATION |
| AS SHOWN | 0810341 |

| SURVEY BOOK | PAGE | SHEETS |
|---|---|---|
| ELECTRONIC / AERIAL | 11 of 17 | |
| CONTRACT | PROJECT | |

...\PCNSMAIN_OPT1_PLN11.dgn 4/11/2011 3:37:32 PM

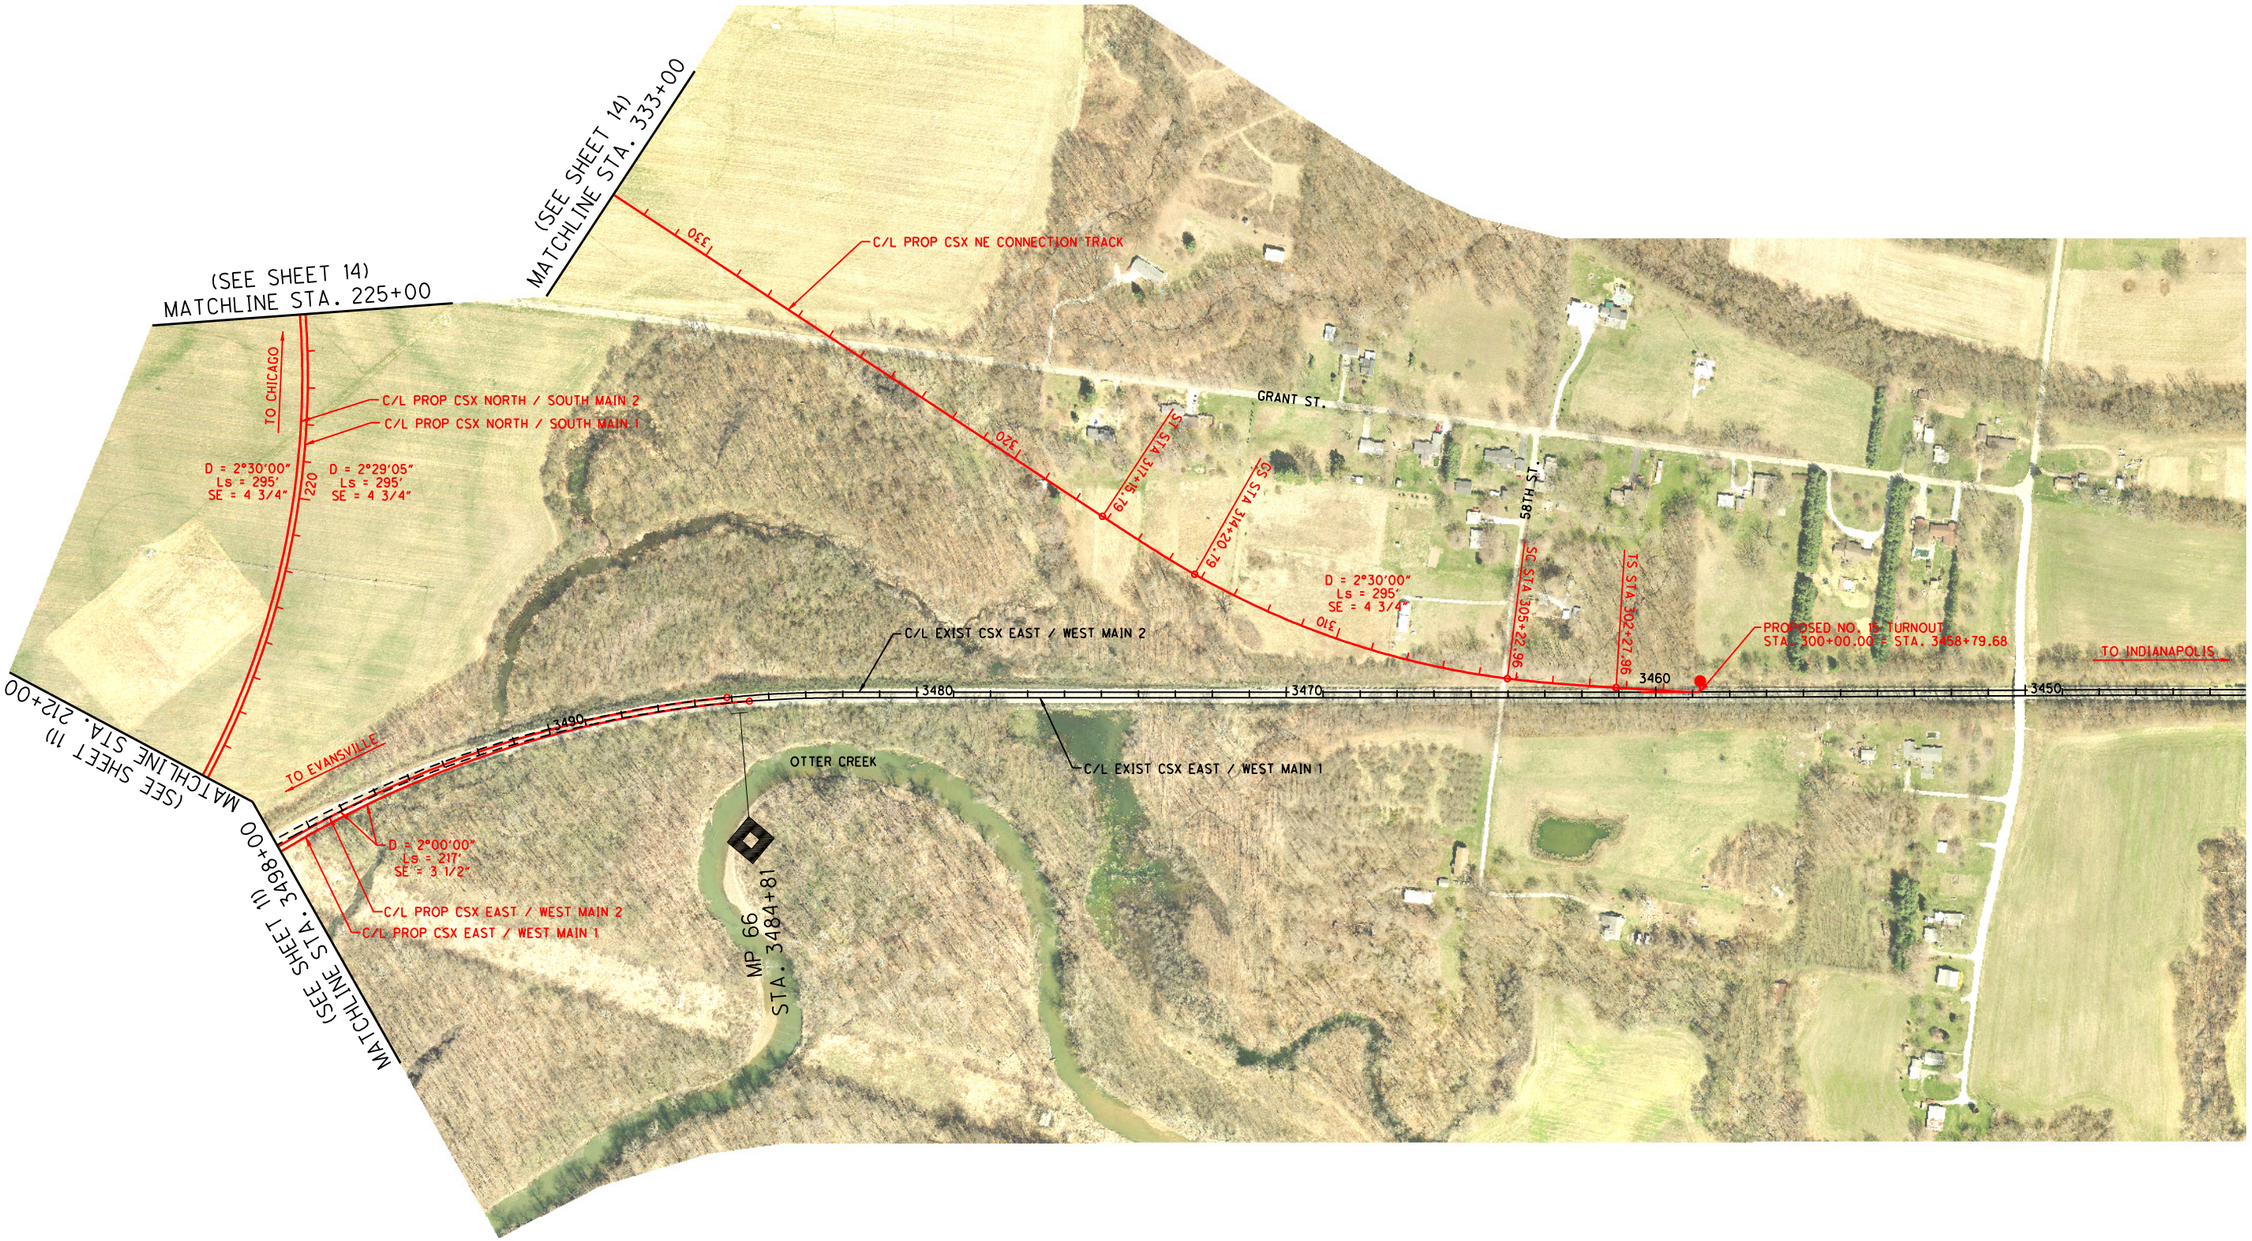


SEE SHEET 13 OF 17 FOR PROFILES

0' 200' 400' 600' 800'

PREPARED BY:

URS

ONE INDIANA SQUARE, SUITE 2100
INDIANAPOLIS, INDIANA 46204
TEL: 317-532-5400
FAX: 317-532-5499

RECOMMENDED FOR APPROVAL _____ DESIGN ENGINEER DATE

DESIGNED: _____ DRAWN: REZ

CHECKED: _____ CHECKED: _____

**TERRE HAUTE URBANIZED AREA RAILROAD CORRIDOR STUDY**

*CSX/INRD NORTH-SOUTH ALTERNATIVE A-1 PLAN AND PROFILE*

| | |
|---|---|
| HORIZONTAL SCALE | BRIDGE FILE |
| AS SHOWN | |
| VERTICAL SCALE | DESIGNATION |
| AS SHOWN | 0810341 |

| | | |
|---|---|---|
| SURVEY BOOK | PAGE | SHEETS |
| ELECTRONIC / AERIAL | | 12 of 17 |
| CONTRACT | PROJECT | |

...\PCNSMAIN_OPT1_PLN12.dgn 4/11/2011 3:39:00 PM

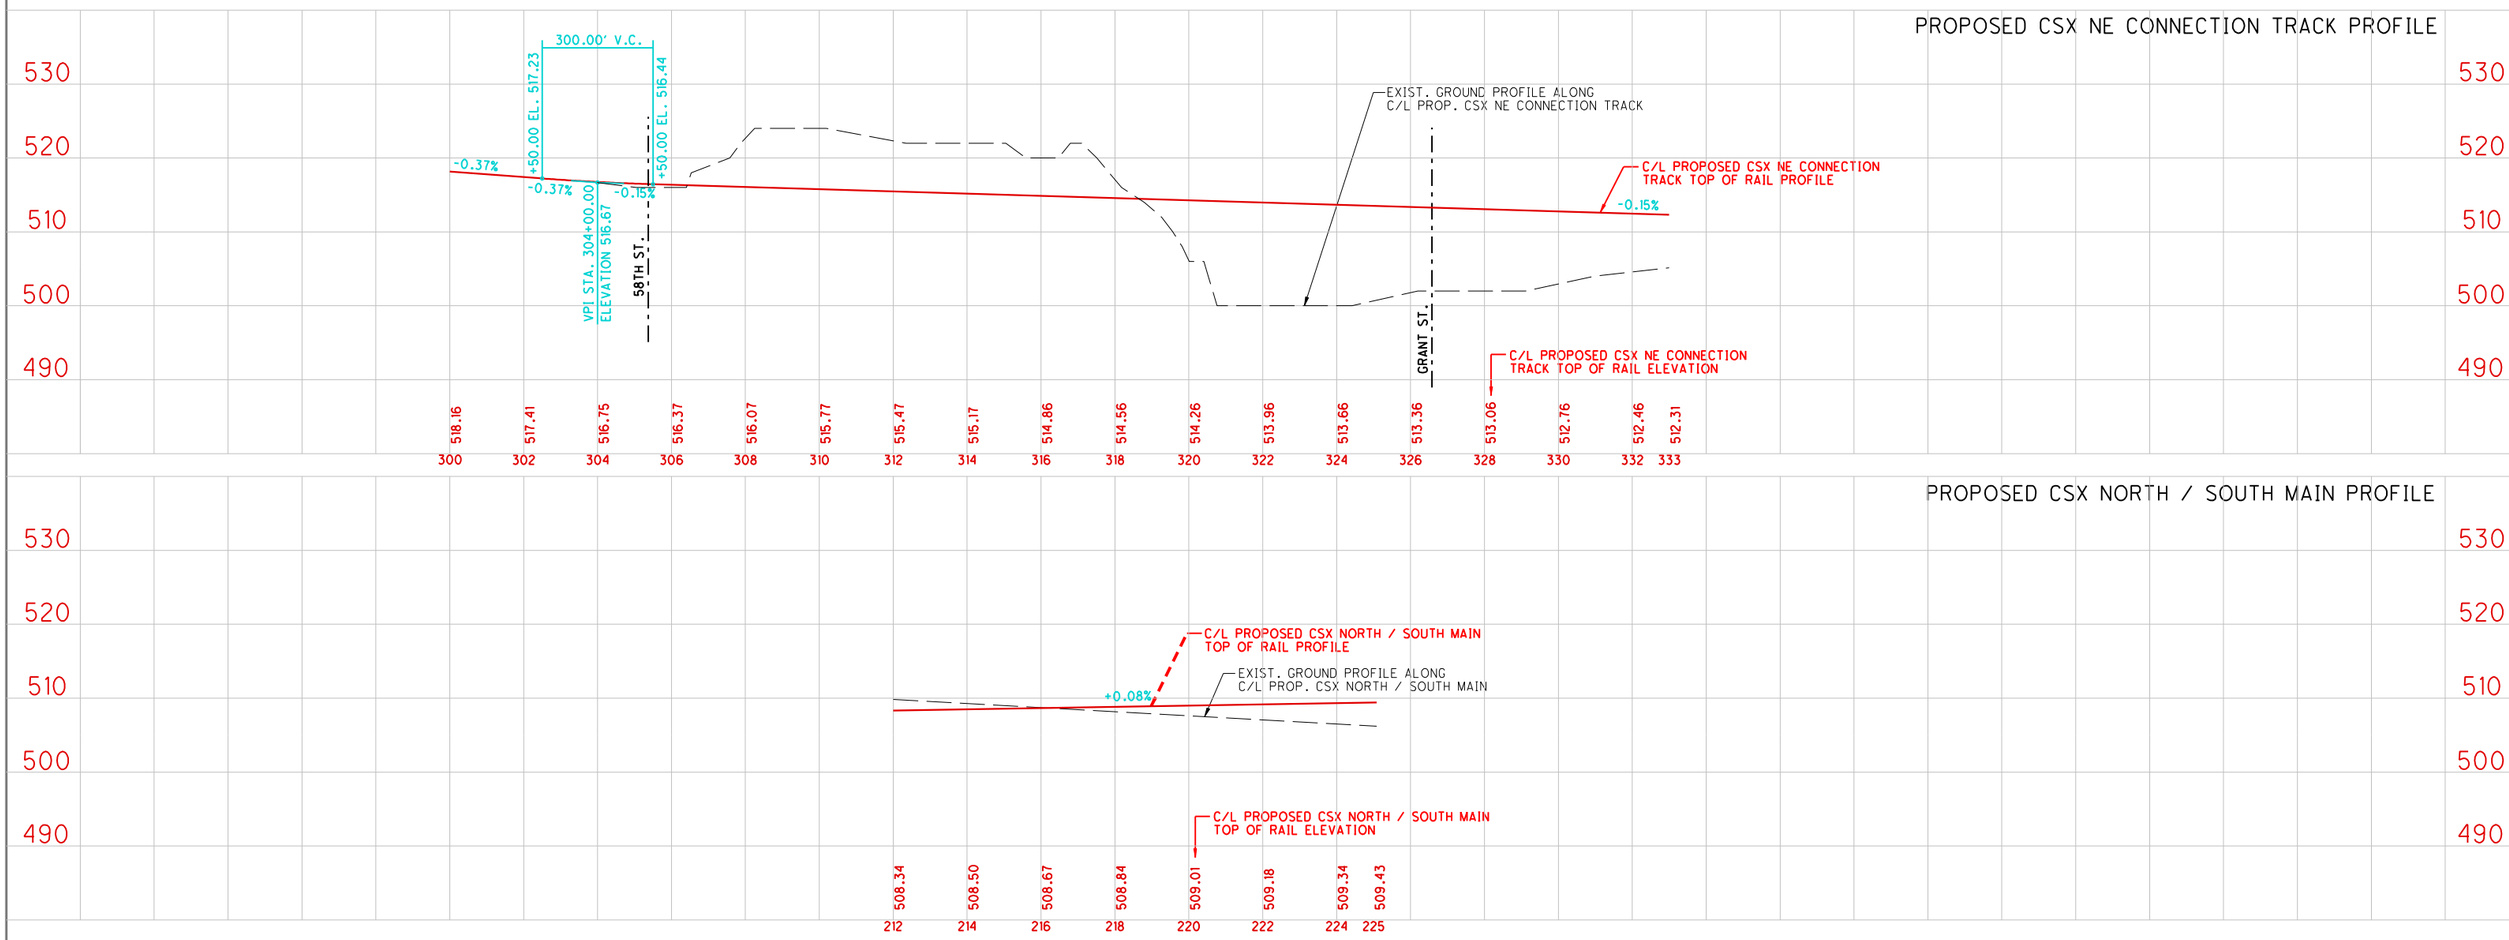


SEE SHEET 12 OF 17 FOR PLAN

HORZ. 0' 200' 400' 600' 800'

VERT. 0' 10' 20' 30' 40'

PREPARED BY:
URS
ONE INDIANA SQUARE, SUITE 2100
INDIANAPOLIS, INDIANA 46204
TEL: 317-532-5400
FAX: 317-532-5499

RECOMMENDED FOR APPROVAL _____ DESIGN ENGINEER DATE

DESIGNED: _____ DRAWN: REZ

CHECKED: _____ CHECKED: _____

**TERRE HAUTE URBANIZED AREA RAILROAD CORRIDOR STUDY**

CSX/INRD NORTH-SOUTH ALTERNATIVE A-1
PLAN AND PROFILE

| | |
|---|---|
| HORIZONTAL SCALE | BRIDGE FILE |
| AS SHOWN | |
| VERTICAL SCALE | DESIGNATION |
| AS SHOWN | 0810341 |
| SURVEY BOOK | PAGE / SHEETS |
| ELECTRONIC / AERIAL | 13 of 17 |
| CONTRACT | PROJECT |

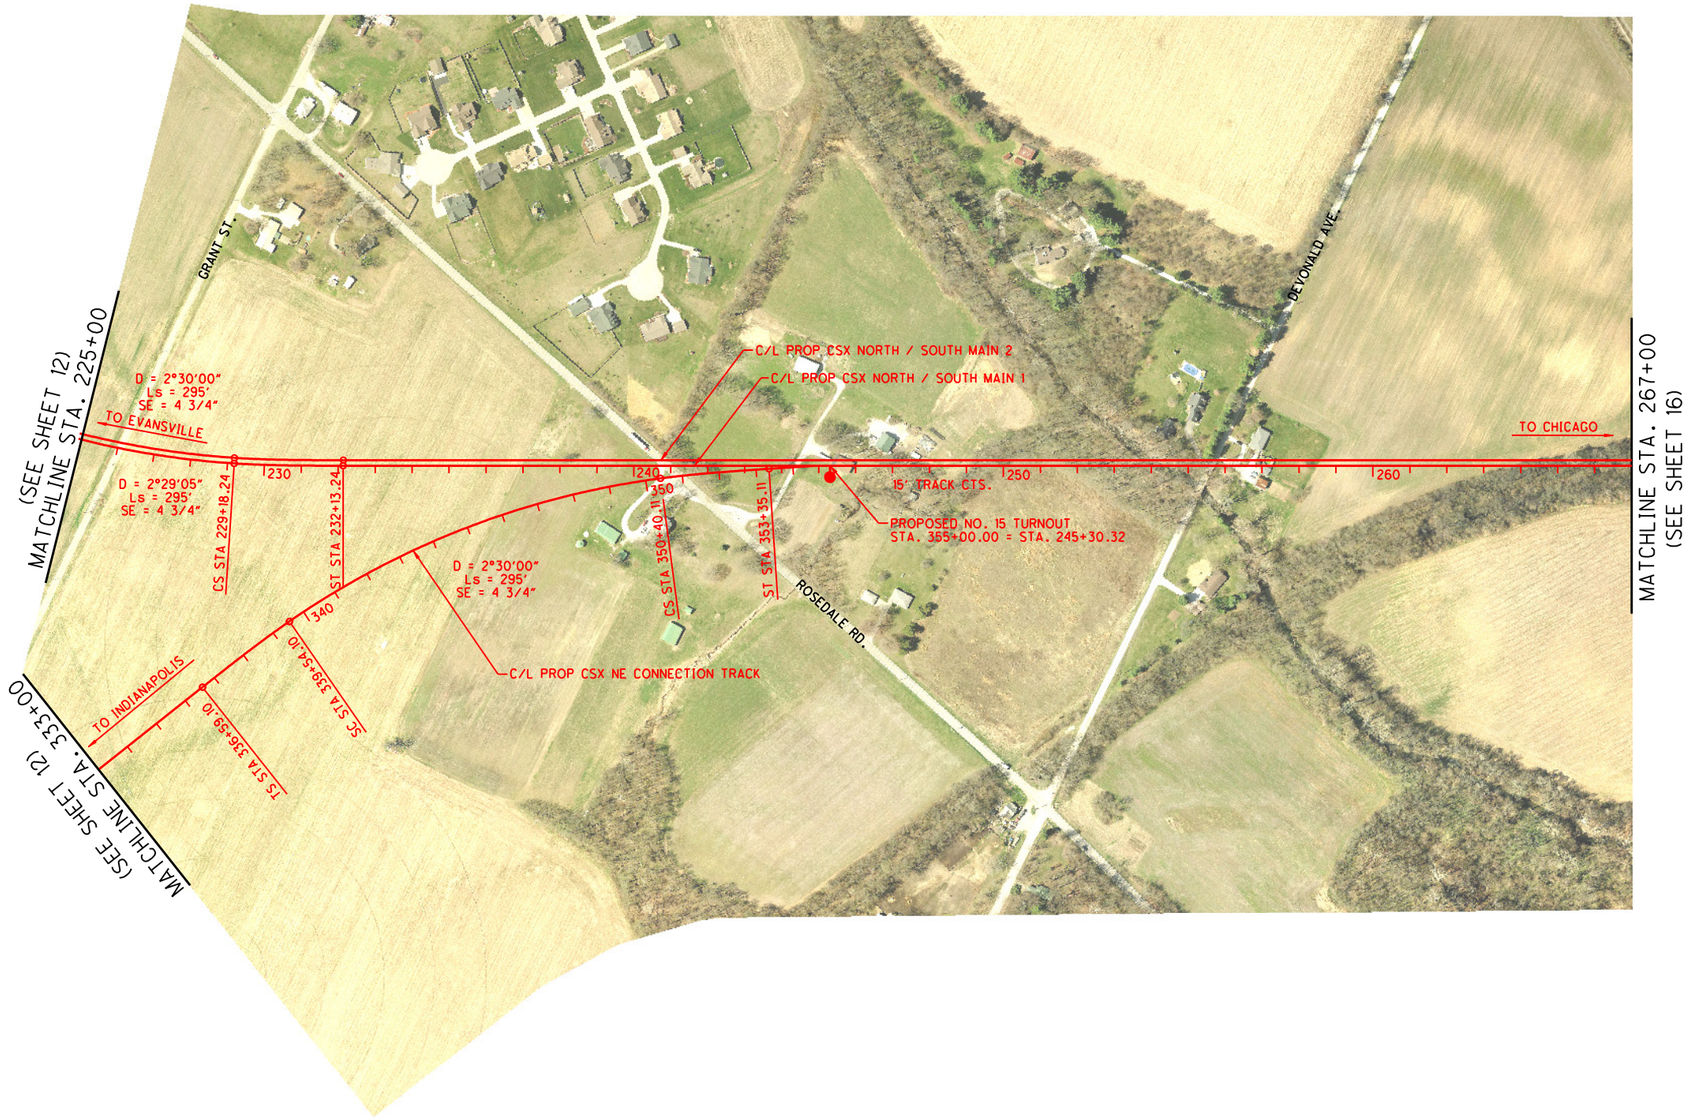


SEE SHEET 15 OF 17 FOR PROFILES

0' 200' 400' 600' 800'

PREPARED BY:
URS
ONE INDIANA SQUARE, SUITE 2100
INDIANAPOLIS, INDIANA 46204
TEL: 317-532-5400
FAX: 317-532-5499

RECOMMENDED FOR APPROVAL
DESIGN ENGINEER DATE

DESIGNED: DRAWN: REZ
CHECKED: CHECKED:

**TERRE HAUTE URBANIZED AREA RAILROAD CORRIDOR STUDY**

CSX/INRD NORTH-SOUTH ALTERNATIVE A-1
PLAN AND PROFILE

| | |
|---|---|
| HORIZONTAL SCALE | BRIDGE FILE |
| AS SHOWN | |
| VERTICAL SCALE | DESIGNATION |
| AS SHOWN | 0810341 |

| | | |
|---|---|---|
| SURVEY BOOK | PAGE | SHEETS |
| ELECTRONIC / AERIAL | | 14 of 17 |
| CONTRACT | PROJECT | |

...\PCNSMAIN_OPT1_PLN14.dgn 4/11/2011 3:40:32 PM

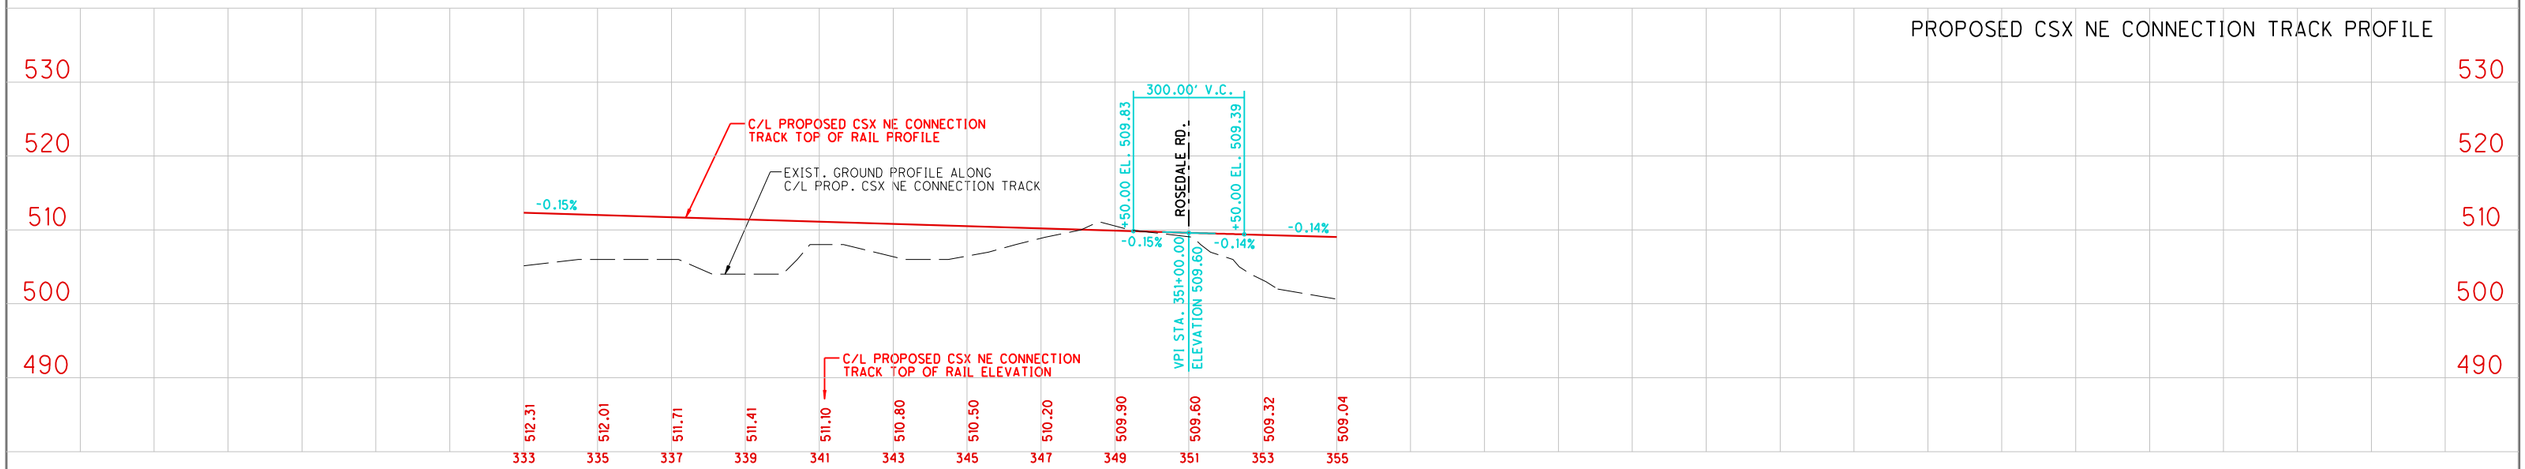


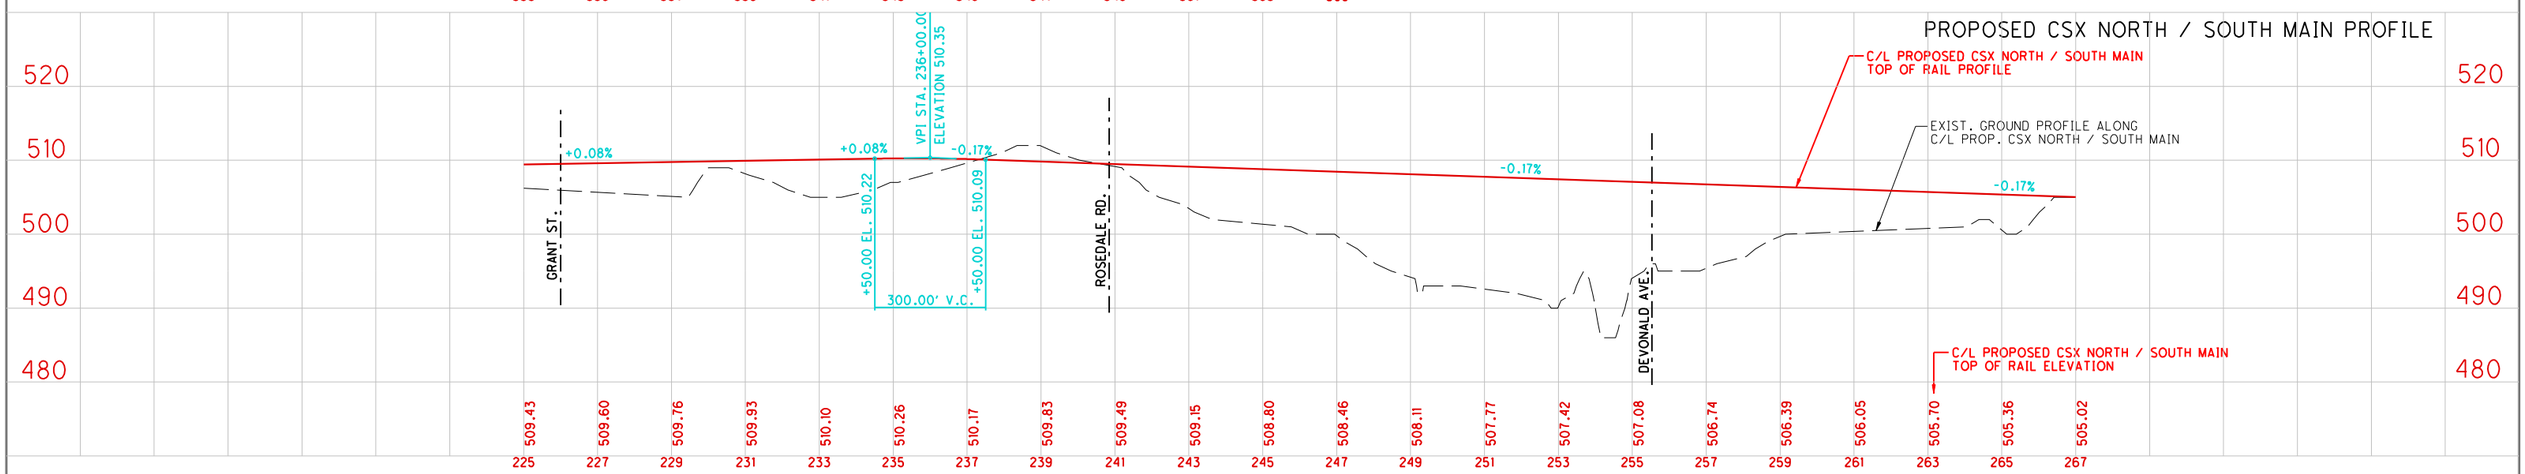


SEE SHEET 14 OF 17 FOR PLAN

HORZ. 0' 200' 400' 600' 800'
VERT. 0' 10' 20' 30' 40'

PREPARED BY:
URS
ONE INDIANA SQUARE, SUITE 2100
INDIANAPOLIS, INDIANA 46204
TEL: 317-532-5400
FAX: 317-532-5499

RECOMMENDED FOR APPROVAL _____ DESIGN ENGINEER DATE

DESIGNED: _____ DRAWN: REZ

CHECKED: _____ CHECKED: _____

**TERRE HAUTE URBANIZED AREA RAILROAD CORRIDOR STUDY**

*CSX/INRD NORTH-SOUTH ALTERNATIVE A-1 PLAN AND PROFILE*

| HORIZONTAL SCALE | BRIDGE FILE |
|---|---|
| AS SHOWN | |
| VERTICAL SCALE | DESIGNATION |
| AS SHOWN | 0810341 |

| SURVEY BOOK | PAGE | SHEETS |
|---|---|---|
| ELECTRONIC / AERIAL | | 15 of 17 |
| CONTRACT | PROJECT | |

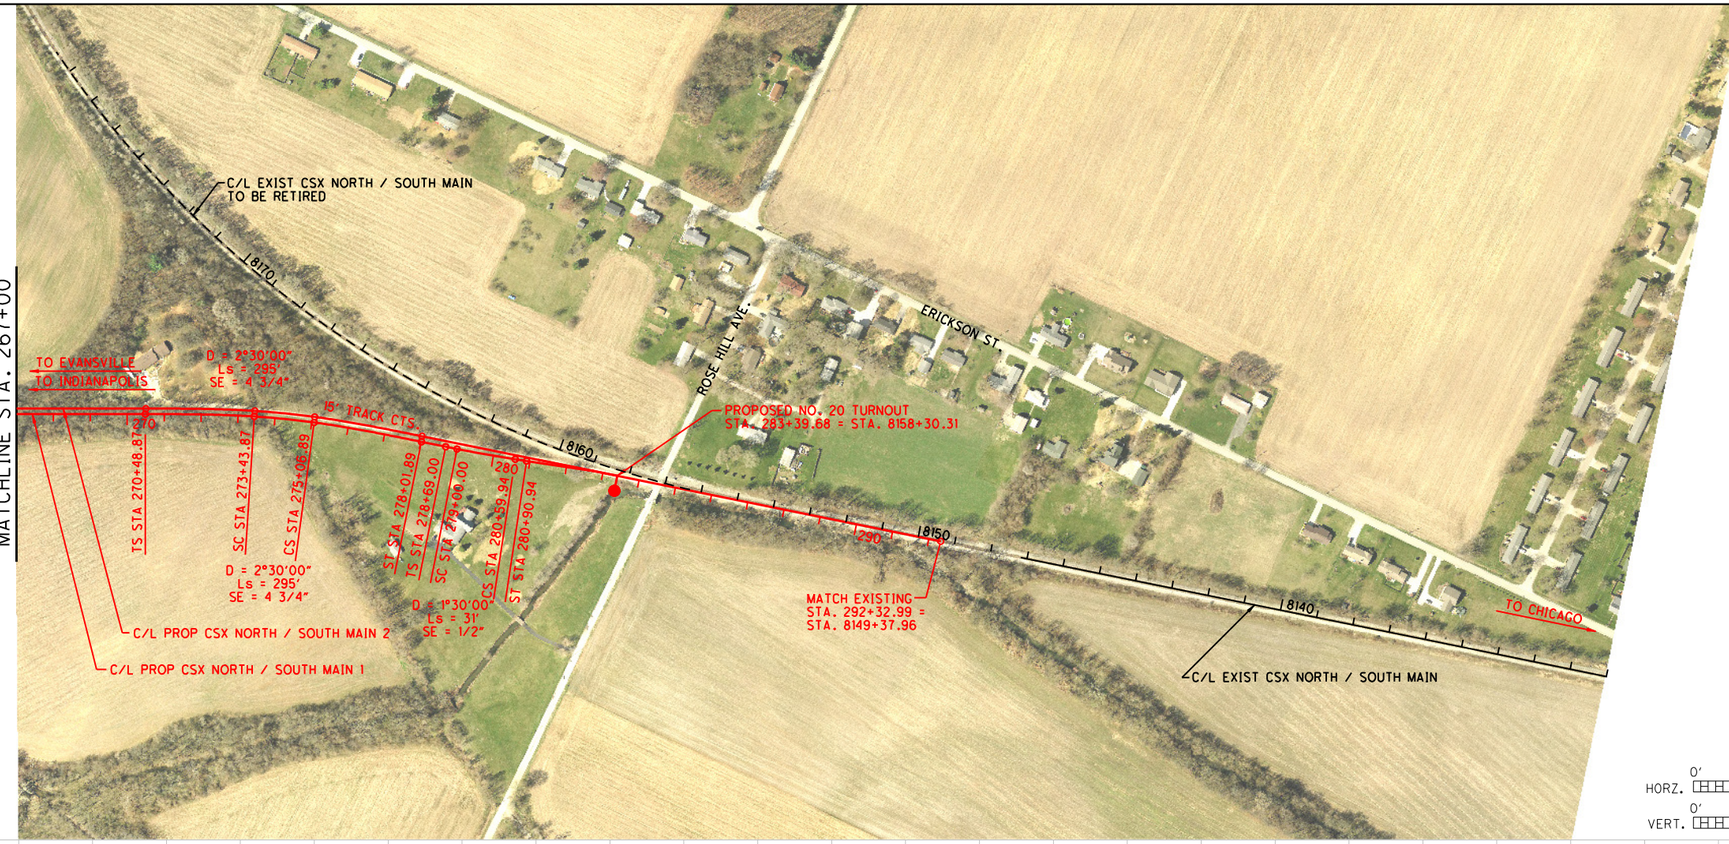


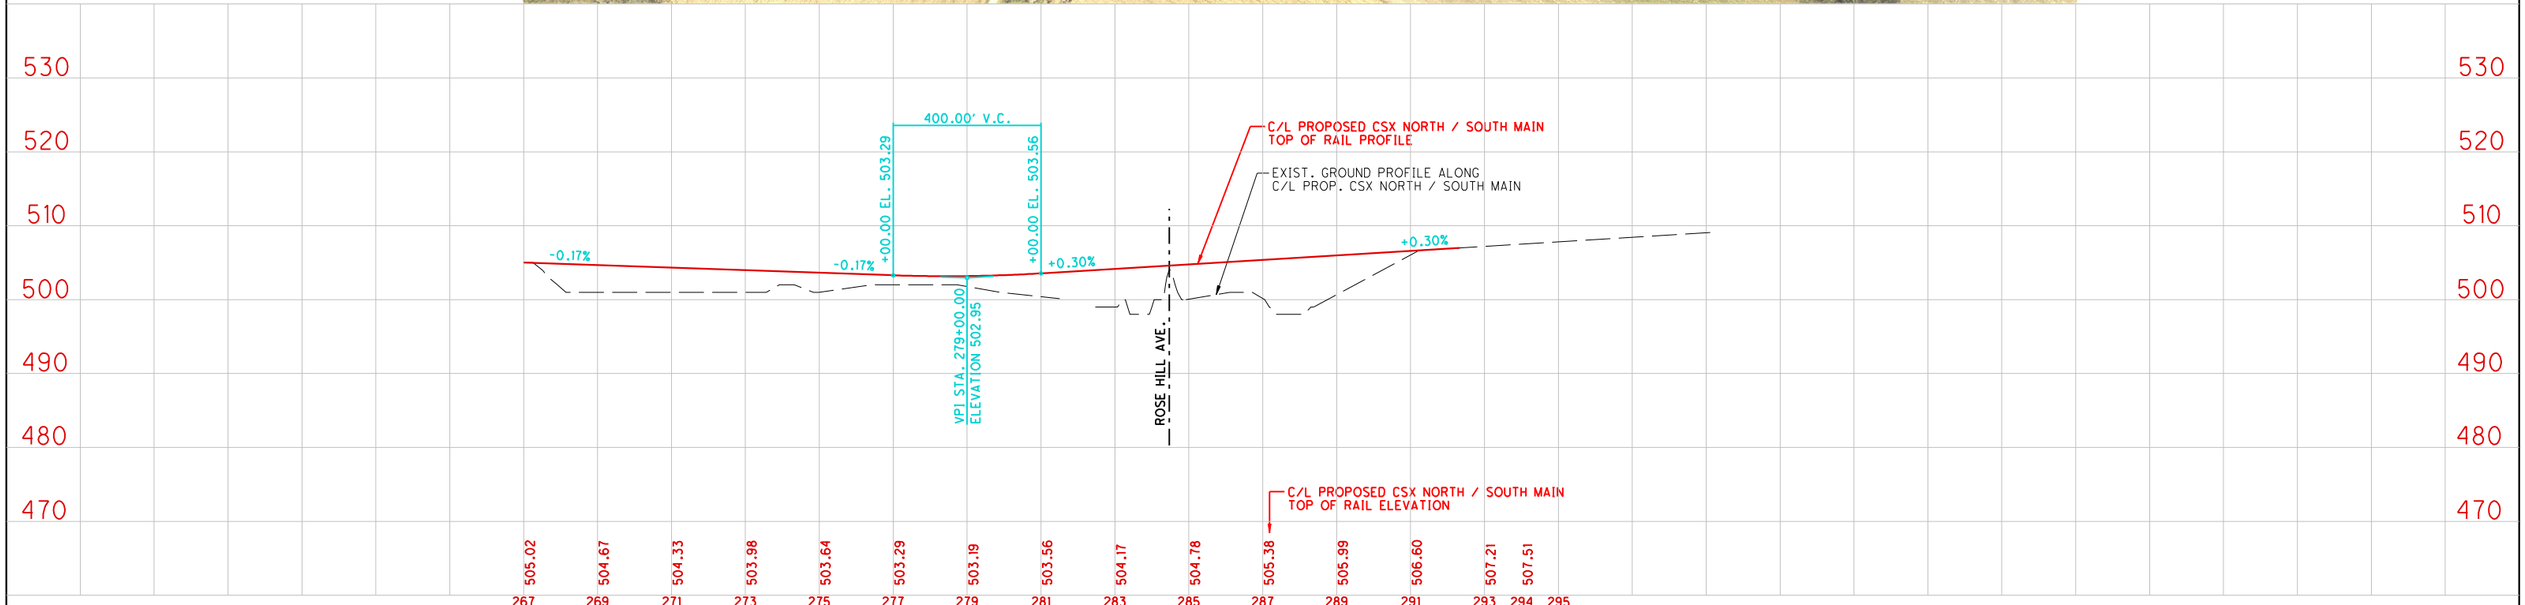



PREPARED BY:
URS
ONE INDIANA SQUARE, SUITE 2100
INDIANAPOLIS, INDIANA 46204
TEL: 317-532-5400
FAX: 317-532-5499


RECOMMENDED FOR APPROVAL _____ DESIGN ENGINEER DATE

DESIGNED: _____ DRAWN: REZ

CHECKED: _____ CHECKED: _____

# TERRE HAUTE URBANIZED AREA RAILROAD CORRIDOR STUDY

## CSX/INRD NORTH-SOUTH ALTERNATIVE A-1 PLAN AND PROFILE

| | |
|---|---|
| HORIZONTAL SCALE | BRIDGE FILE |
| AS SHOWN | |
| VERTICAL SCALE | DESIGNATION |
| AS SHOWN | 0810341 |
| SURVEY BOOK | PAGE / SHEETS |
| ELECTRONIC / AERIAL | 16 of 17 |
| CONTRACT | PROJECT |

...\PCNSMAIN_OPT1_PLN16.dgn 4/11/2011 3:43:33 PM

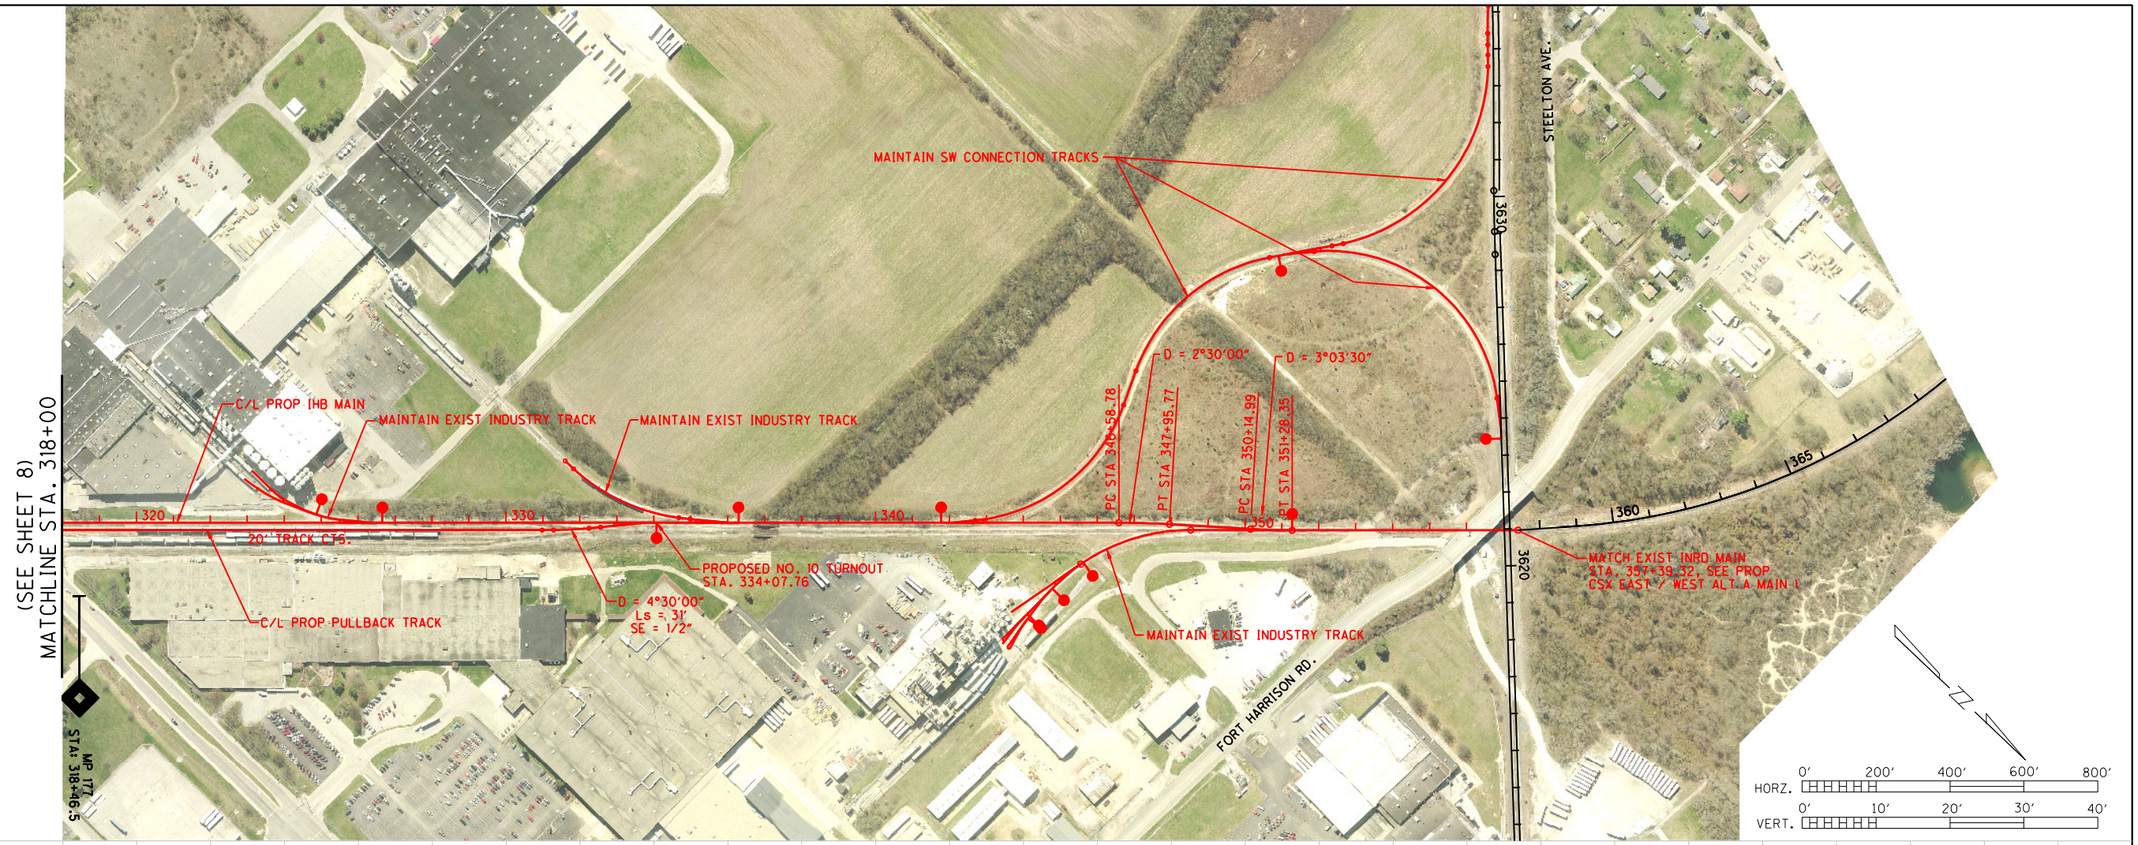


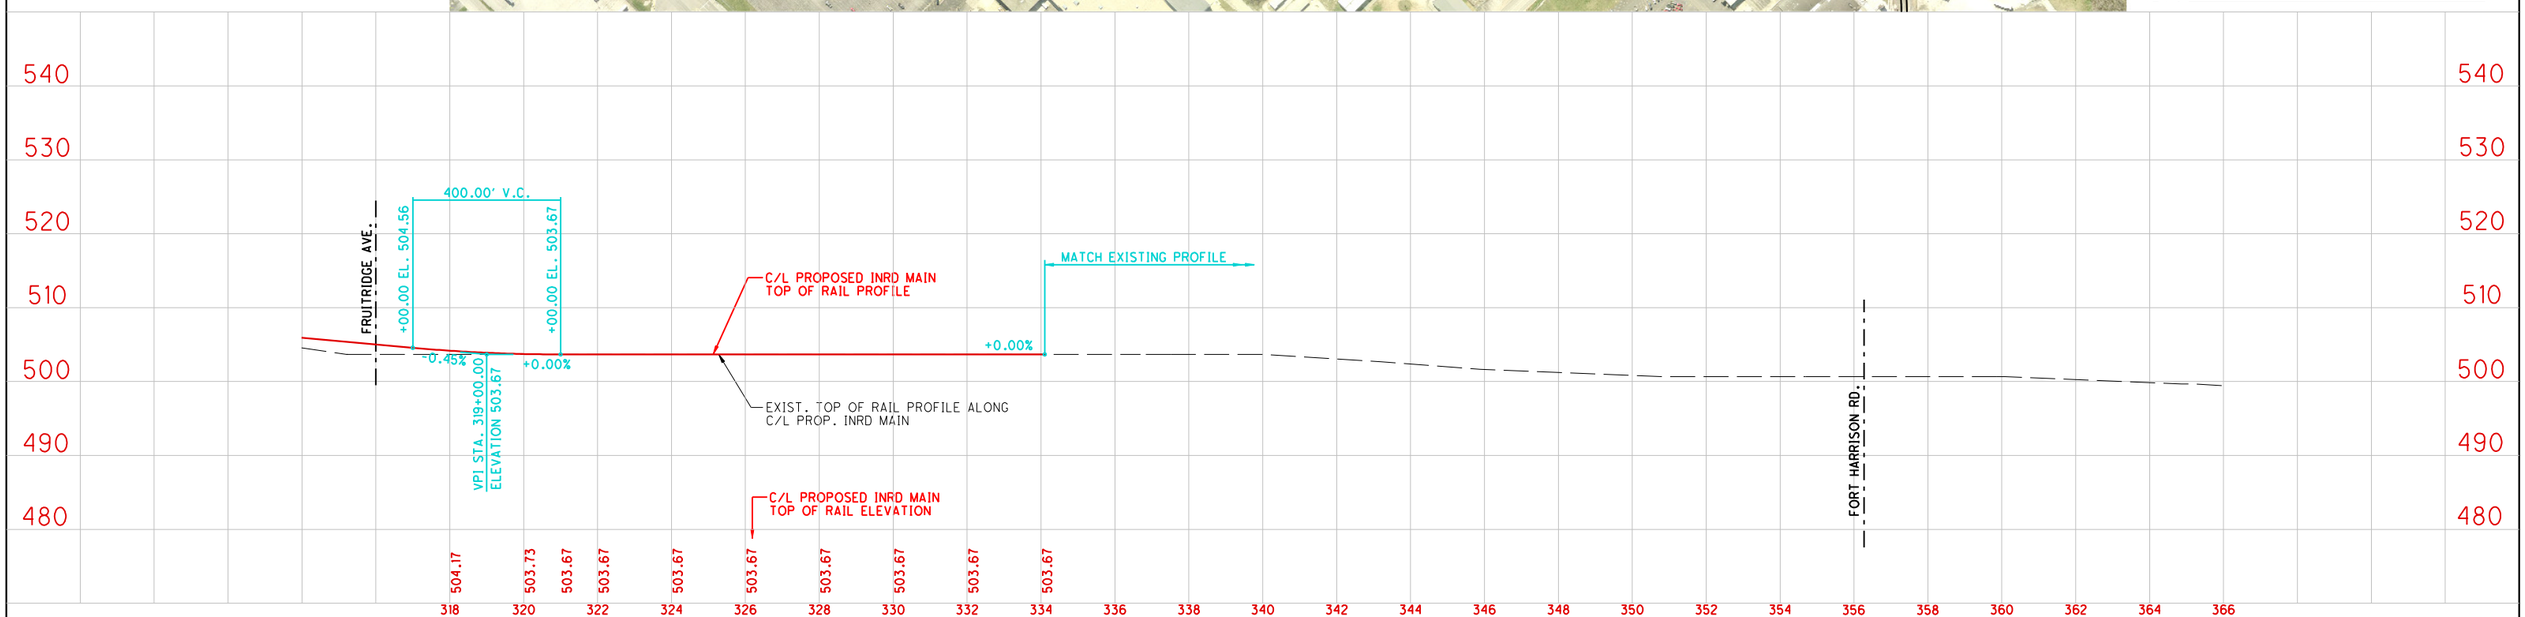



PREPARED BY:
URS
ONE INDIANA SQUARE, SUITE 2100
INDIANAPOLIS, INDIANA 46204
TEL: 317-532-5400
FAX: 317-532-5499


RECOMMENDED FOR APPROVAL _____ DESIGN ENGINEER DATE

DESIGNED: _____ DRAWN: REZ

CHECKED: _____ CHECKED: _____

# TERRE HAUTE URBANIZED AREA RAILROAD CORRIDOR STUDY

## CSX/INRD NORTH-SOUTH ALTERNATIVE A-1 PLAN AND PROFILE

| | |
|---|---|
| HORIZONTAL SCALE | BRIDGE FILE |
| AS SHOWN | |
| VERTICAL SCALE | DESIGNATION |
| AS SHOWN | 0810341 |
| SURVEY BOOK | PAGE / SHEETS |
| ELECTRONIC / AERIAL | 17 of 17 |
| CONTRACT | PROJECT |

...\PCNSMAIN_OPT1_PLN17.dgn 4/11/2011 3:45:05 PM

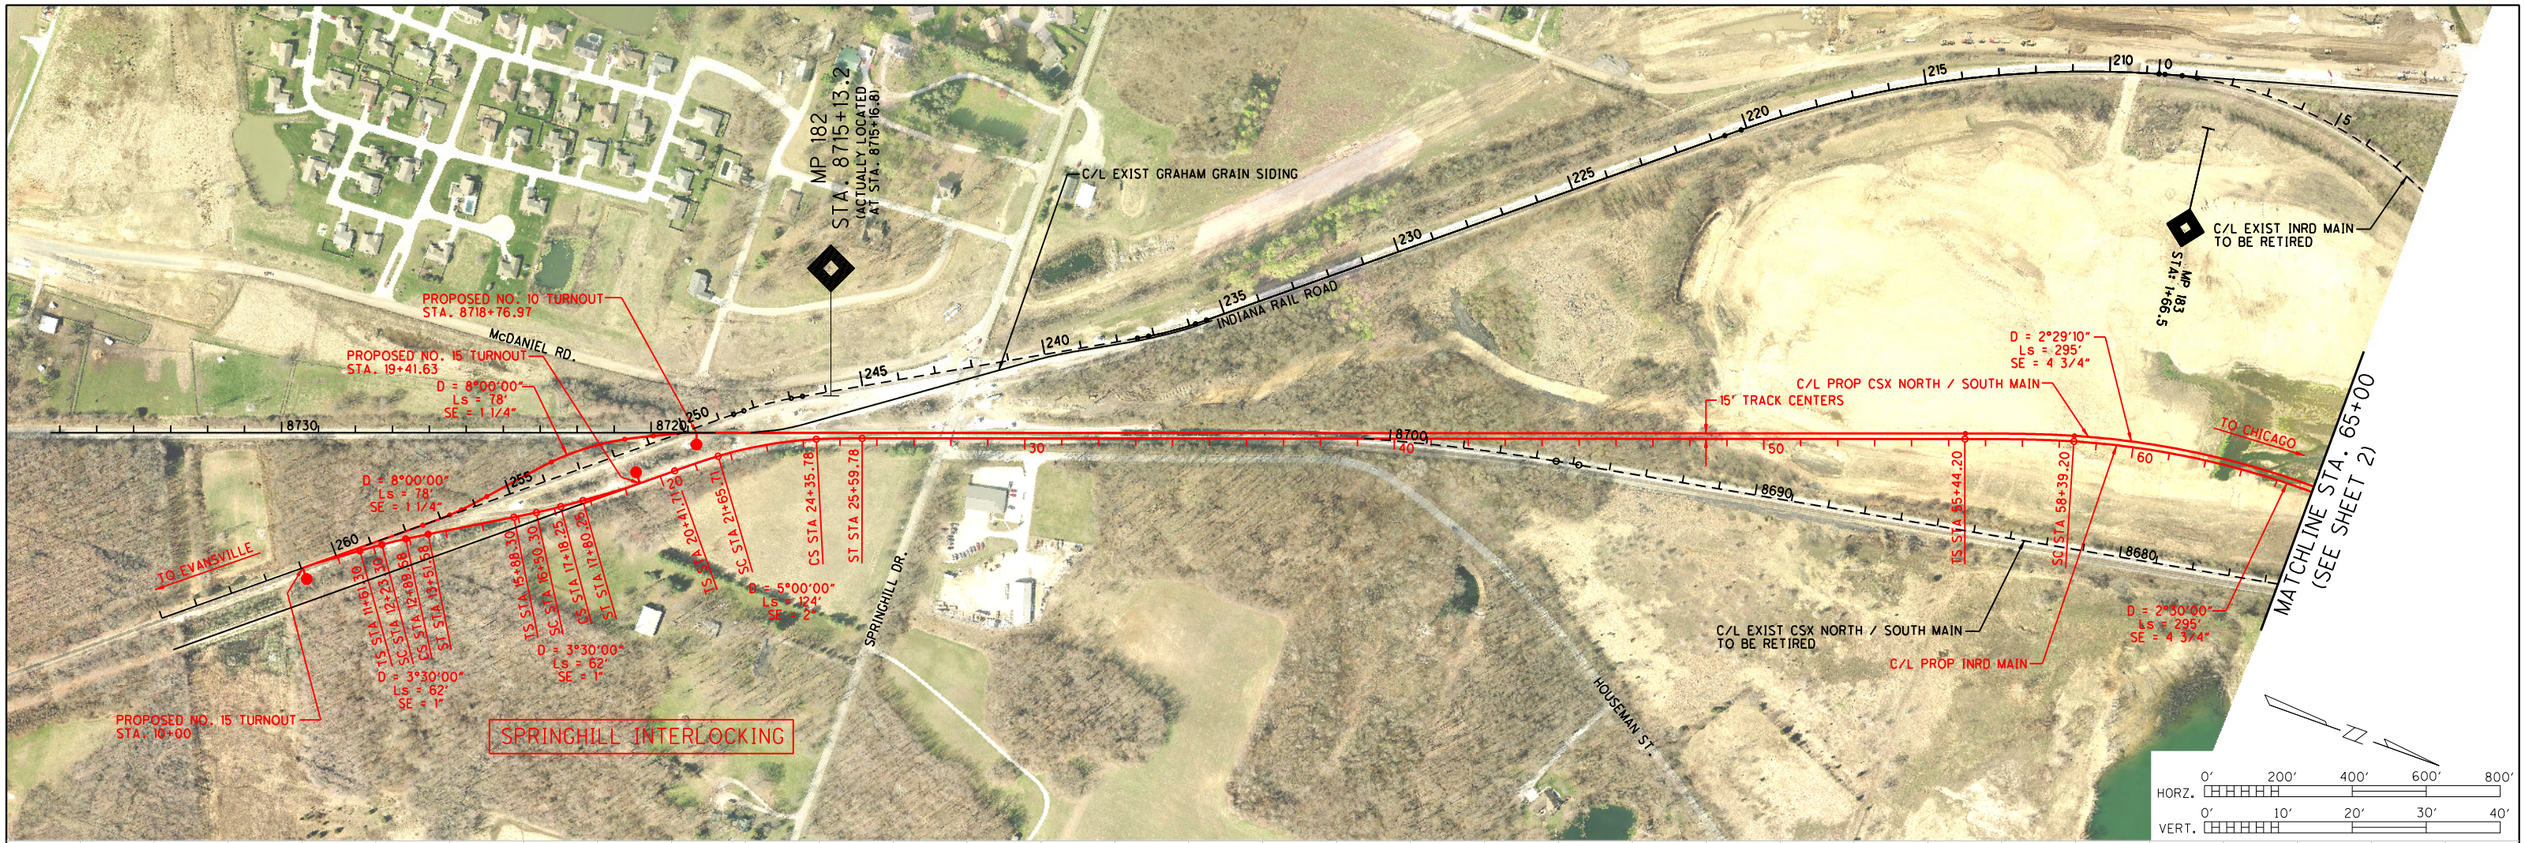


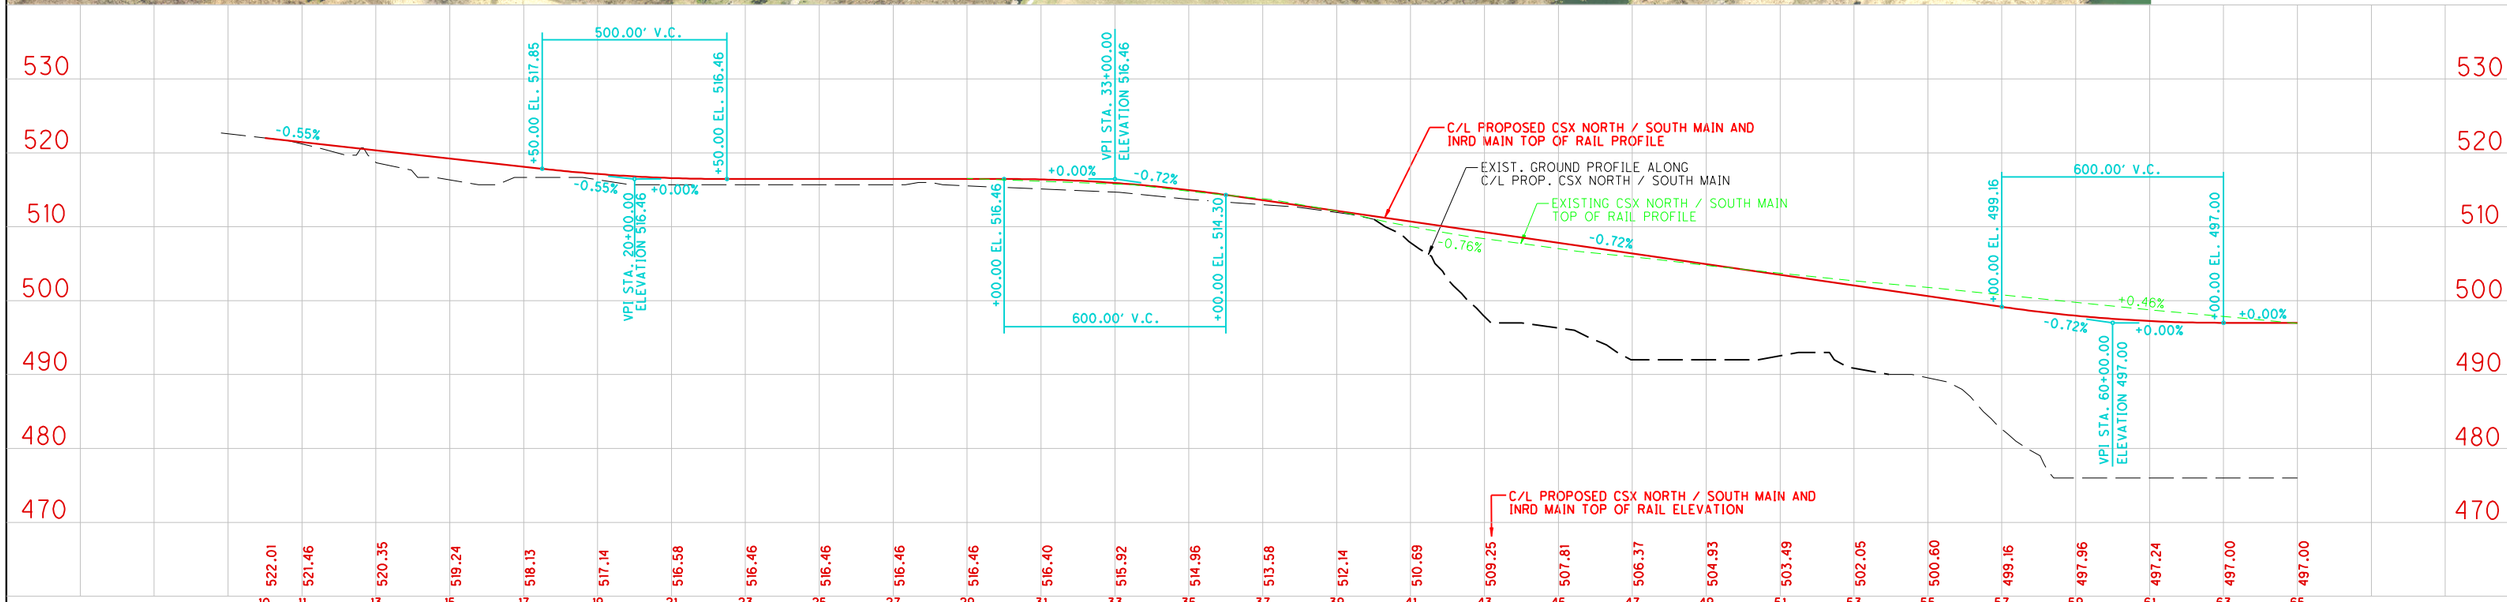


PREPARED BY:

URS

ONE INDIANA SQUARE, SUITE 2100
INDIANAPOLIS, INDIANA 46204
TEL: 317-532-5400
FAX: 317-532-5499

RECOMMENDED FOR APPROVAL _____ DESIGN ENGINEER _____ DATE

DESIGNED: _____ DRAWN: REZ

CHECKED: _____ CHECKED: _____

**TERRE HAUTE URBANIZED AREA RAILROAD CORRIDOR STUDY**

CSX/INRD NORTH-SOUTH ALTERNATIVE A-2
PLAN AND PROFILE

| HORIZONTAL SCALE | BRIDGE FILE |
|---|---|
| AS SHOWN | |
| VERTICAL SCALE | DESIGNATION |
| AS SHOWN | 0810341 |

| SURVEY BOOK | PAGE | SHEETS |
|---|---|---|
| ELECTRONIC / AERIAL | 1 | of 18 |
| CONTRACT | PROJECT | |

...\PCNSMAIN_OPT2_PLN01.dgn 4/11/2011 3:48:54 PM

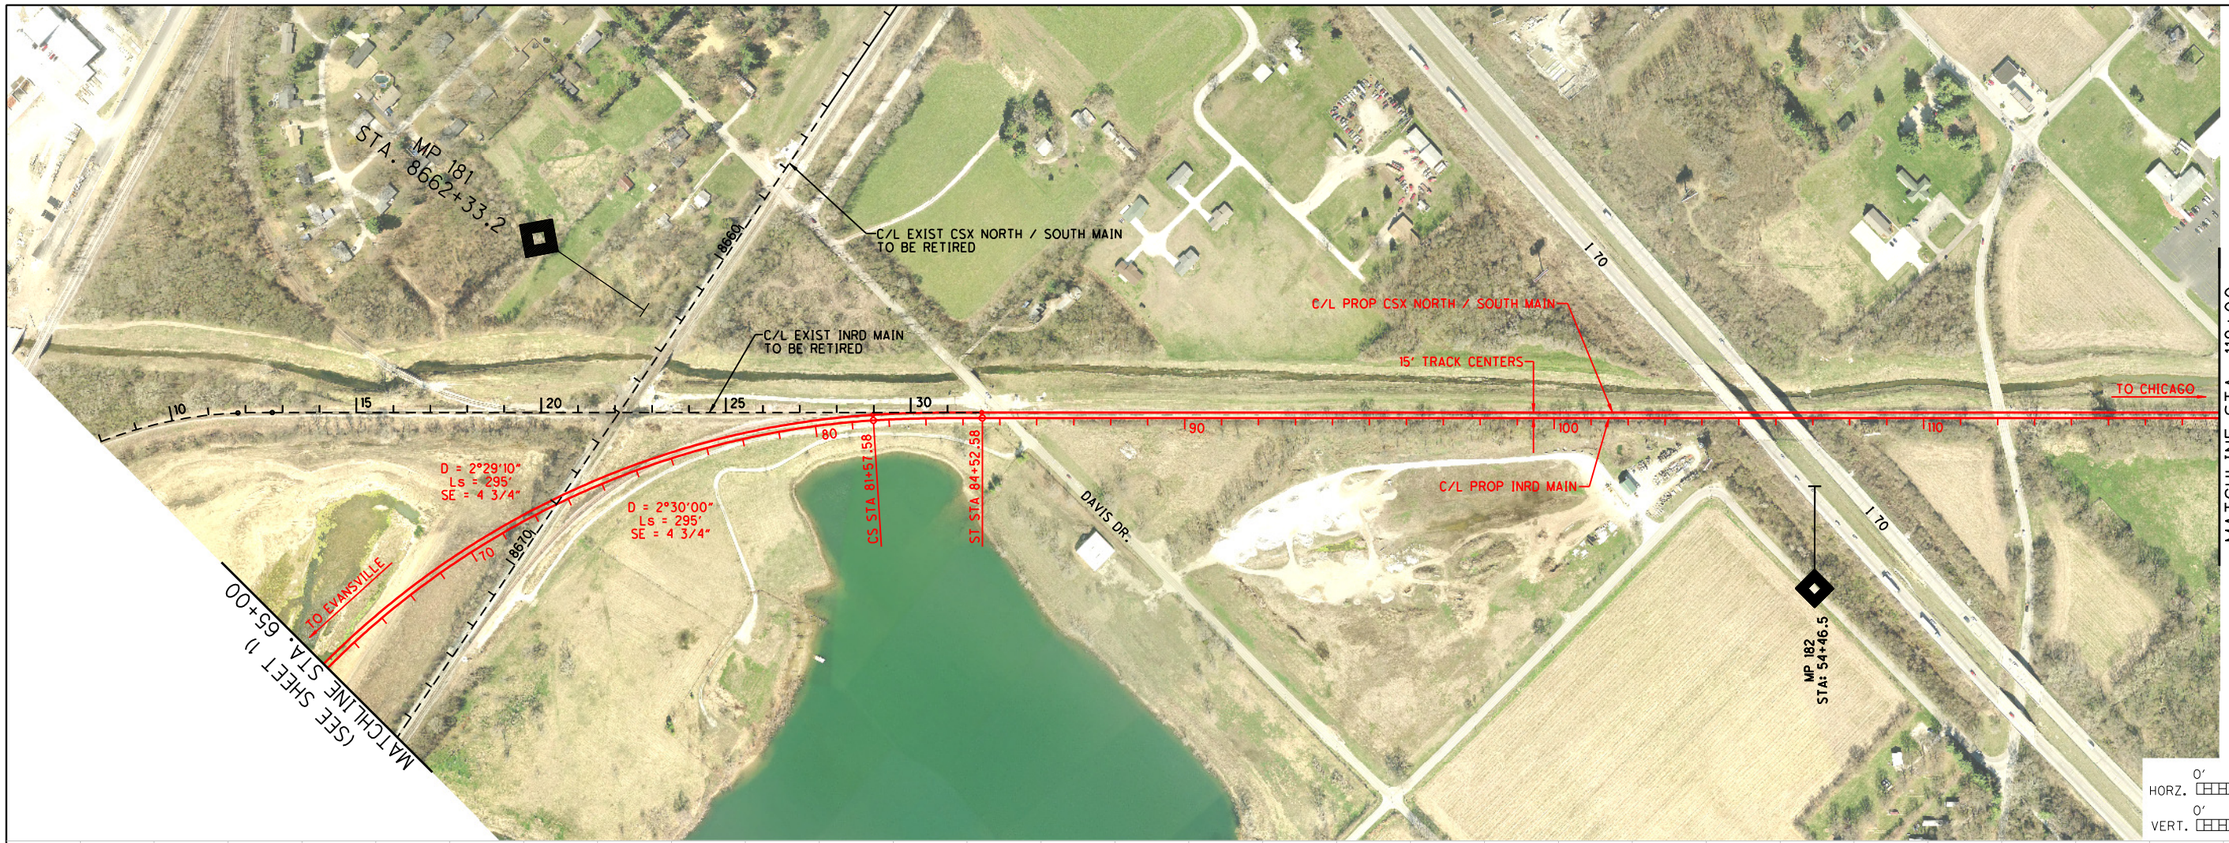

PREPARED BY:

URS

ONE INDIANA SQUARE, SUITE 2100
INDIANAPOLIS, INDIANA 46204
TEL: 317-532-5400
FAX: 317-532-5499

RECOMMENDED FOR APPROVAL _____ DESIGN ENGINEER DATE

DESIGNED: _____ DRAWN: REZ

CHECKED: _____ CHECKED: _____

# TERRE HAUTE URBANIZED AREA RAILROAD CORRIDOR STUDY

## CSX/INRD NORTH-SOUTH ALTERNATIVE A-2 PLAN AND PROFILE

| | |
|---|---|
| HORIZONTAL SCALE | BRIDGE FILE |
| AS SHOWN | |
| VERTICAL SCALE | DESIGNATION |
| AS SHOWN | 0810341 |

| SURVEY BOOK | PAGE | SHEETS |
|---|---|---|
| ELECTRONIC / AERIAL | 2 | of 18 |
| CONTRACT | PROJECT | |

...\PCNSMAIN_OPT2_PLN02.dgn 4/11/2011 3:51:03 PM

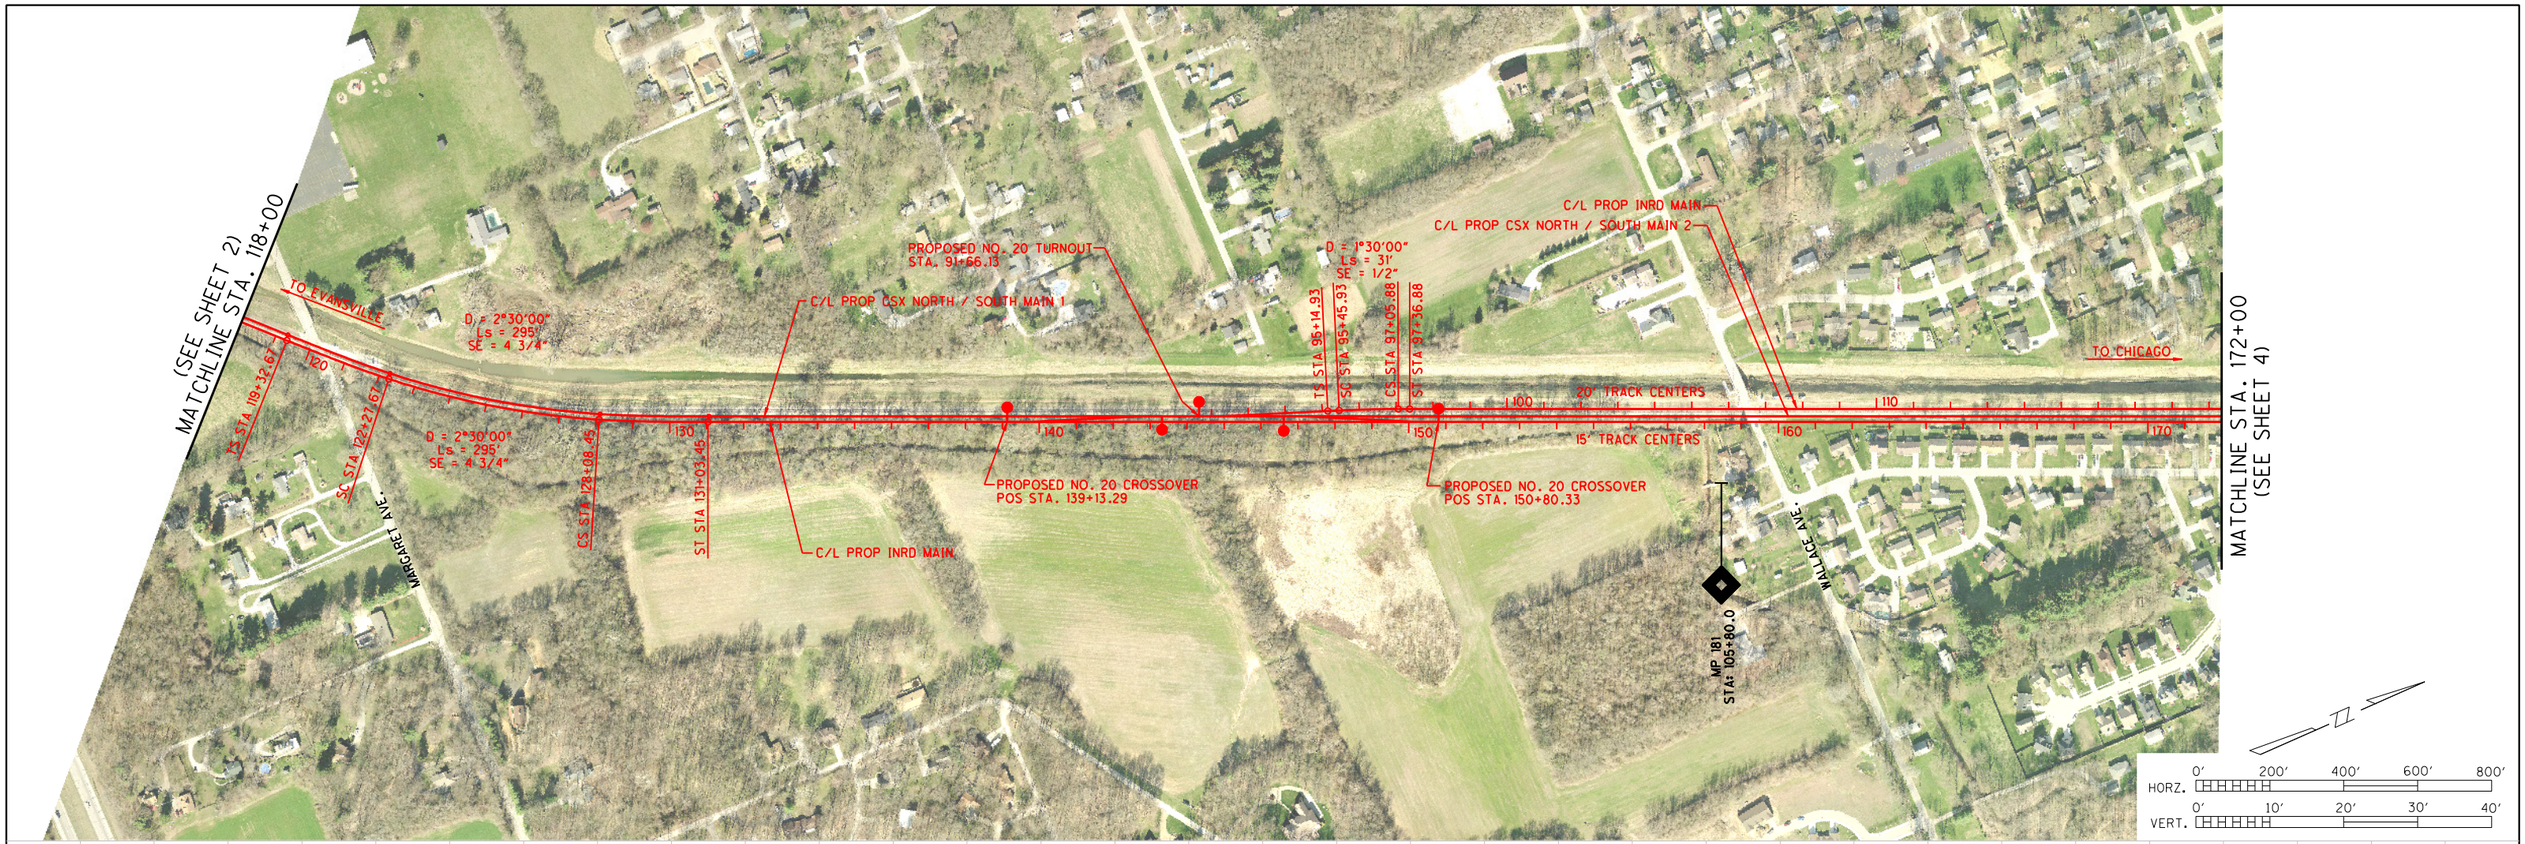


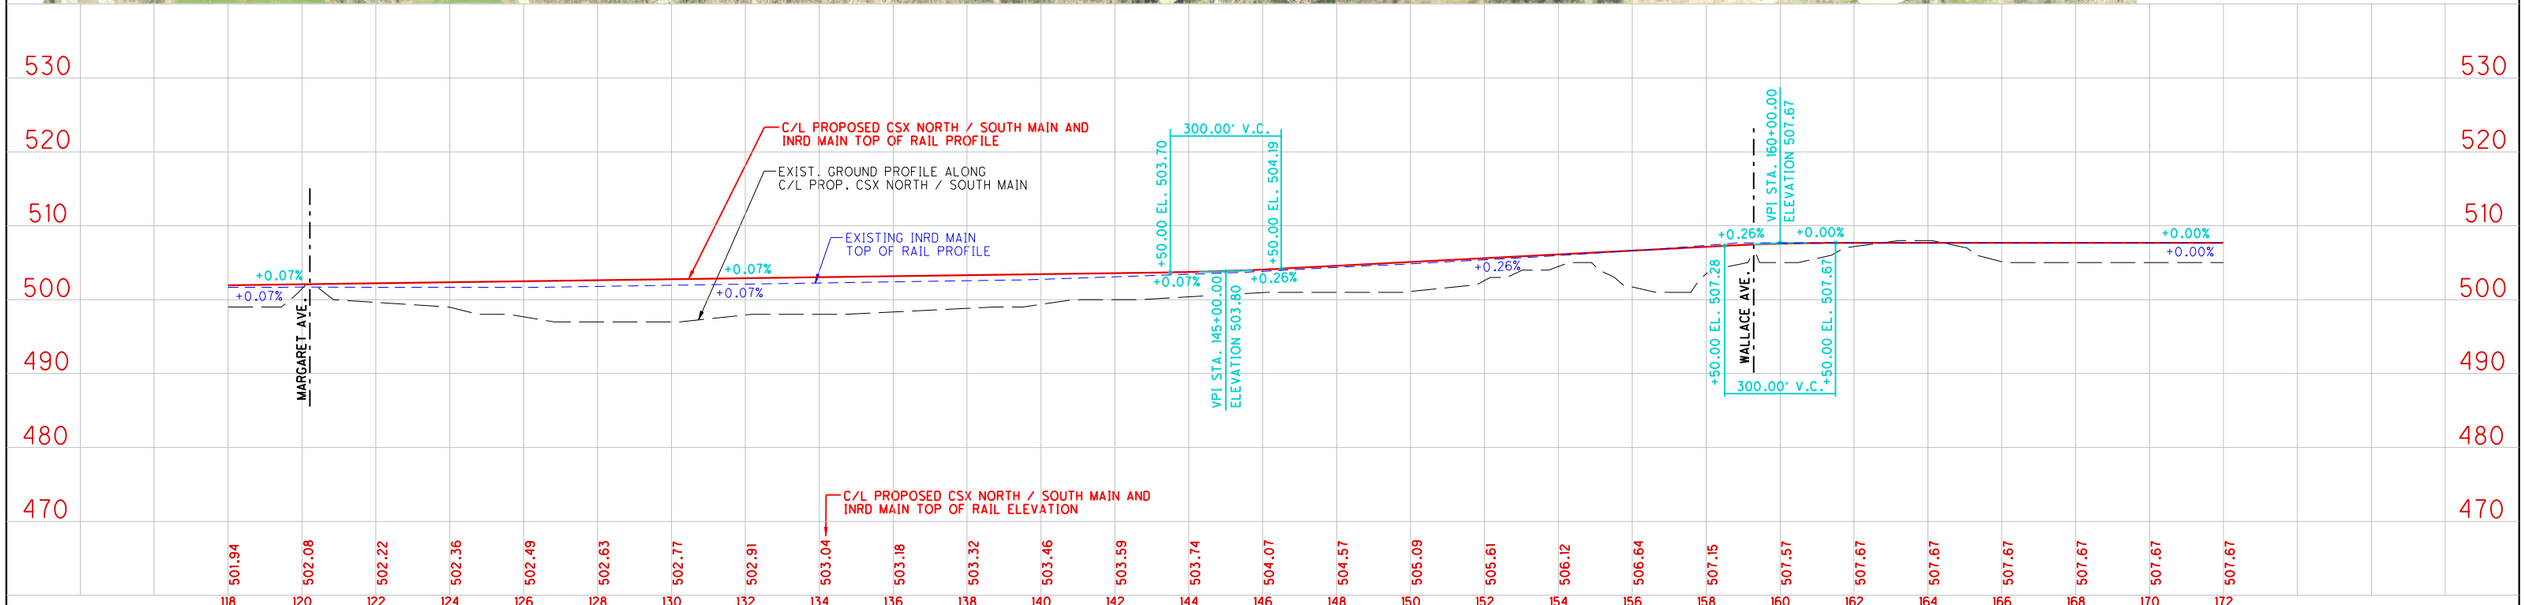


PREPARED BY:

URS

ONE INDIANA SQUARE, SUITE 2100
INDIANAPOLIS, INDIANA 46204
TEL: 317-532-5400
FAX: 317-532-5499

RECOMMENDED FOR APPROVAL _____ DESIGN ENGINEER DATE

DESIGNED: _____ DRAWN: REZ

CHECKED: _____ CHECKED: _____

# TERRE HAUTE URBANIZED AREA RAILROAD CORRIDOR STUDY

## CSX/INRD NORTH-SOUTH ALTERNATIVE A-2 PLAN AND PROFILE

| | |
|---|---|
| HORIZONTAL SCALE | BRIDGE FILE |
| AS SHOWN | |
| VERTICAL SCALE | DESIGNATION |
| AS SHOWN | 0810341 |

| | | |
|---|---|---|
| SURVEY BOOK | PAGE | SHEETS |
| ELECTRONIC / AERIAL | | 3 of 18 |
| CONTRACT | PROJECT | |

...\PCNSMAIN_OPT2_PLN03.dgn 4/11/2011 3:52:41 PM

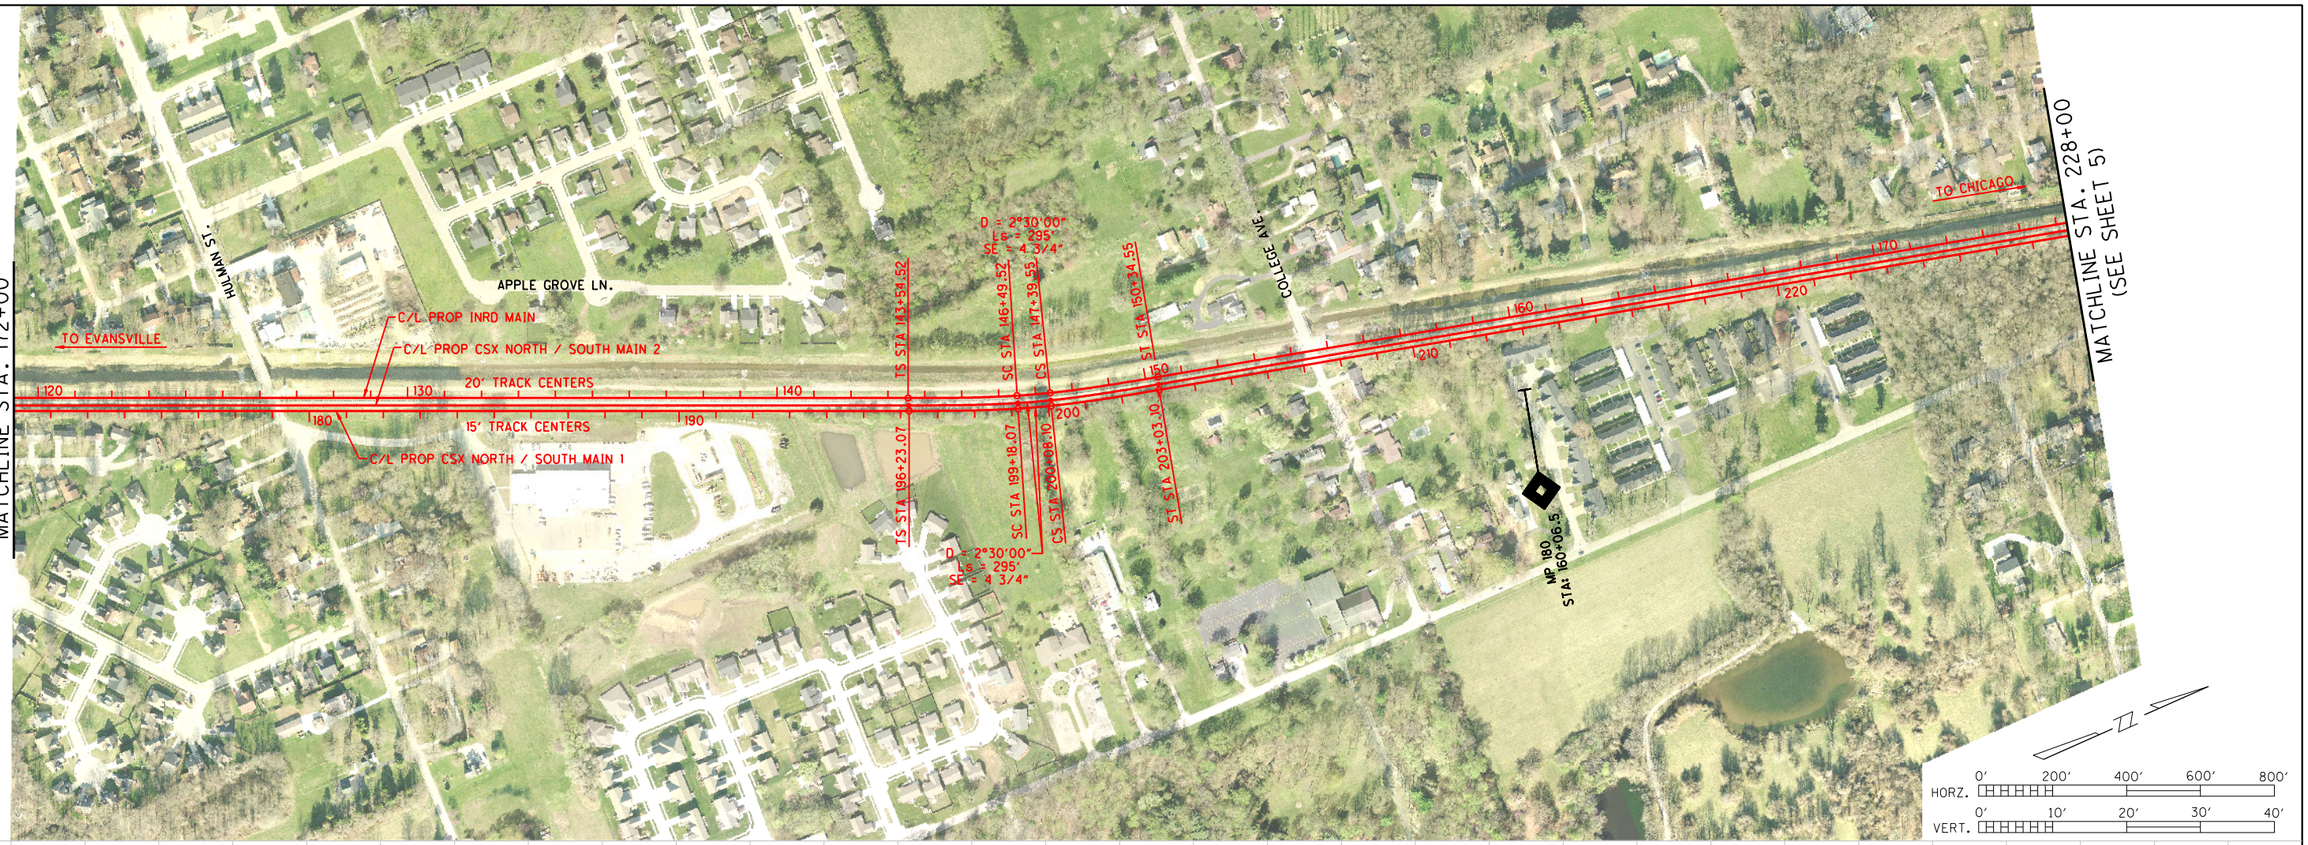


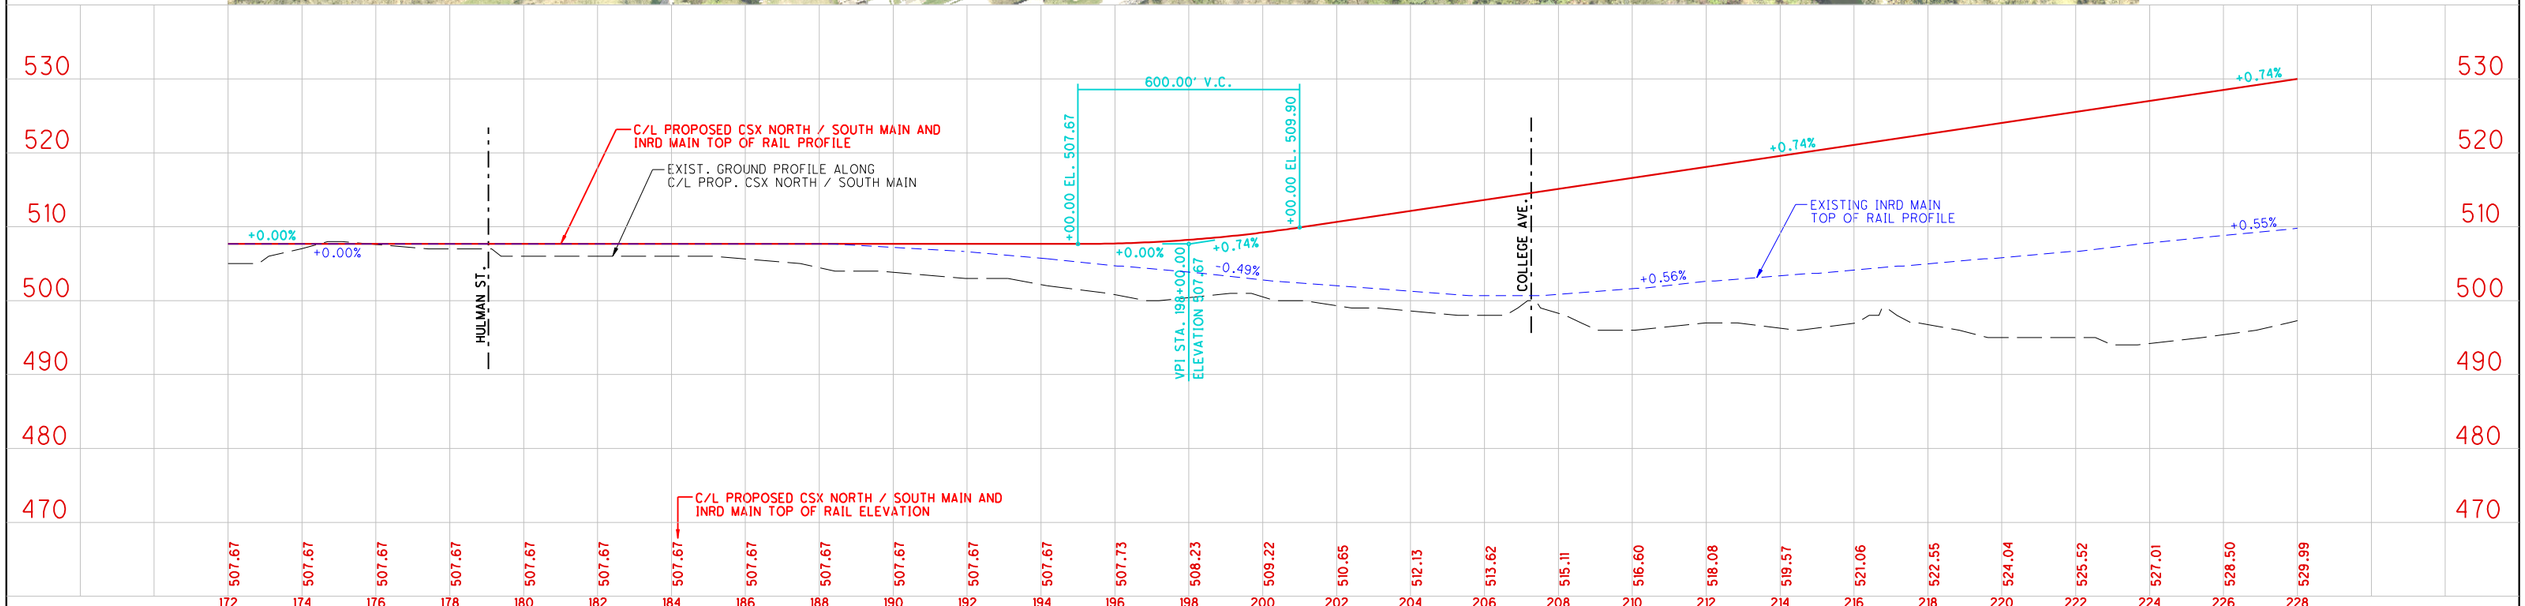


PREPARED BY:

URS

ONE INDIANA SQUARE, SUITE 2100
INDIANAPOLIS, INDIANA 46204
TEL: 317-532-5400
FAX: 317-532-5499

RECOMMENDED FOR APPROVAL _____ DESIGN ENGINEER DATE

DESIGNED: _____ DRAWN: REZ

CHECKED: _____ CHECKED: _____

**TERRE HAUTE URBANIZED AREA RAILROAD CORRIDOR STUDY**

CSX/INRD NORTH-SOUTH ALTERNATIVE A-2
PLAN AND PROFILE

| | |
|---|---|
| HORIZONTAL SCALE | BRIDGE FILE |
| AS SHOWN | |
| VERTICAL SCALE | DESIGNATION |
| AS SHOWN | 0810341 |

| | | |
|---|---|---|
| SURVEY BOOK | PAGE | SHEETS |
| ELECTRONIC / AERIAL | 4 | of 18 |
| CONTRACT | PROJECT | |

...\PCNSMAIN_OPT2_PLN04.dgn 4/11/2011 3:54:40 PM

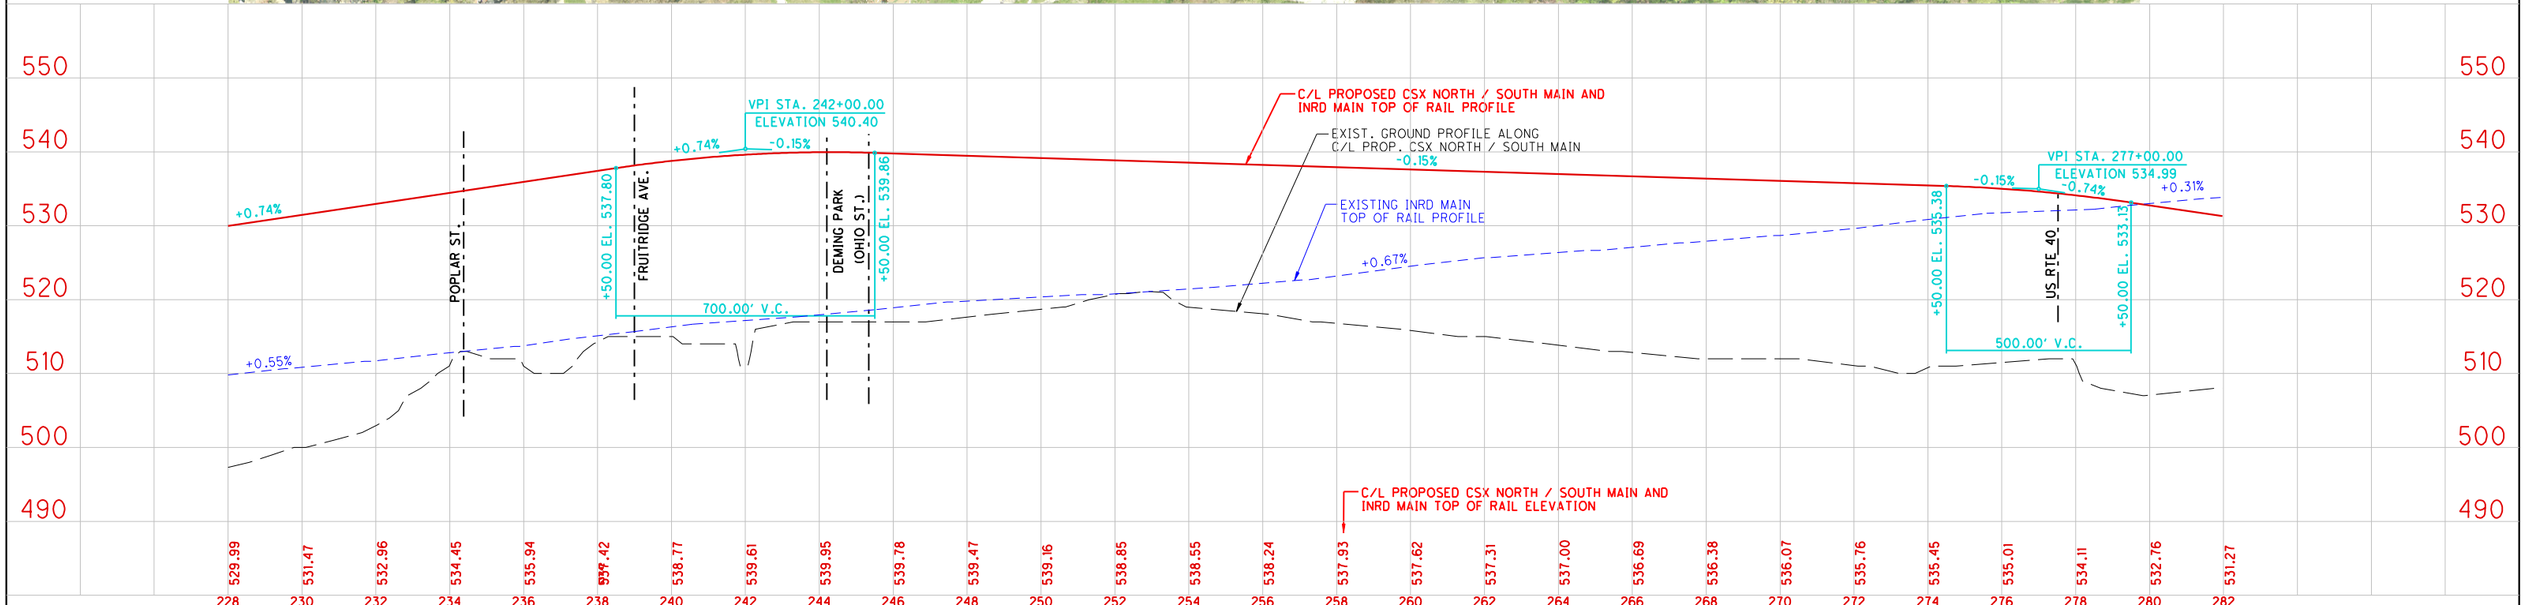


PREPARED BY:

URS

ONE INDIANA SQUARE, SUITE 2100
INDIANAPOLIS, INDIANA 46204
TEL: 317-532-5400
FAX: 317-532-5499

RECOMMENDED FOR APPROVAL _____ DESIGN ENGINEER DATE

DESIGNED: _____ DRAWN: REZ

CHECKED: _____ CHECKED: _____

**TERRE HAUTE URBANIZED AREA RAILROAD CORRIDOR STUDY**

CSX/INRD NORTH-SOUTH ALTERNATIVE A-2
PLAN AND PROFILE

| HORIZONTAL SCALE | BRIDGE FILE |
|---|---|
| AS SHOWN | |
| VERTICAL SCALE | DESIGNATION |
| AS SHOWN | 0810341 |

| SURVEY BOOK | PAGE | SHEETS |
|---|---|---|
| ELECTRONIC / AERIAL | | 5 of 18 |
| CONTRACT | PROJECT | |

...\PCNSMAIN_OPT2_PLN05.dgn 4/11/2011 3:56:14 PM

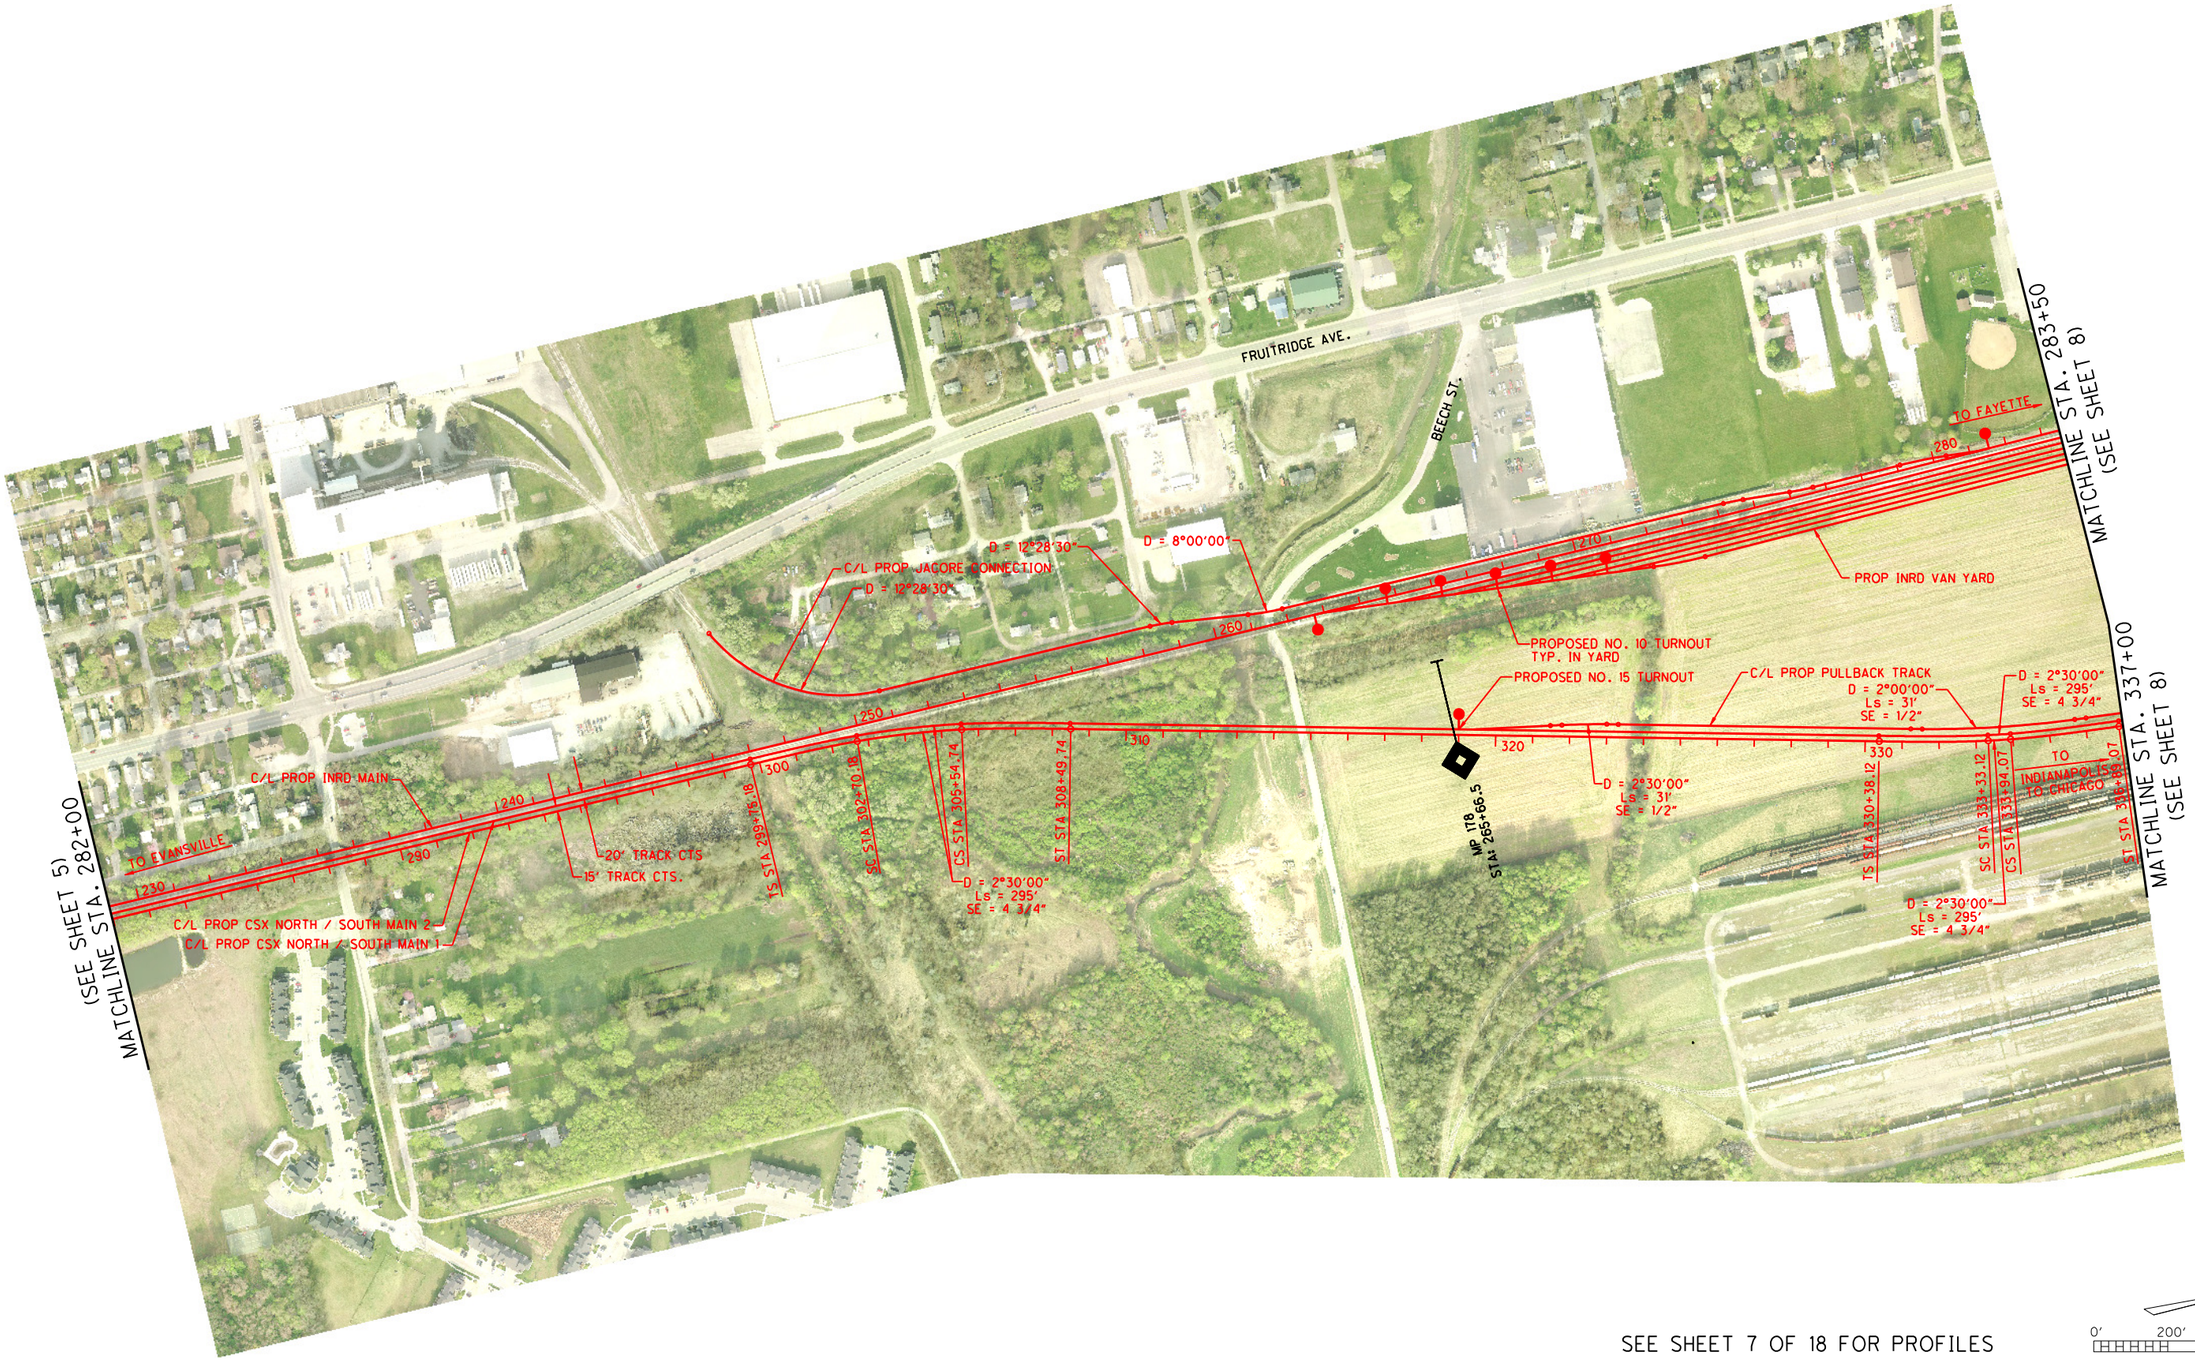


SEE SHEET 7 OF 18 FOR PROFILES

0' 200' 400' 600' 800'

PREPARED BY:

URS

ONE INDIANA SQUARE, SUITE 2100
INDIANAPOLIS, INDIANA 46204
TEL: 317-532-5400
FAX: 317-532-5499

RECOMMENDED FOR APPROVAL

DESIGN ENGINEER DATE

DESIGNED: DRAWN: REZ

CHECKED: CHECKED:

**TERRE HAUTE URBANIZED AREA RAILROAD CORRIDOR STUDY**

CSX/INRD NORTH-SOUTH ALTERNATIVE A-2
PLAN AND PROFILE

| | |
|---|---|
| HORIZONTAL SCALE | BRIDGE FILE |
| AS SHOWN | |
| VERTICAL SCALE | DESIGNATION |
| AS SHOWN | 0810341 |
| SURVEY BOOK | PAGE / SHEETS |
| ELECTRONIC / AERIAL | 6 of 18 |
| CONTRACT | PROJECT |

...\PCNSMAIN_OPT2_PLN06.dgn 4/11/2011 3:58:25 PM

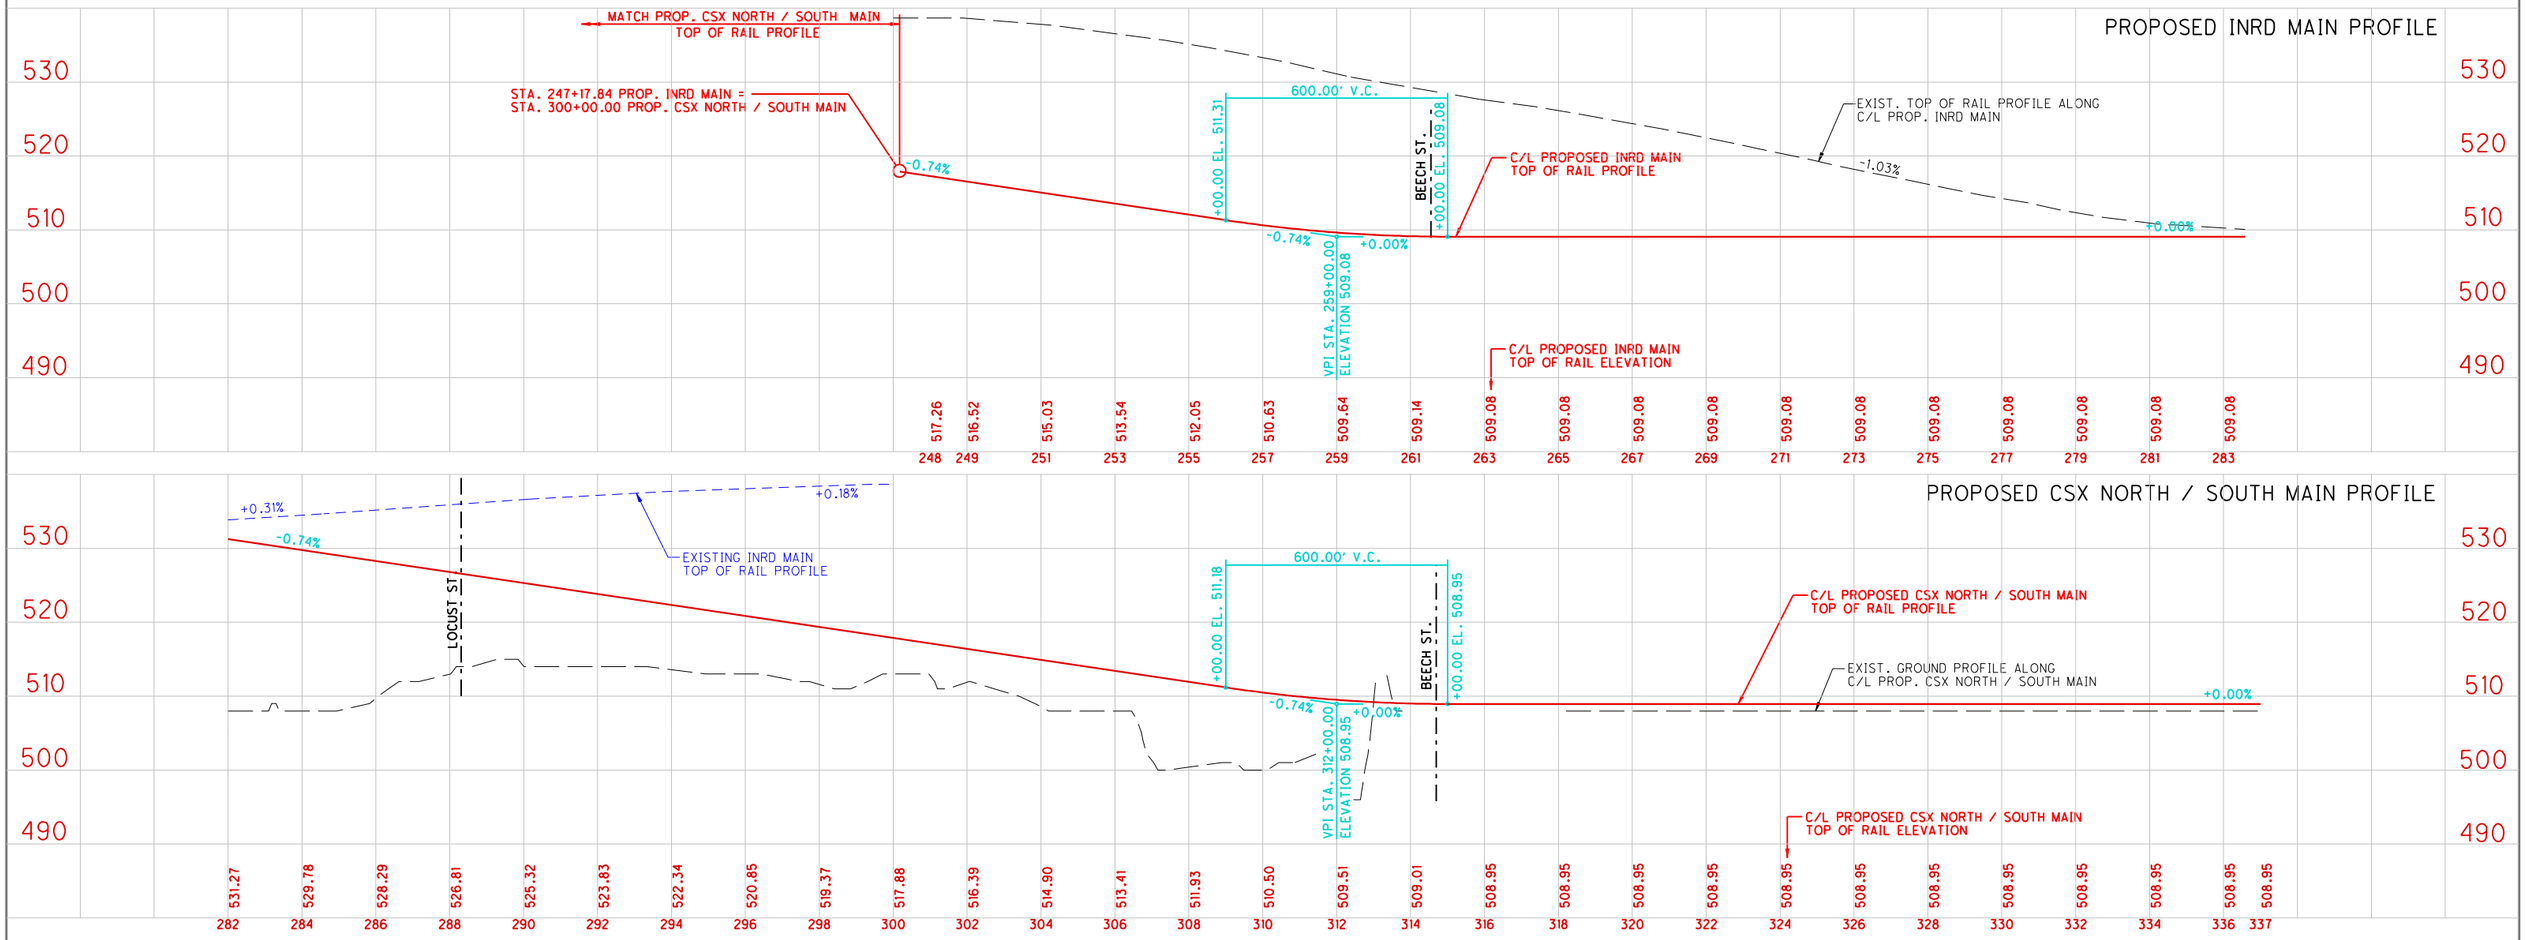


SEE SHEET 6 OF 18 FOR PLAN

HORZ. 0' 200' 400' 600' 800'

VERT. 0' 10' 20' 30' 40'

PREPARED BY:
URS
ONE INDIANA SQUARE, SUITE 2100
INDIANAPOLIS, INDIANA 46204
TEL: 317-532-5400
FAX: 317-532-5499

RECOMMENDED FOR APPROVAL _____ DESIGN ENGINEER DATE

DESIGNED: _____ DRAWN: REZ

CHECKED: _____ CHECKED: _____

**TERRE HAUTE URBANIZED AREA RAILROAD CORRIDOR STUDY**

CSX/INRD NORTH-SOUTH ALTERNATIVE A-2
PLAN AND PROFILE

| HORIZONTAL SCALE | BRIDGE FILE |
|---|---|
| AS SHOWN | |
| VERTICAL SCALE | DESIGNATION |
| AS SHOWN | 0810341 |

| SURVEY BOOK | PAGE | SHEETS |
|---|---|---|
| ELECTRONIC / AERIAL | 7 | of 18 |
| CONTRACT | PROJECT | |

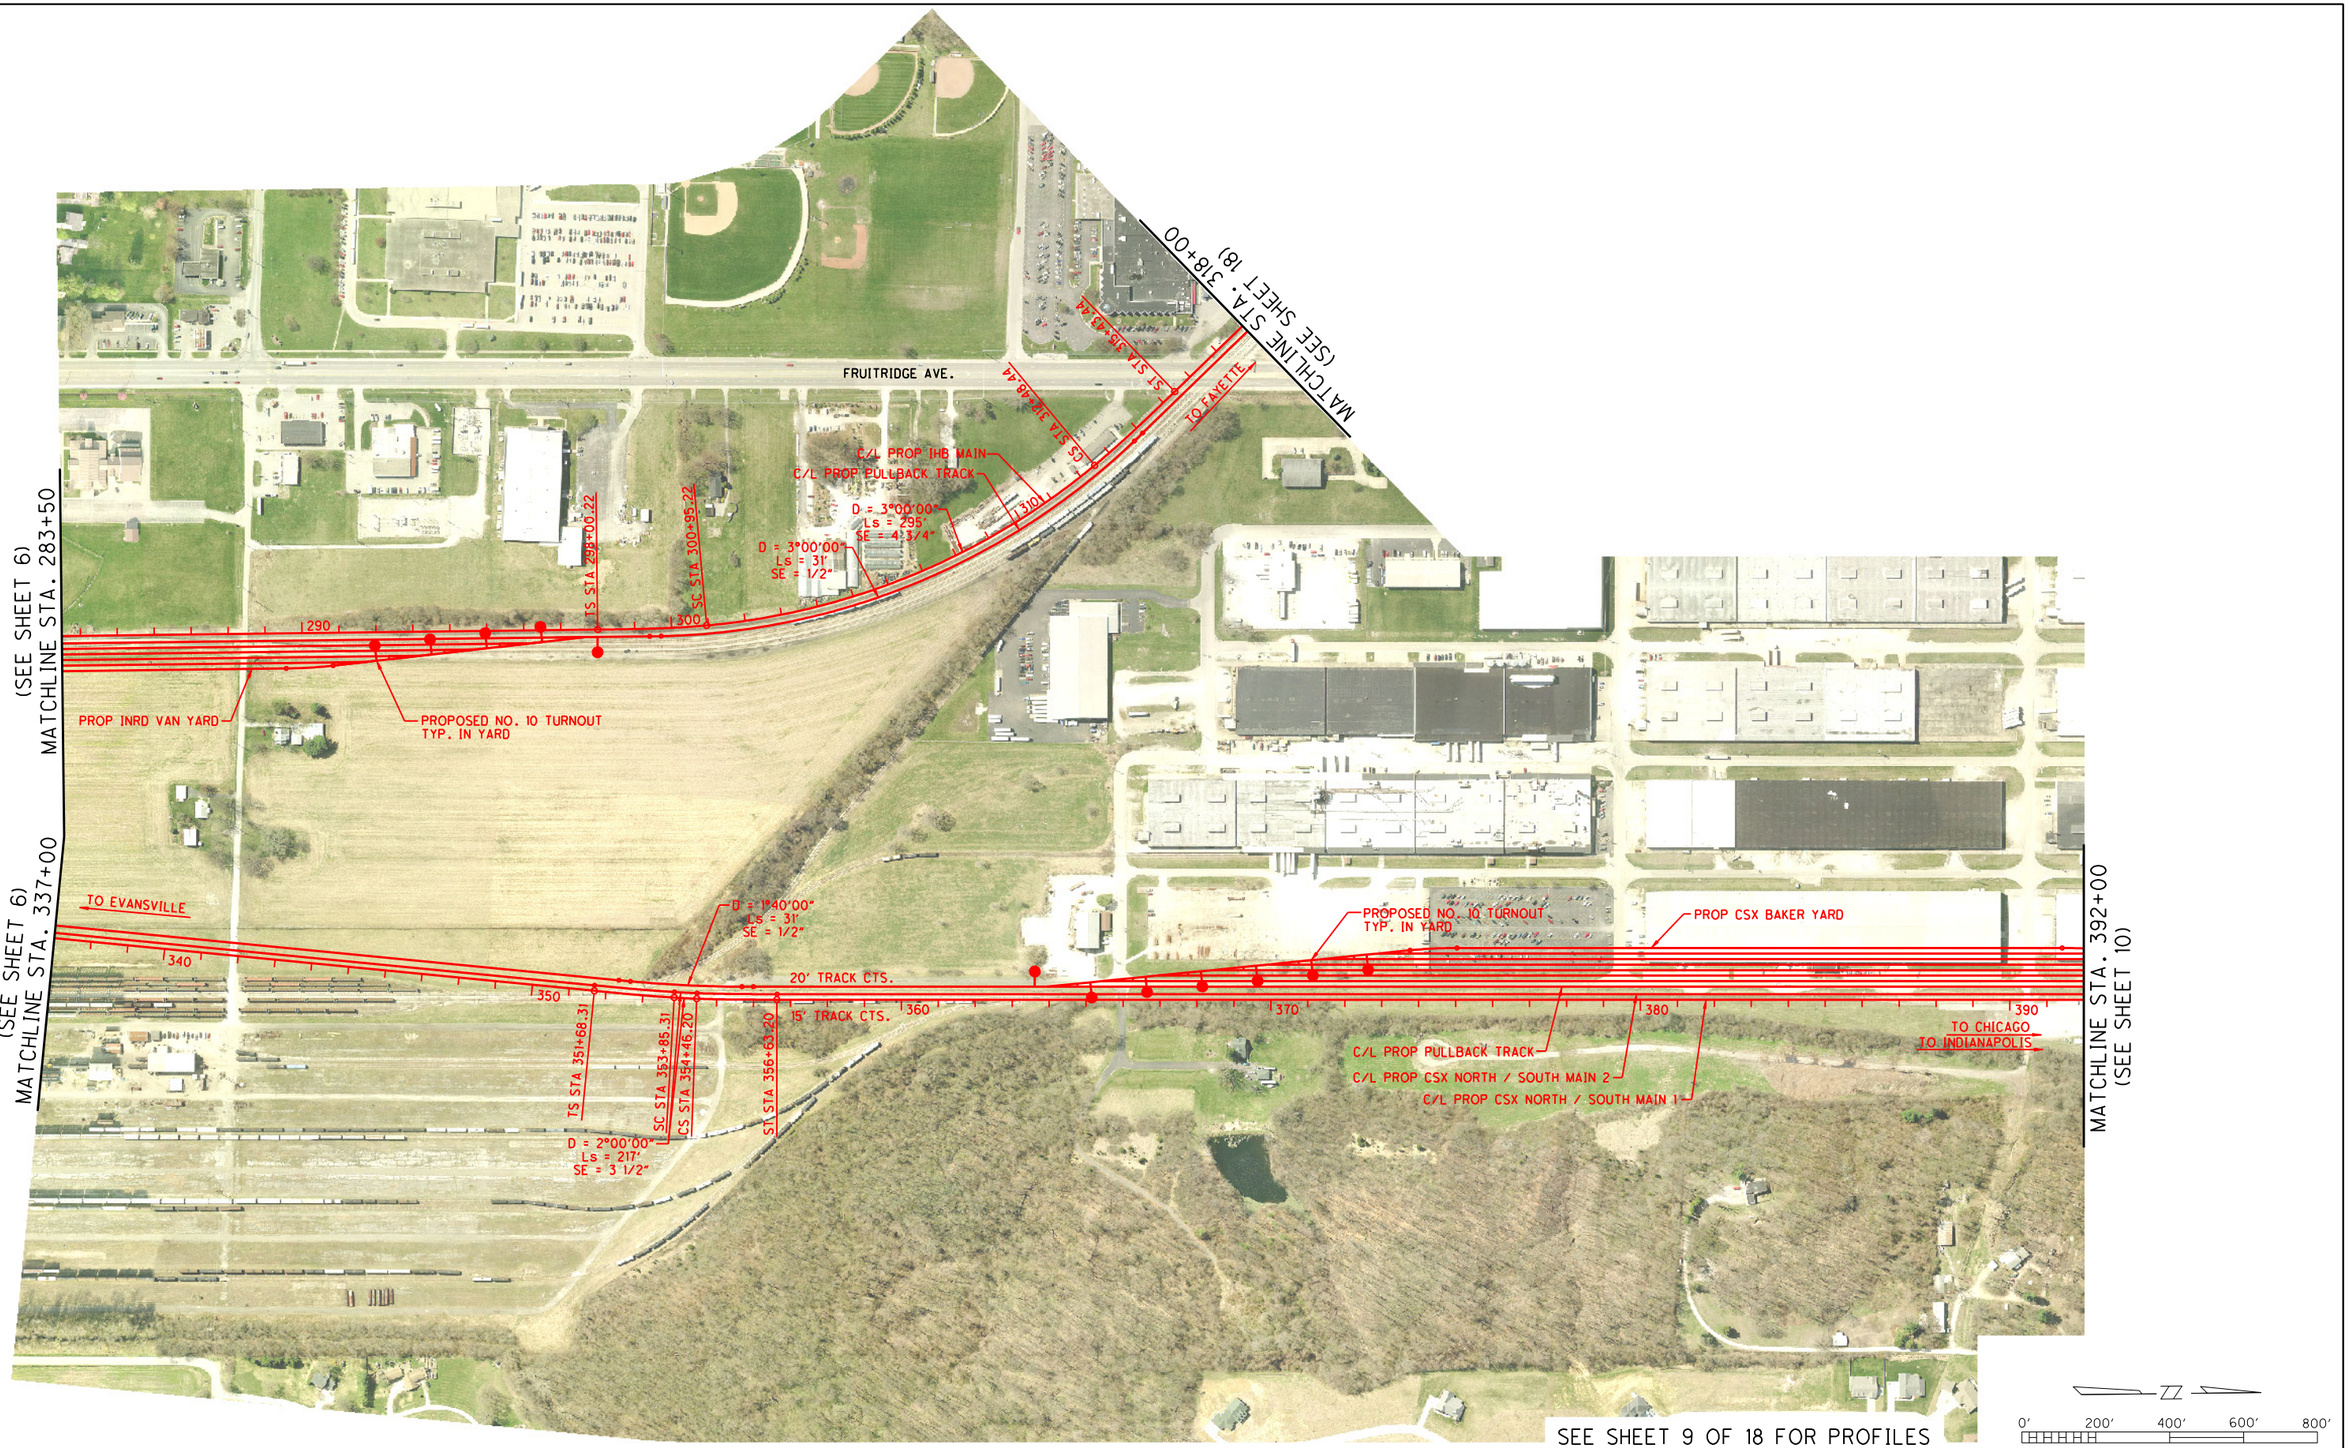


SEE SHEET 9 OF 18 FOR PROFILES


PREPARED BY:
URS
ONE INDIANA SQUARE, SUITE 2100
INDIANAPOLIS, INDIANA 46204
TEL: 317-532-5400
FAX: 317-532-5499


RECOMMENDED FOR APPROVAL

DESIGN ENGINEER DATE

DESIGNED: DRAWN: REZ

CHECKED: CHECKED:

**TERRE HAUTE URBANIZED AREA RAILROAD CORRIDOR STUDY**

CSX/INRD NORTH-SOUTH ALTERNATIVE A-2
PLAN AND PROFILE

| | |
|---|---|
| HORIZONTAL SCALE | BRIDGE FILE |
| AS SHOWN | |
| VERTICAL SCALE | DESIGNATION |
| AS SHOWN | 0810341 |

| | | |
|---|---|---|
| SURVEY BOOK | PAGE | SHEETS |
| ELECTRONIC / AERIAL | | 8 of 18 |
| CONTRACT | PROJECT | |

...\PCNSMAIN_OPT2_PLN08.dgn 4/11/2011 3:59:58 PM

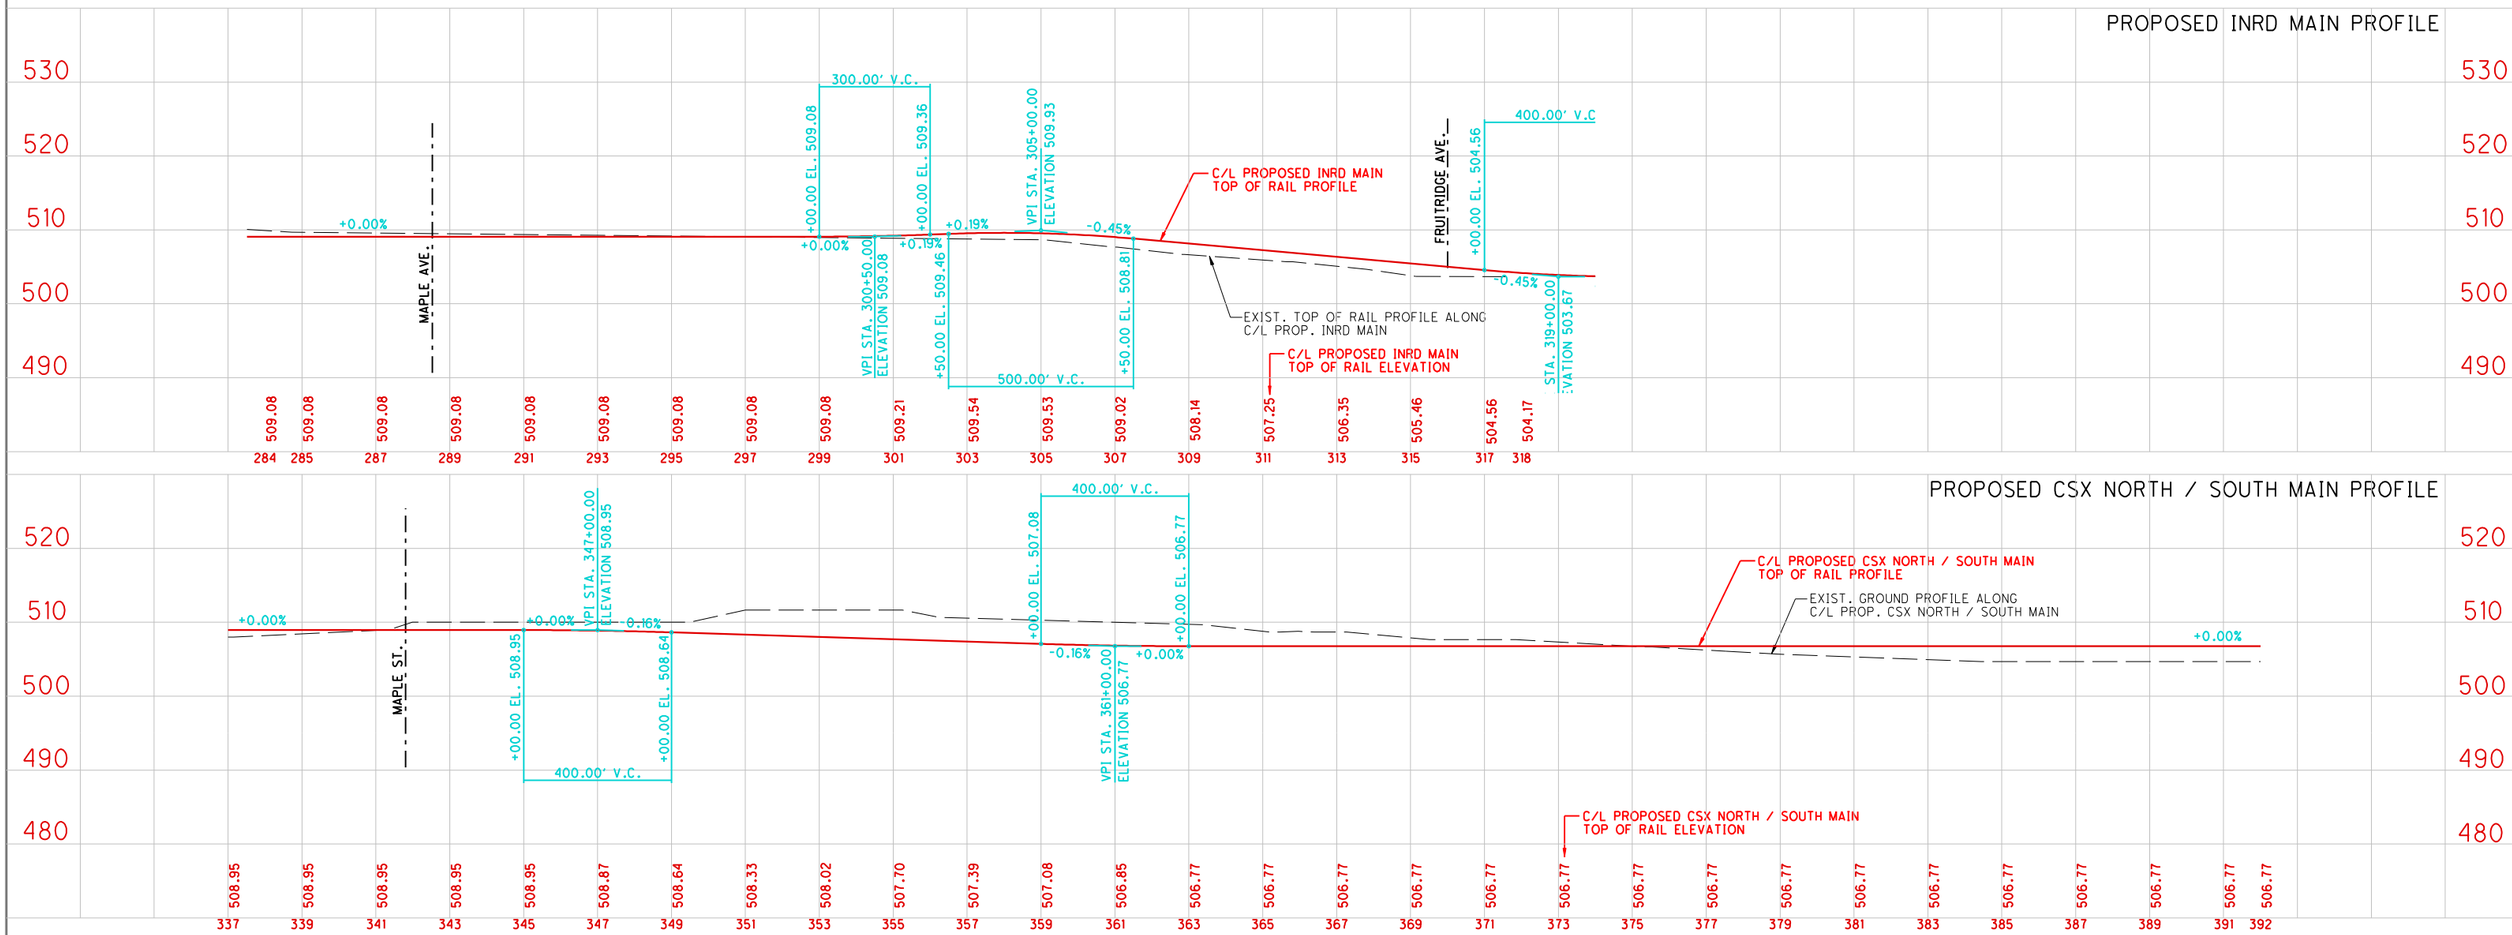


SEE SHEET 8 OF 18 FOR PLAN

HORZ. 0' 200' 400' 600' 800'

VERT. 0' 10' 20' 30' 40'

PREPARED BY:
URS
ONE INDIANA SQUARE, SUITE 2100
INDIANAPOLIS, INDIANA 46204
TEL: 317-532-5400
FAX: 317-532-5499

RECOMMENDED FOR APPROVAL
DESIGN ENGINEER DATE

DESIGNED: DRAWN: REZ
CHECKED: CHECKED:

**TERRE HAUTE URBANIZED AREA RAILROAD CORRIDOR STUDY**

CSX/INRD NORTH-SOUTH ALTERNATIVE A-2
PLAN AND PROFILE

| HORIZONTAL SCALE | BRIDGE FILE |
|---|---|
| AS SHOWN | |
| VERTICAL SCALE | DESIGNATION |
| AS SHOWN | 0810341 |

| SURVEY BOOK | PAGE | SHEETS |
|---|---|---|
| ELECTRONIC / AERIAL | | 9 of 18 |
| CONTRACT | PROJECT | |

...\PCNSMAIN_OPT2_PRO09.dgn 4/11/2011 4:12:24 PM

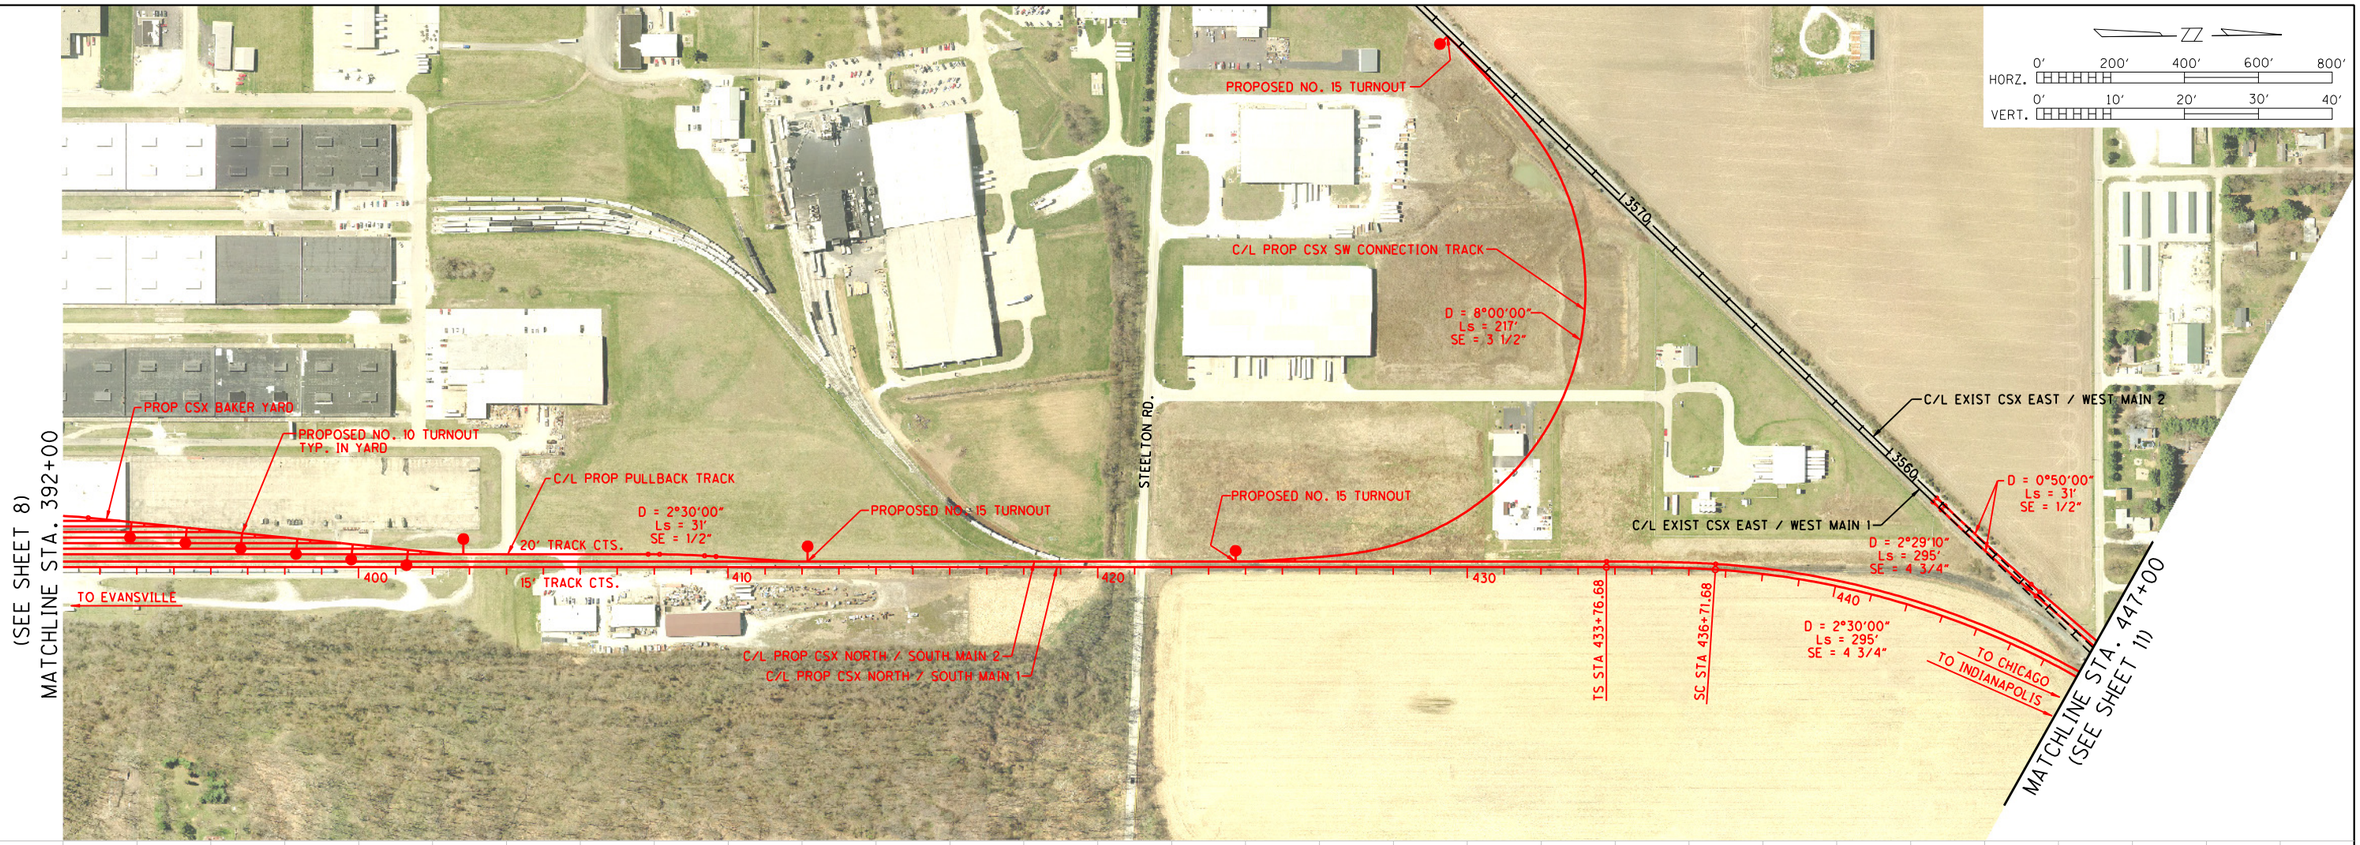


PREPARED BY:

URS

ONE INDIANA SQUARE, SUITE 2100
INDIANAPOLIS, INDIANA 46204
TEL: 317-532-5400
FAX: 317-532-5499

RECOMMENDED FOR APPROVAL _____ DESIGN ENGINEER DATE

DESIGNED: _____ DRAWN: REZ

CHECKED: _____ CHECKED: _____

**TERRE HAUTE URBANIZED AREA RAILROAD CORRIDOR STUDY**

CSX/INRD NORTH-SOUTH ALTERNATIVE A-2
PLAN AND PROFILE

| HORIZONTAL SCALE | BRIDGE FILE |
|---|---|
| AS SHOWN | |
| VERTICAL SCALE | DESIGNATION |
| AS SHOWN | 0810341 |

| SURVEY BOOK | PAGE | SHEETS |
|---|---|---|
| ELECTRONIC / AERIAL | 10 of 18 | |
| CONTRACT | PROJECT | |

...\PCNSMAIN_OPT2_PLN10.dgn 4/11/2011 4:01:32 PM

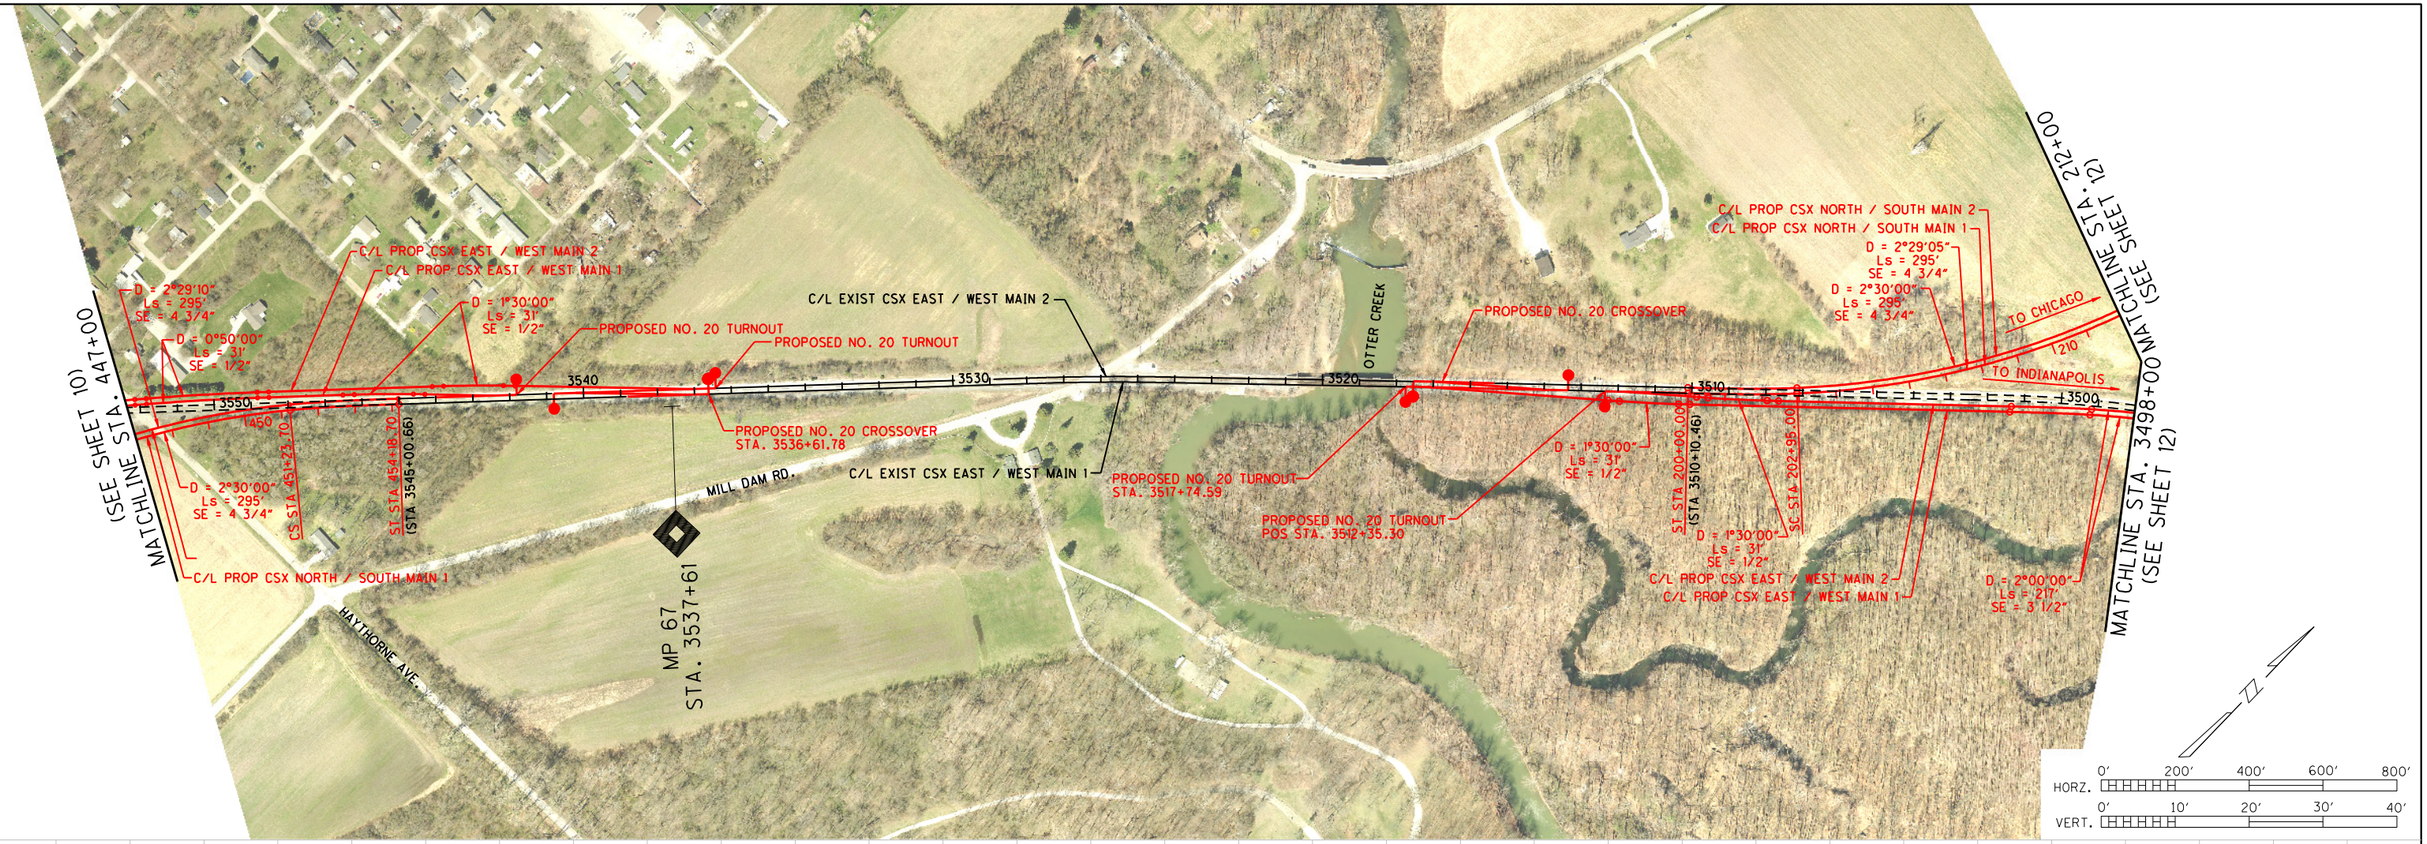


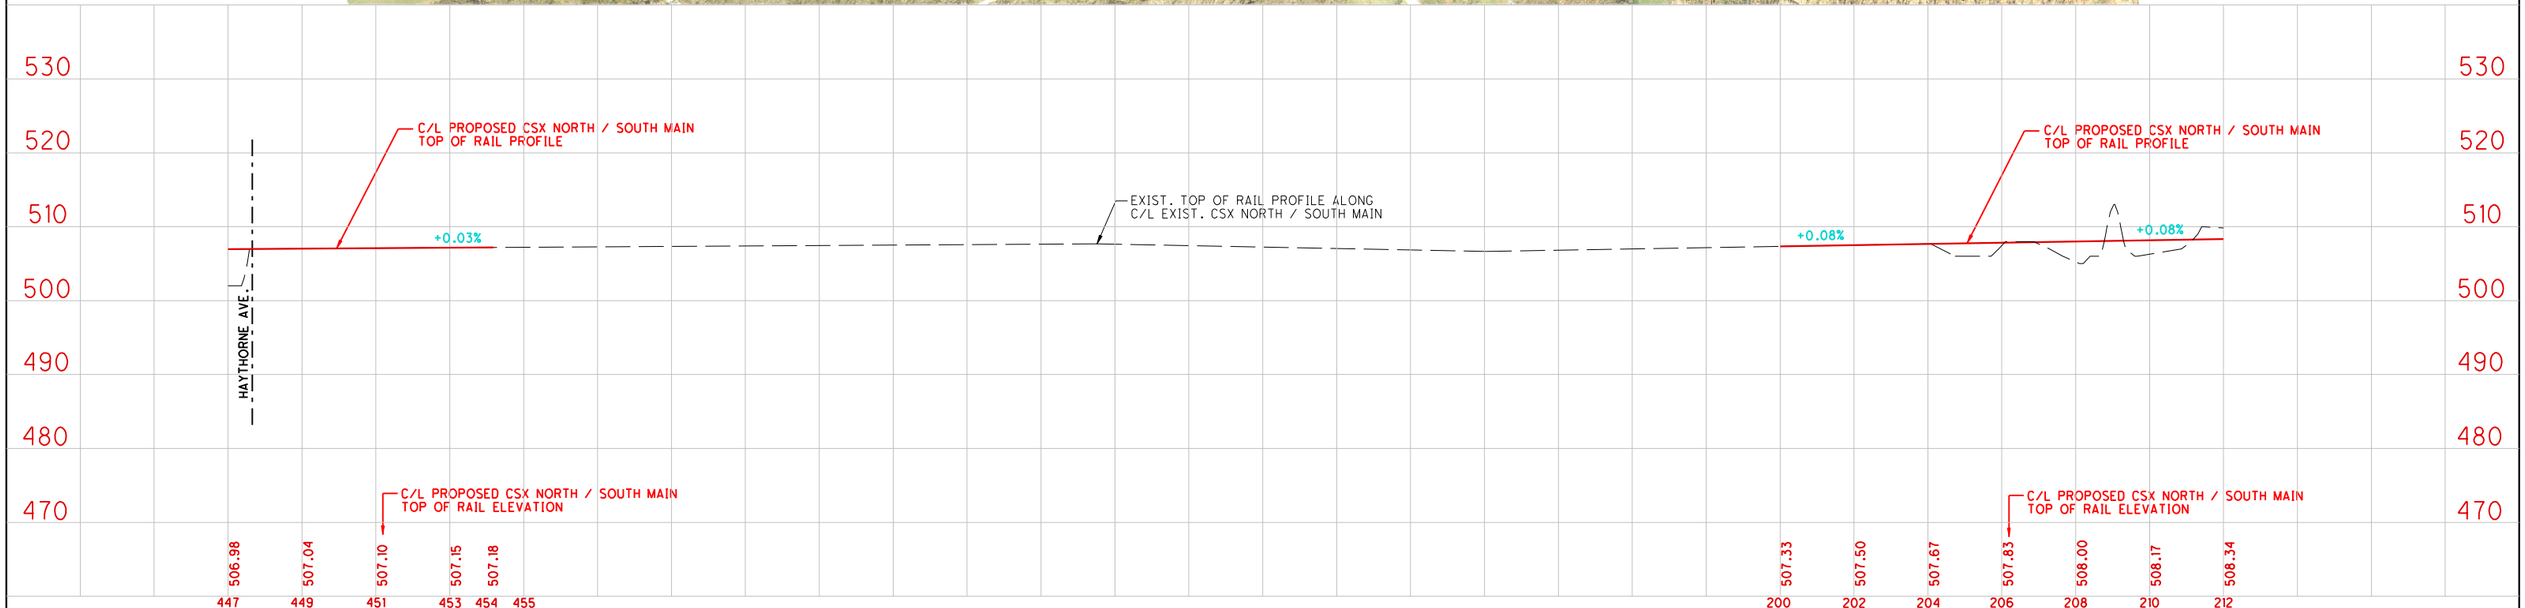



PREPARED BY:
URS
ONE INDIANA SQUARE, SUITE 2100
INDIANAPOLIS, INDIANA 46204
TEL: 317-532-5400
FAX: 317-532-5499


RECOMMENDED FOR APPROVAL
DESIGN ENGINEER DATE

DESIGNED: DRAWN: REZ
CHECKED: CHECKED:

**TERRE HAUTE URBANIZED AREA RAILROAD CORRIDOR STUDY**

CSX/INRD NORTH-SOUTH ALTERNATIVE A-2
PLAN AND PROFILE

| HORIZONTAL SCALE | BRIDGE FILE |
|---|---|
| AS SHOWN | |
| VERTICAL SCALE | DESIGNATION |
| AS SHOWN | 0810341 |

| SURVEY BOOK | PAGE | SHEETS |
|---|---|---|
| ELECTRONIC / AERIAL | 11 | of 18 |
| CONTRACT | PROJECT | |

...\PCNSMAIN_OPT2_PLN11.dgn 4/11/2011 4:03:04 PM

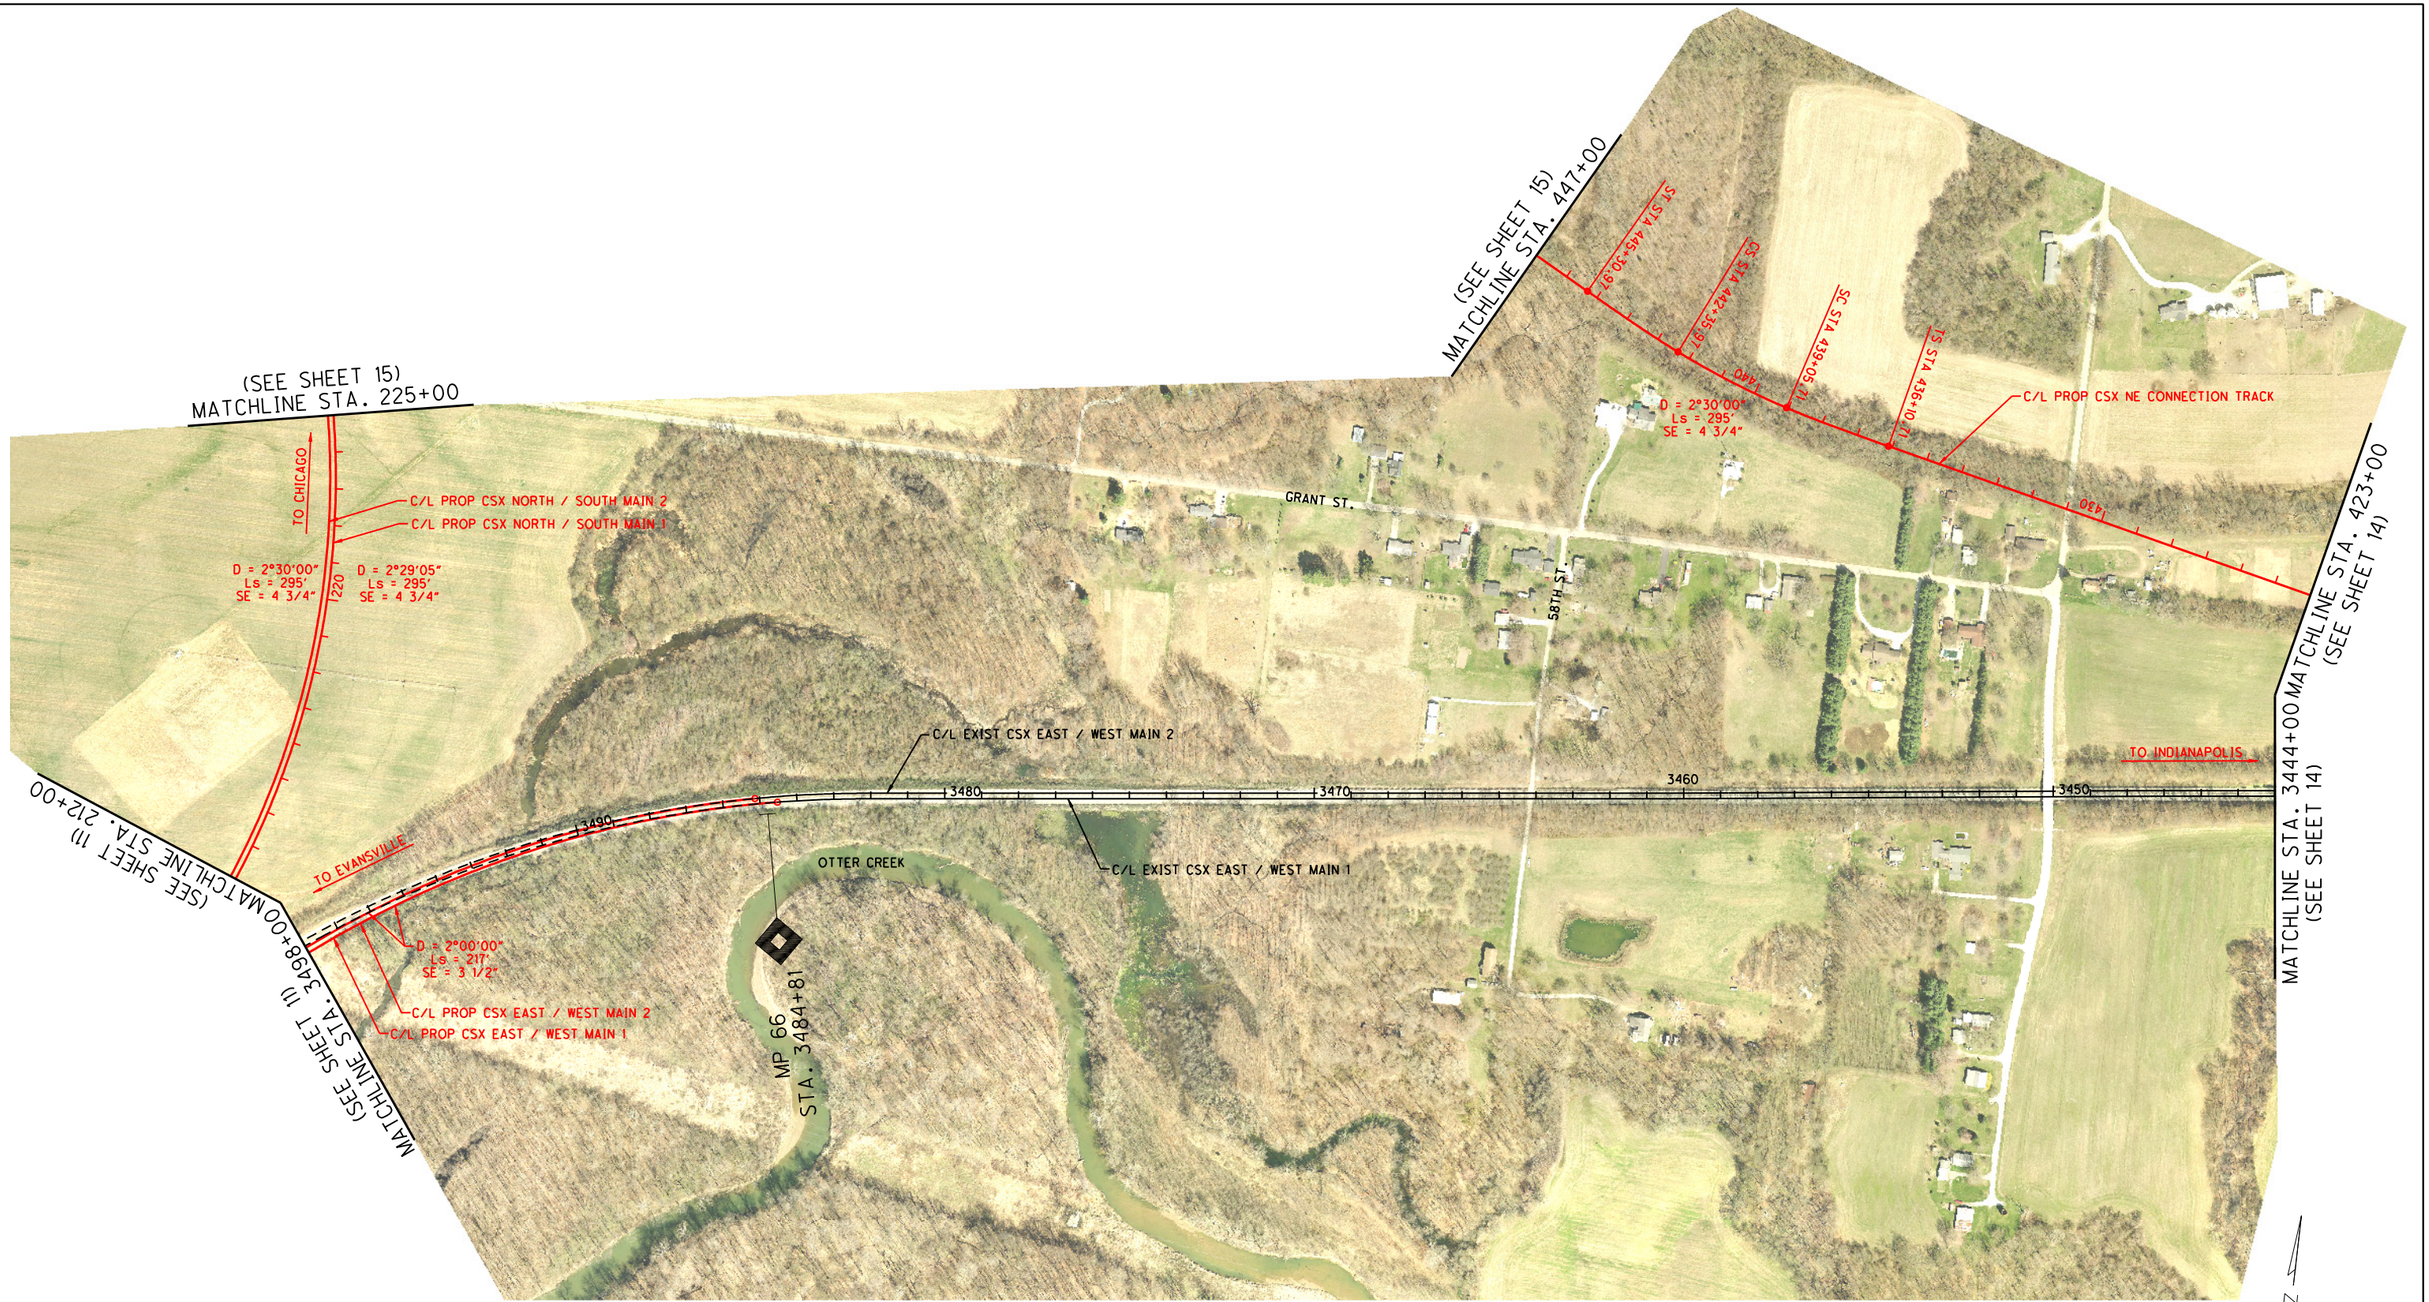


SEE SHEET 13 OF 18 FOR PROFILES

0' 200' 400' 600' 800'

PREPARED BY:
URS
ONE INDIANA SQUARE, SUITE 2100
INDIANAPOLIS, INDIANA 46204
TEL: 317-532-5400
FAX: 317-532-5499

RECOMMENDED FOR APPROVAL _____ DESIGN ENGINEER DATE

DESIGNED: _____ DRAWN: REZ

CHECKED: _____ CHECKED: _____

**TERRE HAUTE URBANIZED AREA RAILROAD CORRIDOR STUDY**

CSX/INRD NORTH-SOUTH ALTERNATIVE A-2
PLAN AND PROFILE

| | |
|---|---|
| HORIZONTAL SCALE | BRIDGE FILE |
| AS SHOWN | |
| VERTICAL SCALE | DESIGNATION |
| AS SHOWN | 0810341 |
| SURVEY BOOK | PAGE / SHEETS |
| ELECTRONIC / AERIAL | 12 of 18 |
| CONTRACT | PROJECT |

## PROPOSED CSX NE CONNECTION TRACK PROFILE

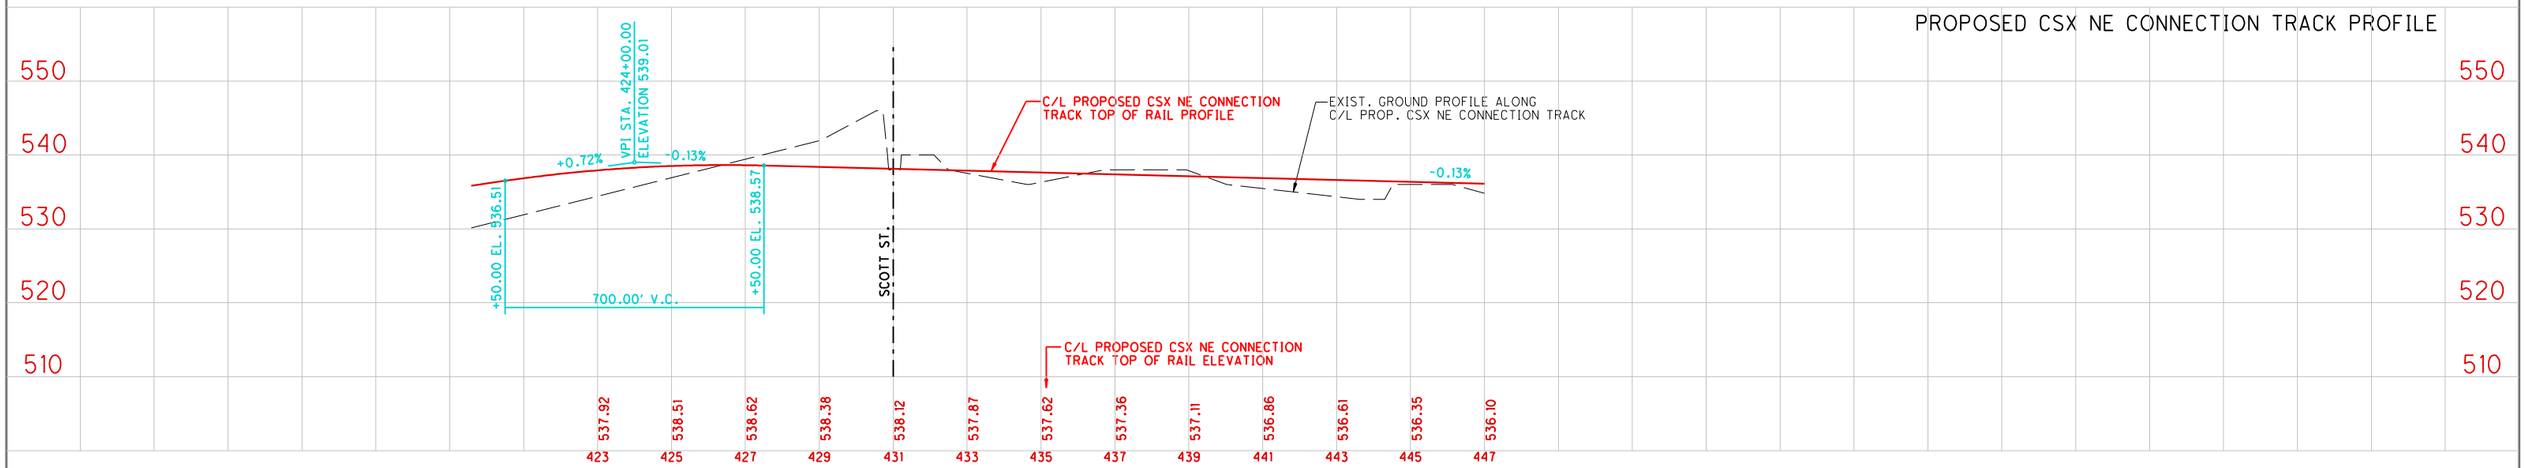


## PROPOSED CSX NORTH / SOUTH MAIN PROFILE

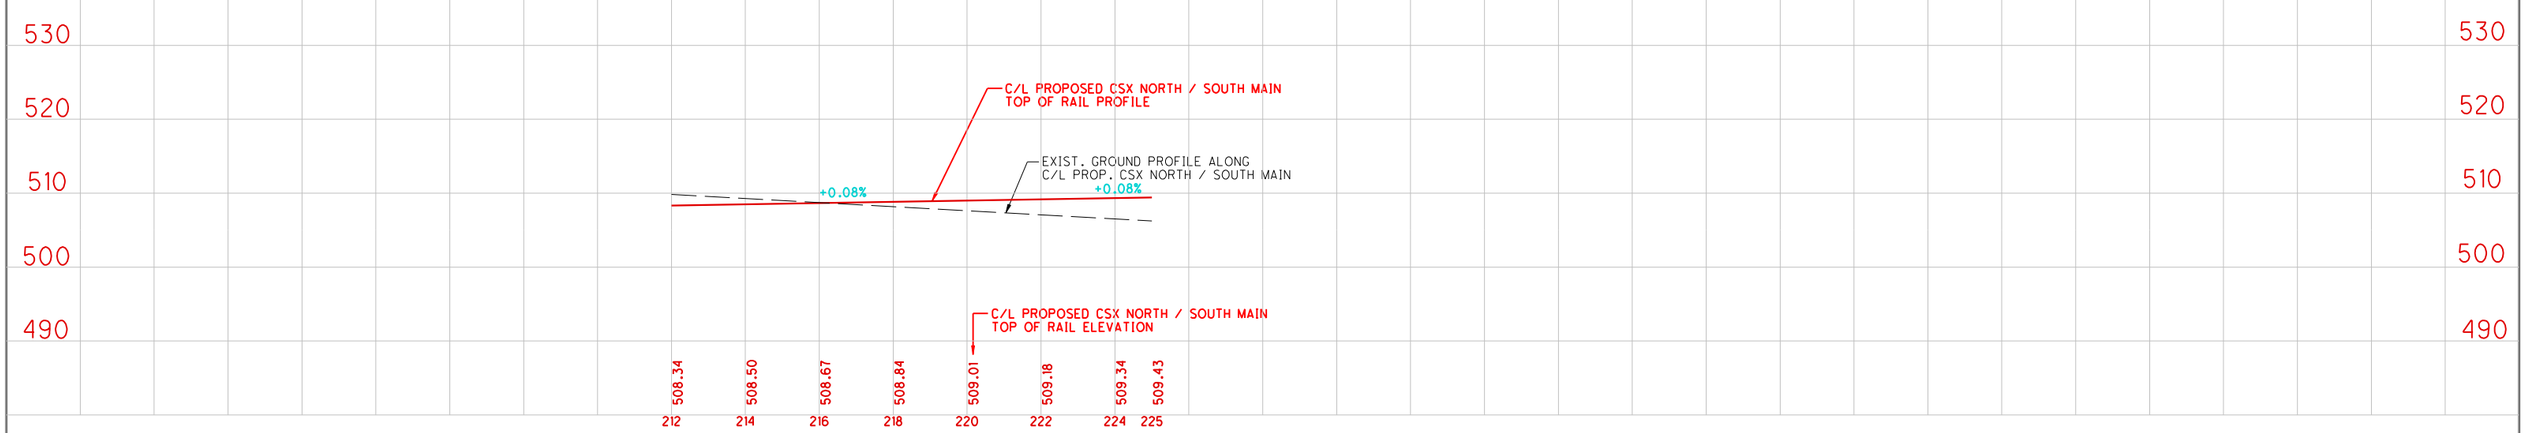


SEE SHEET 12 OF 18 FOR PLAN

HORZ. 0' 200' 400' 600' 800'

VERT. 0' 10' 20' 30' 40'

PREPARED BY:
URS
ONE INDIANA SQUARE, SUITE 2100
INDIANAPOLIS, INDIANA 46204
TEL: 317-532-5400
FAX: 317-532-5499

RECOMMENDED FOR APPROVAL _____ DESIGN ENGINEER DATE

DESIGNED: _____ DRAWN: REZ

CHECKED: _____ CHECKED: _____

**TERRE HAUTE URBANIZED AREA RAILROAD CORRIDOR STUDY**

CSX/INRD NORTH-SOUTH ALTERNATIVE A-2
PLAN AND PROFILE

| | |
|---|---|
| HORIZONTAL SCALE | BRIDGE FILE |
| AS SHOWN | |
| VERTICAL SCALE | DESIGNATION |
| AS SHOWN | 0810341 |
| SURVEY BOOK | PAGE / SHEETS |
| ELECTRONIC / AERIAL | 13 of 18 |
| CONTRACT | PROJECT |

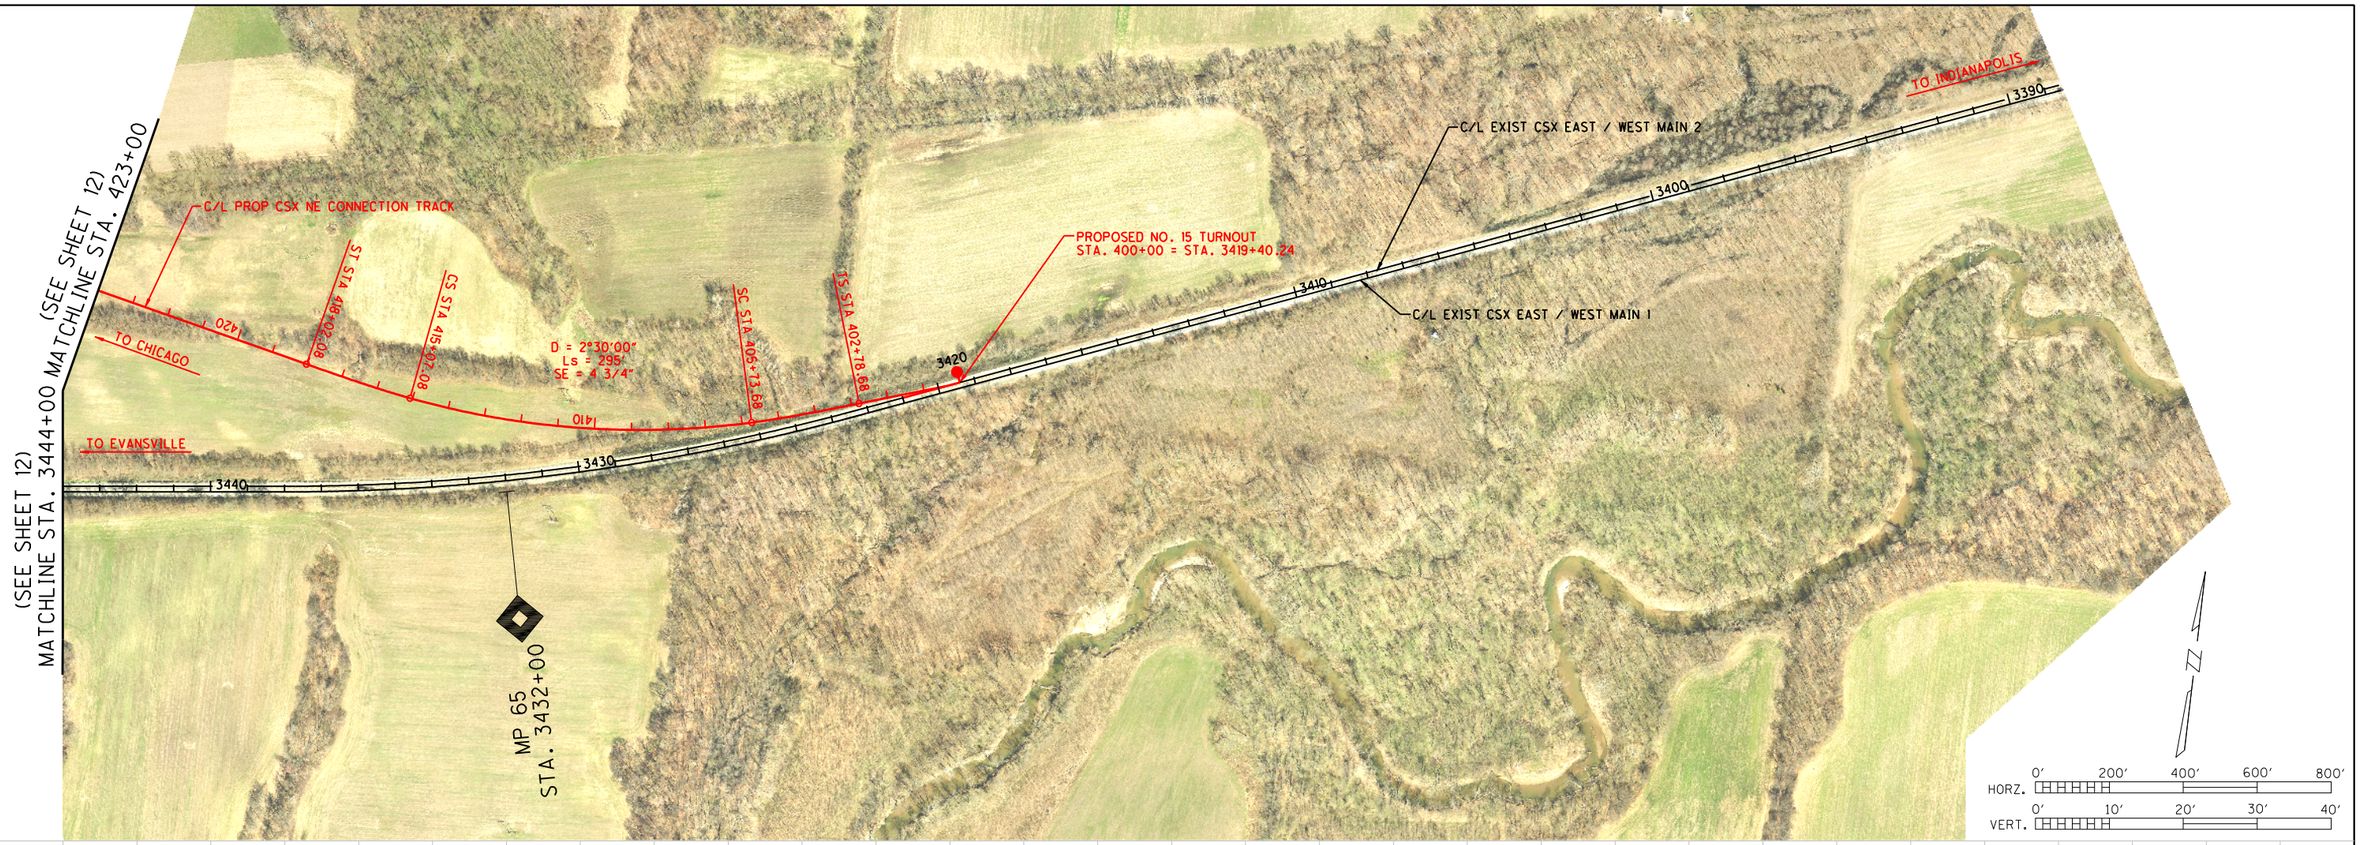


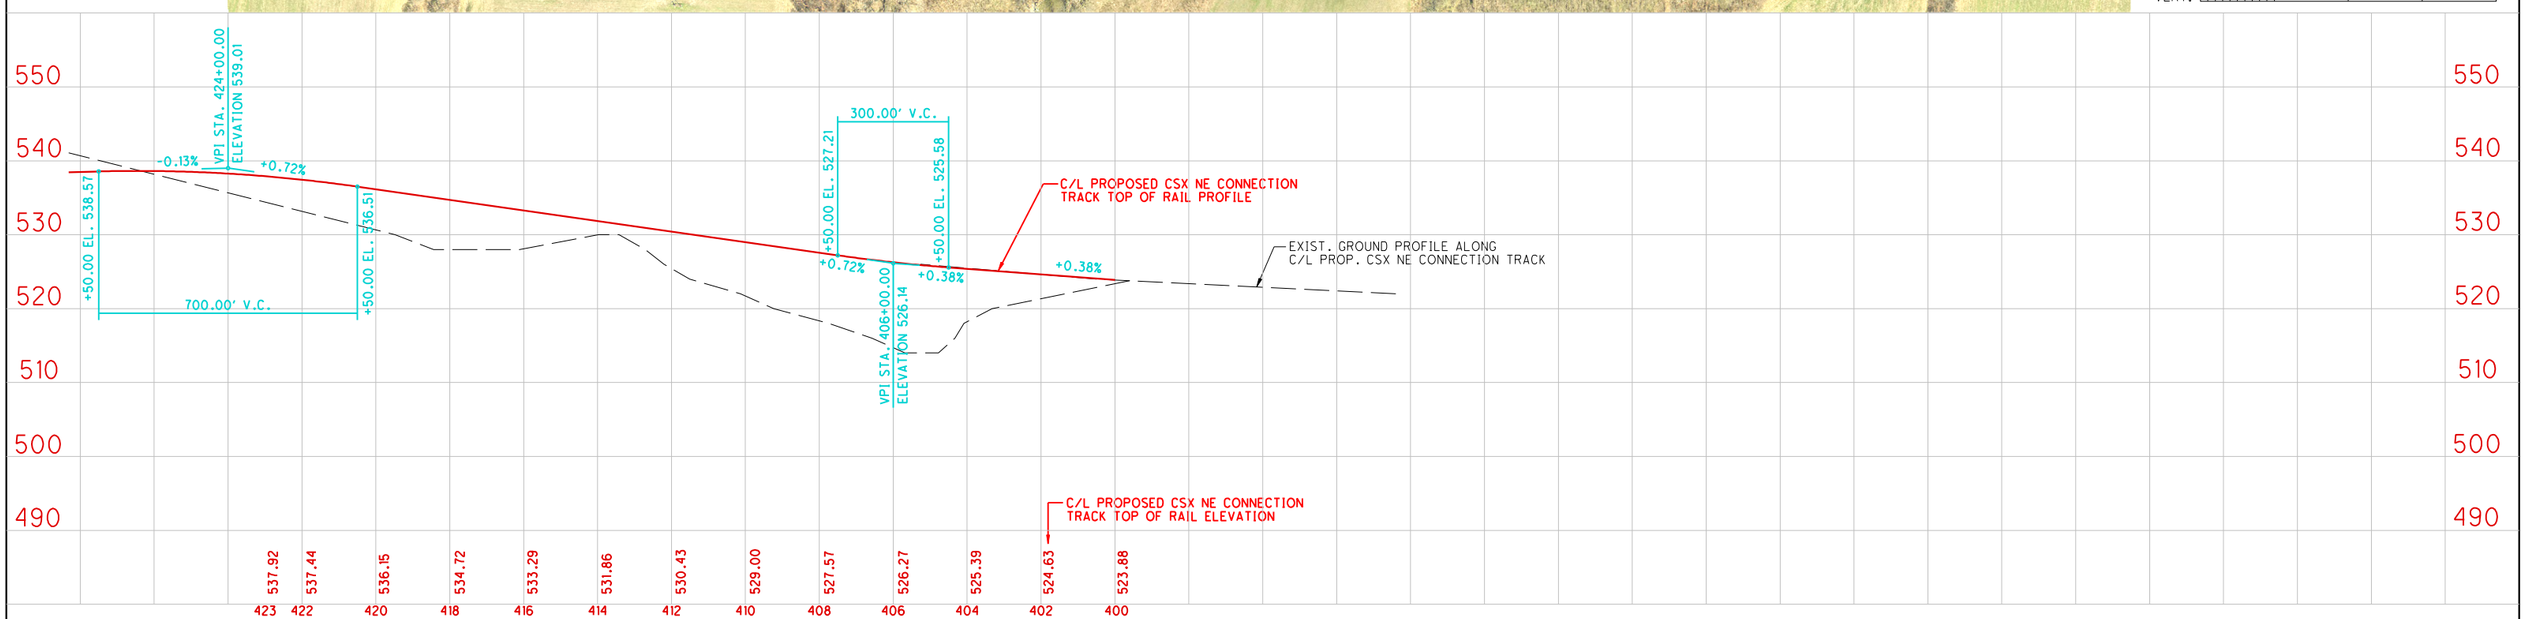


PREPARED BY:

URS

ONE INDIANA SQUARE, SUITE 2100
INDIANAPOLIS, INDIANA 46204
TEL: 317-532-5400
FAX: 317-532-5499

RECOMMENDED FOR APPROVAL _____ DESIGN ENGINEER DATE

DESIGNED: _____ DRAWN: REZ

CHECKED: _____ CHECKED: _____

**TERRE HAUTE URBANIZED AREA RAILROAD CORRIDOR STUDY**

CSX/INRD NORTH-SOUTH ALTERNATIVE A-2
PLAN AND PROFILE

| | |
|---|---|
| HORIZONTAL SCALE | BRIDGE FILE |
| AS SHOWN | |
| VERTICAL SCALE | DESIGNATION |
| AS SHOWN | 0810341 |

| | | |
|---|---|---|
| SURVEY BOOK | PAGE | SHEETS |
| ELECTRONIC / AERIAL | 14 | of 18 |
| CONTRACT | PROJECT | |

...\PCNSMAIN_OPT2_PLN14.dgn 4/11/2011 4:06:28 PM

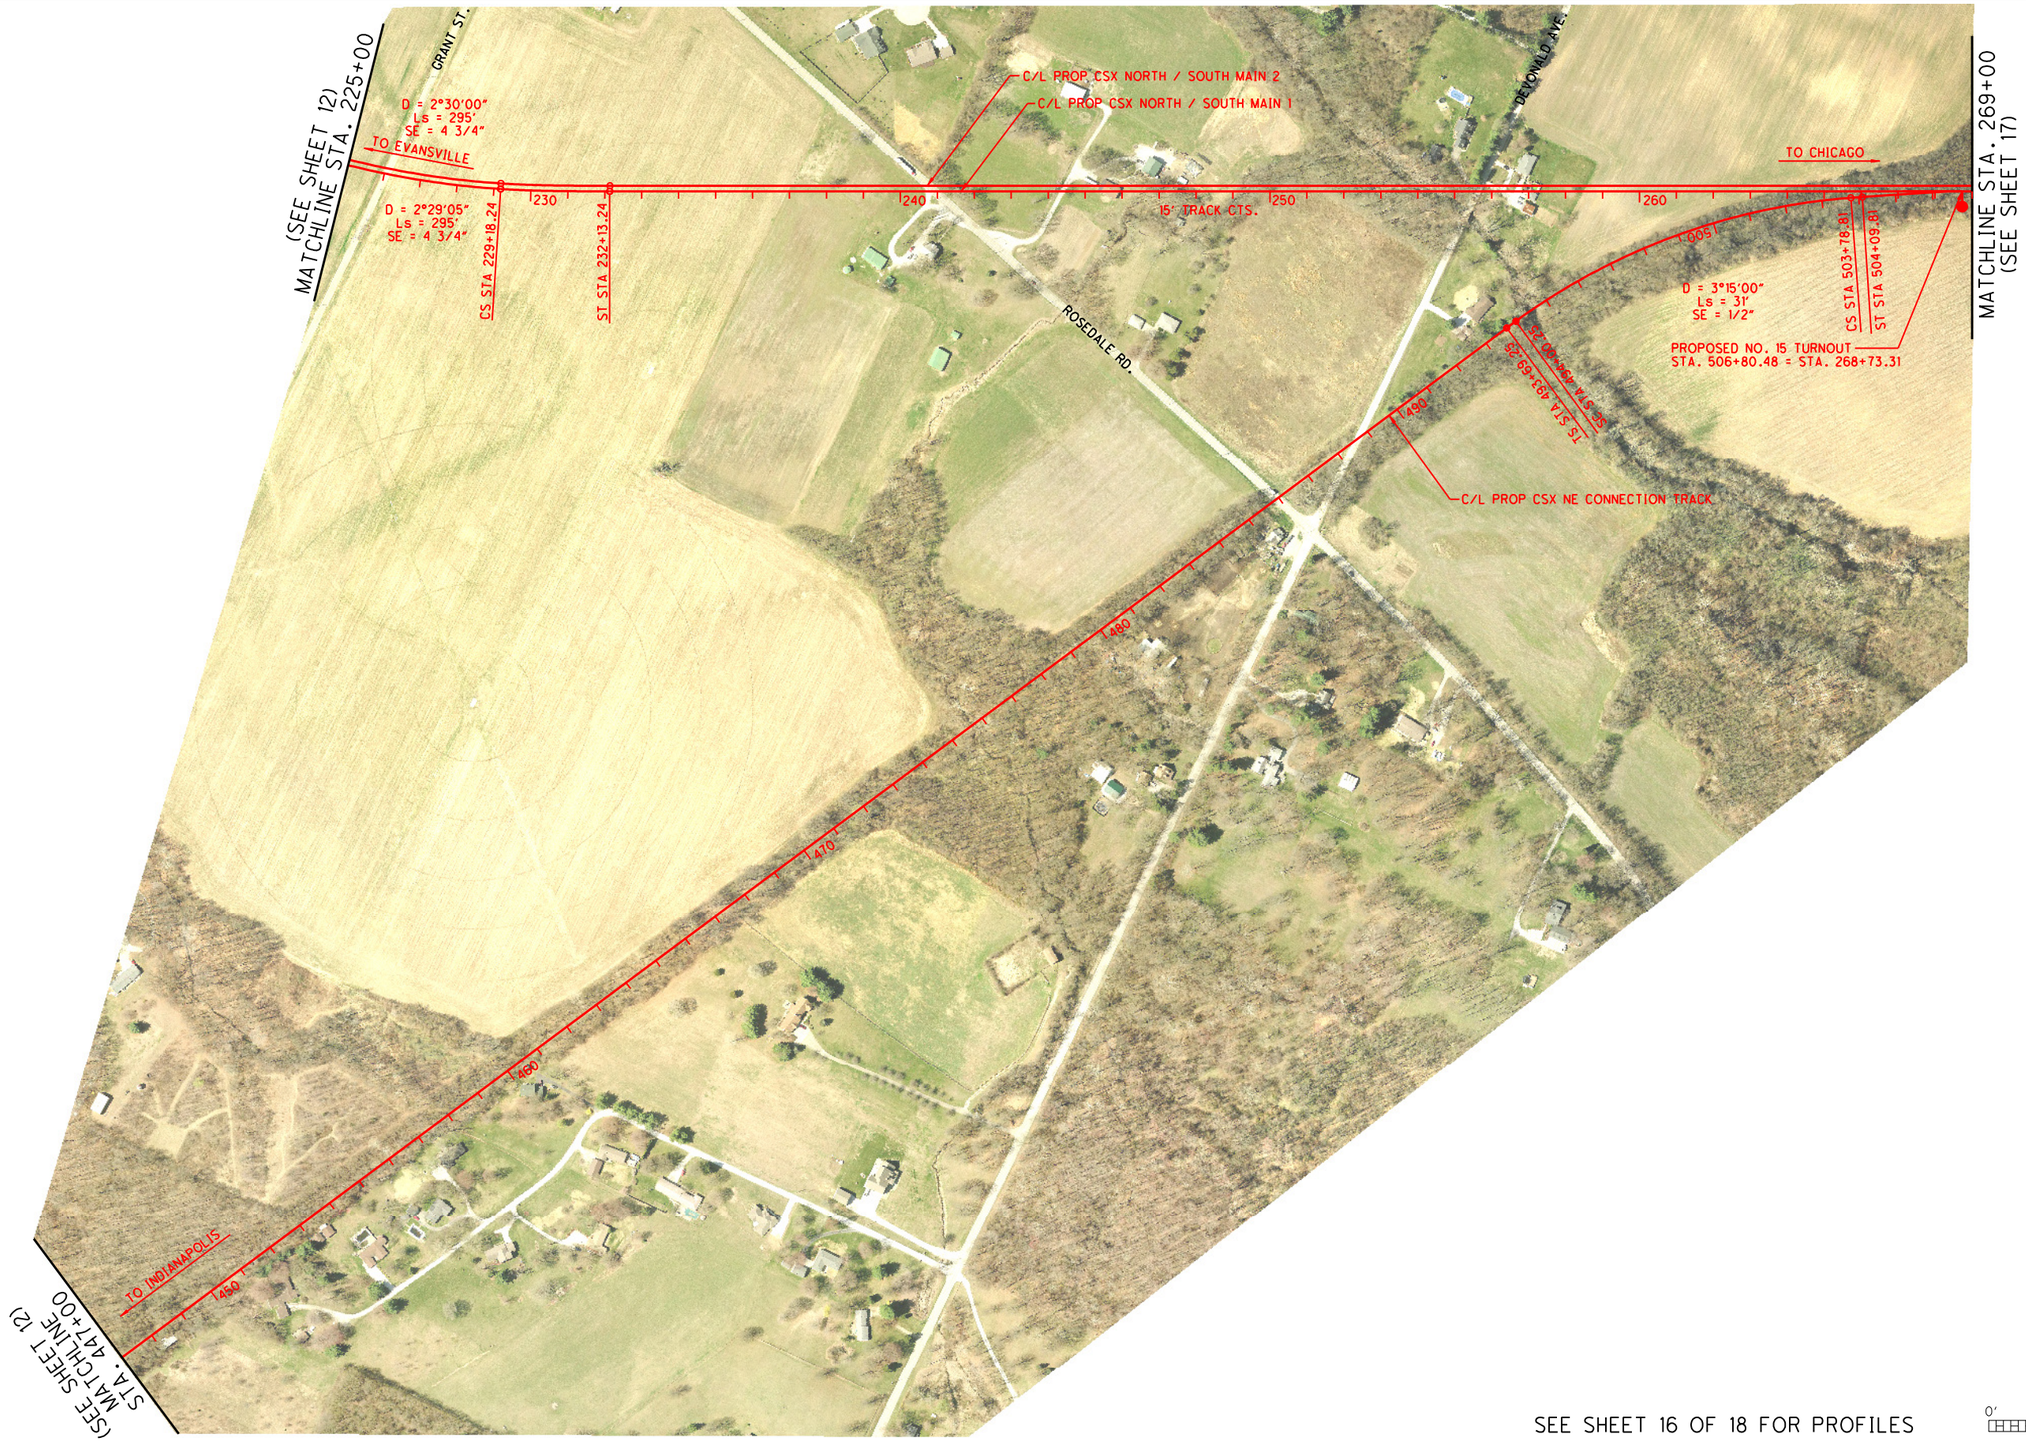


SEE SHEET 16 OF 18 FOR PROFILES

0' 200' 400' 600' 800'

PREPARED BY:

URS

ONE INDIANA SQUARE, SUITE 2100
INDIANAPOLIS, INDIANA 46204
TEL: 317-532-5400
FAX: 317-532-5499

RECOMMENDED FOR APPROVAL

DESIGN ENGINEER DATE

DESIGNED: DRAWN: REZ

CHECKED: CHECKED:

**TERRE HAUTE URBANIZED AREA RAILROAD CORRIDOR STUDY**

CSX/INRD NORTH-SOUTH ALTERNATIVE A-2
PLAN AND PROFILE

| HORIZONTAL SCALE | BRIDGE FILE |
|---|---|
| AS SHOWN | |
| VERTICAL SCALE | DESIGNATION |
| AS SHOWN | 0810341 |

| SURVEY BOOK | PAGE | SHEETS |
|---|---|---|
| ELECTRONIC / AERIAL | | 15 of 18 |
| CONTRACT | PROJECT | |

...\PCNSMAIN_OPT2_PLN15.dgn 4/11/2011 4:08:09 PM

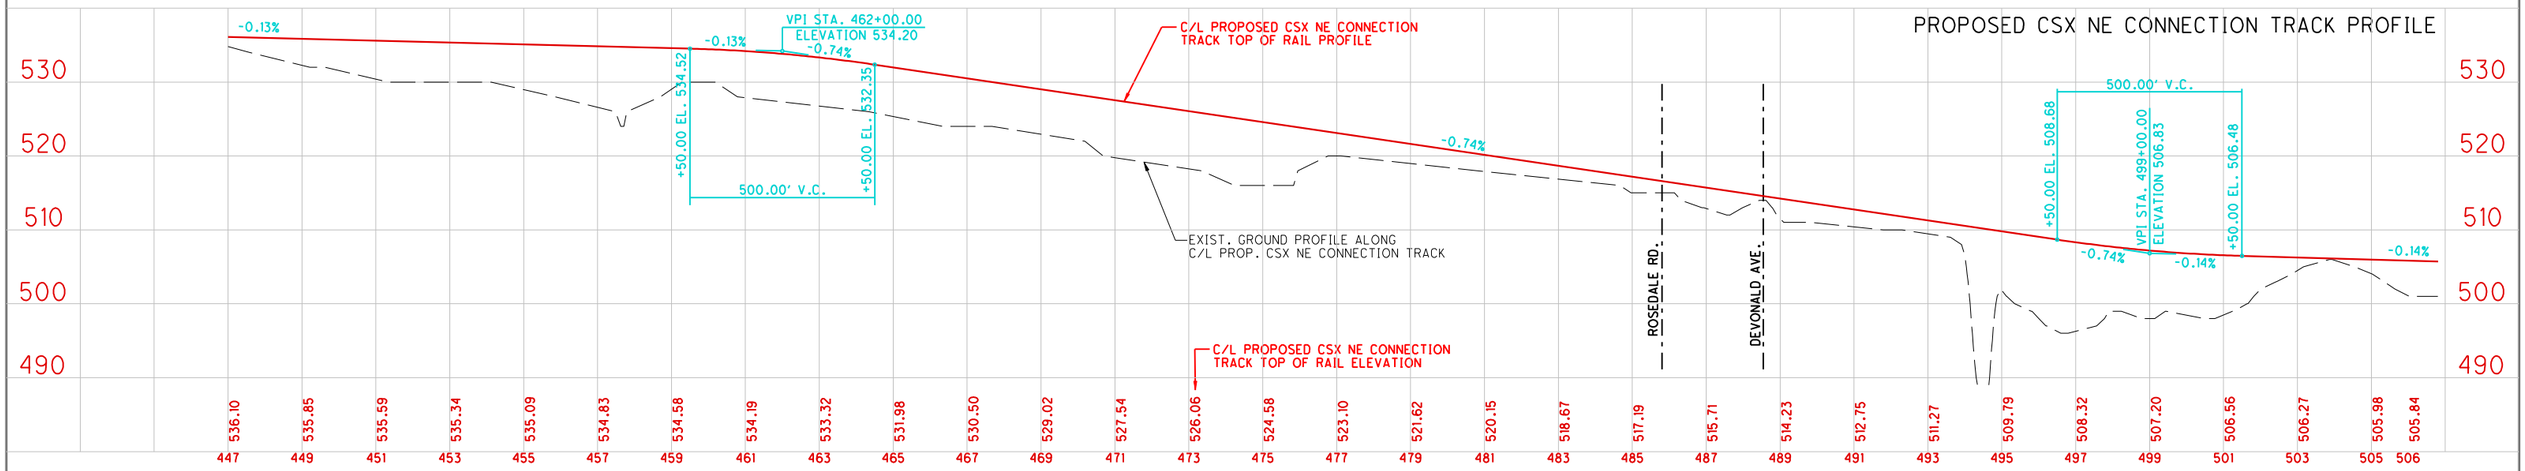


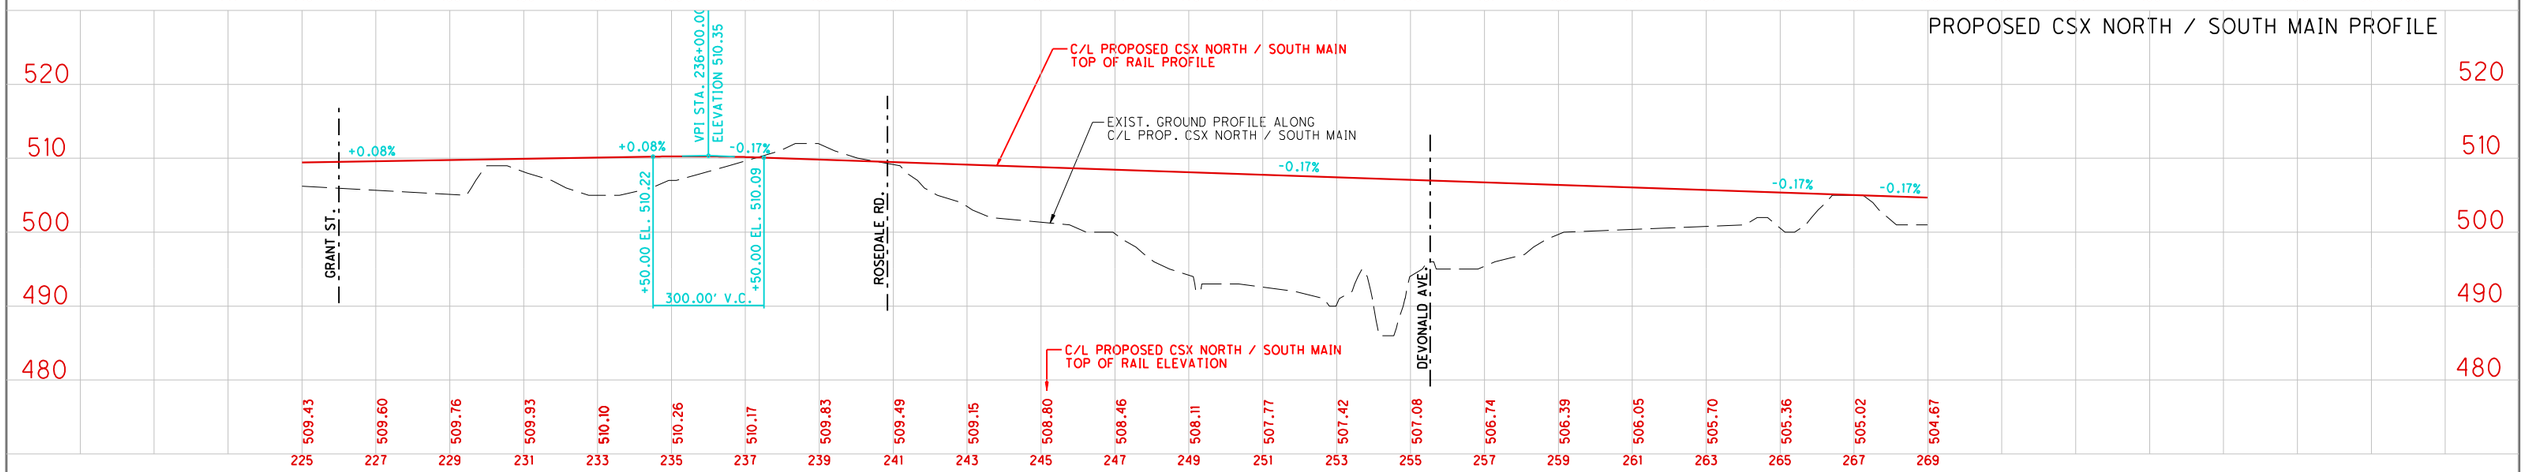


SEE SHEET 15 OF 18 FOR PLAN

HORZ. 0' 200' 400' 600' 800'
VERT. 0' 10' 20' 30' 40'

PREPARED BY:
URS
ONE INDIANA SQUARE, SUITE 2100
INDIANAPOLIS, INDIANA 46204
TEL: 317-532-5400
FAX: 317-532-5499

RECOMMENDED FOR APPROVAL
DESIGN ENGINEER DATE

DESIGNED: DRAWN: REZ
CHECKED: CHECKED:

**TERRE HAUTE URBANIZED AREA RAILROAD CORRIDOR STUDY**

CSX/INRD NORTH-SOUTH ALTERNATIVE A-2
PLAN AND PROFILE

| HORIZONTAL SCALE | BRIDGE FILE |
|---|---|
| AS SHOWN | |
| VERTICAL SCALE | DESIGNATION |
| AS SHOWN | 0810341 |

| SURVEY BOOK | PAGE | SHEETS |
|---|---|---|
| ELECTRONIC / AERIAL | | 16 of 18 |
| CONTRACT | PROJECT | |

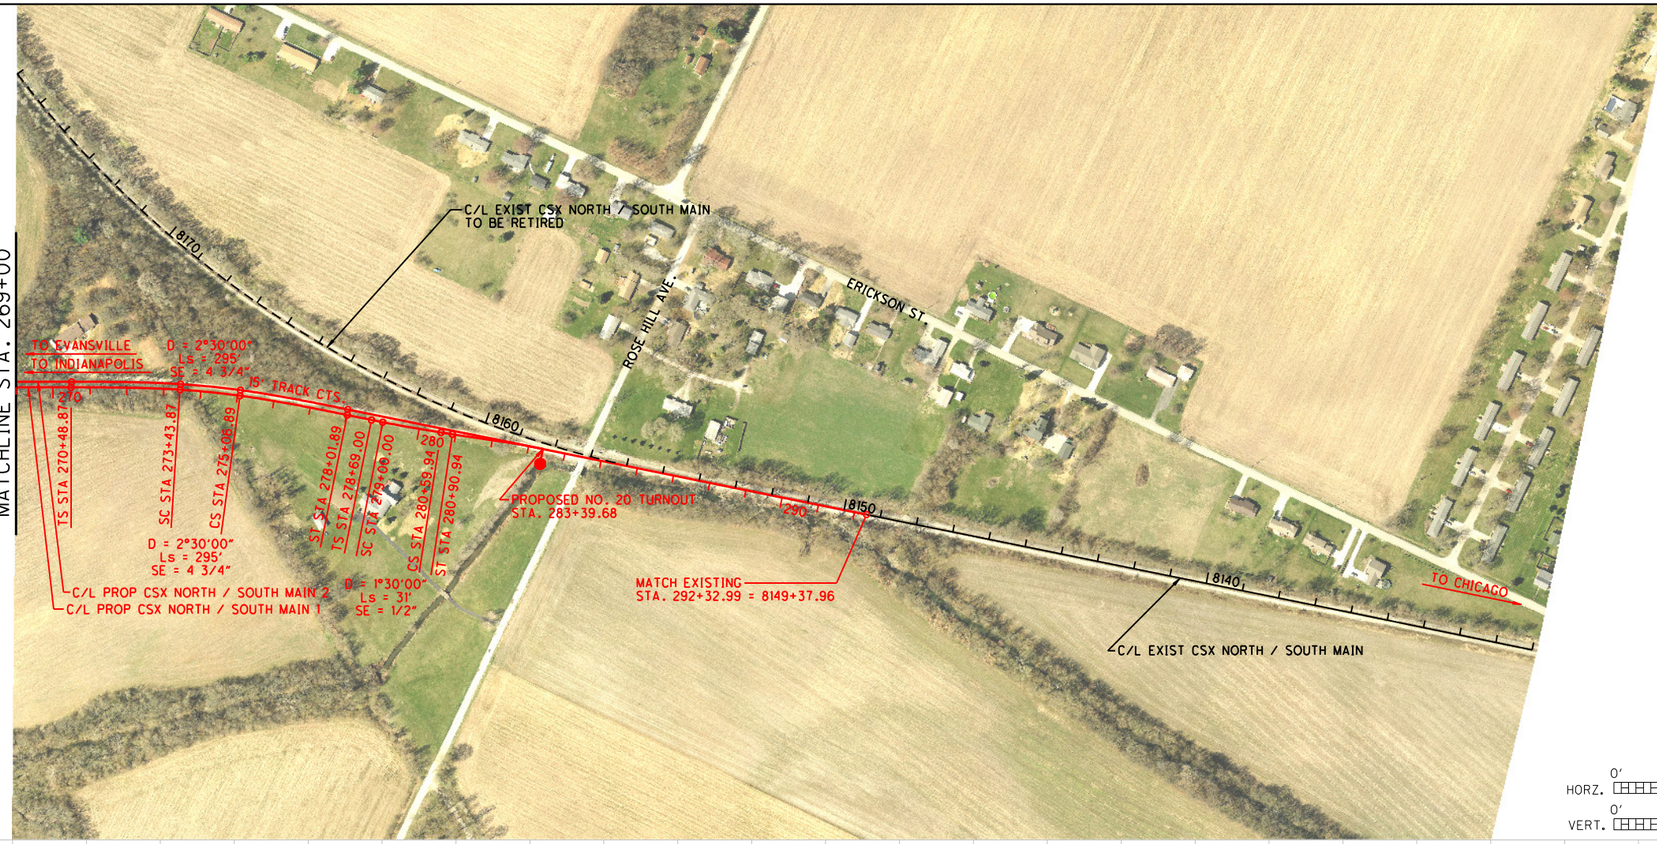


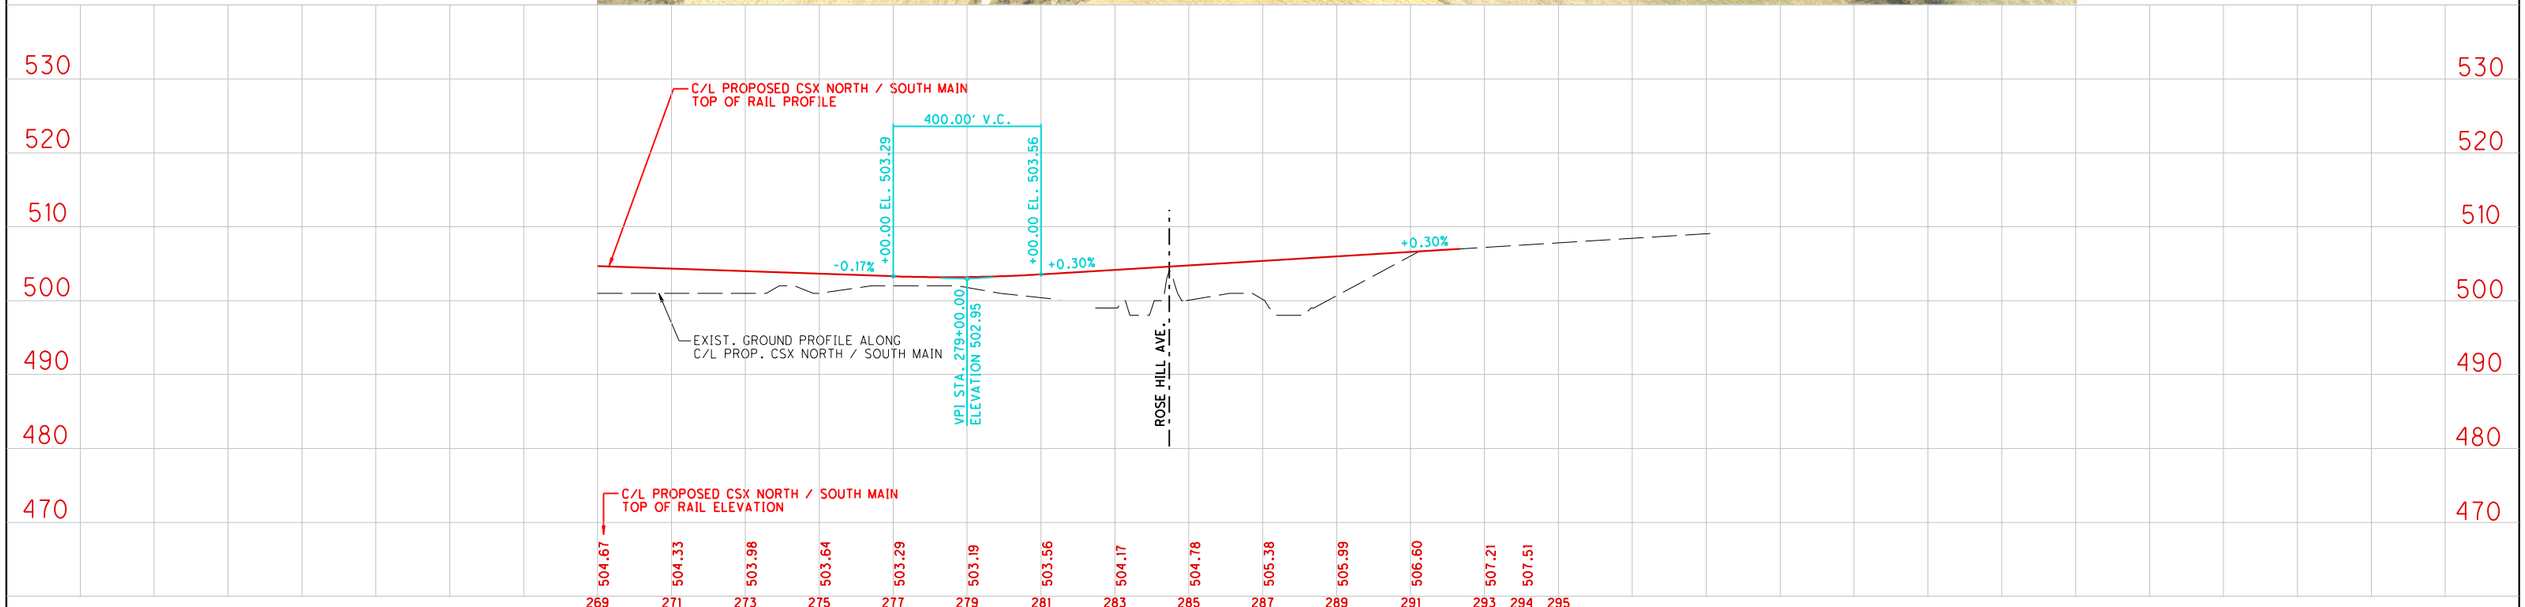


PREPARED BY:

URS

ONE INDIANA SQUARE, SUITE 2100
INDIANAPOLIS, INDIANA 46204
TEL: 317-532-5400
FAX: 317-532-5499

RECOMMENDED FOR APPROVAL _____ DESIGN ENGINEER _____ DATE

DESIGNED: _____ DRAWN: REZ

CHECKED: _____ CHECKED: _____

**TERRE HAUTE URBANIZED AREA RAILROAD CORRIDOR STUDY**

CSX/INRD NORTH-SOUTH ALTERNATIVE A-2
PLAN AND PROFILE

| HORIZONTAL SCALE | BRIDGE FILE |
|---|---|
| AS SHOWN | |
| VERTICAL SCALE | DESIGNATION |
| AS SHOWN | 0810341 |

| SURVEY BOOK | PAGE | SHEETS |
|---|---|---|
| ELECTRONIC / AERIAL | 17 of 18 | |
| CONTRACT | PROJECT | |

...\PCNSMAIN_OPT2_PLN17.dgn 4/11/2011 4:09:39 PM

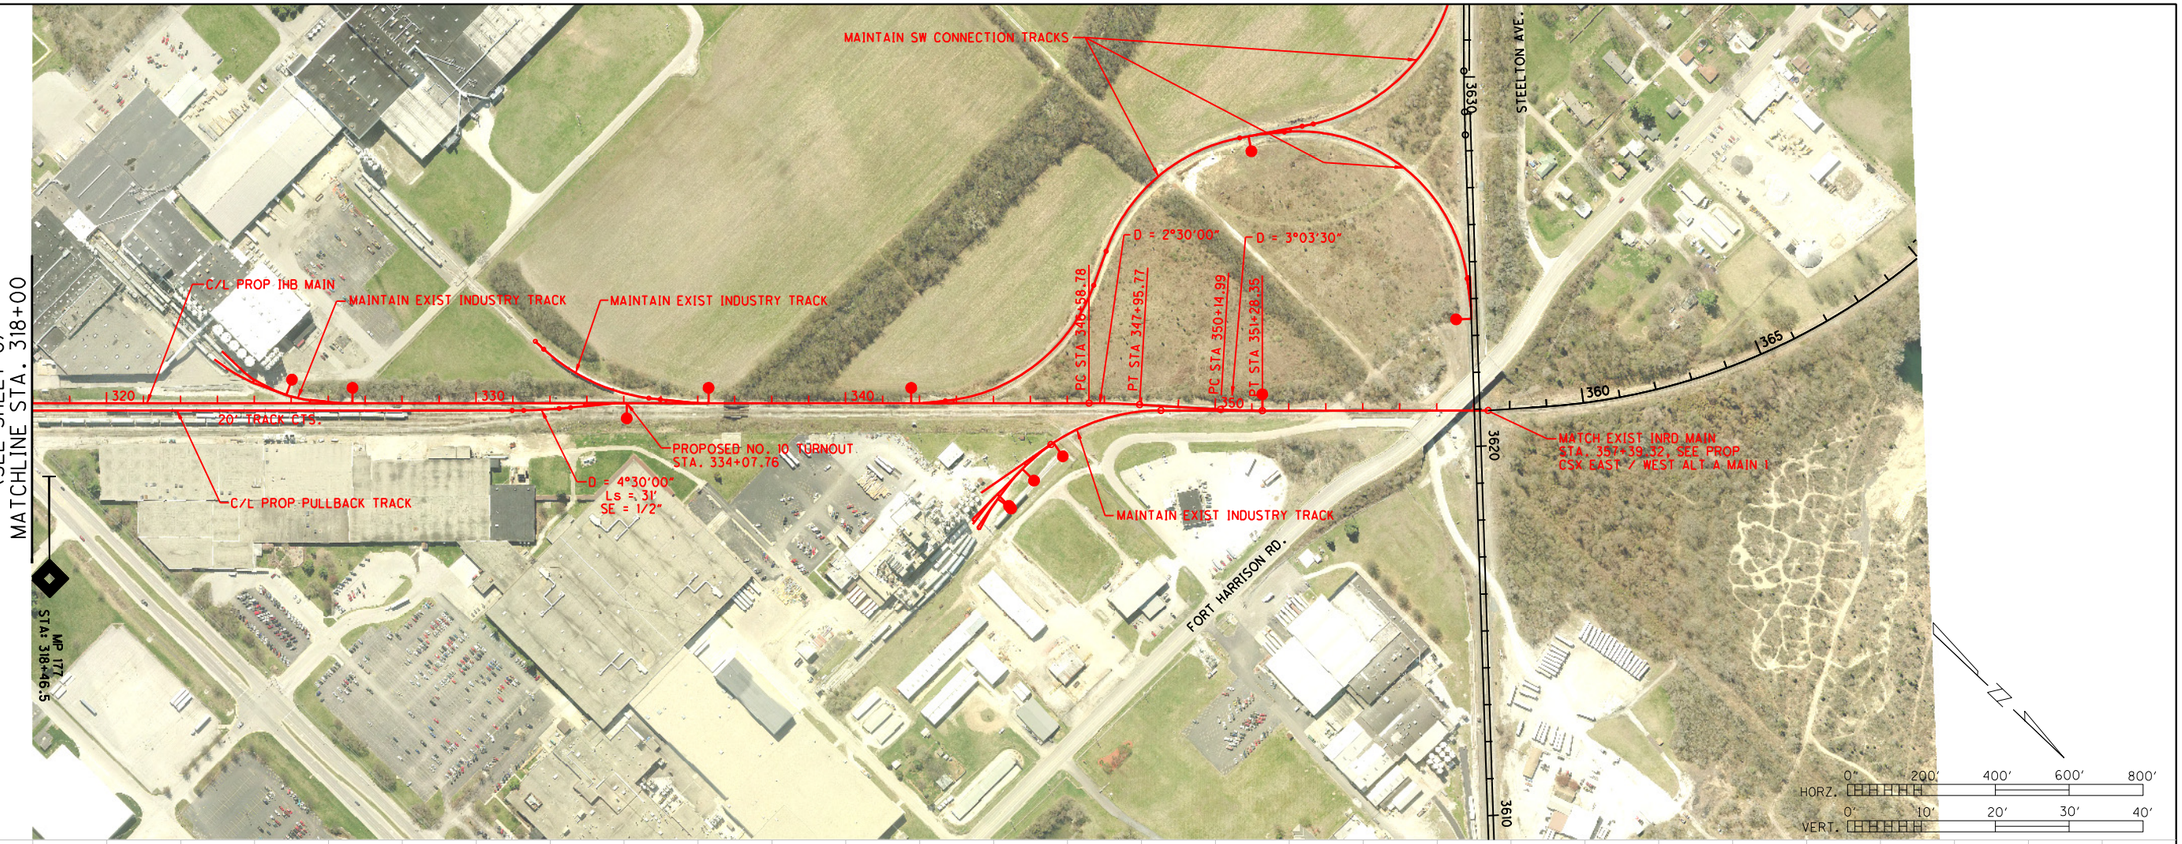


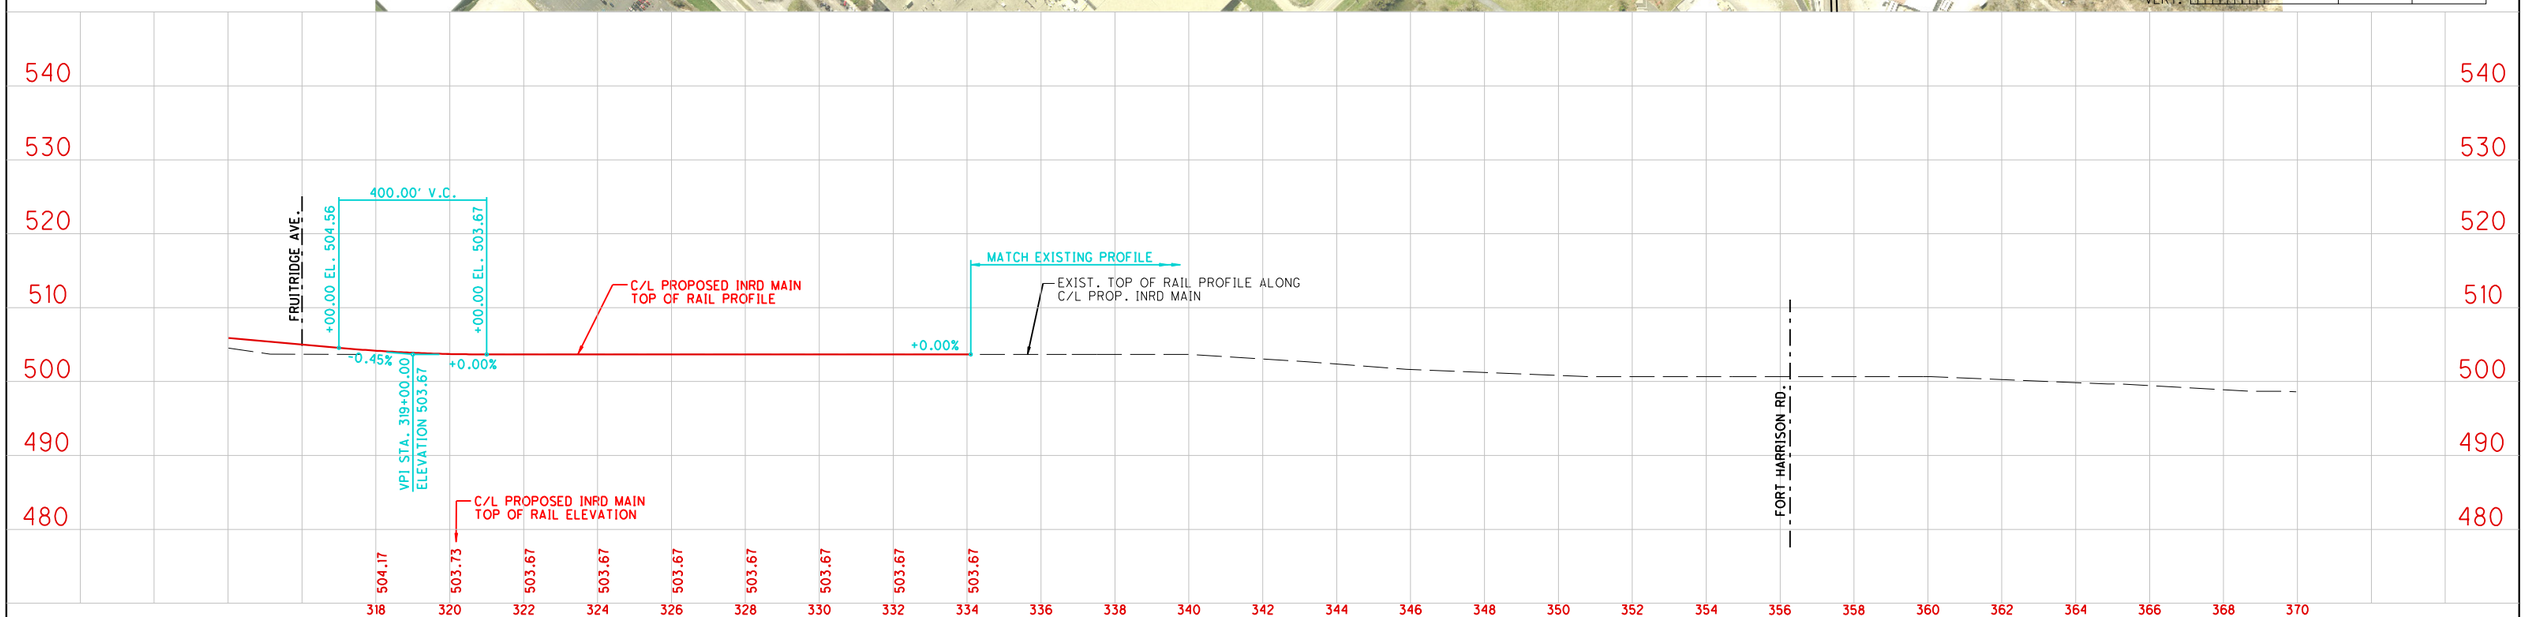


PREPARED BY:

URS

ONE INDIANA SQUARE, SUITE 2100
INDIANAPOLIS, INDIANA 46204
TEL: 317-532-5400
FAX: 317-532-5499

RECOMMENDED FOR APPROVAL _____ DESIGN ENGINEER DATE

DESIGNED: _____ DRAWN: REZ

CHECKED: _____ CHECKED: _____

**TERRE HAUTE URBANIZED AREA RAILROAD CORRIDOR STUDY**

*CSX/INRD NORTH-SOUTH ALTERNATIVE A-2 PLAN AND PROFILE*

| HORIZONTAL SCALE | BRIDGE FILE |
|---|---|
| AS SHOWN | |
| VERTICAL SCALE | DESIGNATION |
| AS SHOWN | 0810341 |

| SURVEY BOOK | PAGE | SHEETS |
|---|---|---|
| ELECTRONIC / AERIAL | 18 of 18 | |
| CONTRACT | PROJECT | |

...\PCNSMAIN_OPT2_PLN18.dgn 4/11/2011 4:11:23 PM

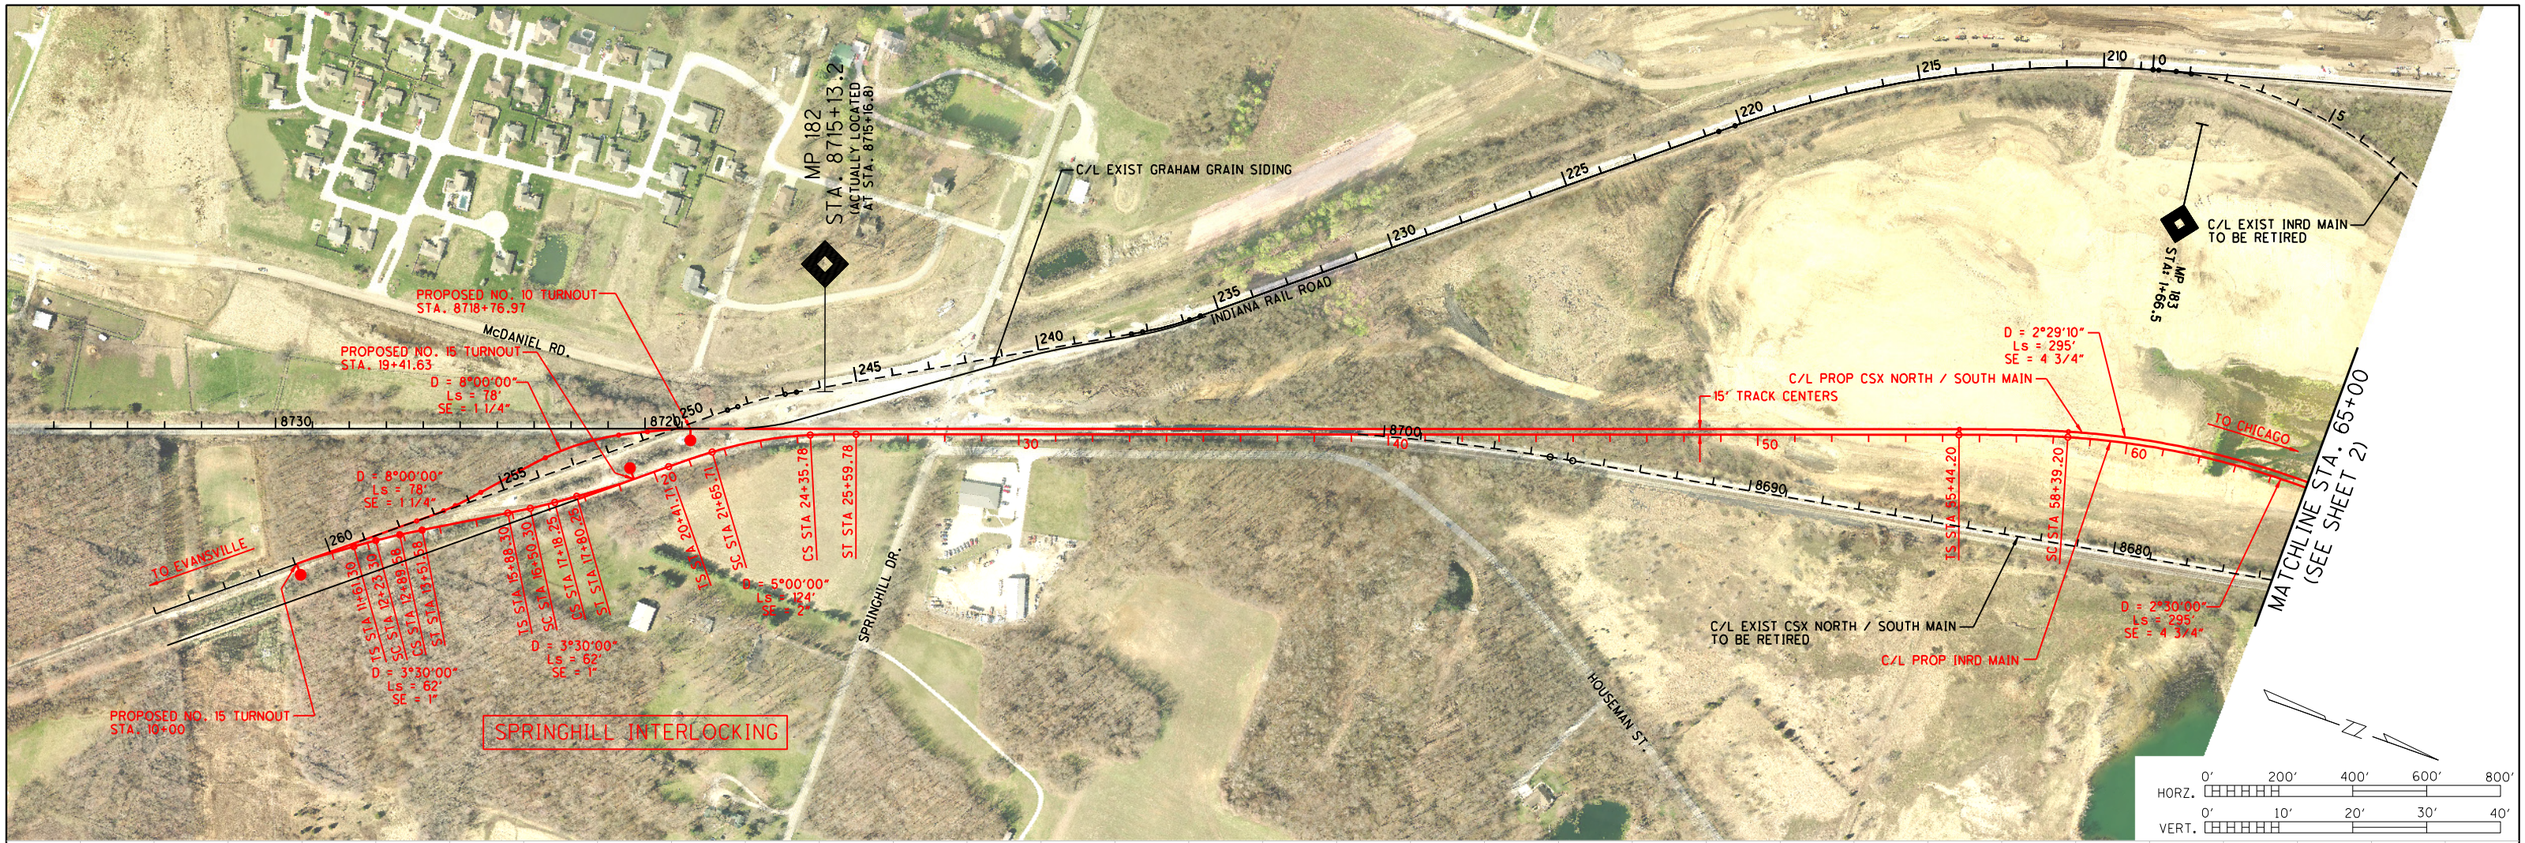


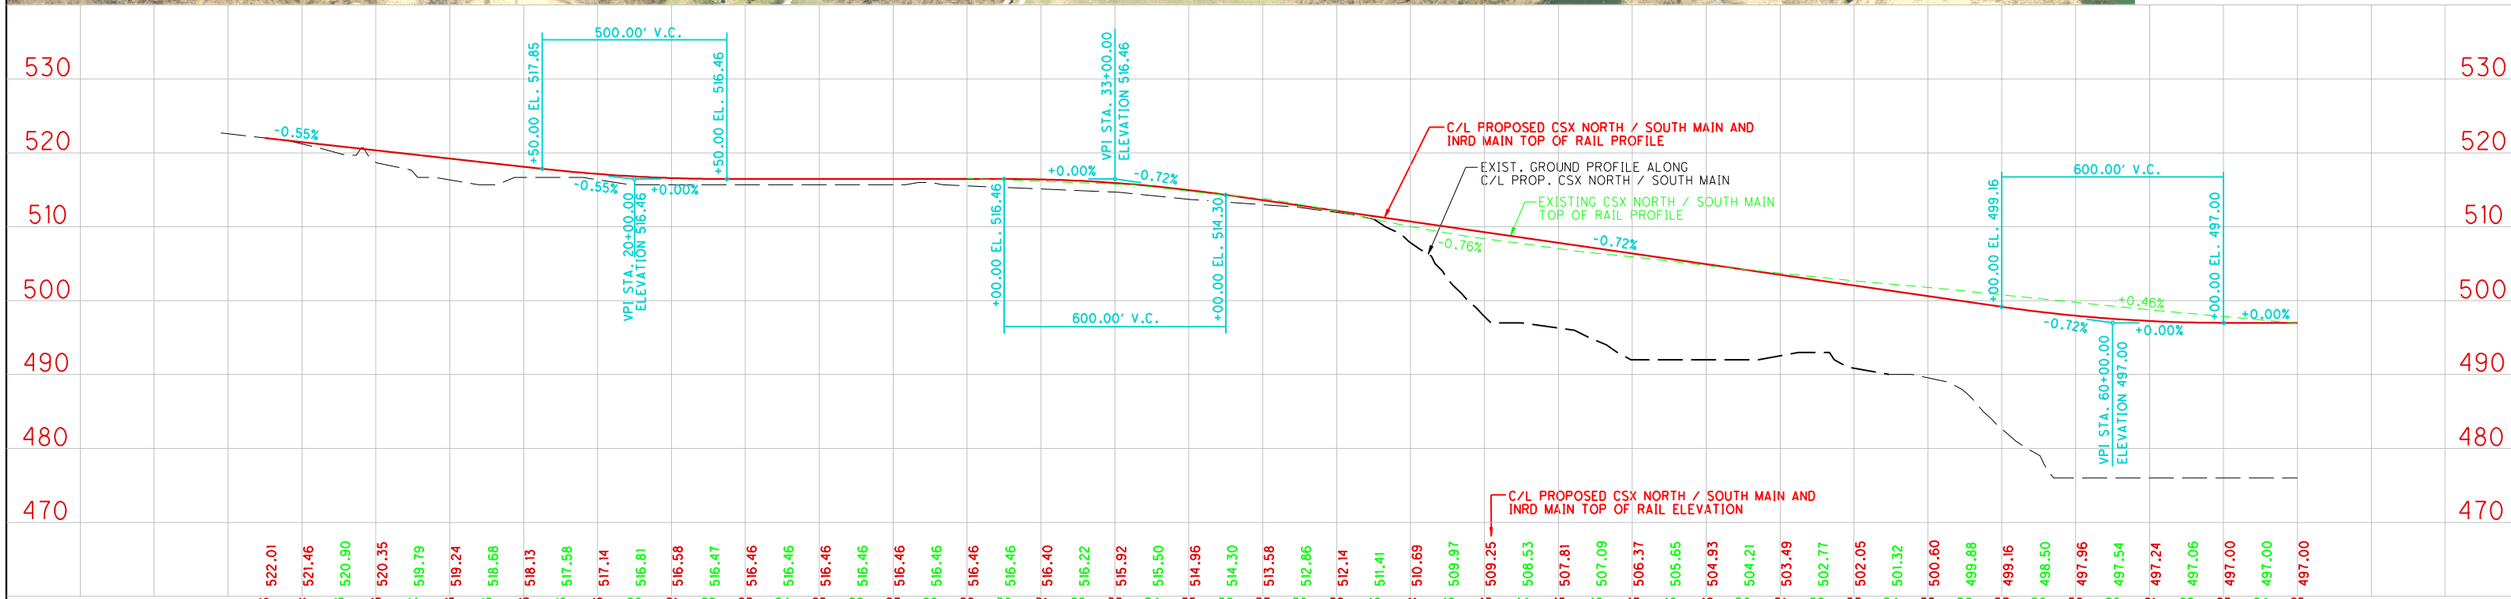



PREPARED BY:
URS
ONE INDIANA SQUARE, SUITE 2100
INDIANAPOLIS, INDIANA 46204
TEL: 317-532-5400
FAX: 317-532-5499


RECOMMENDED FOR APPROVAL _____ DESIGN ENGINEER DATE

DESIGNED: _____ DRAWN: REZ

CHECKED: _____ CHECKED: _____

# TERRE HAUTE URBANIZED AREA RAILROAD CORRIDOR STUDY

## CSX/INRD NORTH-SOUTH ALTERNATIVE A-3 PLAN AND PROFILE

| | |
|---|---|
| HORIZONTAL SCALE | BRIDGE FILE |
| AS SHOWN | |
| VERTICAL SCALE | DESIGNATION |
| AS SHOWN | 0810341 |
| SURVEY BOOK | PAGE / SHEETS |
| ELECTRONIC / AERIAL | 1 of 15 |
| CONTRACT | PROJECT |

...\PCNSMAIN_OPT3_PLN01.dgn 4/11/2011 4:14:51 PM

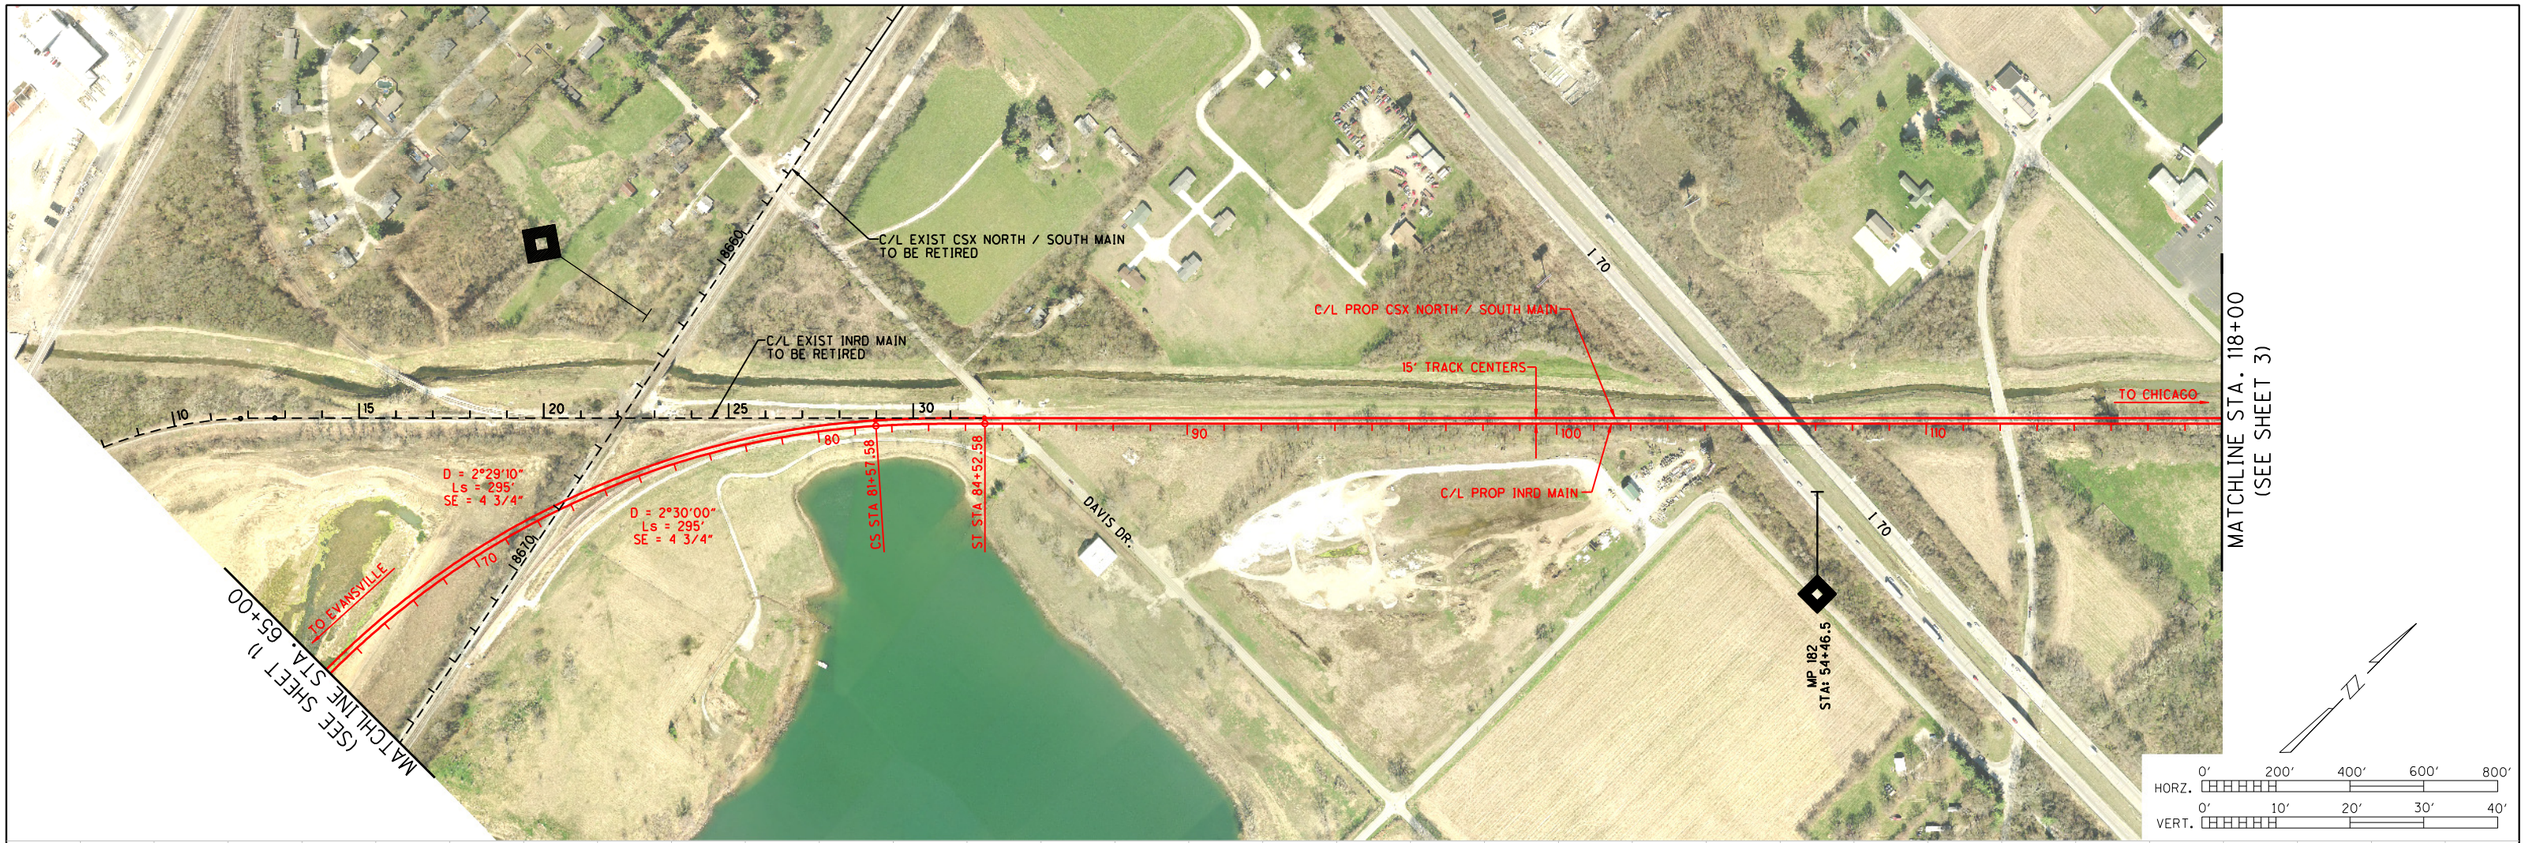


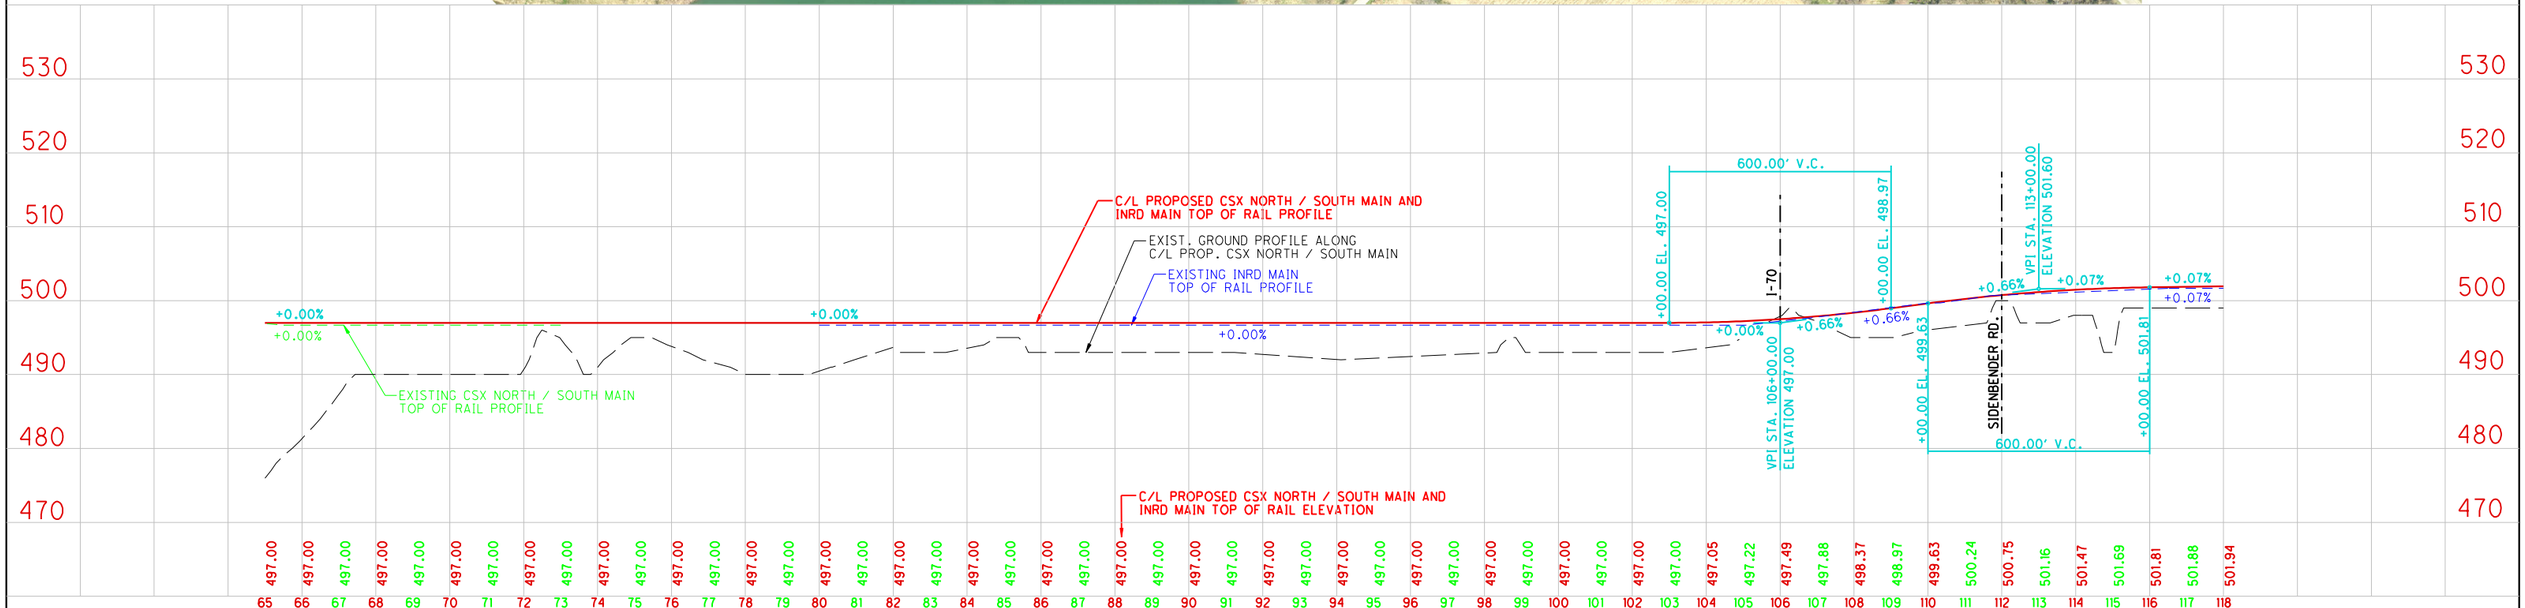



PREPARED BY:
URS
ONE INDIANA SQUARE, SUITE 2100
INDIANAPOLIS, INDIANA 46204
TEL: 317-532-5400
FAX: 317-532-5499


RECOMMENDED FOR APPROVAL _____ DESIGN ENGINEER DATE

DESIGNED: _____ DRAWN: REZ

CHECKED: _____ CHECKED: _____

**TERRE HAUTE URBANIZED AREA RAILROAD CORRIDOR STUDY**

CSX/INRD NORTH-SOUTH ALTERNATIVE A-3
PLAN AND PROFILE

| | |
|---|---|
| HORIZONTAL SCALE | BRIDGE FILE |
| AS SHOWN | |
| VERTICAL SCALE | DESIGNATION |
| AS SHOWN | 0810341 |

| | | |
|---|---|---|
| SURVEY BOOK | PAGE | SHEETS |
| ELECTRONIC / AERIAL | 2 | of 15 |
| CONTRACT | PROJECT | |

...\PCNSMAIN_OPT3_PLN02.dgn 4/11/2011 4:17:04 PM

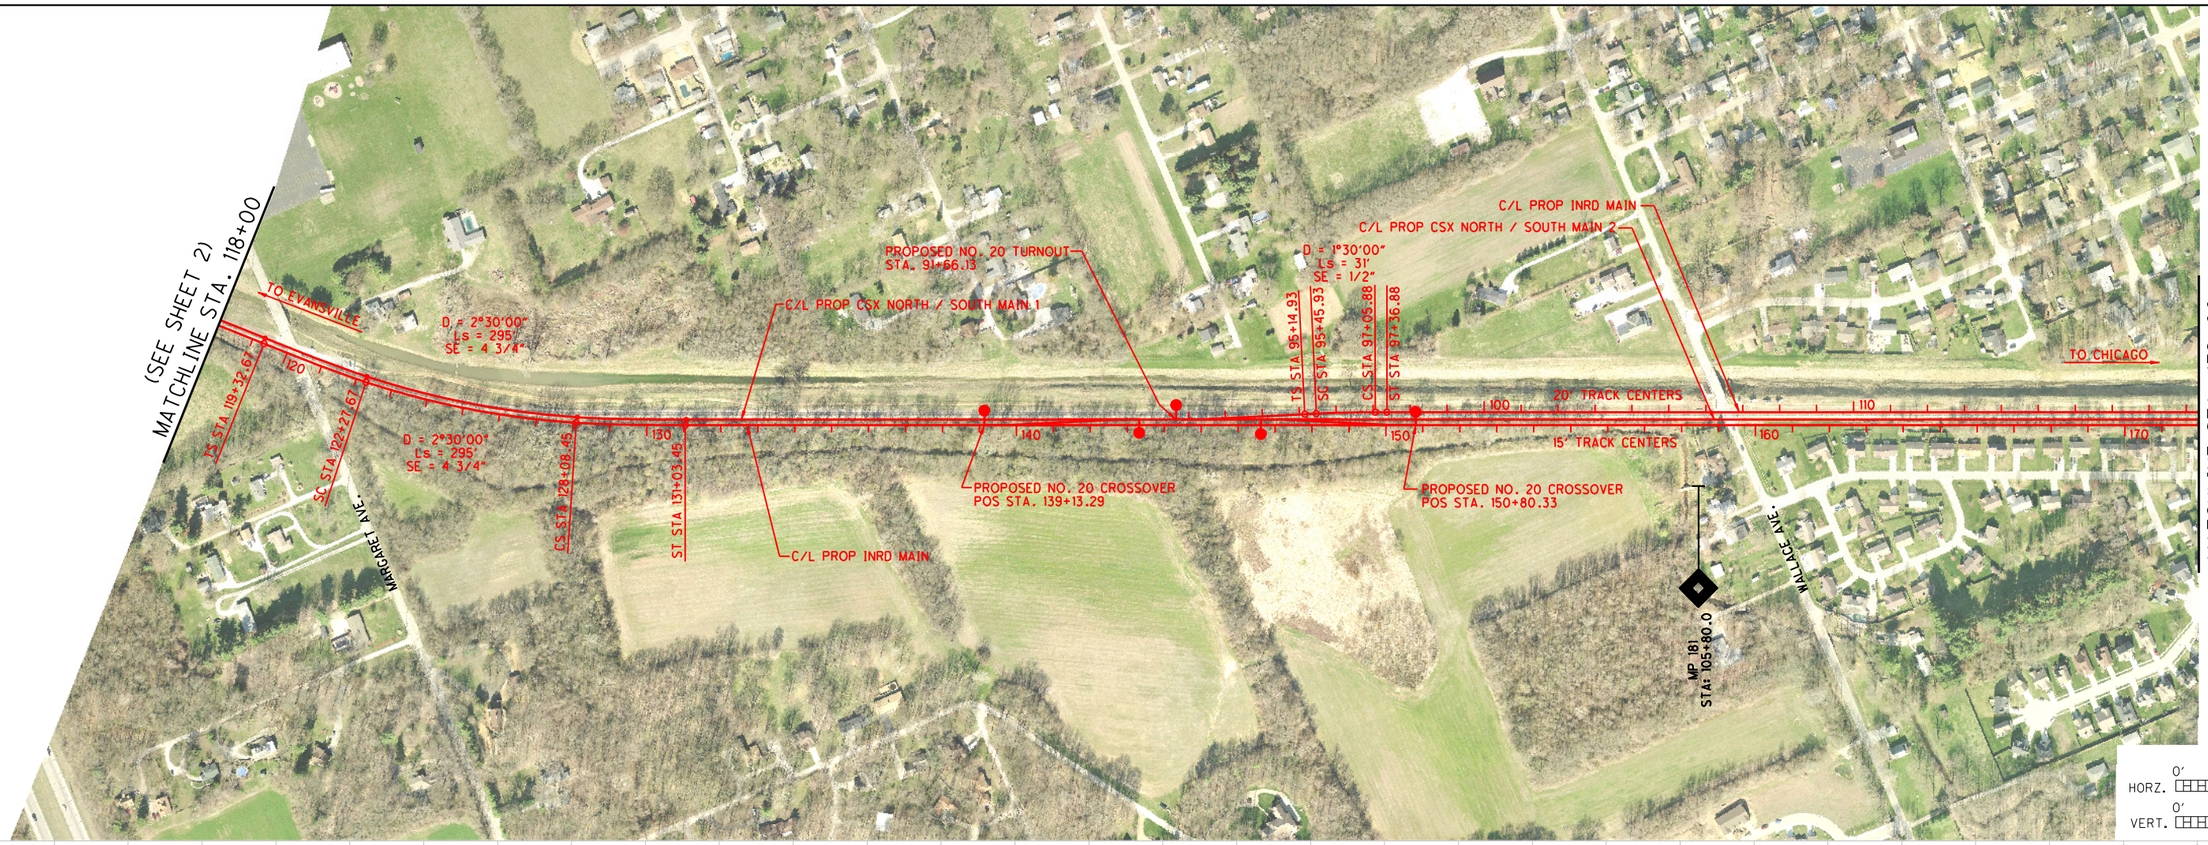


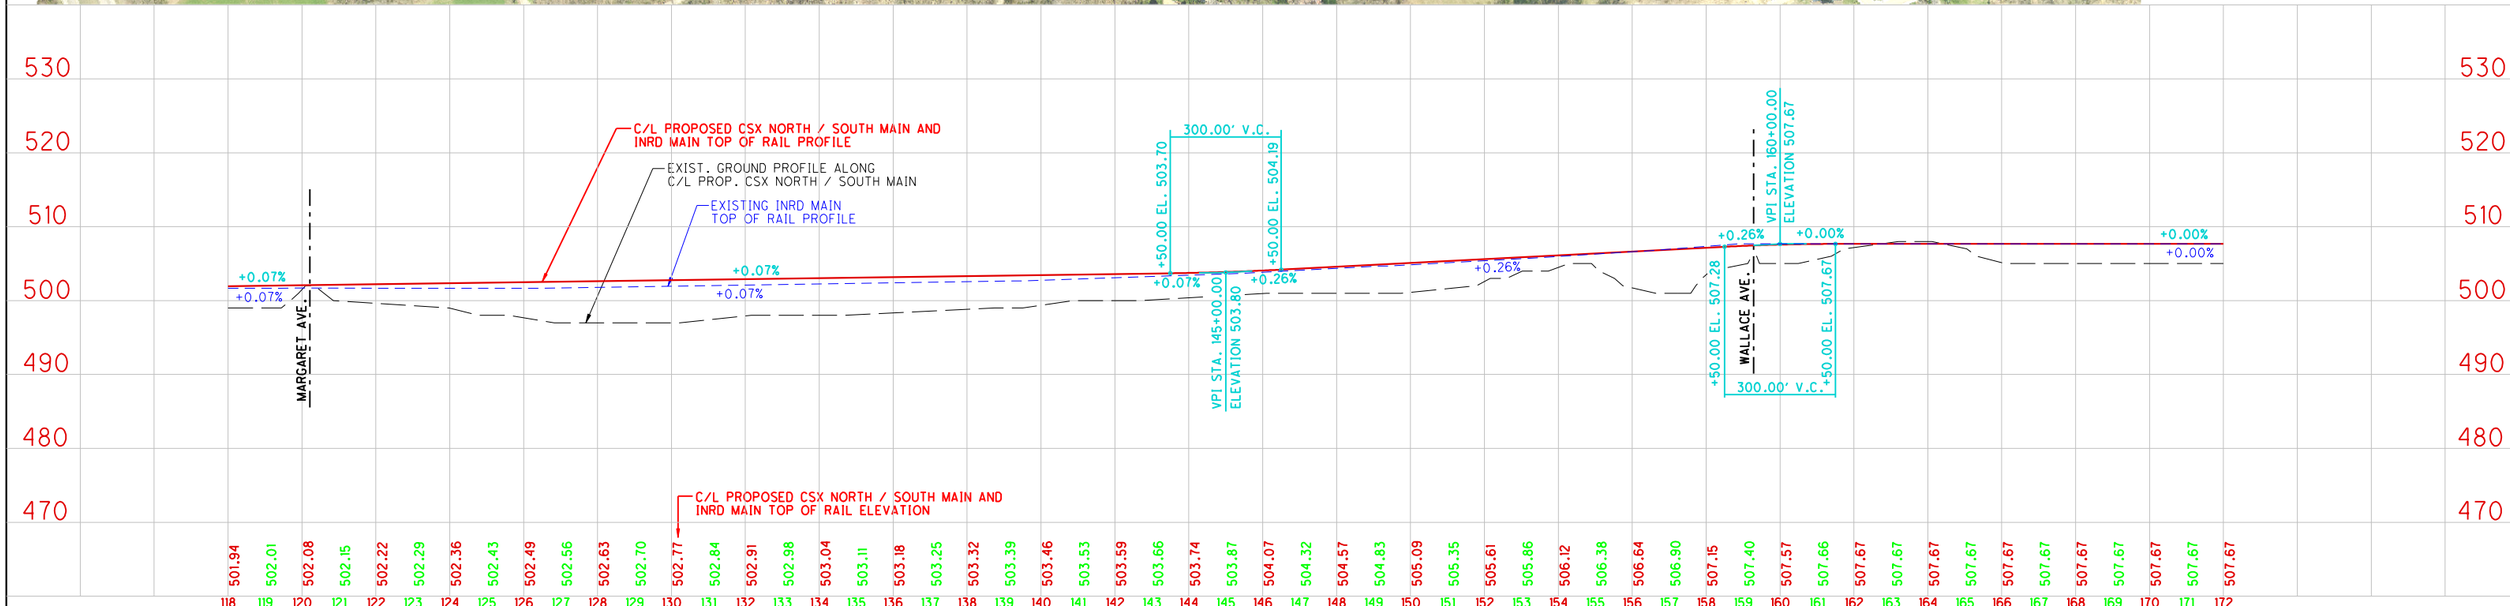



PREPARED BY:
URS
ONE INDIANA SQUARE, SUITE 2100
INDIANAPOLIS, INDIANA 46204
TEL: 317-532-5400
FAX: 317-532-5499


RECOMMENDED FOR APPROVAL _____ DESIGN ENGINEER DATE

DESIGNED: _____ DRAWN: REZ

CHECKED: _____ CHECKED: _____

# TERRE HAUTE URBANIZED AREA RAILROAD CORRIDOR STUDY

## CSX/INRD NORTH-SOUTH ALTERNATIVE A-3 PLAN AND PROFILE

| | |
|---|---|
| HORIZONTAL SCALE | BRIDGE FILE |
| AS SHOWN | |
| VERTICAL SCALE | DESIGNATION |
| AS SHOWN | 0810341 |
| SURVEY BOOK | PAGE / SHEETS |
| ELECTRONIC / AERIAL | 3 of 15 |
| CONTRACT | PROJECT |

...\PCNSMAIN_OPT3_PLN03.dgn 4/11/2011 4:20:42 PM

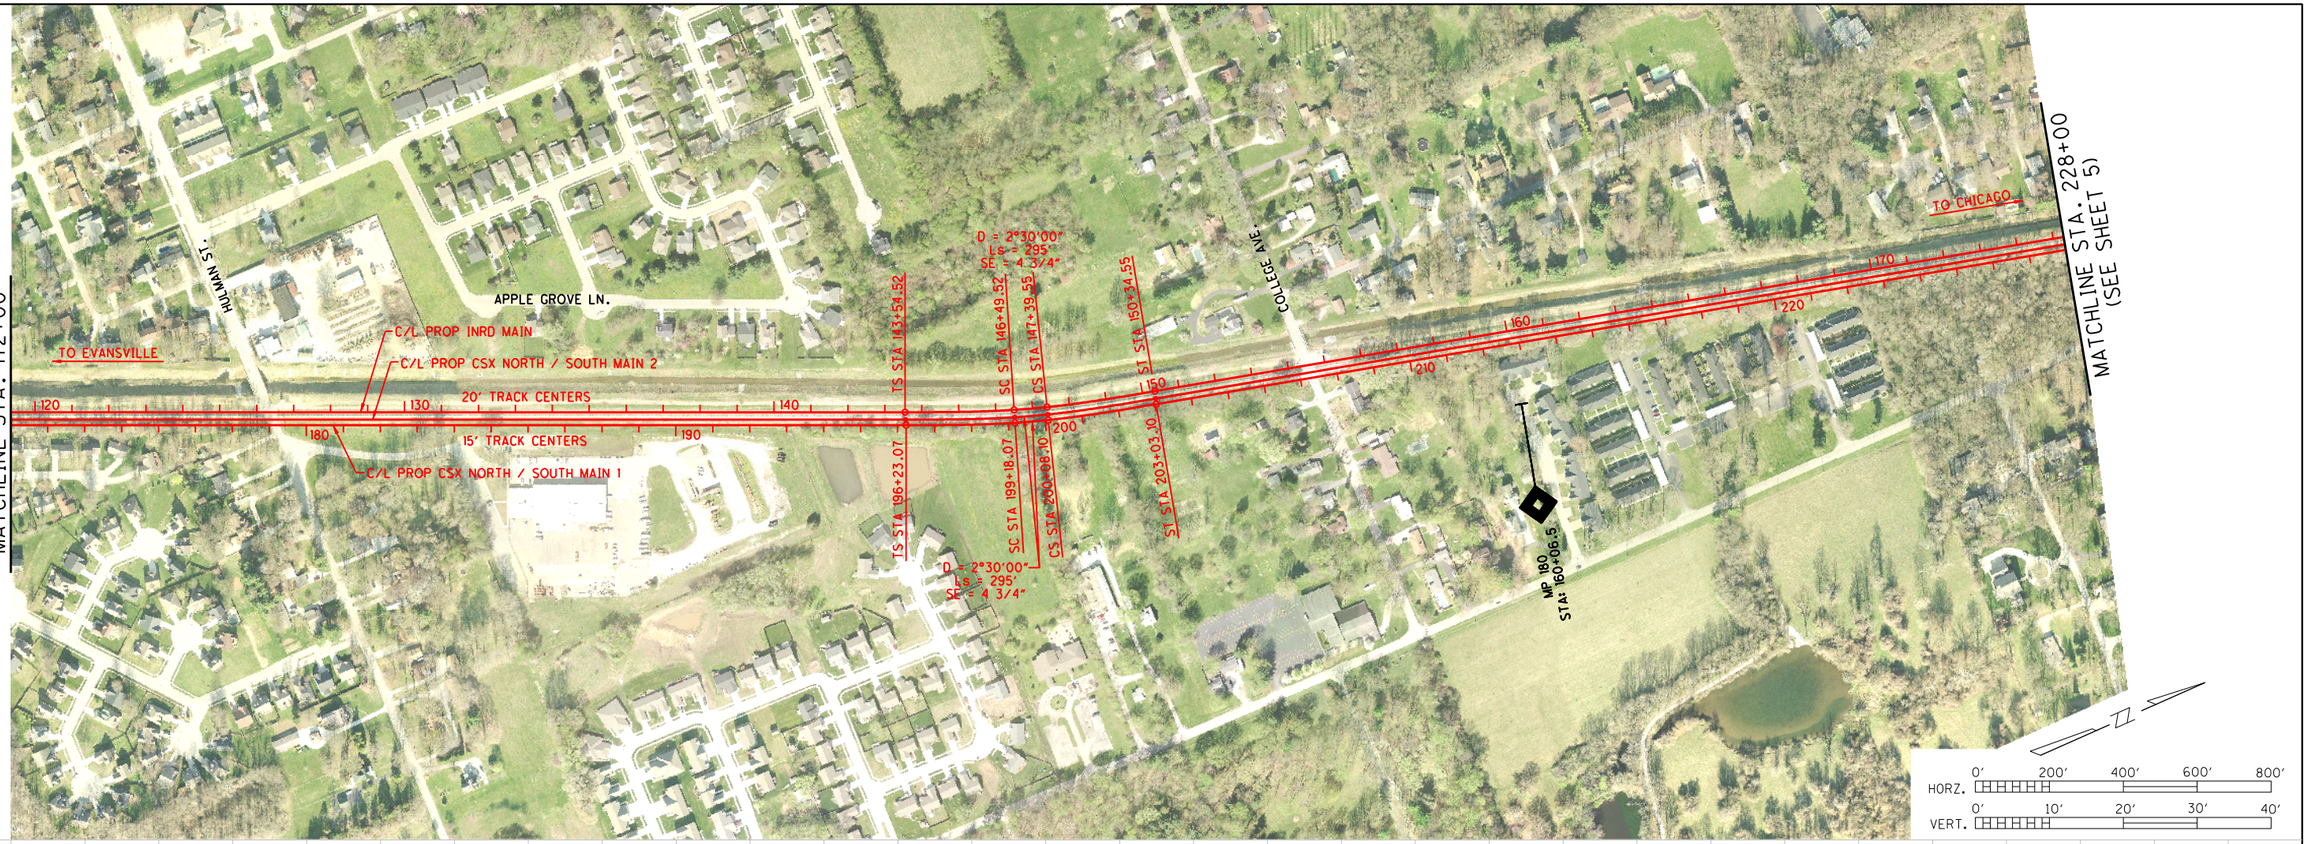


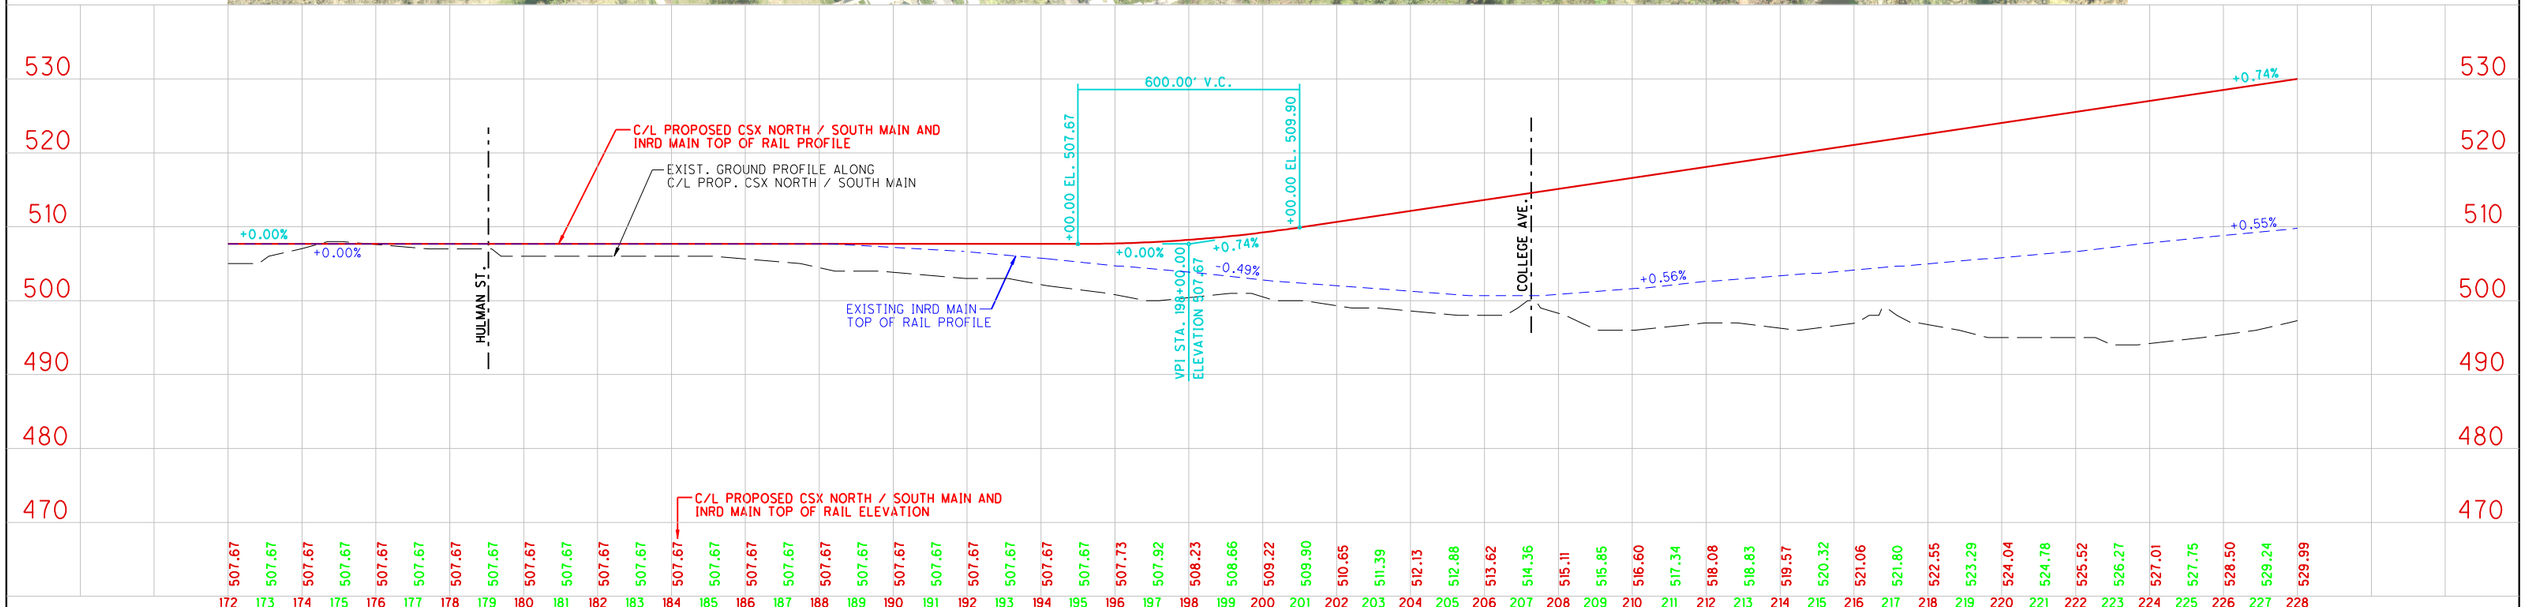



PREPARED BY:
URS
ONE INDIANA SQUARE, SUITE 2100
INDIANAPOLIS, INDIANA 46204
TEL: 317-532-5400
FAX: 317-532-5499


RECOMMENDED FOR APPROVAL
DESIGN ENGINEER DATE

DESIGNED: DRAWN: REZ
CHECKED: CHECKED:

**TERRE HAUTE URBANIZED AREA RAILROAD CORRIDOR STUDY**

CSX/INRD NORTH-SOUTH ALTERNATIVE A-3
PLAN AND PROFILE

| | |
|---|---|
| HORIZONTAL SCALE | BRIDGE FILE |
| AS SHOWN | |
| VERTICAL SCALE | DESIGNATION |
| AS SHOWN | 0810341 |

| | | |
|---|---|---|
| SURVEY BOOK | PAGE | SHEETS |
| ELECTRONIC / AERIAL | 4 of 15 | |
| CONTRACT | PROJECT | |

...\PCNSMAIN_OPT3_PLN04.dgn 4/11/2011 4:22:21 PM

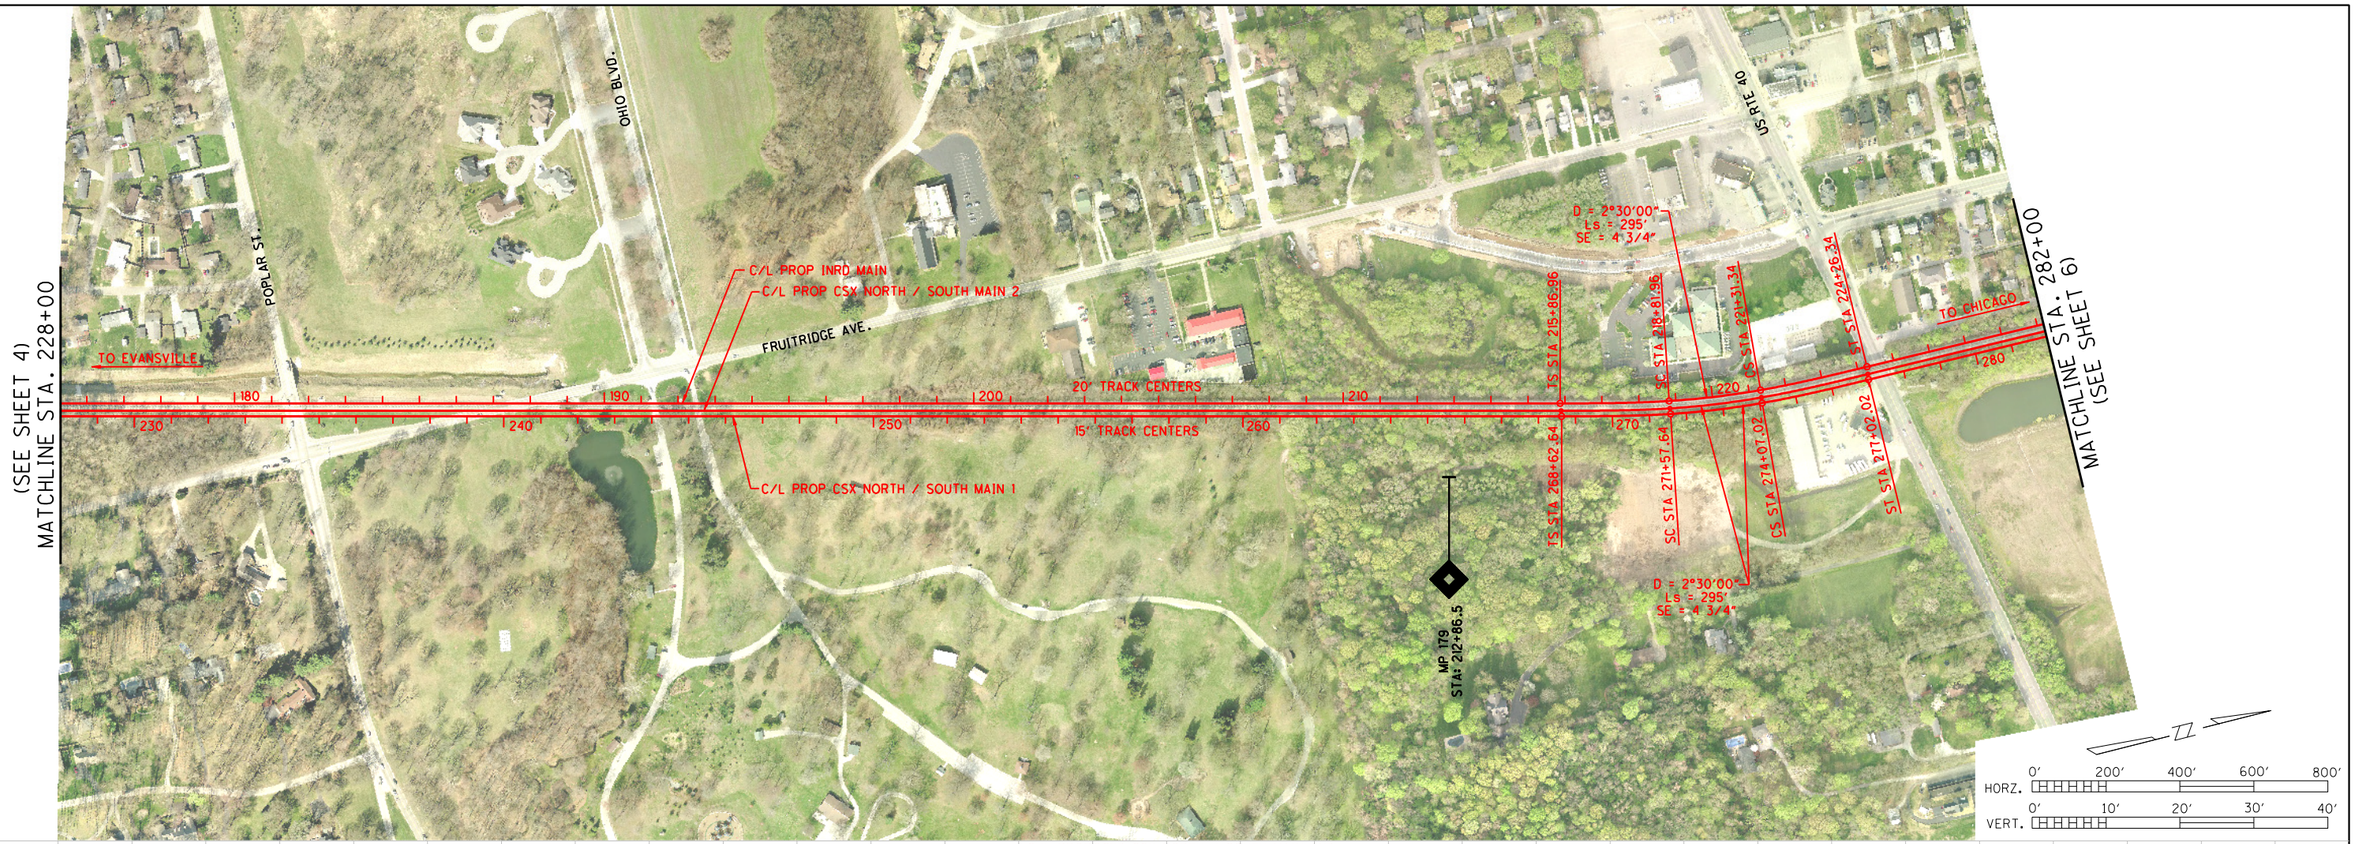


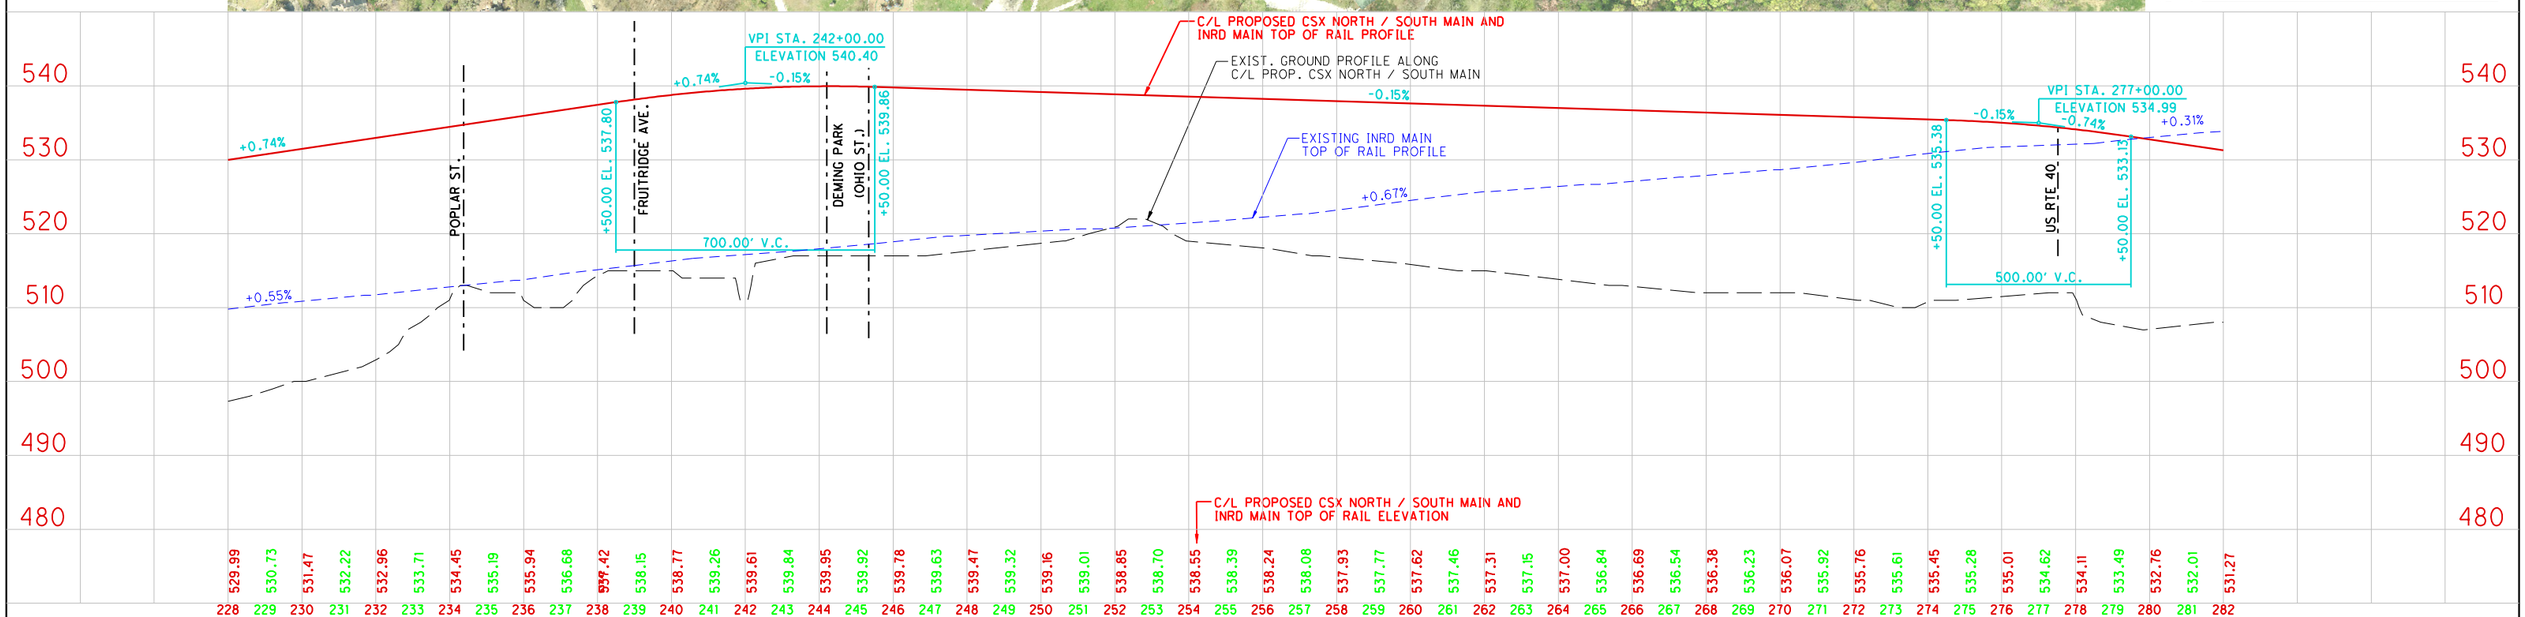



PREPARED BY:
URS
ONE INDIANA SQUARE, SUITE 2100
INDIANAPOLIS, INDIANA 46204
TEL: 317-532-5400
FAX: 317-532-5499


RECOMMENDED FOR APPROVAL _____ DESIGN ENGINEER DATE

DESIGNED: _____ DRAWN: REZ

CHECKED: _____ CHECKED: _____

# TERRE HAUTE URBANIZED AREA RAILROAD CORRIDOR STUDY

## CSX/INRD NORTH-SOUTH ALTERNATIVE A-3 PLAN AND PROFILE

| | |
|---|---|
| HORIZONTAL SCALE | BRIDGE FILE |
| AS SHOWN | |
| VERTICAL SCALE | DESIGNATION |
| AS SHOWN | 0810341 |

| | | |
|---|---|---|
| SURVEY BOOK | PAGE | SHEETS |
| ELECTRONIC / AERIAL | | 5 of 15 |
| CONTRACT | PROJECT | |

...\PCNSMAIN_OPT3_PLN05.dgn 4/11/2011 4:23:45 PM

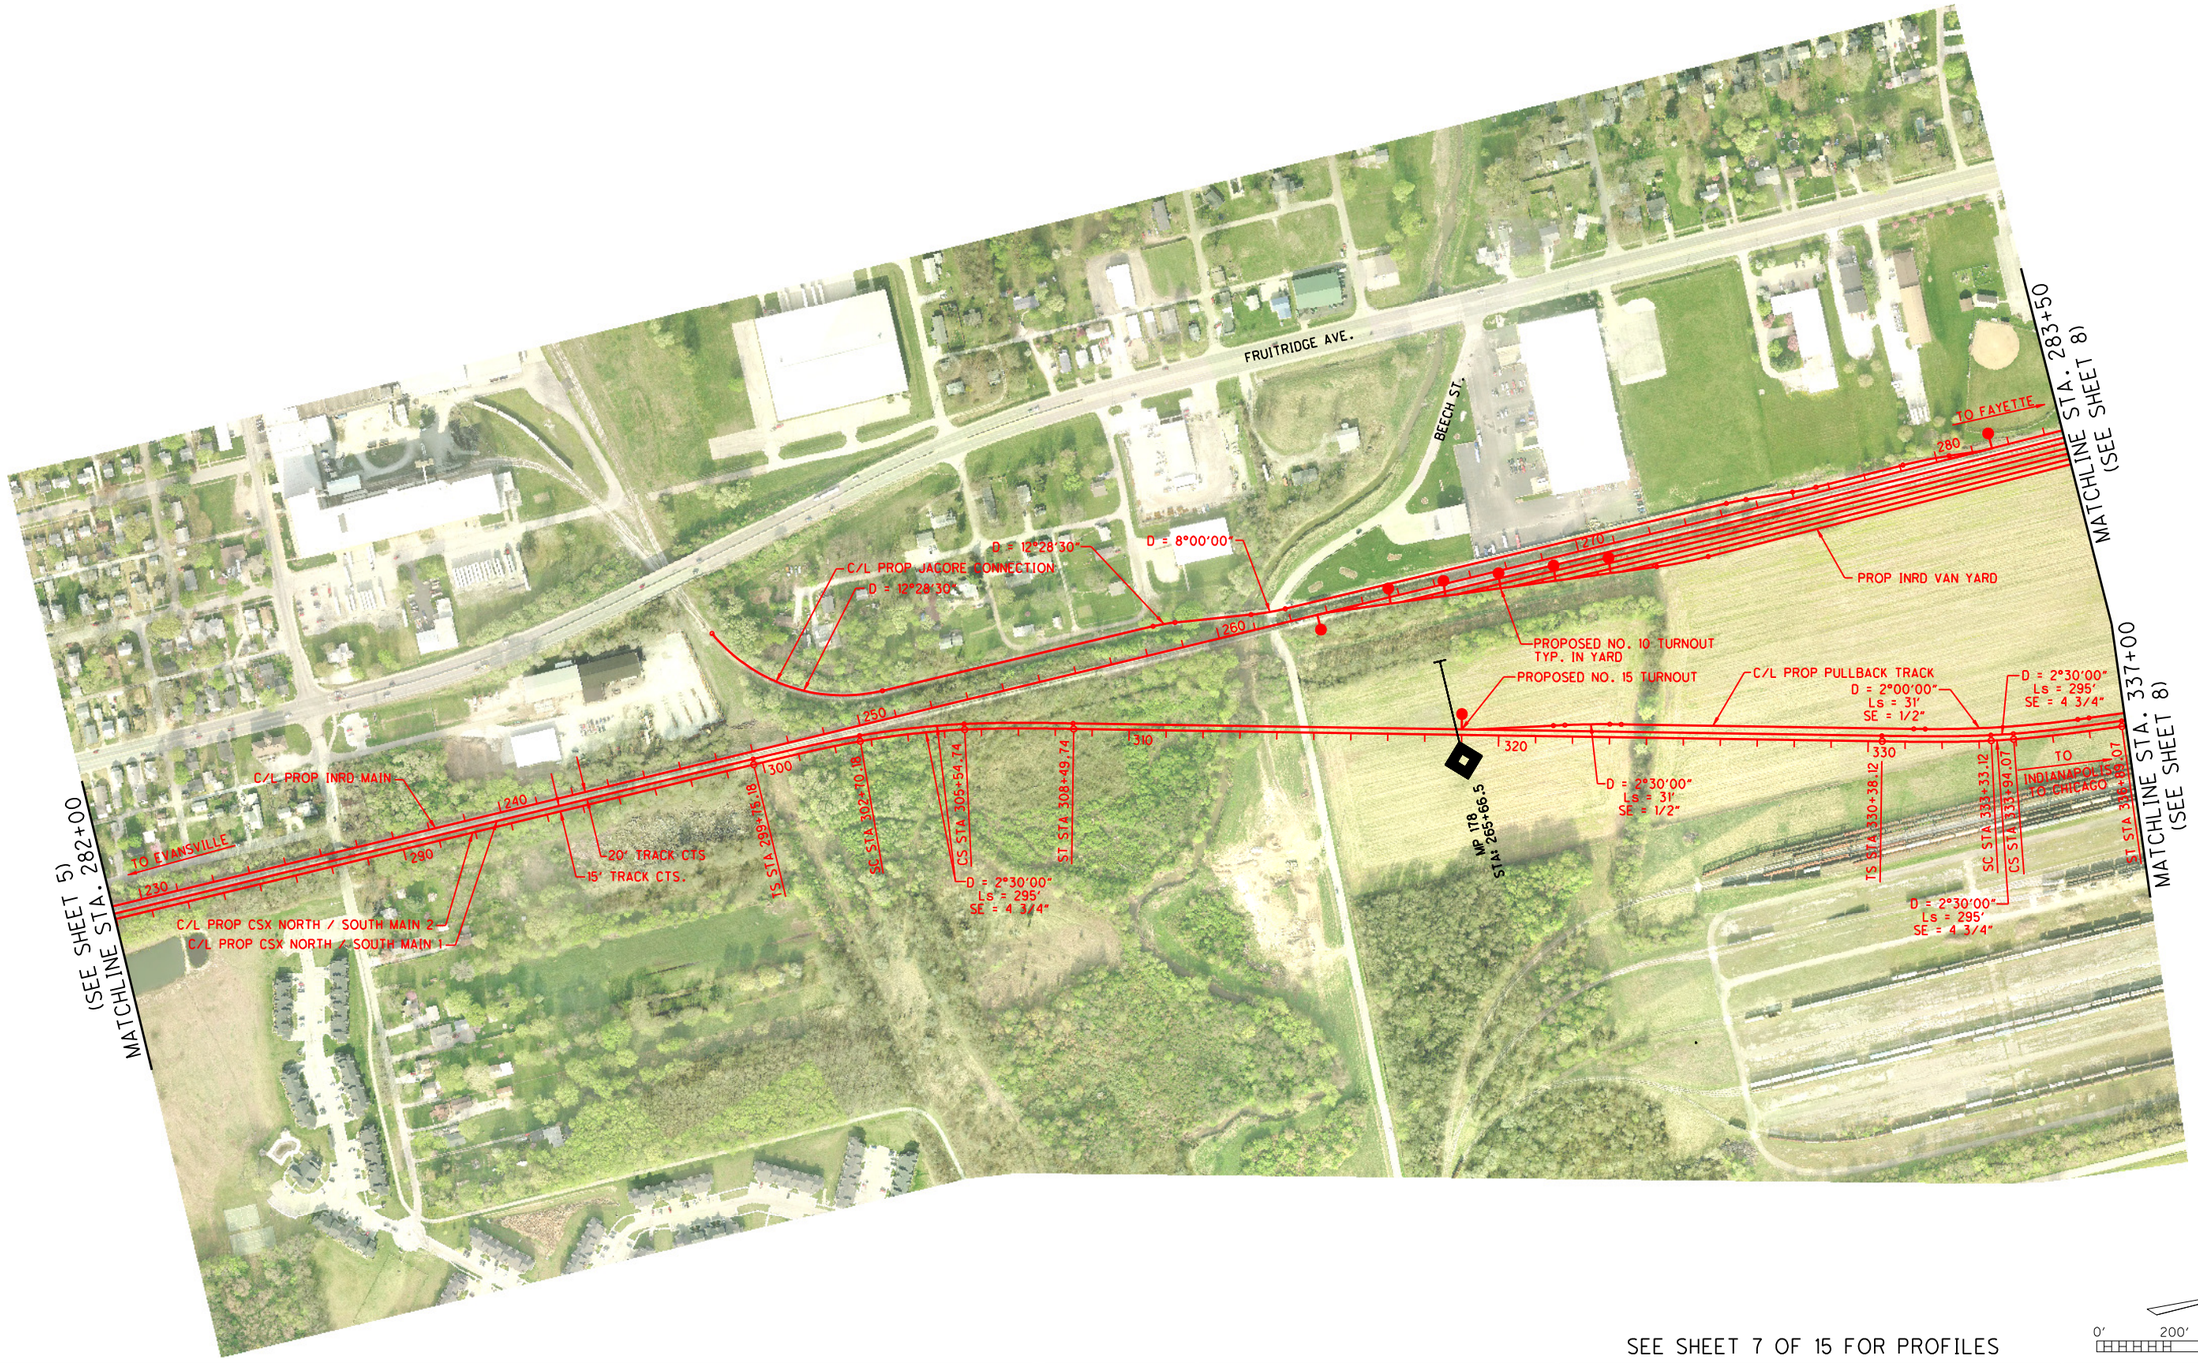


SEE SHEET 7 OF 15 FOR PROFILES

0' 200' 400' 600' 800'

PREPARED BY:

URS

ONE INDIANA SQUARE, SUITE 2100
INDIANAPOLIS, INDIANA 46204
TEL: 317-532-5400
FAX: 317-532-5499

RECOMMENDED FOR APPROVAL

DESIGN ENGINEER DATE

DESIGNED: DRAWN: REZ

CHECKED: CHECKED:

**TERRE HAUTE URBANIZED AREA RAILROAD CORRIDOR STUDY**

CSX/INRD NORTH-SOUTH ALTERNATIVE A-3
PLAN AND PROFILE

| | |
|---|---|
| HORIZONTAL SCALE | BRIDGE FILE |
| AS SHOWN | |
| VERTICAL SCALE | DESIGNATION |
| AS SHOWN | 0810341 |

| | | |
|---|---|---|
| SURVEY BOOK | PAGE | SHEETS |
| ELECTRONIC / AERIAL | | 6 of 15 |
| CONTRACT | PROJECT | |

...\PCNSMAIN_OPT3_PLN06.dgn 4/11/2011 4:25:04 PM

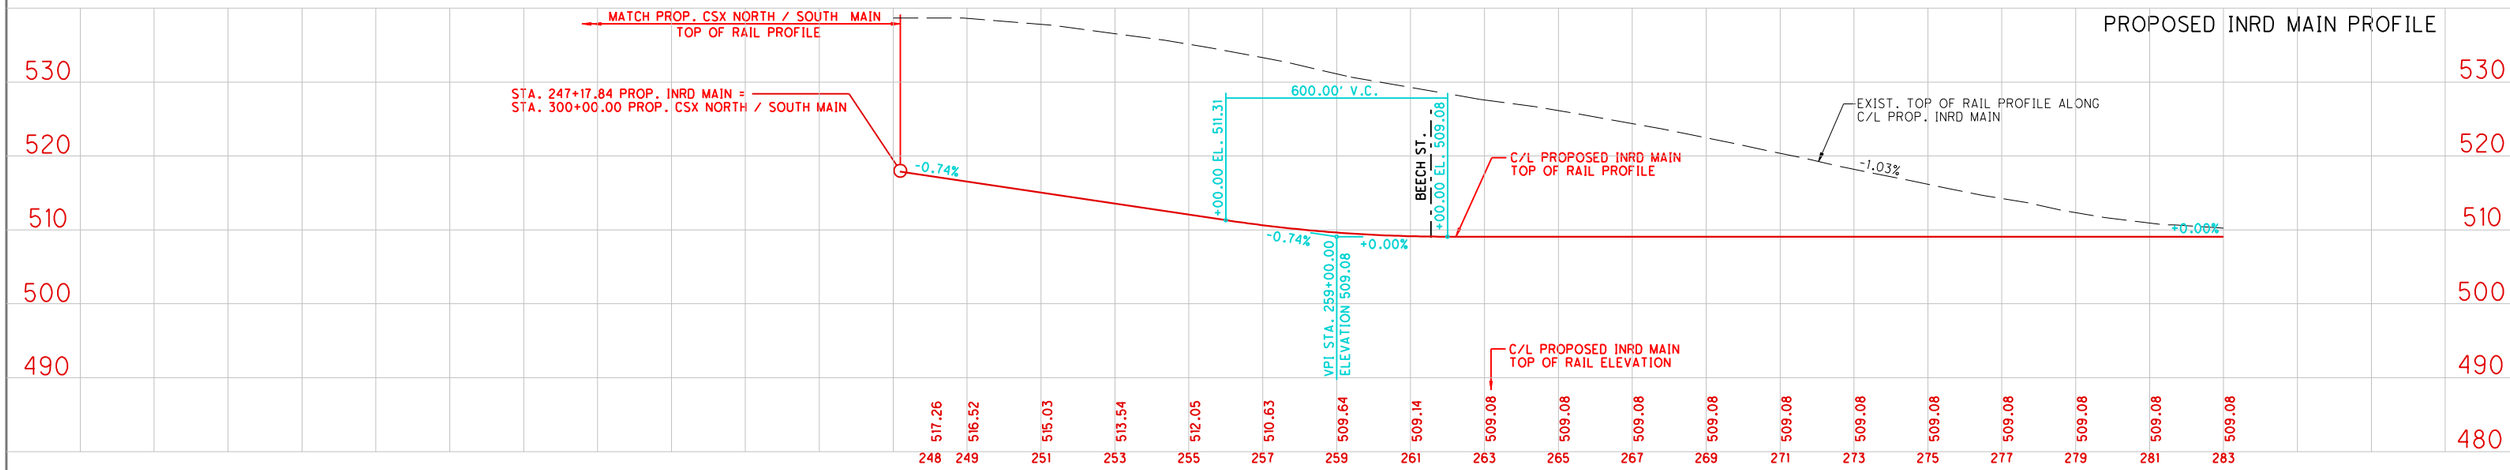


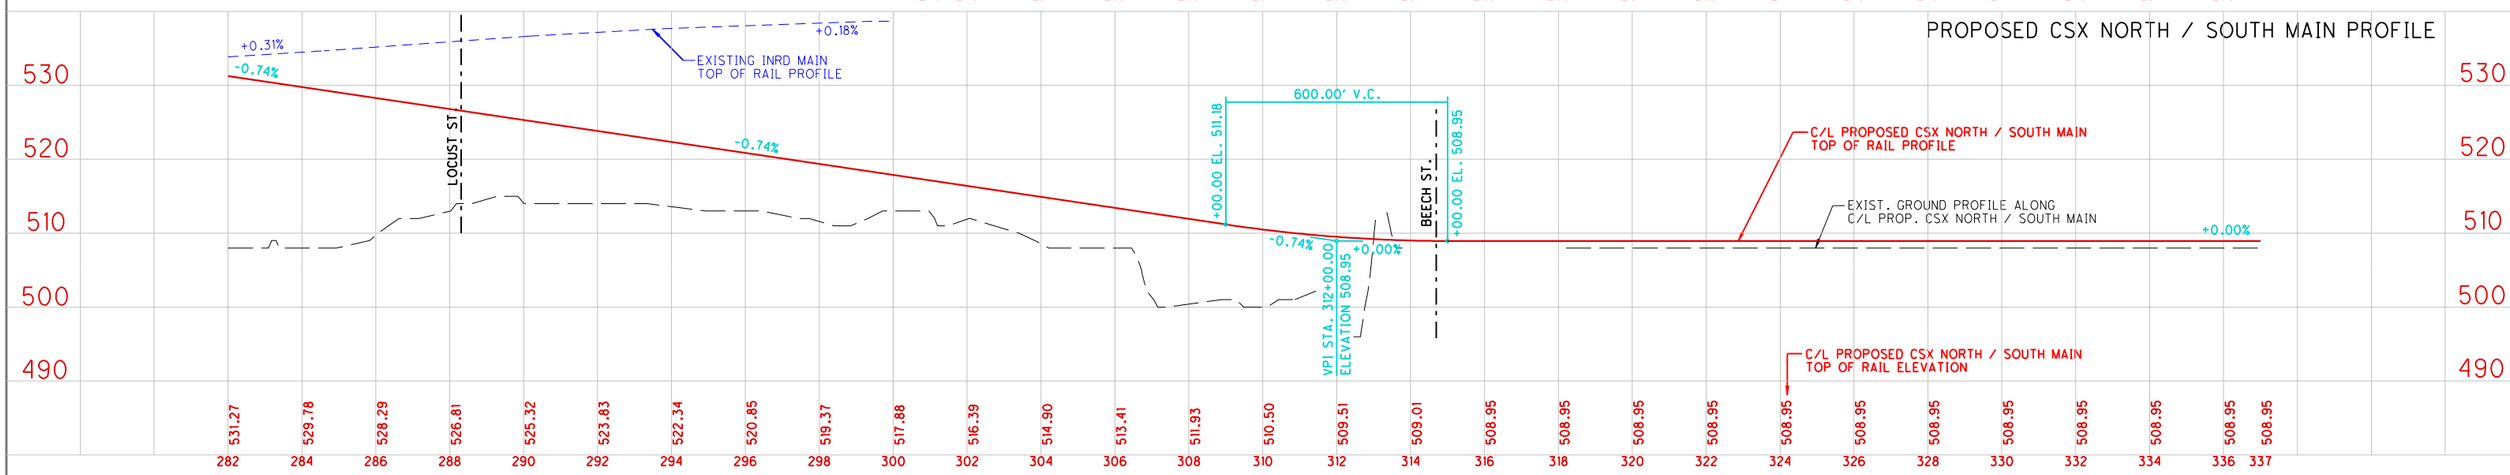


SEE SHEET 6 OF 15 FOR PLAN

HORZ. 0' 200' 400' 600' 800'

VERT. 0' 10' 20' 30' 40'

PREPARED BY:
URS
ONE INDIANA SQUARE, SUITE 2100
INDIANAPOLIS, INDIANA 46204
TEL: 317-532-5400
FAX: 317-532-5499

RECOMMENDED FOR APPROVAL _____ DESIGN ENGINEER DATE

DESIGNED: _____ DRAWN: REZ

CHECKED: _____ CHECKED: _____

**TERRE HAUTE URBANIZED AREA RAILROAD CORRIDOR STUDY**

*CSX/INRD NORTH-SOUTH ALTERNATIVE A-3 PLAN AND PROFILE*

| HORIZONTAL SCALE | BRIDGE FILE |
|---|---|
| AS SHOWN | |
| VERTICAL SCALE | DESIGNATION |
| AS SHOWN | 0810341 |

| SURVEY BOOK | PAGE | SHEETS |
|---|---|---|
| ELECTRONIC / AERIAL | 7 | of 15 |
| CONTRACT | PROJECT | |

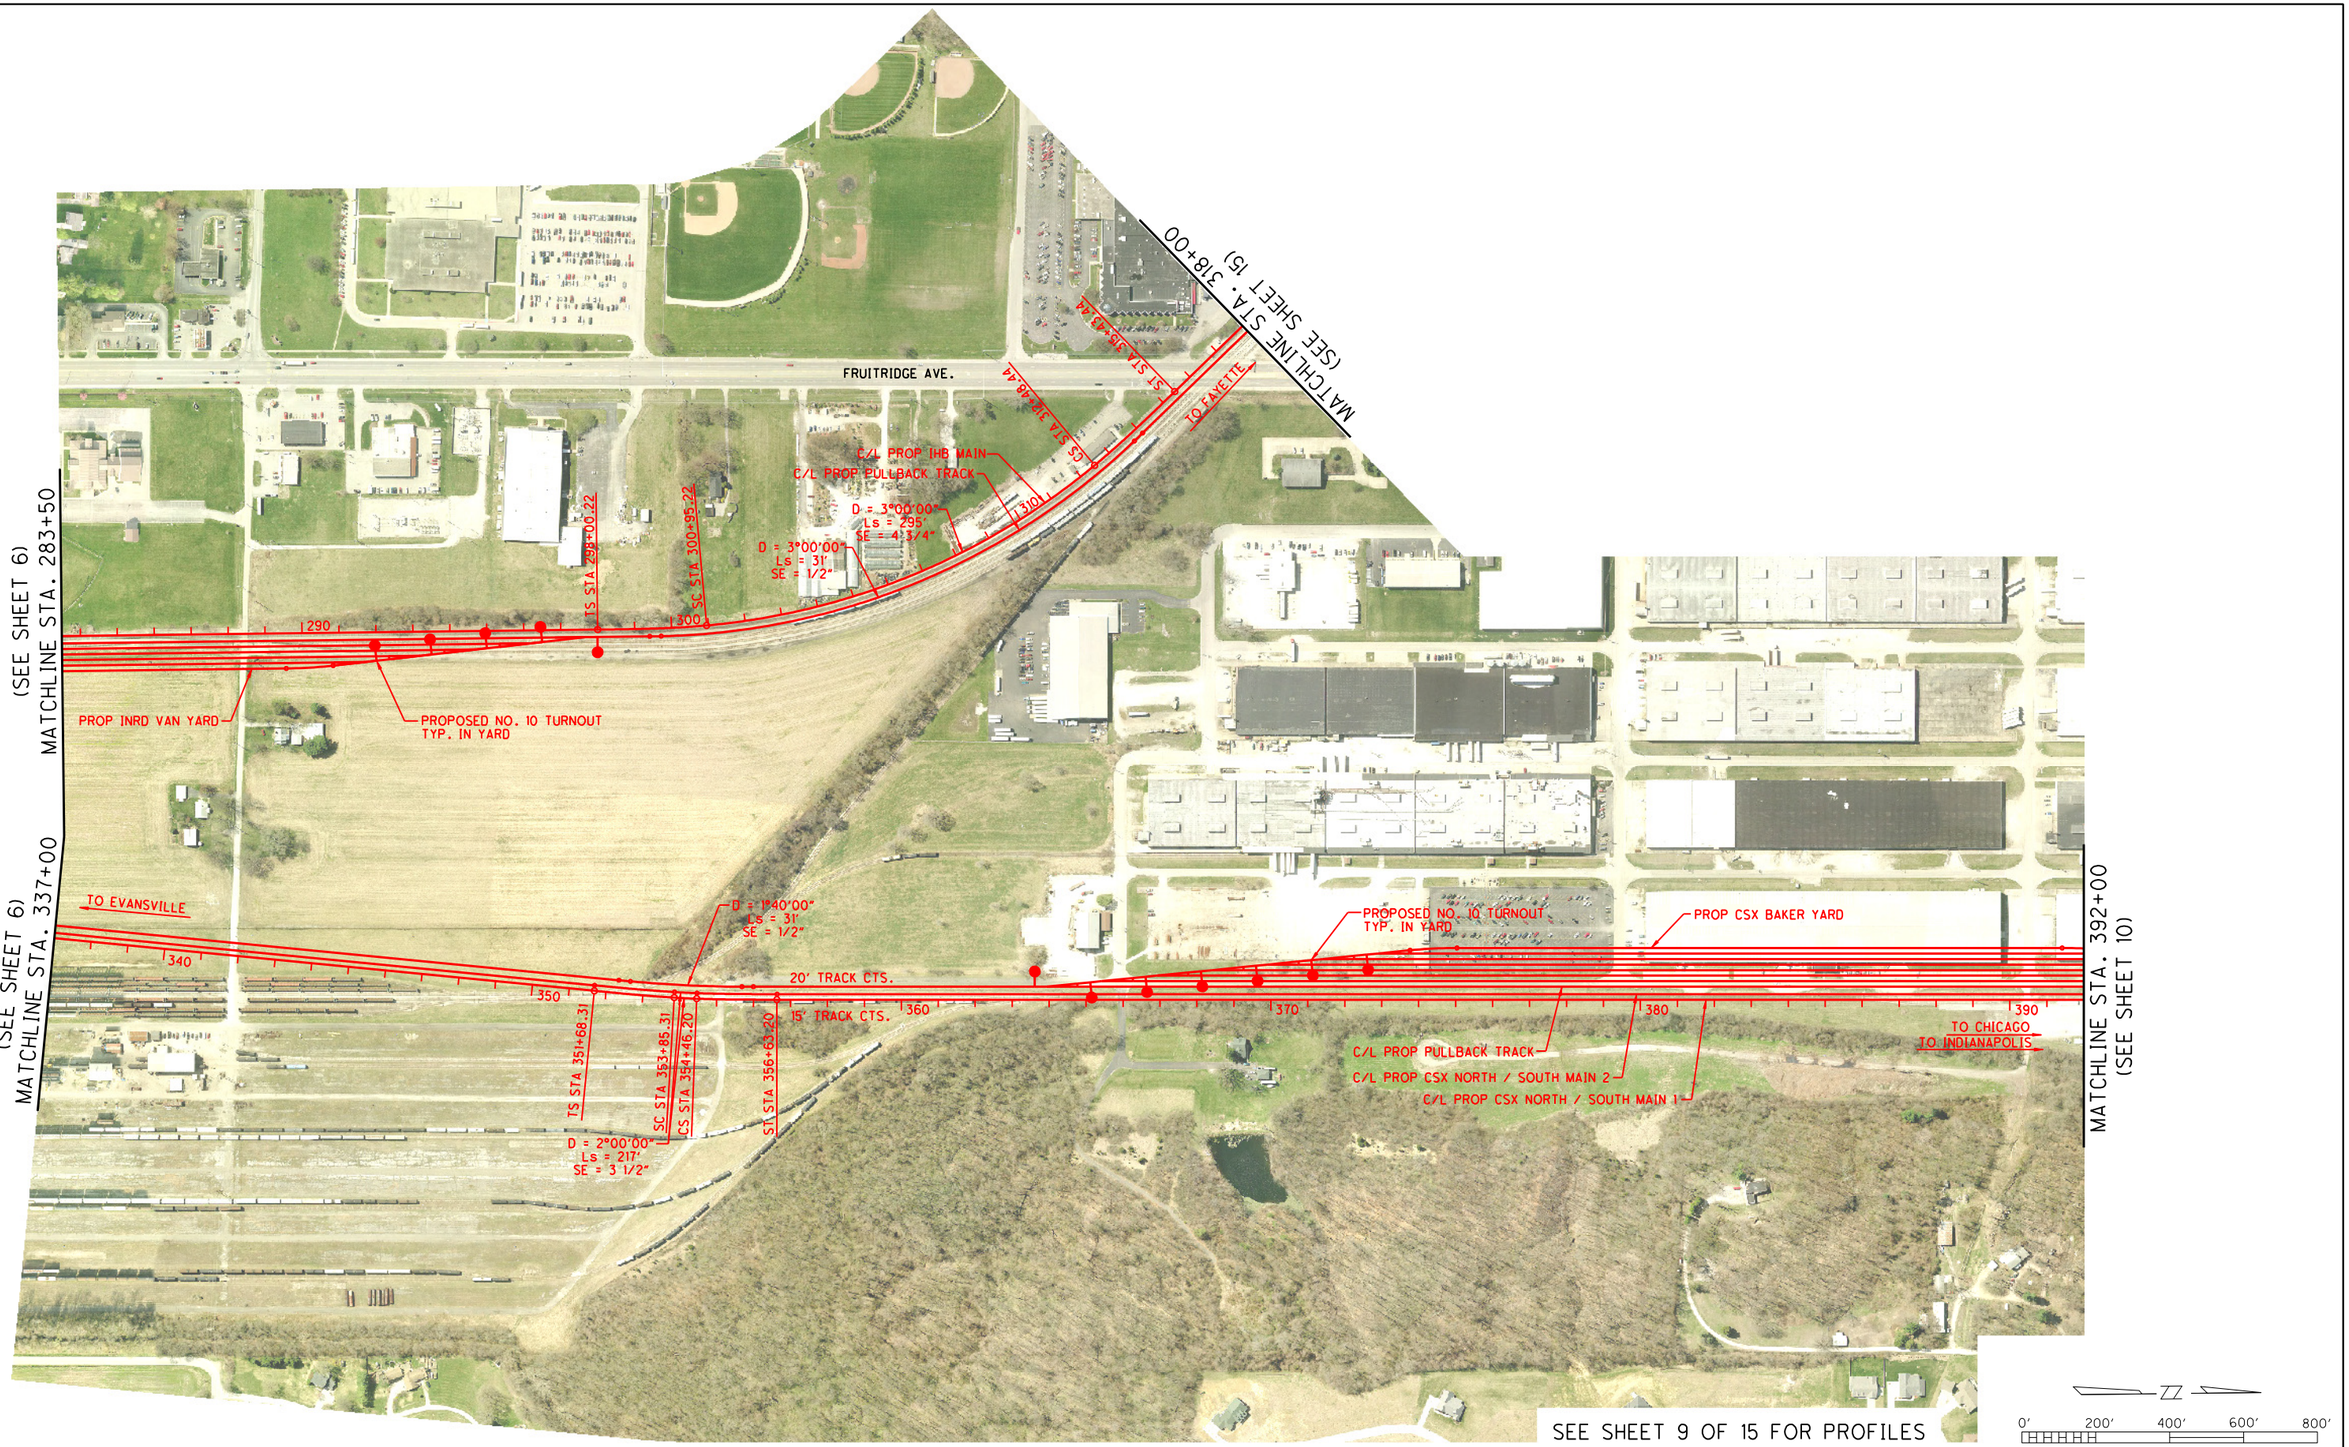


PREPARED BY:
URS
ONE INDIANA SQUARE, SUITE 2100
INDIANAPOLIS, INDIANA 46204
TEL: 317-532-5400
FAX: 317-532-5499

RECOMMENDED FOR APPROVAL _____ DESIGN ENGINEER DATE

DESIGNED: _____ DRAWN: REZ

CHECKED: _____ CHECKED: _____

**TERRE HAUTE URBANIZED AREA RAILROAD CORRIDOR STUDY**

CSX/INRD NORTH-SOUTH ALTERNATIVE A-3
PLAN AND PROFILE

| | |
|---|---|
| HORIZONTAL SCALE | BRIDGE FILE |
| AS SHOWN | |
| VERTICAL SCALE | DESIGNATION |
| AS SHOWN | 0810341 |

| | | |
|---|---|---|
| SURVEY BOOK | PAGE | SHEETS |
| ELECTRONIC / AERIAL | | 8 of 15 |
| CONTRACT | PROJECT | |

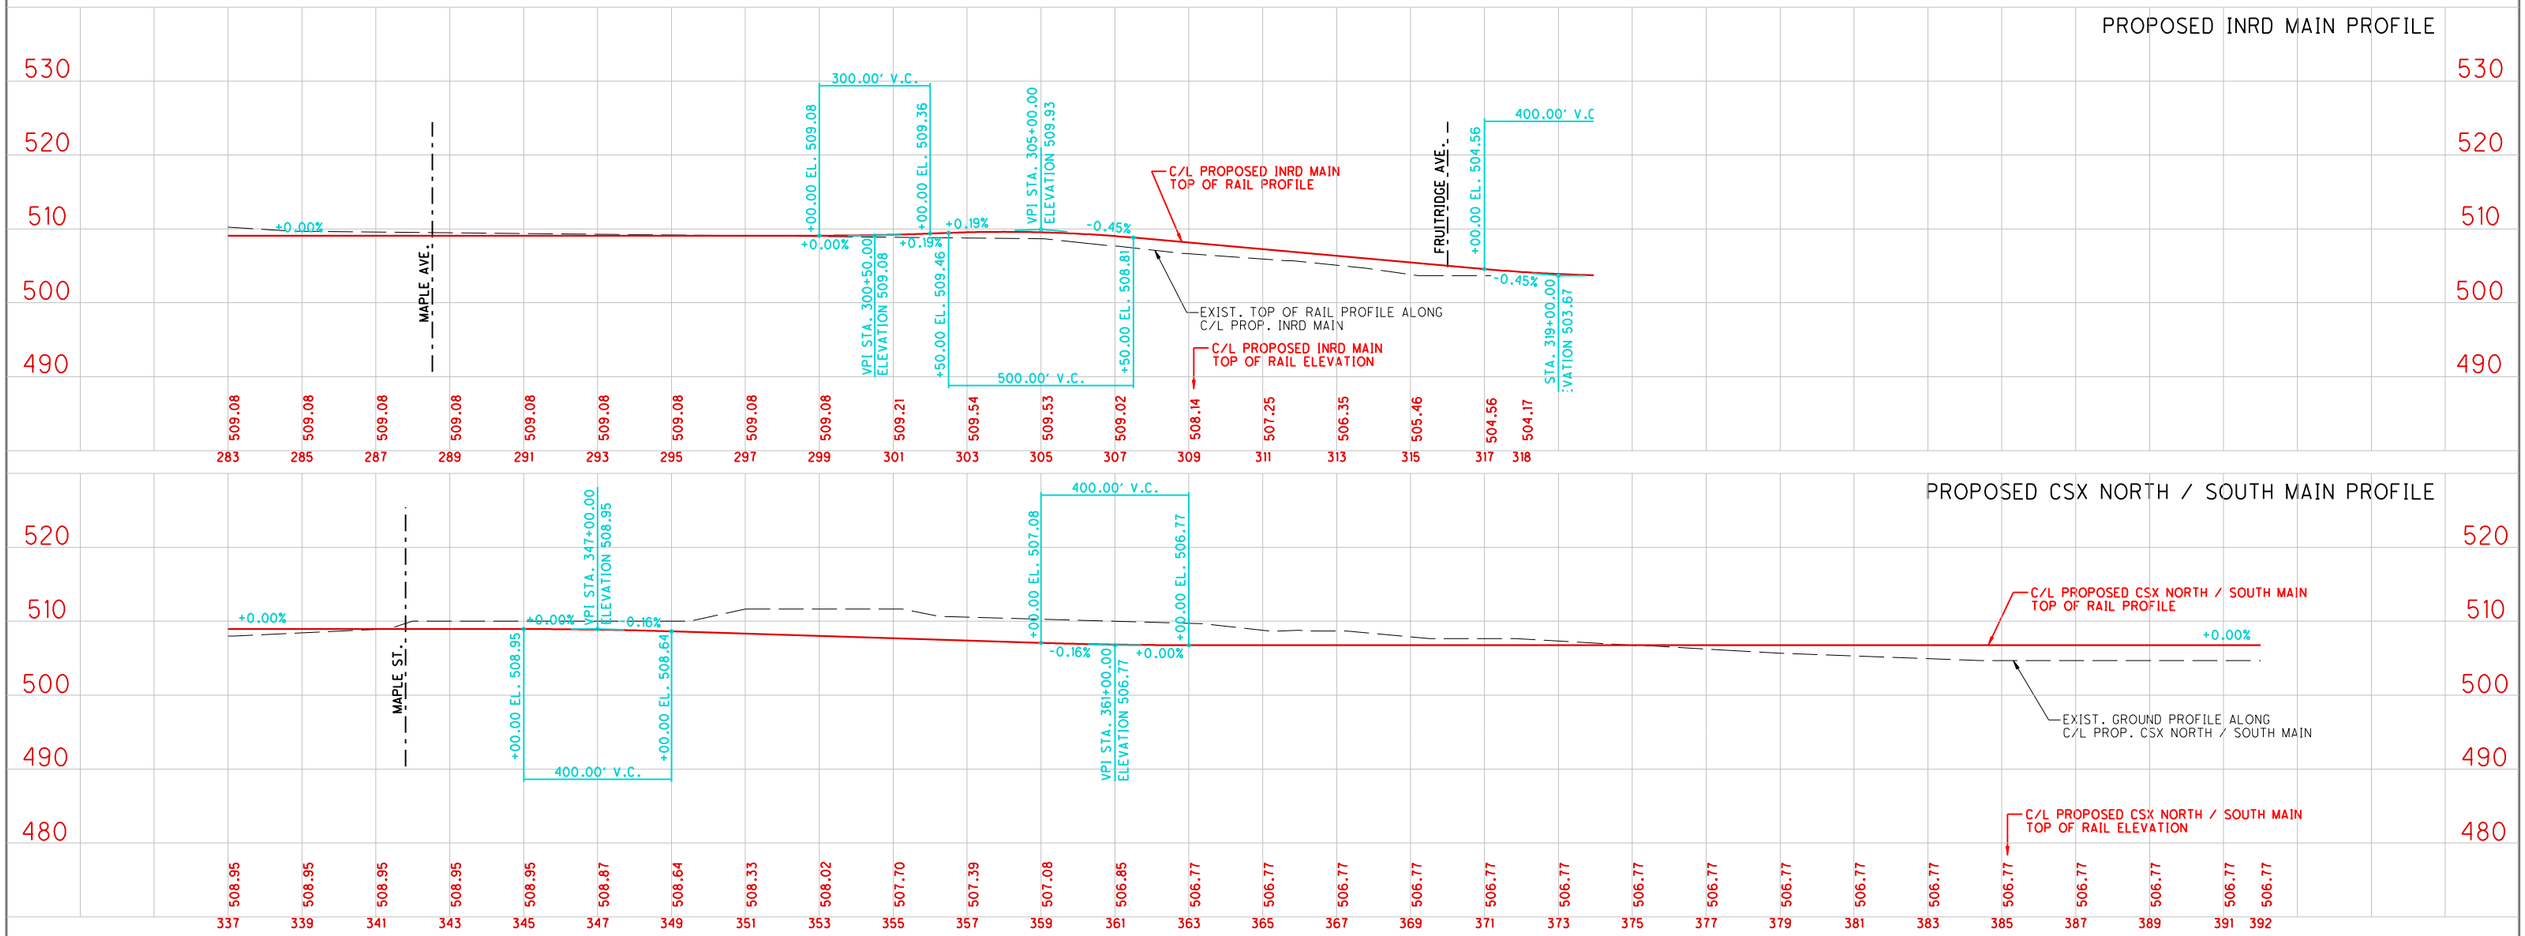





SEE SHEET 8 OF 15 FOR PLAN

HORZ. 0' 200' 400' 600' 800'

VERT. 0' 10' 20' 30' 40'

PREPARED BY:
URS
ONE INDIANA SQUARE, SUITE 2100
INDIANAPOLIS, INDIANA 46204
TEL: 317-532-5400
FAX: 317-532-5499

RECOMMENDED FOR APPROVAL
DESIGN ENGINEER DATE

DESIGNED: DRAWN: REZ
CHECKED: CHECKED:

**TERRE HAUTE URBANIZED AREA RAILROAD CORRIDOR STUDY**

CSX/INRD NORTH-SOUTH ALTERNATIVE A-3
PLAN AND PROFILE

| HORIZONTAL SCALE | BRIDGE FILE |
|---|---|
| AS SHOWN | |
| VERTICAL SCALE | DESIGNATION |
| AS SHOWN | 0810341 |

| SURVEY BOOK | PAGE | SHEETS |
|---|---|---|
| ELECTRONIC / AERIAL | | 9 of 15 |
| CONTRACT | PROJECT | |

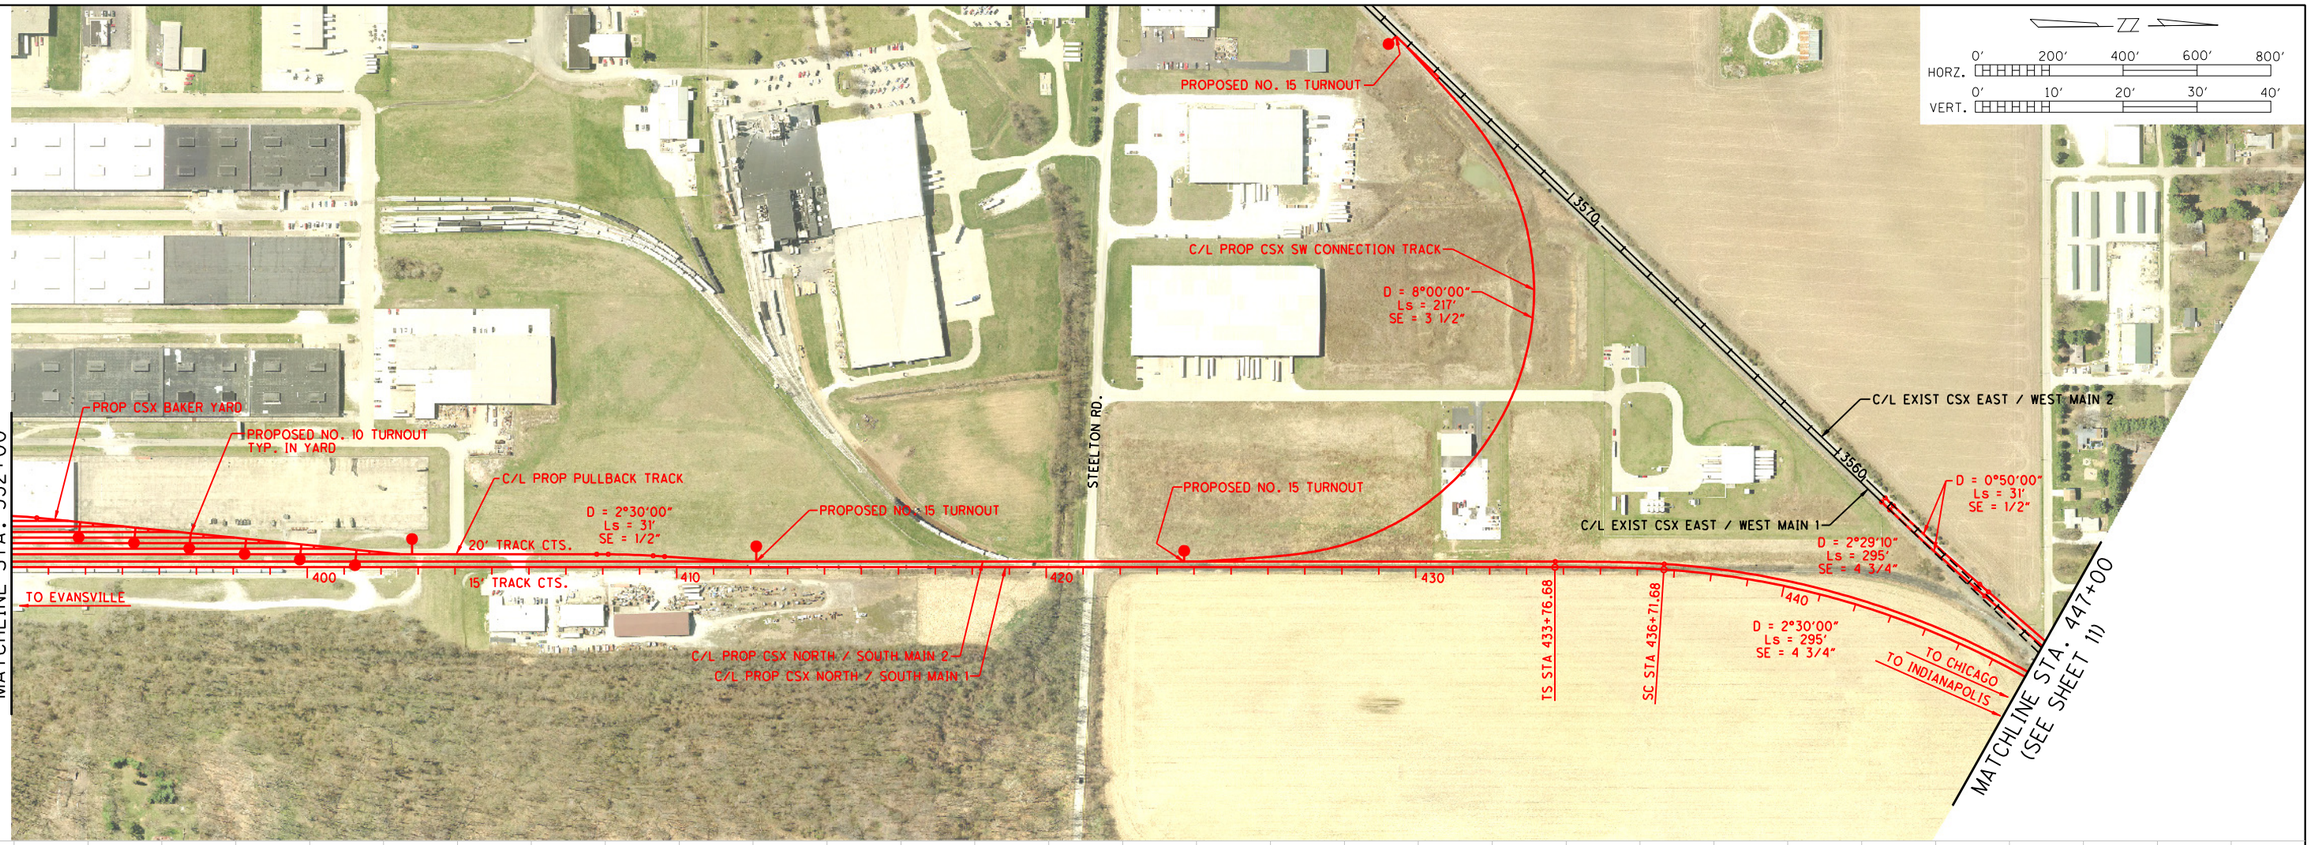


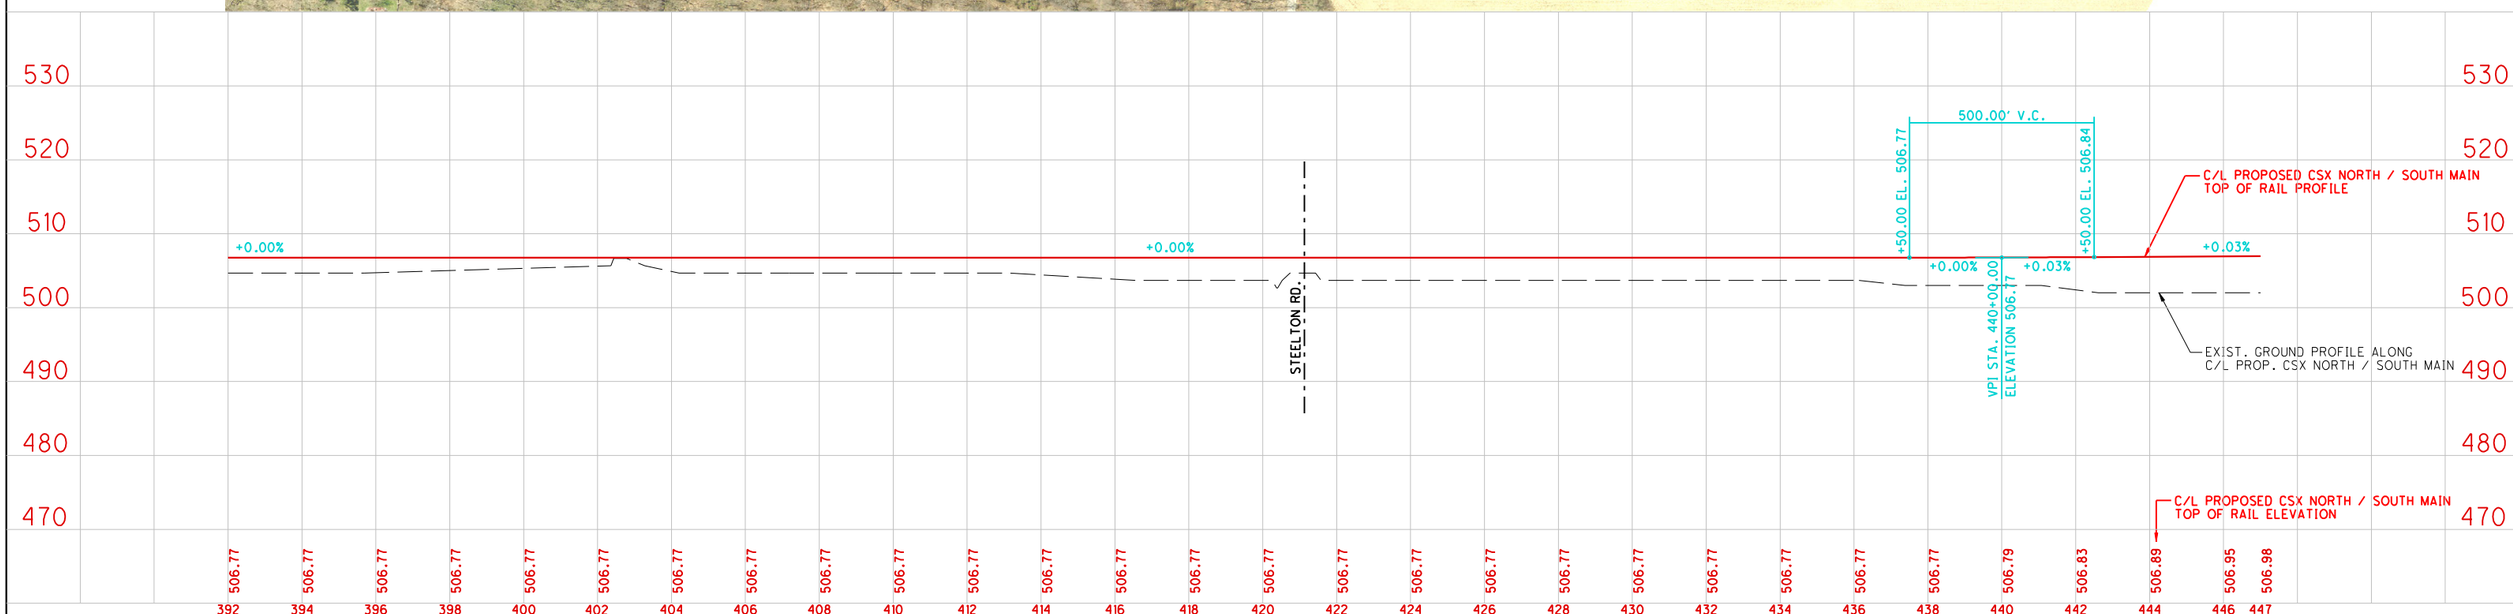


PREPARED BY:

URS

ONE INDIANA SQUARE, SUITE 2100
INDIANAPOLIS, INDIANA 46204
TEL: 317-532-5400
FAX: 317-532-5499

RECOMMENDED FOR APPROVAL

DESIGN ENGINEER DATE

DESIGNED: DRAWN: REZ

CHECKED: CHECKED:

**TERRE HAUTE URBANIZED AREA RAILROAD CORRIDOR STUDY**

CSX/INRD NORTH-SOUTH ALTERNATIVE A-3
PLAN AND PROFILE

| HORIZONTAL SCALE | BRIDGE FILE |
|---|---|
| AS SHOWN | |
| VERTICAL SCALE | DESIGNATION |
| AS SHOWN | 0810341 |

| SURVEY BOOK | PAGE | SHEETS |
|---|---|---|
| ELECTRONIC / AERIAL | | 10 of 15 |
| CONTRACT | PROJECT | |

...\PCNSMAIN_OPT3_PLN10.dgn 4/11/2011 4:28:06 PM

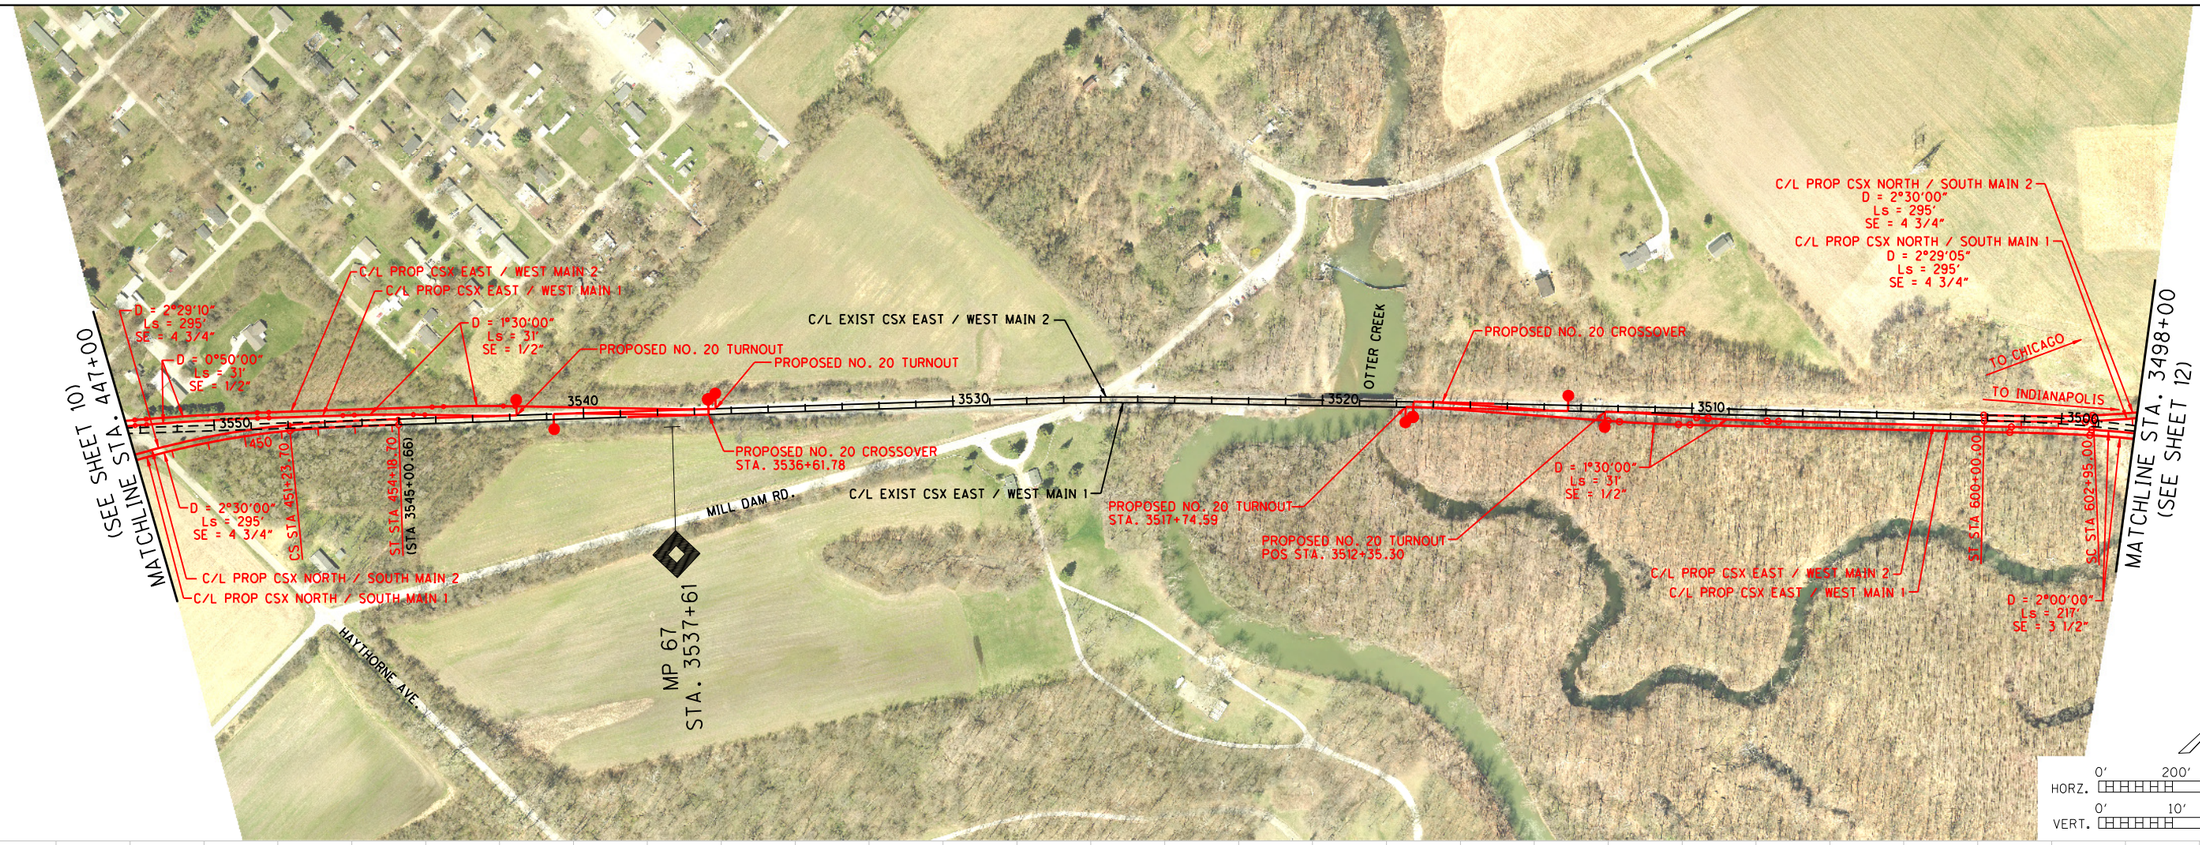


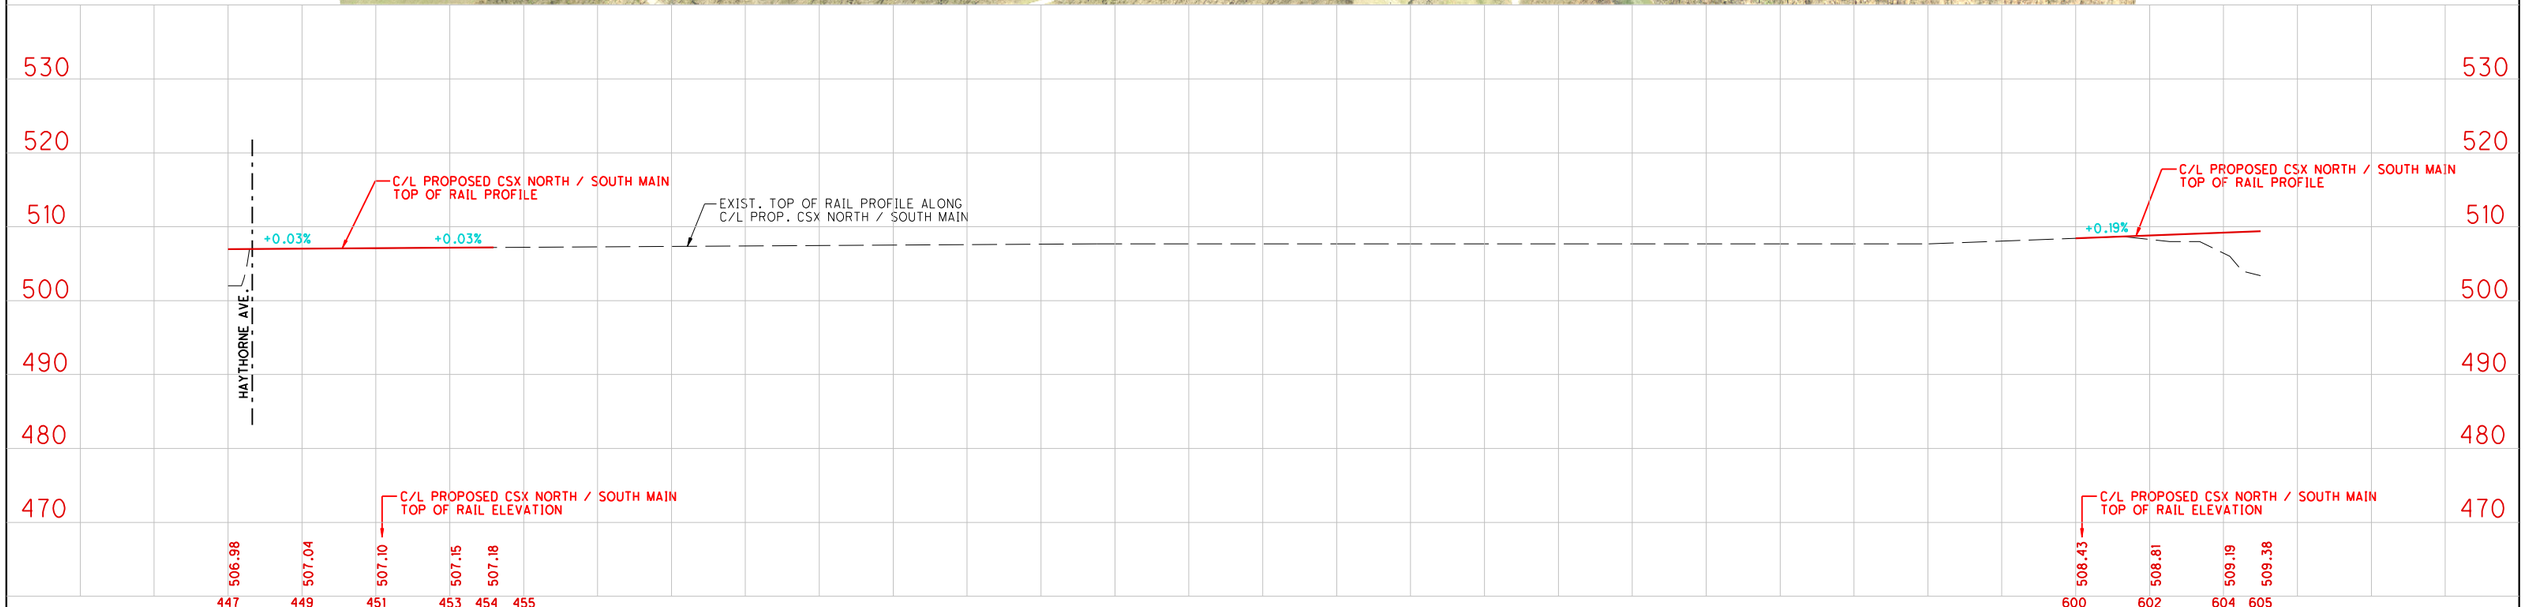



PREPARED BY:
URS
ONE INDIANA SQUARE, SUITE 2100
INDIANAPOLIS, INDIANA 46204
TEL: 317-532-5400
FAX: 317-532-5499


RECOMMENDED FOR APPROVAL _____ DESIGN ENGINEER DATE

DESIGNED: _____ DRAWN: REZ

CHECKED: _____ CHECKED: _____

**TERRE HAUTE URBANIZED AREA RAILROAD CORRIDOR STUDY**

CSX/INRD NORTH-SOUTH ALTERNATIVE A-3
PLAN AND PROFILE

| | |
|---|---|
| HORIZONTAL SCALE | BRIDGE FILE |
| AS SHOWN | |
| VERTICAL SCALE | DESIGNATION |
| AS SHOWN | 0810341 |

| | | |
|---|---|---|
| SURVEY BOOK | PAGE | SHEETS |
| ELECTRONIC / AERIAL | 11 | of 15 |
| CONTRACT | PROJECT | |

...\PCNSMAIN_OPT3_PLN11.dgn 4/11/2011 4:29:35 PM

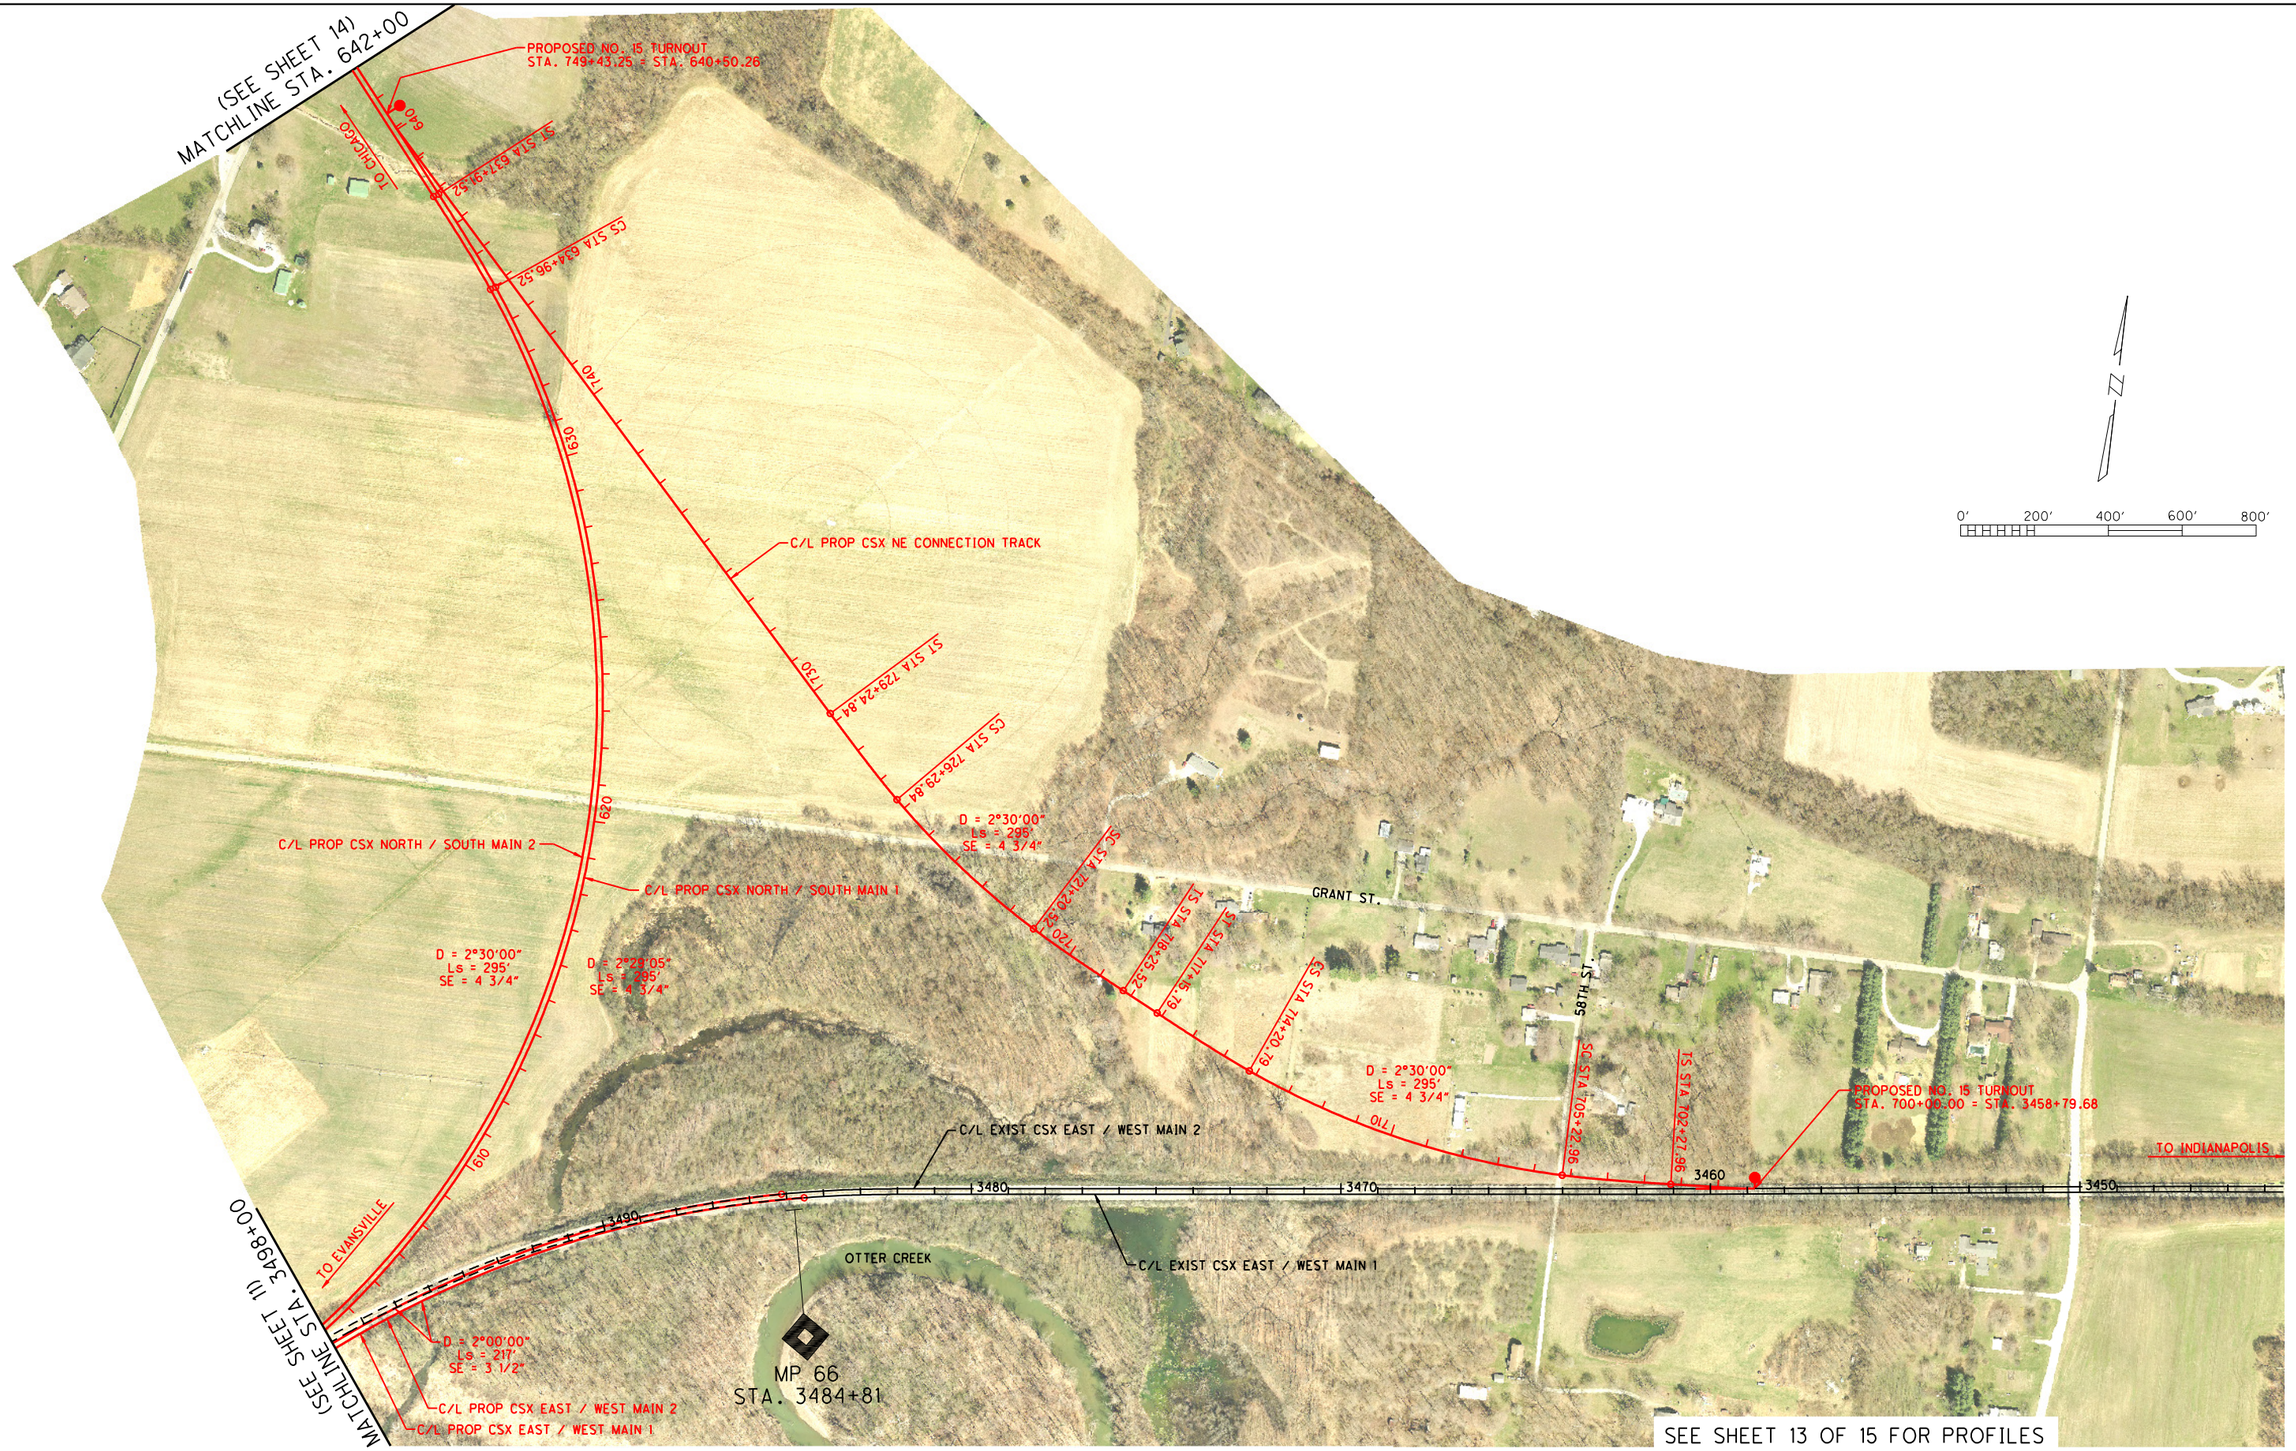


SEE SHEET 13 OF 15 FOR PROFILES

PREPARED BY:
URS
ONE INDIANA SQUARE, SUITE 2100
INDIANAPOLIS, INDIANA 46204
TEL: 317-532-5400
FAX: 317-532-5499

RECOMMENDED FOR APPROVAL
DESIGN ENGINEER DATE

DESIGNED: DRAWN: REZ
CHECKED: CHECKED:

**TERRE HAUTE URBANIZED AREA RAILROAD CORRIDOR STUDY**

CSX/INRD NORTH-SOUTH ALTERNATIVE A-3
PLAN AND PROFILE

| | |
|---|---|
| HORIZONTAL SCALE | BRIDGE FILE |
| AS SHOWN | |
| VERTICAL SCALE | DESIGNATION |
| AS SHOWN | 0810341 |

| | | |
|---|---|---|
| SURVEY BOOK | PAGE | SHEETS |
| ELECTRONIC / AERIAL | | 12 of 15 |
| CONTRACT | PROJECT | |

...\PCNSMAIN_OPT3_PLN12.dgn 4/11/2011 4:31:15 PM

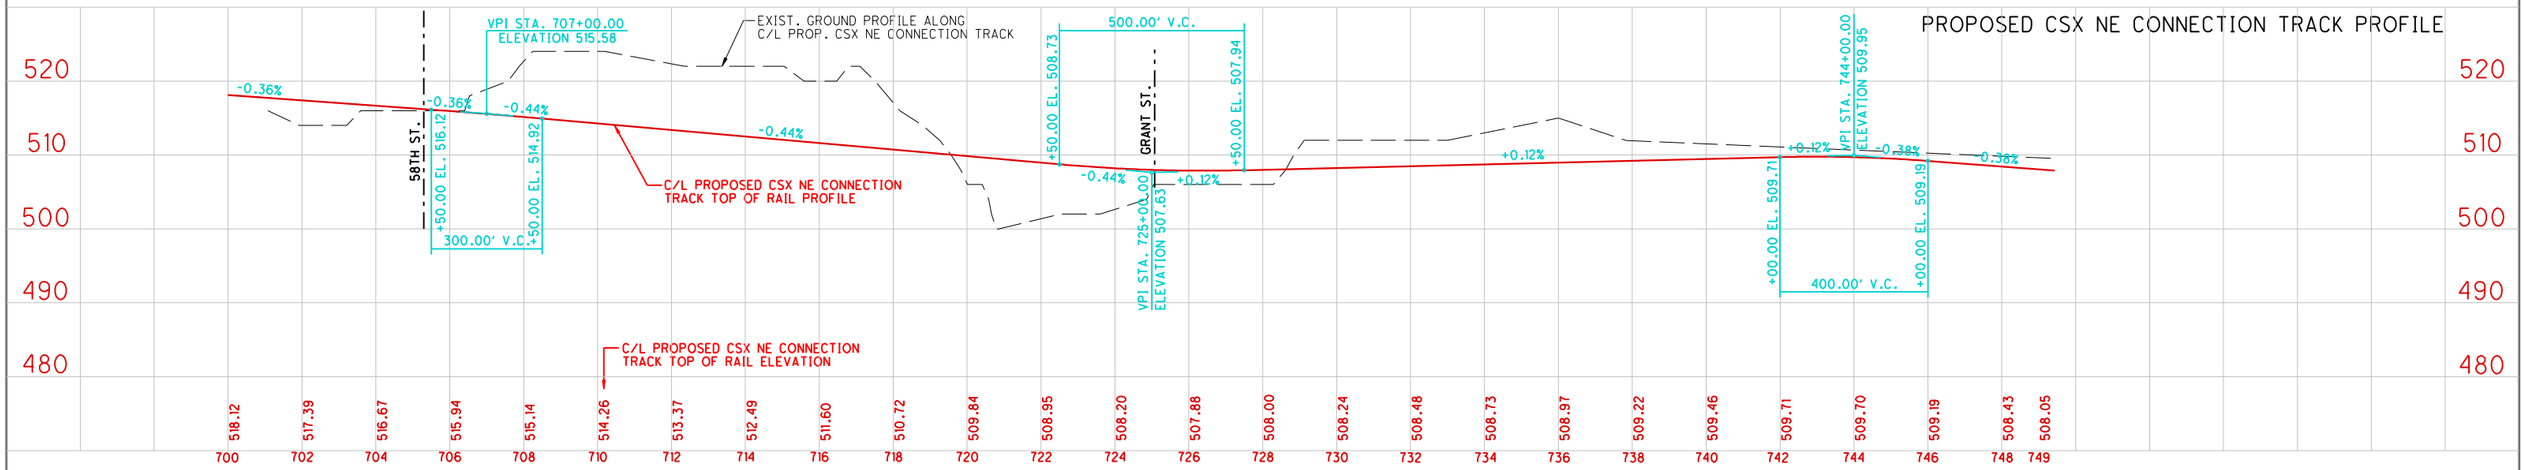


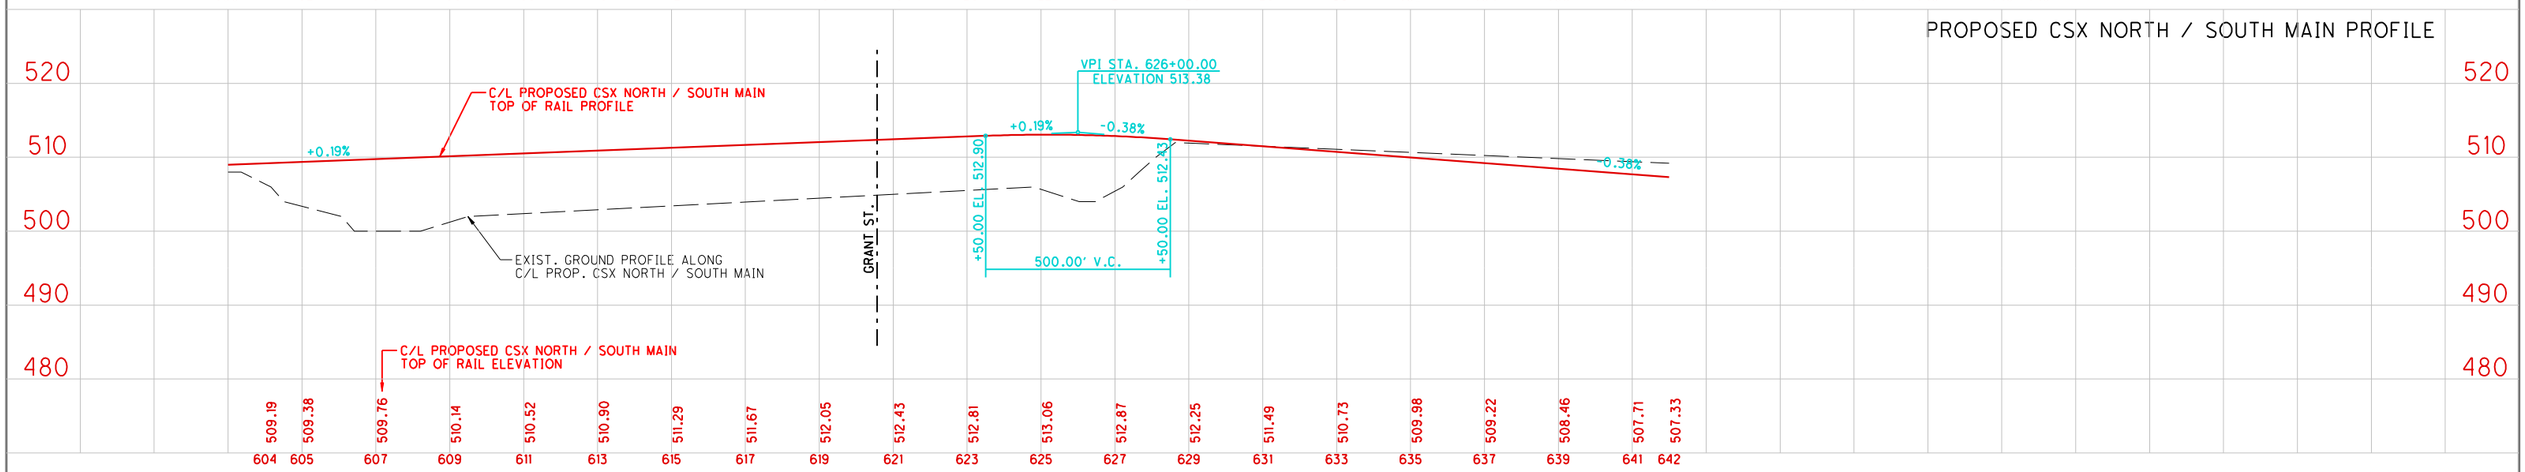


SEE SHEET 12 OF 15 FOR PLAN

HORZ. 0' 200' 400' 600' 800'

VERT. 0' 10' 20' 30' 40'

PREPARED BY:
URS
ONE INDIANA SQUARE, SUITE 2100
INDIANAPOLIS, INDIANA 46204
TEL: 317-532-5400
FAX: 317-532-5499

RECOMMENDED FOR APPROVAL _____ DESIGN ENGINEER DATE

DESIGNED: _____ DRAWN: REZ

CHECKED: _____ CHECKED: _____

**TERRE HAUTE URBANIZED AREA RAILROAD CORRIDOR STUDY**

CSX/INRD NORTH-SOUTH ALTERNATIVE A-3
PLAN AND PROFILE

| HORIZONTAL SCALE | BRIDGE FILE |
|---|---|
| AS SHOWN | |
| VERTICAL SCALE | DESIGNATION |
| AS SHOWN | 0810341 |

| SURVEY BOOK | PAGE | SHEETS |
|---|---|---|
| ELECTRONIC / AERIAL | 13 | of 15 |
| CONTRACT | PROJECT | |

...\PCNSMAIN_OPT3_PRO13.dgn 4/11/2011 4:36:11 PM

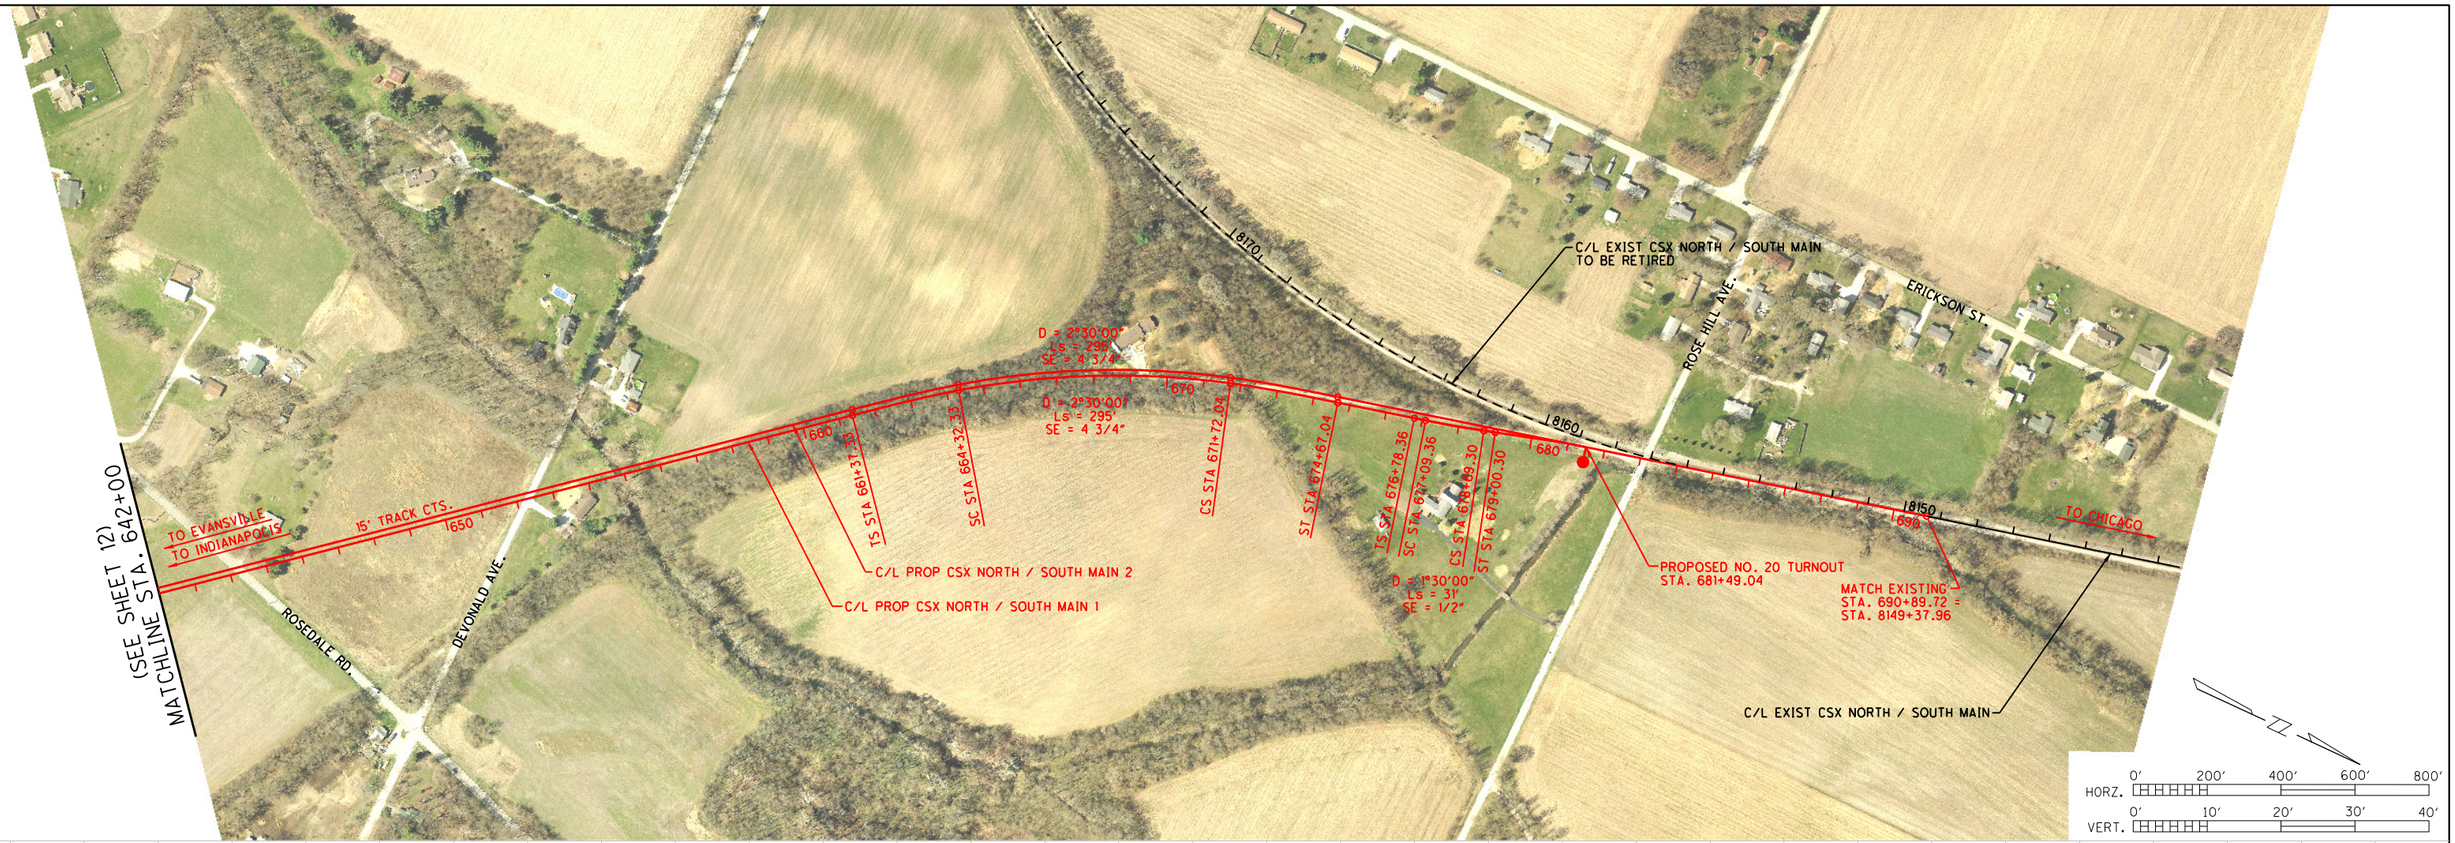


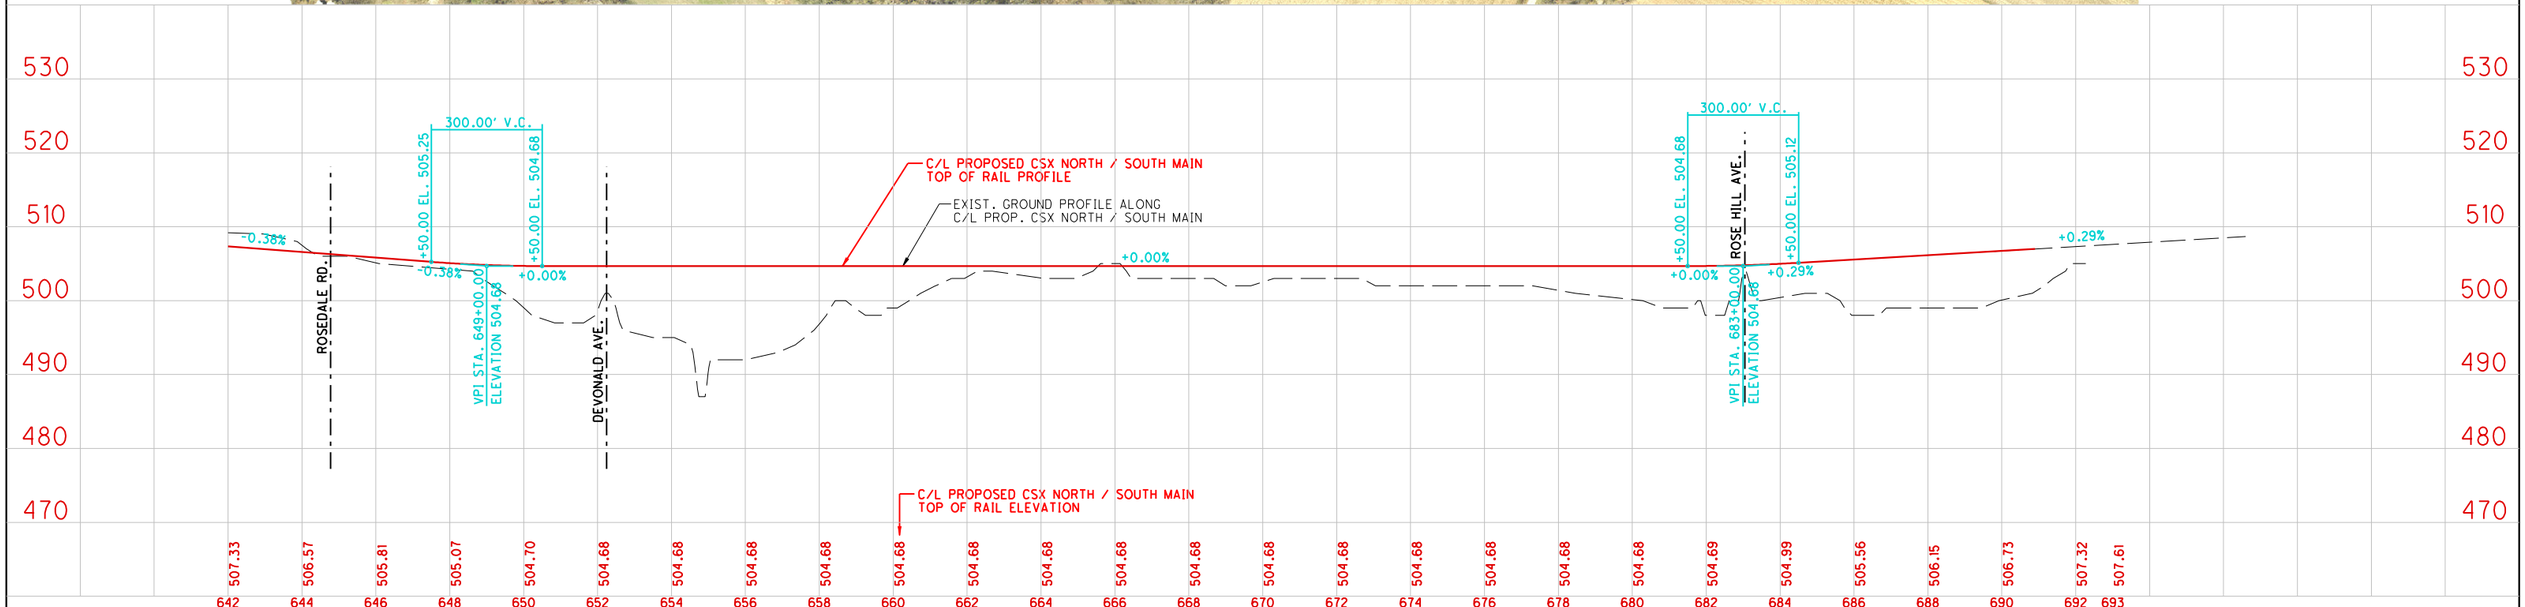



PREPARED BY:
URS
ONE INDIANA SQUARE, SUITE 2100
INDIANAPOLIS, INDIANA 46204
TEL: 317-532-5400
FAX: 317-532-5499


RECOMMENDED FOR APPROVAL _____ DESIGN ENGINEER DATE

DESIGNED: _____ DRAWN: REZ

CHECKED: _____ CHECKED: _____

**TERRE HAUTE URBANIZED AREA RAILROAD CORRIDOR STUDY**

CSX/INRD NORTH-SOUTH ALTERNATIVE A-3
PLAN AND PROFILE

| | |
|---|---|
| HORIZONTAL SCALE | BRIDGE FILE |
| AS SHOWN | |
| VERTICAL SCALE | DESIGNATION |
| AS SHOWN | 0810341 |

| | | |
|---|---|---|
| SURVEY BOOK | PAGE | SHEETS |
| ELECTRONIC / AERIAL | 14 of 15 | |
| CONTRACT | PROJECT | |

...\PCNSMAIN_OPT3_PLN14.dgn 4/11/2011 4:32:52 PM

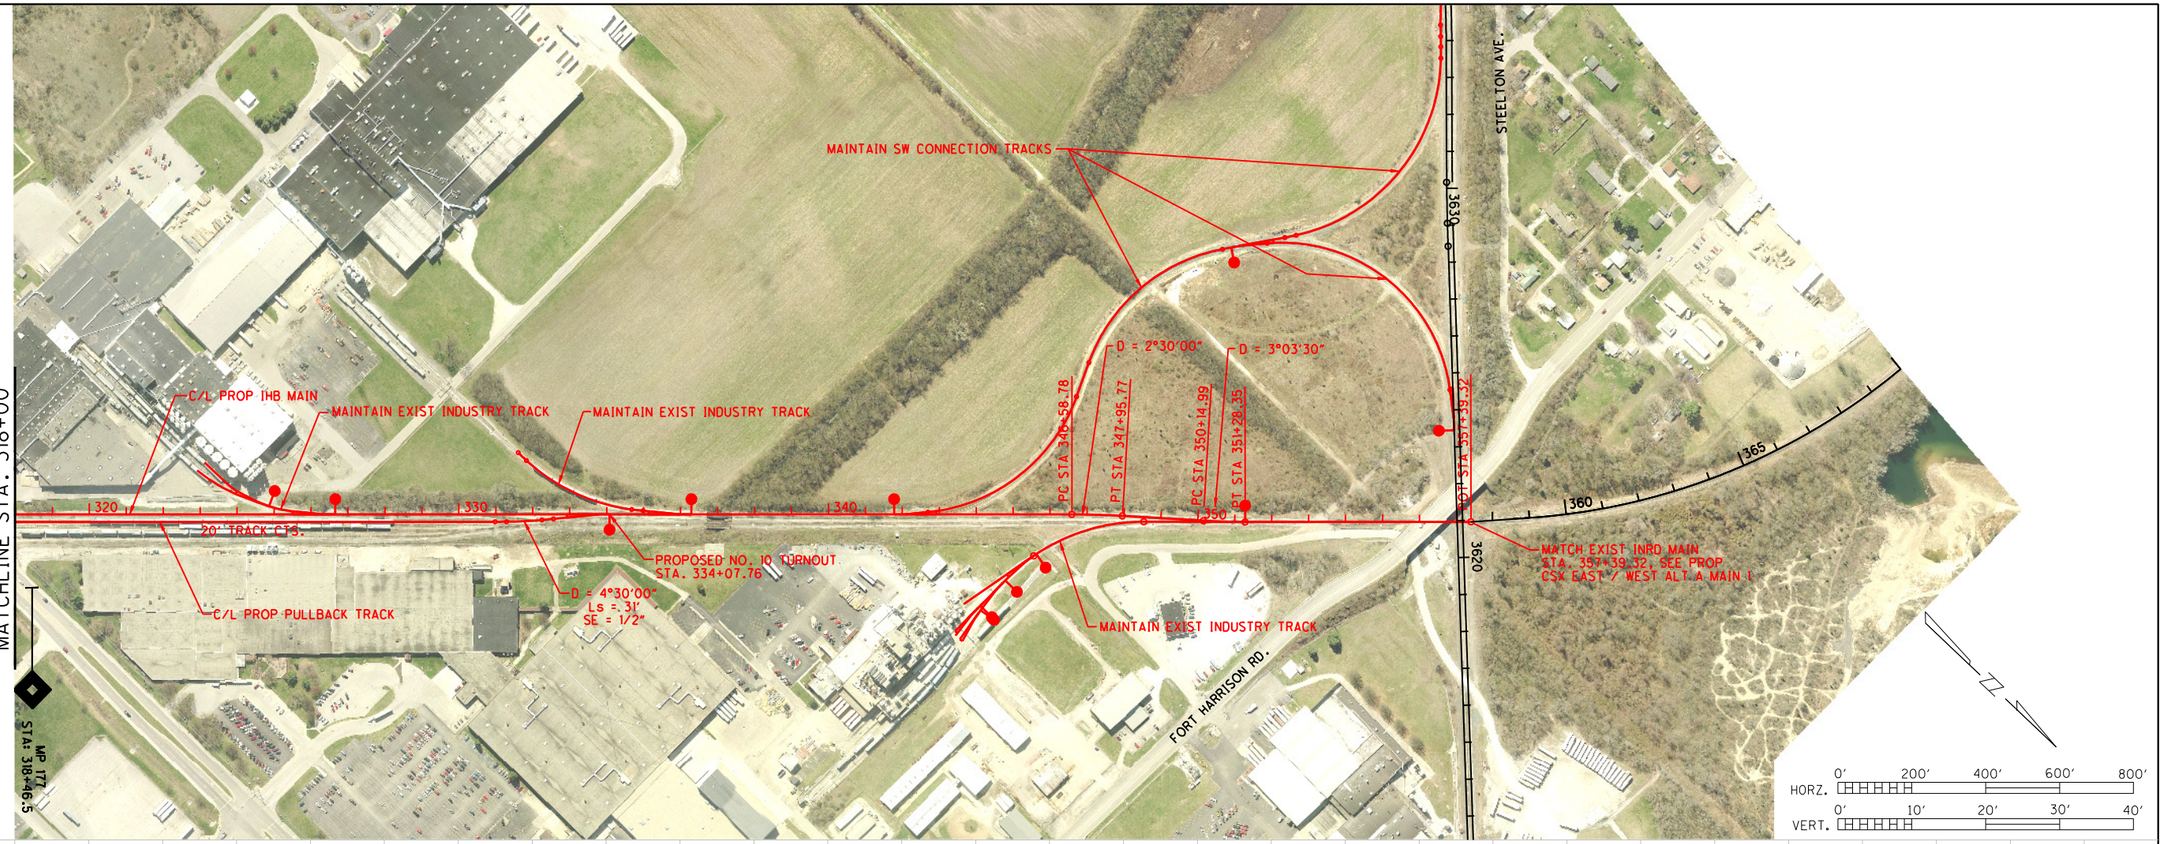


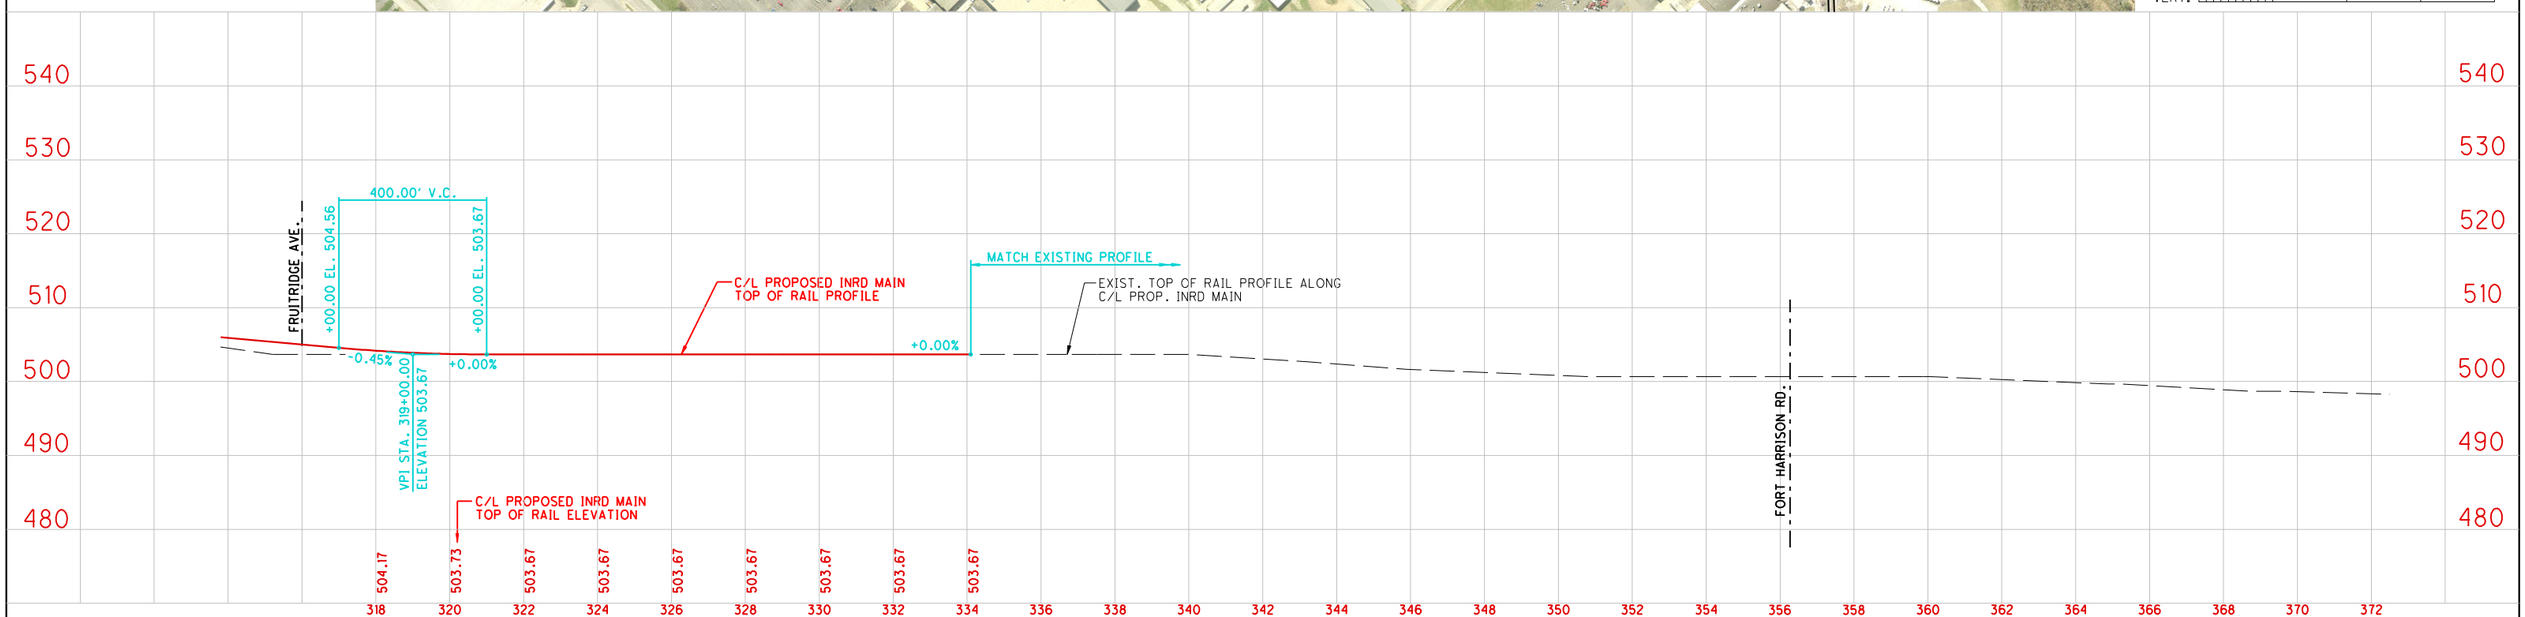


PREPARED BY:

URS

ONE INDIANA SQUARE, SUITE 2100
INDIANAPOLIS, INDIANA 46204
TEL: 317-532-5400
FAX: 317-532-5499

RECOMMENDED FOR APPROVAL _____ DESIGN ENGINEER DATE

DESIGNED: _____ DRAWN: REZ

CHECKED: _____ CHECKED: _____

**TERRE HAUTE URBANIZED AREA RAILROAD CORRIDOR STUDY**

*CSX/INRD NORTH-SOUTH ALTERNATIVE A-3*
*PLAN AND PROFILE*

| HORIZONTAL SCALE | BRIDGE FILE |
|---|---|
| AS SHOWN | |
| VERTICAL SCALE | DESIGNATION |
| AS SHOWN | 0810341 |

| SURVEY BOOK | PAGE | SHEETS |
|---|---|---|
| ELECTRONIC / AERIAL | | 15 of 15 |
| CONTRACT | PROJECT | |

...\PCNSMAIN_OPT3_PLN15.dgn 4/11/2011 4:34:30 PM

# TERRE HAUTE URBANIZED AREA RAILROAD CORRIDOR STUDY

CITY OF TERRE HAUTE
VIGO COUNTY BOARD OF COMMISSIONERS
METROPOLITAN PLANNING ORGANIZATION

# Railroad Corridor Planning Level

# Plan and Profile Drawings

## PURPLE CORRIDOR ALTERNATIVE

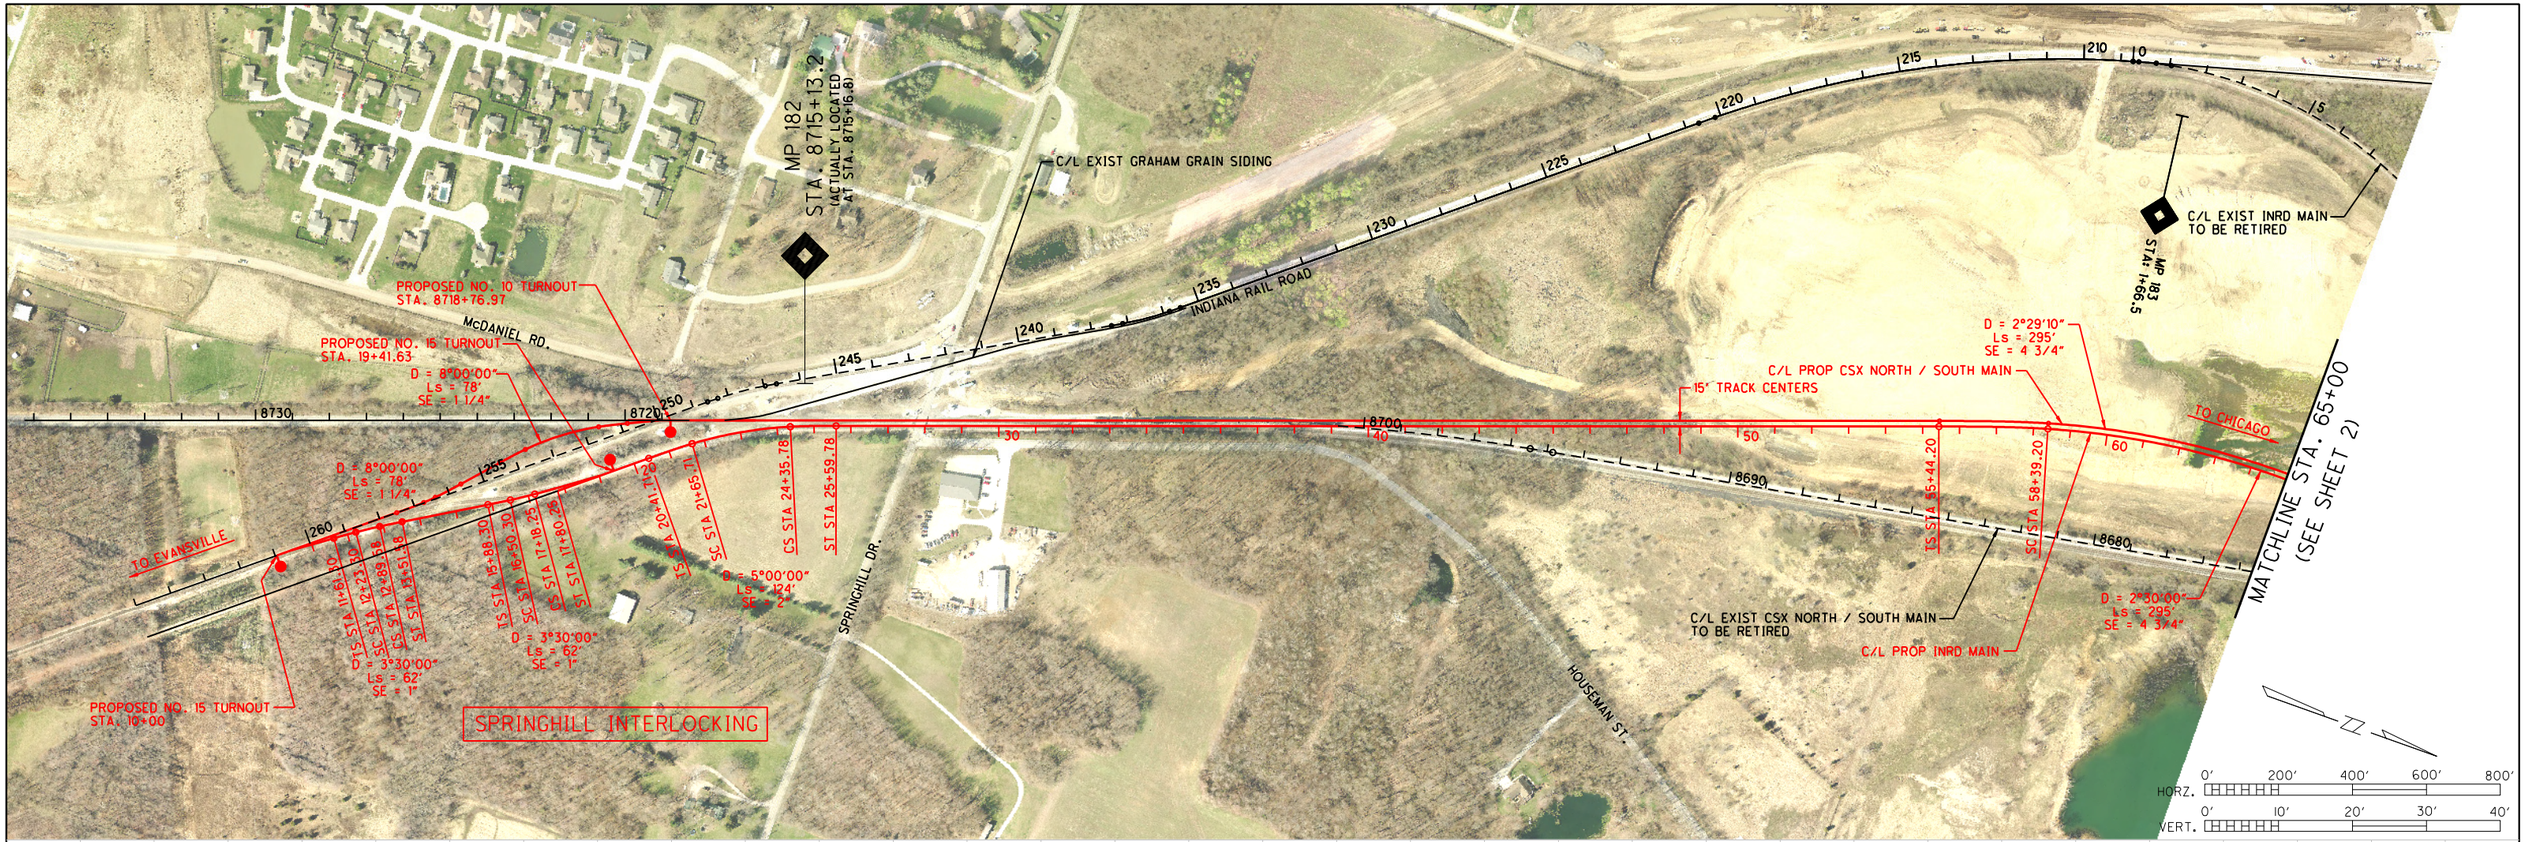


PREPARED BY:

URS

ONE INDIANA SQUARE, SUITE 2100
INDIANAPOLIS, INDIANA 46204
TEL: 317-532-5400
FAX: 317-532-5499

RECOMMENDED FOR APPROVAL _____ DESIGN ENGINEER _____ DATE

DESIGNED: _____ DRAWN: REZ

CHECKED: _____ CHECKED: _____

**TERRE HAUTE URBANIZED AREA RAILROAD CORRIDOR STUDY**

CSX/INRD NORTH-SOUTH ALTERNATIVE B
PLAN AND PROFILE

| HORIZONTAL SCALE | BRIDGE FILE |
|---|---|
| AS SHOWN | |
| VERTICAL SCALE | DESIGNATION |
| AS SHOWN | 0810341 |
| SURVEY BOOK | PAGE / SHEETS |
| ELECTRONIC / AERIAL | 1 of 13 |
| CONTRACT | PROJECT |

PCNSMAIN_B_PLN01.dgn 4/12/2011 2:39:17 PM

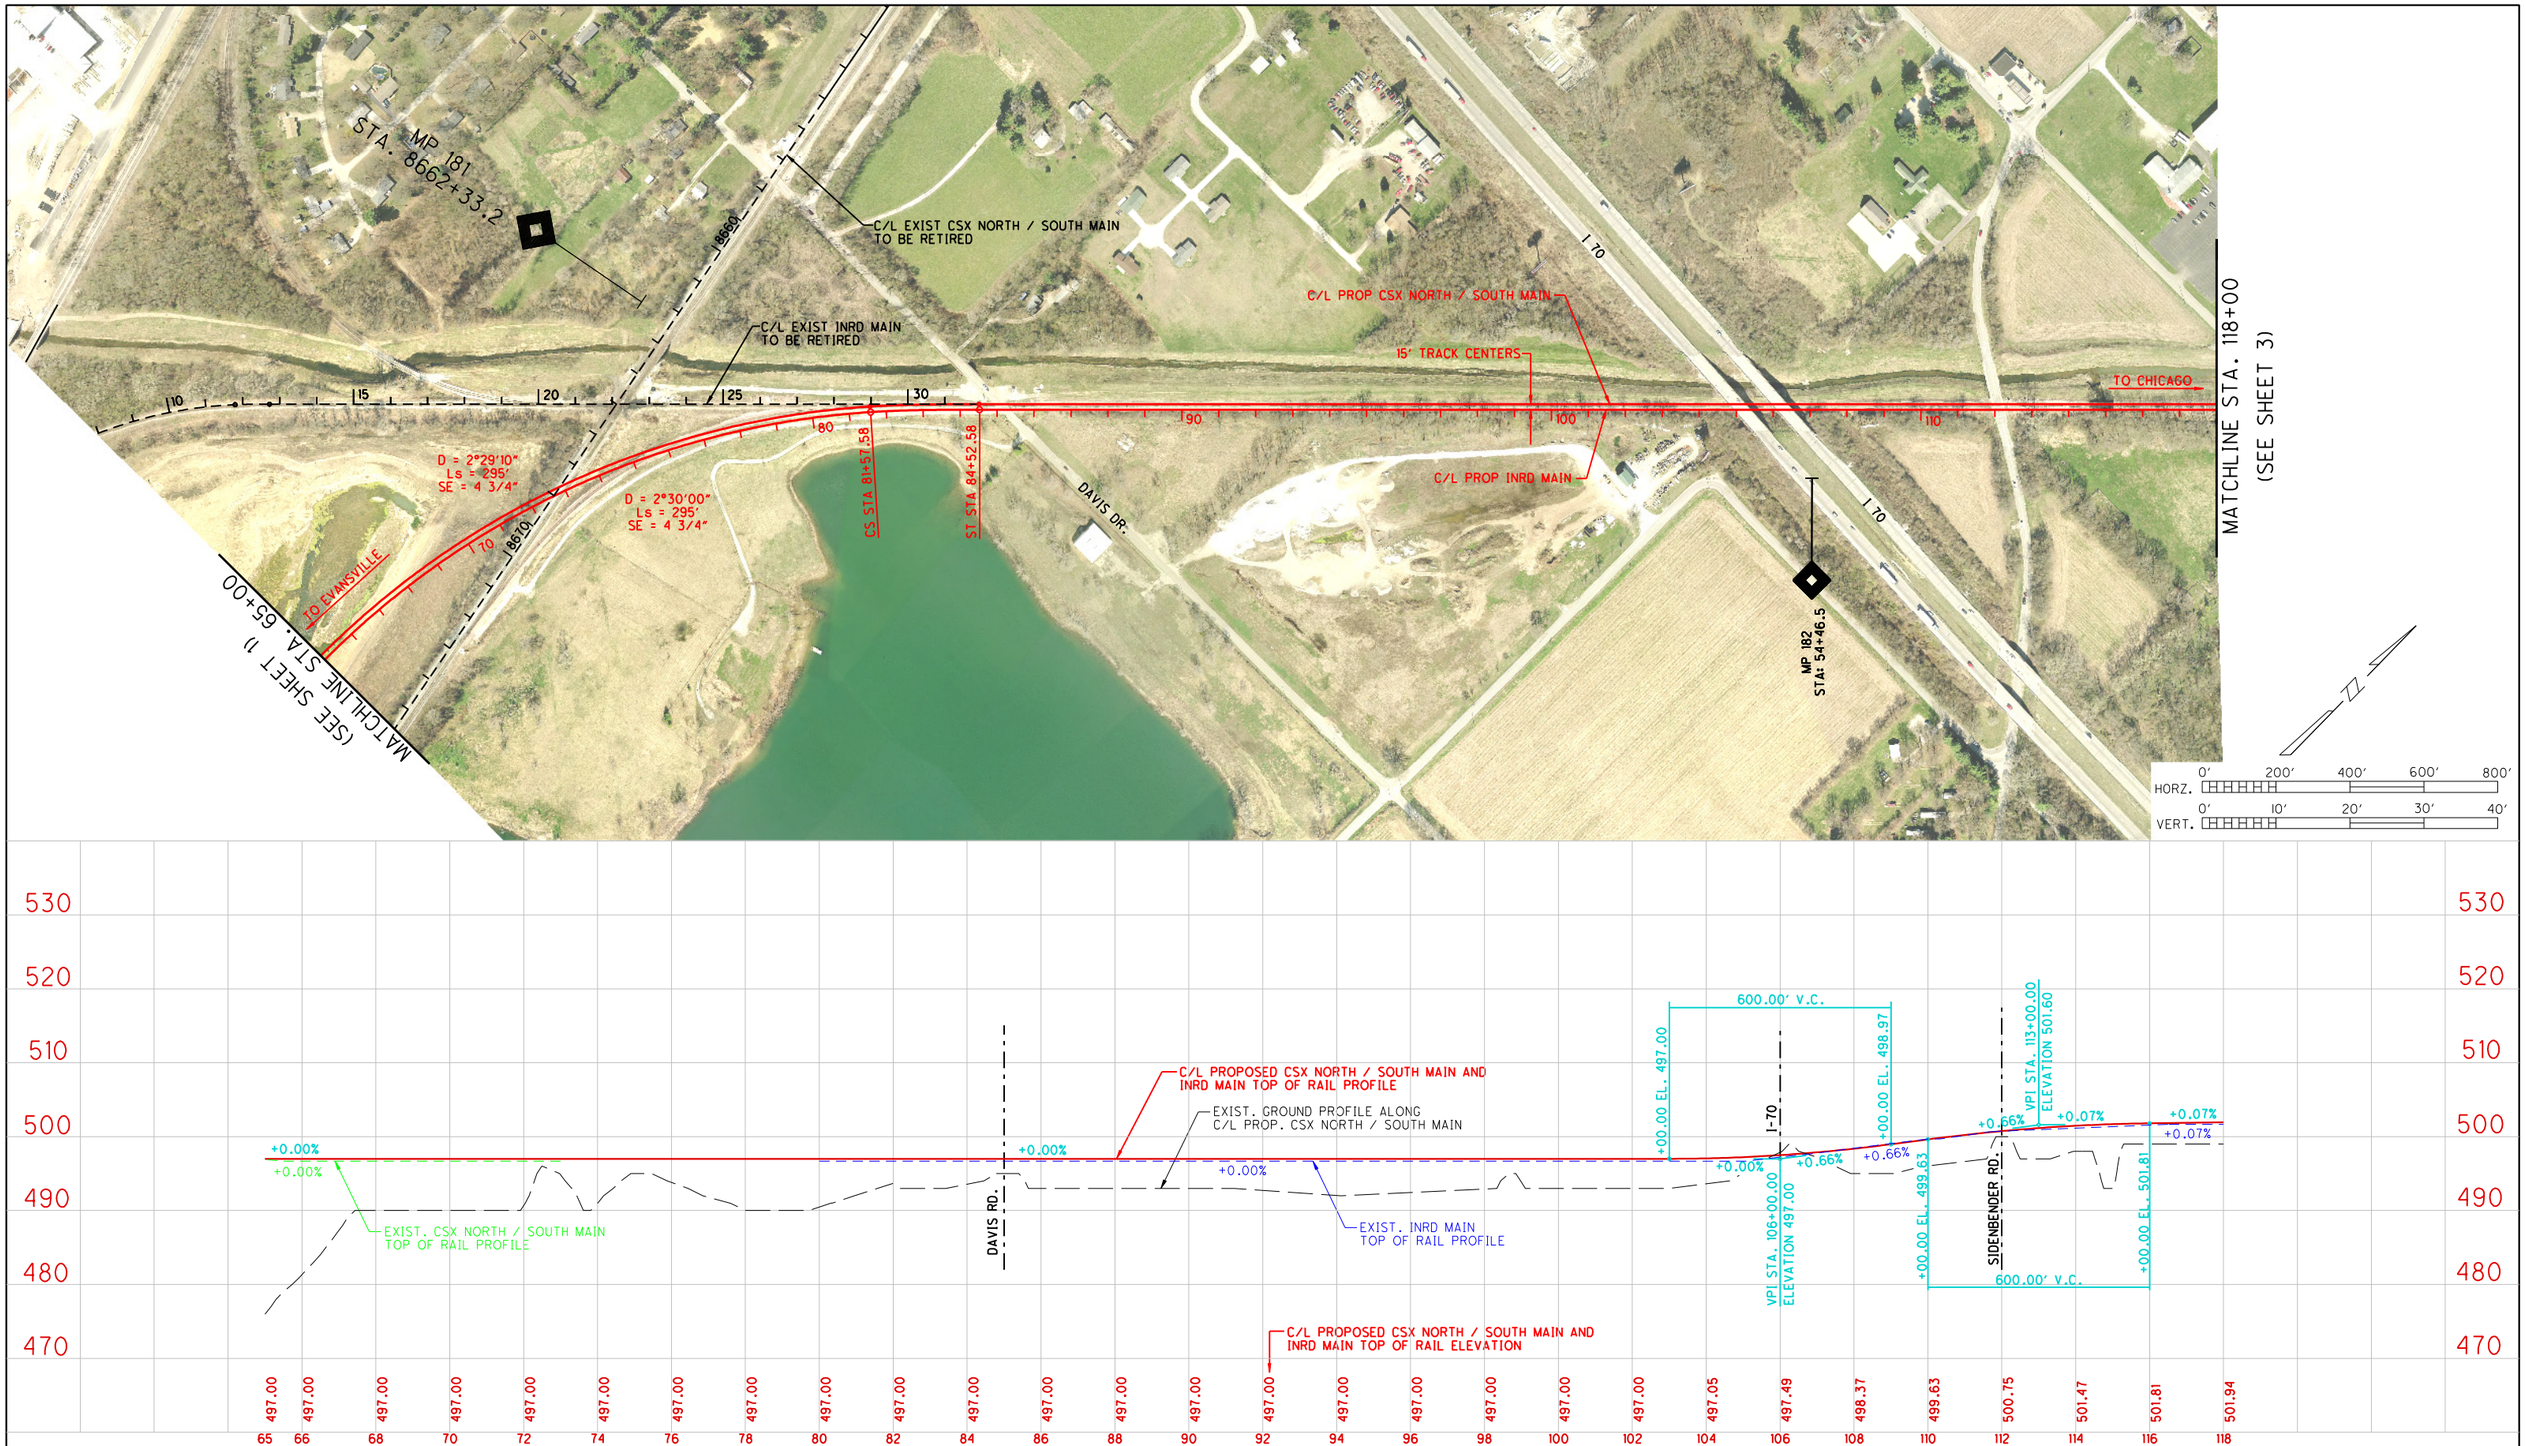


PREPARED BY:

URS

ONE INDIANA SQUARE, SUITE 2100
INDIANAPOLIS, INDIANA 46204
TEL: 317-532-5400
FAX: 317-532-5499

RECOMMENDED FOR APPROVAL _____ DESIGN ENGINEER DATE

DESIGNED: _____ DRAWN: REZ

CHECKED: _____ CHECKED: _____

**TERRE HAUTE URBANIZED AREA RAILROAD CORRIDOR STUDY**

*CSX/INRD NORTH-SOUTH ALTERNATIVE B PLAN AND PROFILE*

| HORIZONTAL SCALE | BRIDGE FILE |
|---|---|
| AS SHOWN | |
| VERTICAL SCALE | DESIGNATION |
| AS SHOWN | 0810341 |

| SURVEY BOOK | PAGE | SHEETS |
|---|---|---|
| ELECTRONIC / AERIAL | 2 of 13 | |
| CONTRACT | PROJECT | |

PCNSMAIN_B_PLN02.dgn 4/12/2011 2:47:01 PM

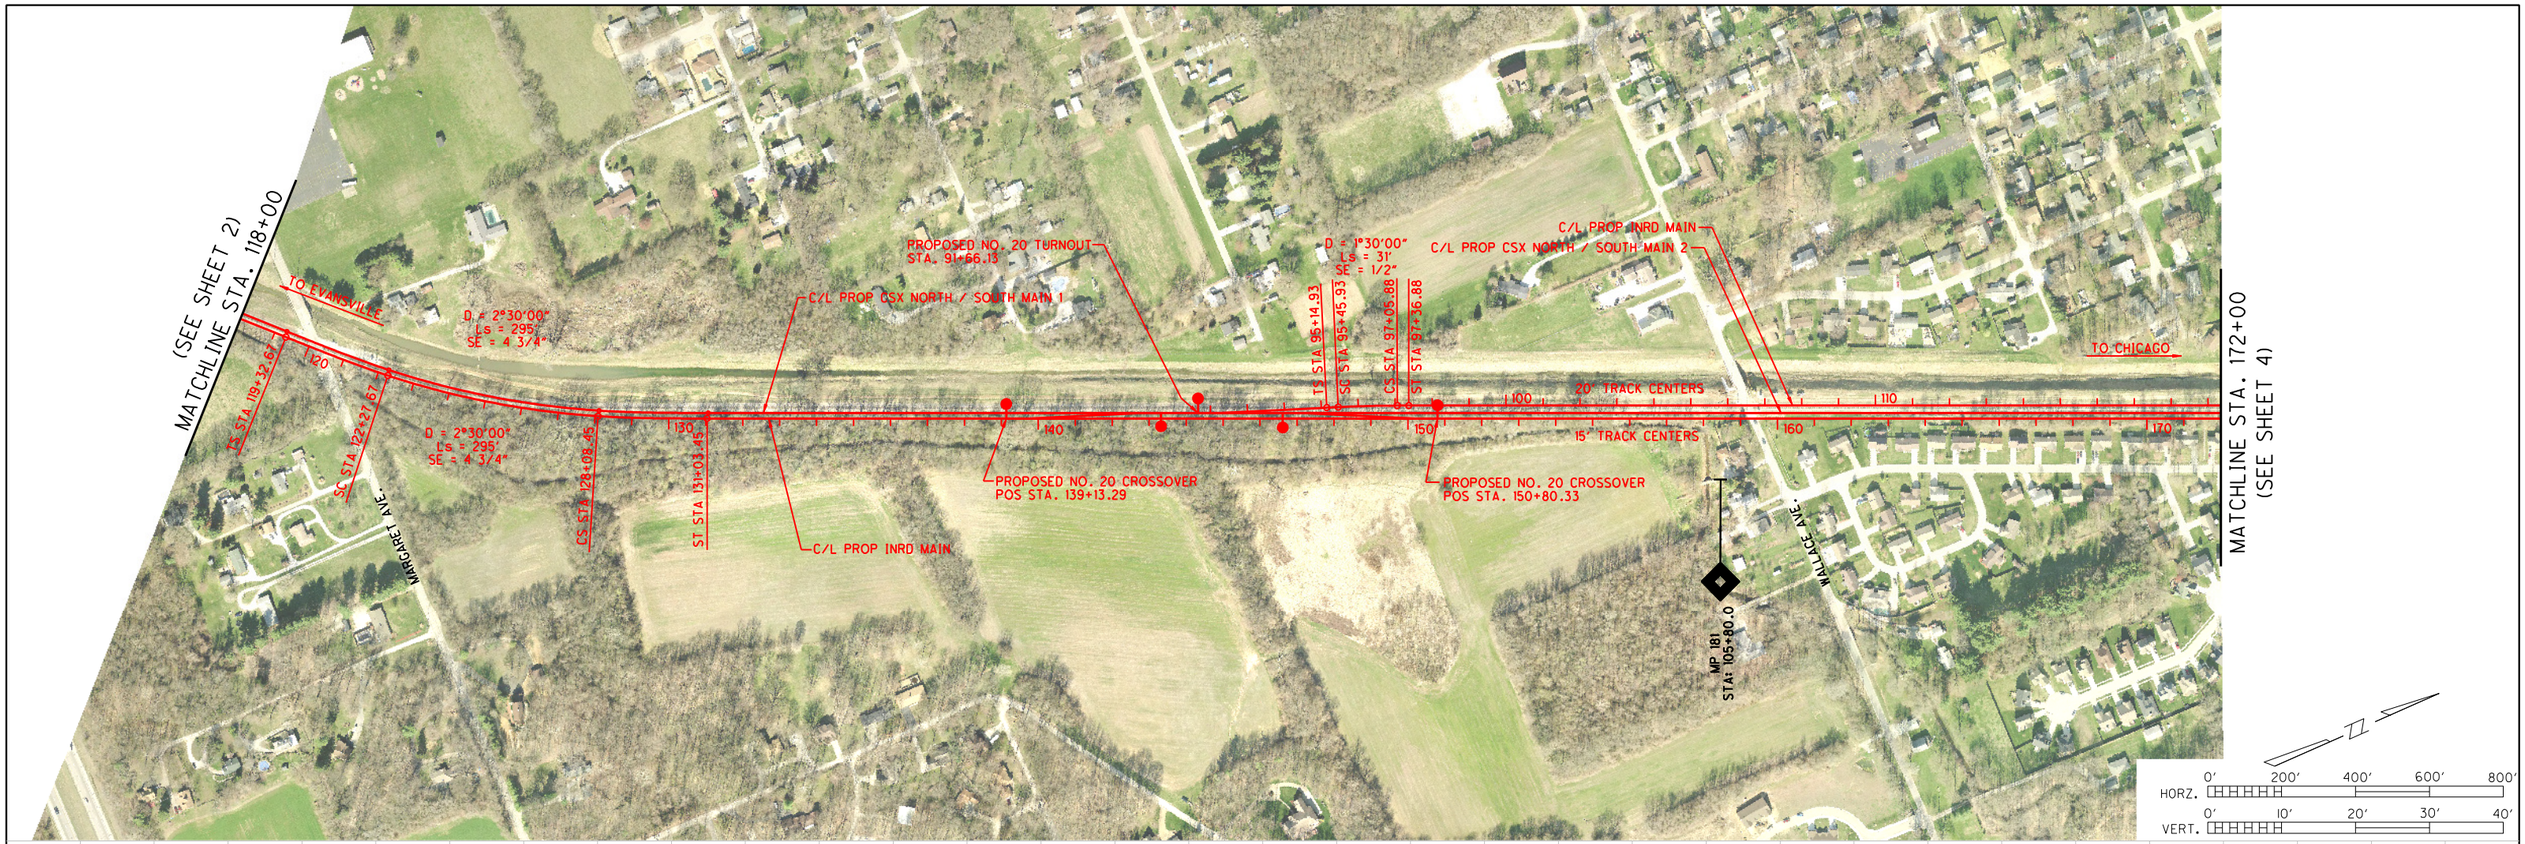


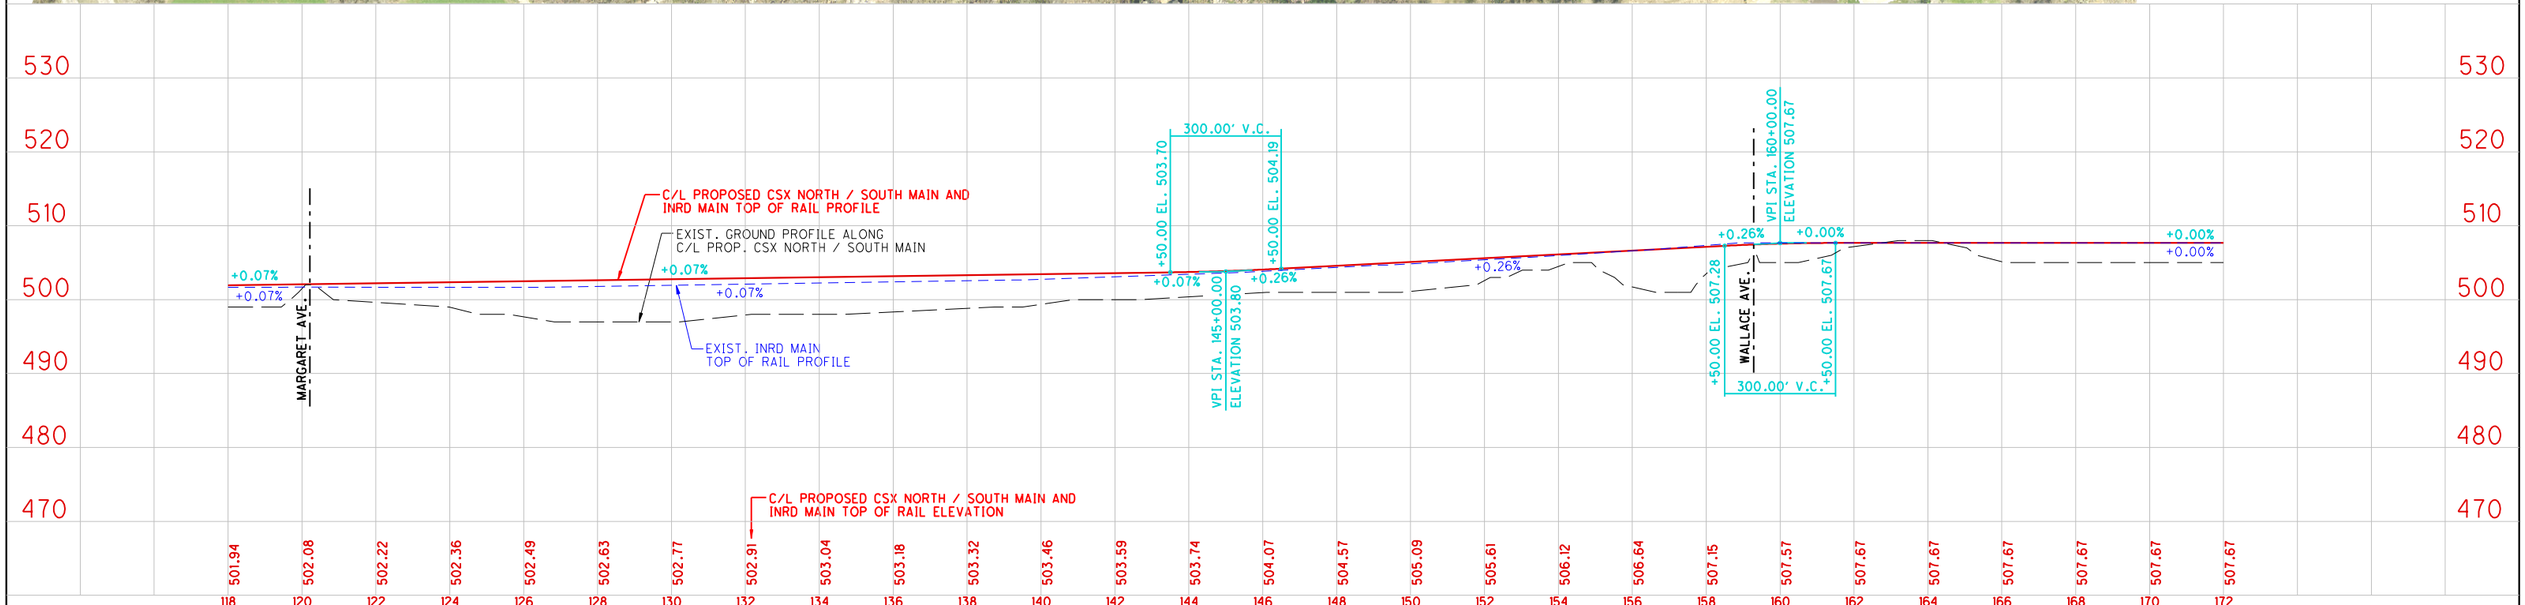


PREPARED BY:

URS

ONE INDIANA SQUARE, SUITE 2100
INDIANAPOLIS, INDIANA 46204
TEL: 317-532-5400
FAX: 317-532-5499

RECOMMENDED FOR APPROVAL _____ DESIGN ENGINEER DATE

DESIGNED: _____ DRAWN: REZ

CHECKED: _____ CHECKED: _____

**TERRE HAUTE URBANIZED AREA RAILROAD CORRIDOR STUDY**

*CSX/INRD NORTH-SOUTH ALTERNATIVE B PLAN AND PROFILE*

| HORIZONTAL SCALE | BRIDGE FILE |
|---|---|
| AS SHOWN | |
| VERTICAL SCALE | DESIGNATION |
| AS SHOWN | 0810341 |

| SURVEY BOOK | PAGE | SHEETS |
|---|---|---|
| ELECTRONIC / AERIAL | | 3 of 13 |
| CONTRACT | PROJECT | |

PCNSMAIN_B_PLN03.dgn 4/12/2011 2:50:24 PM

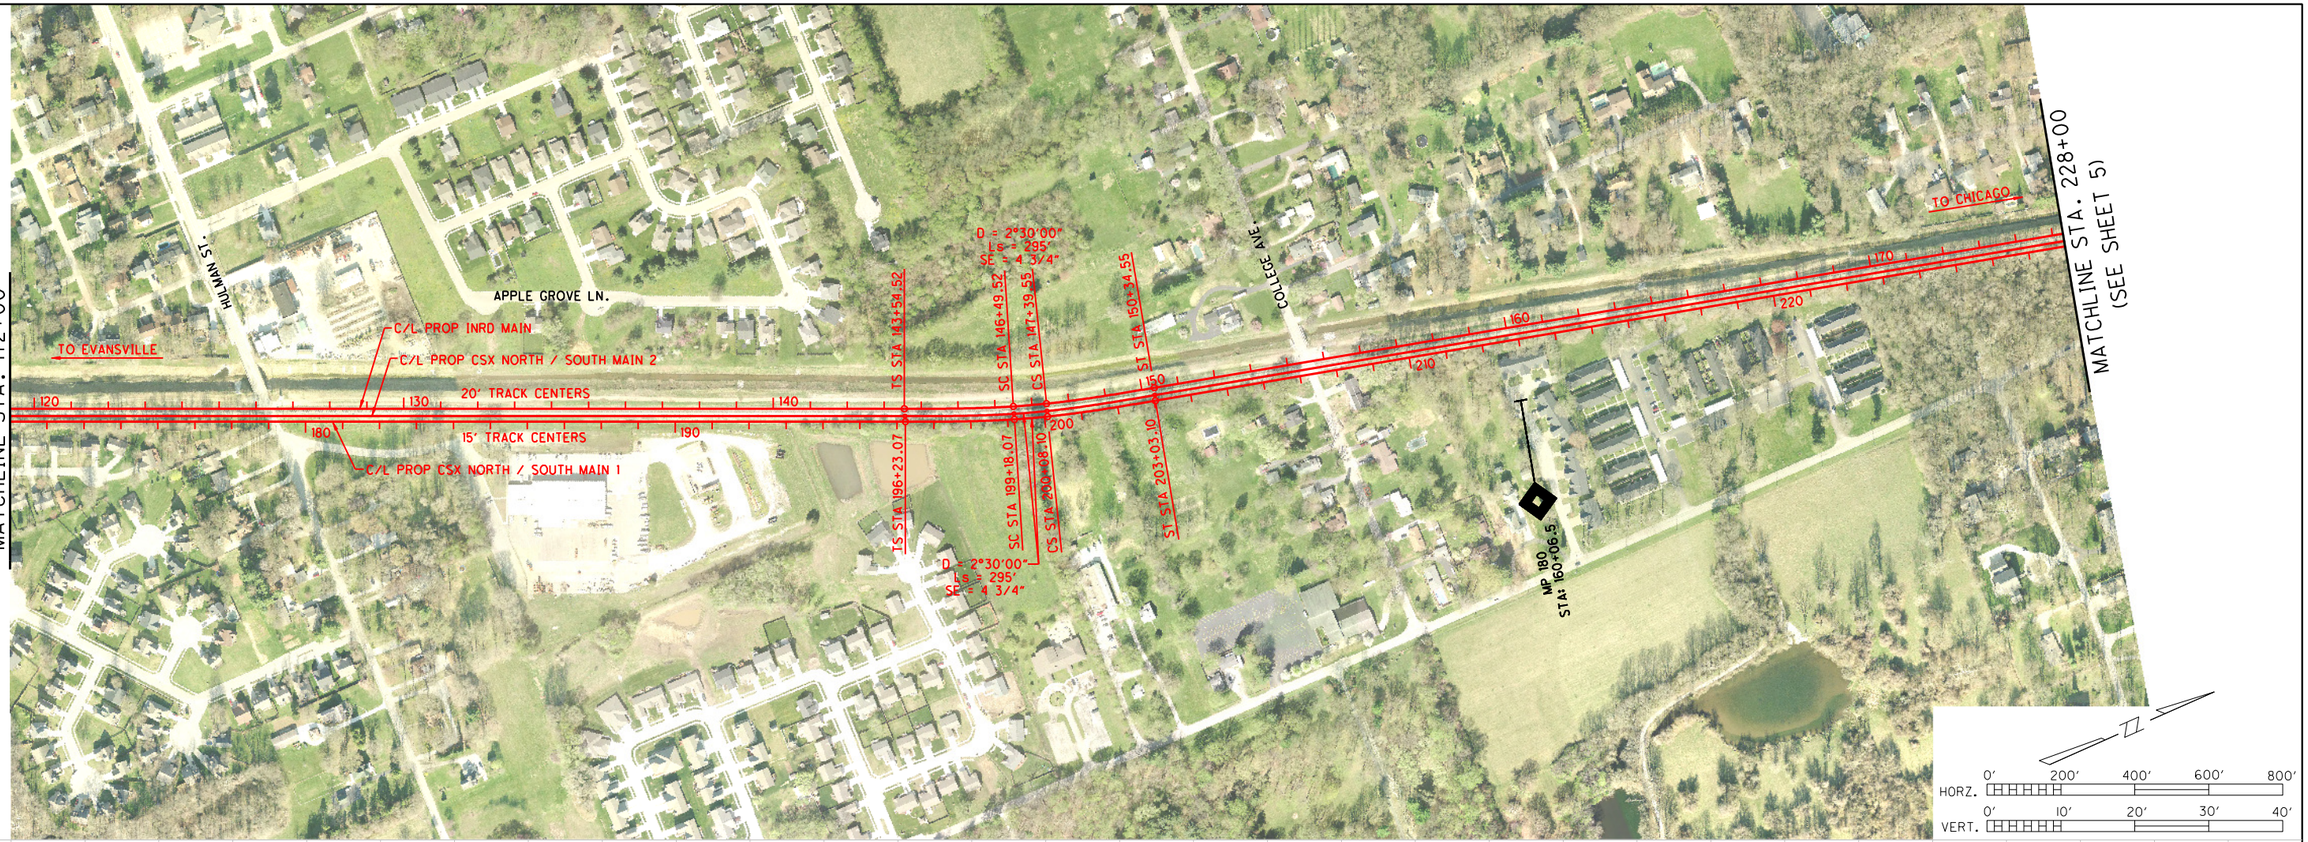


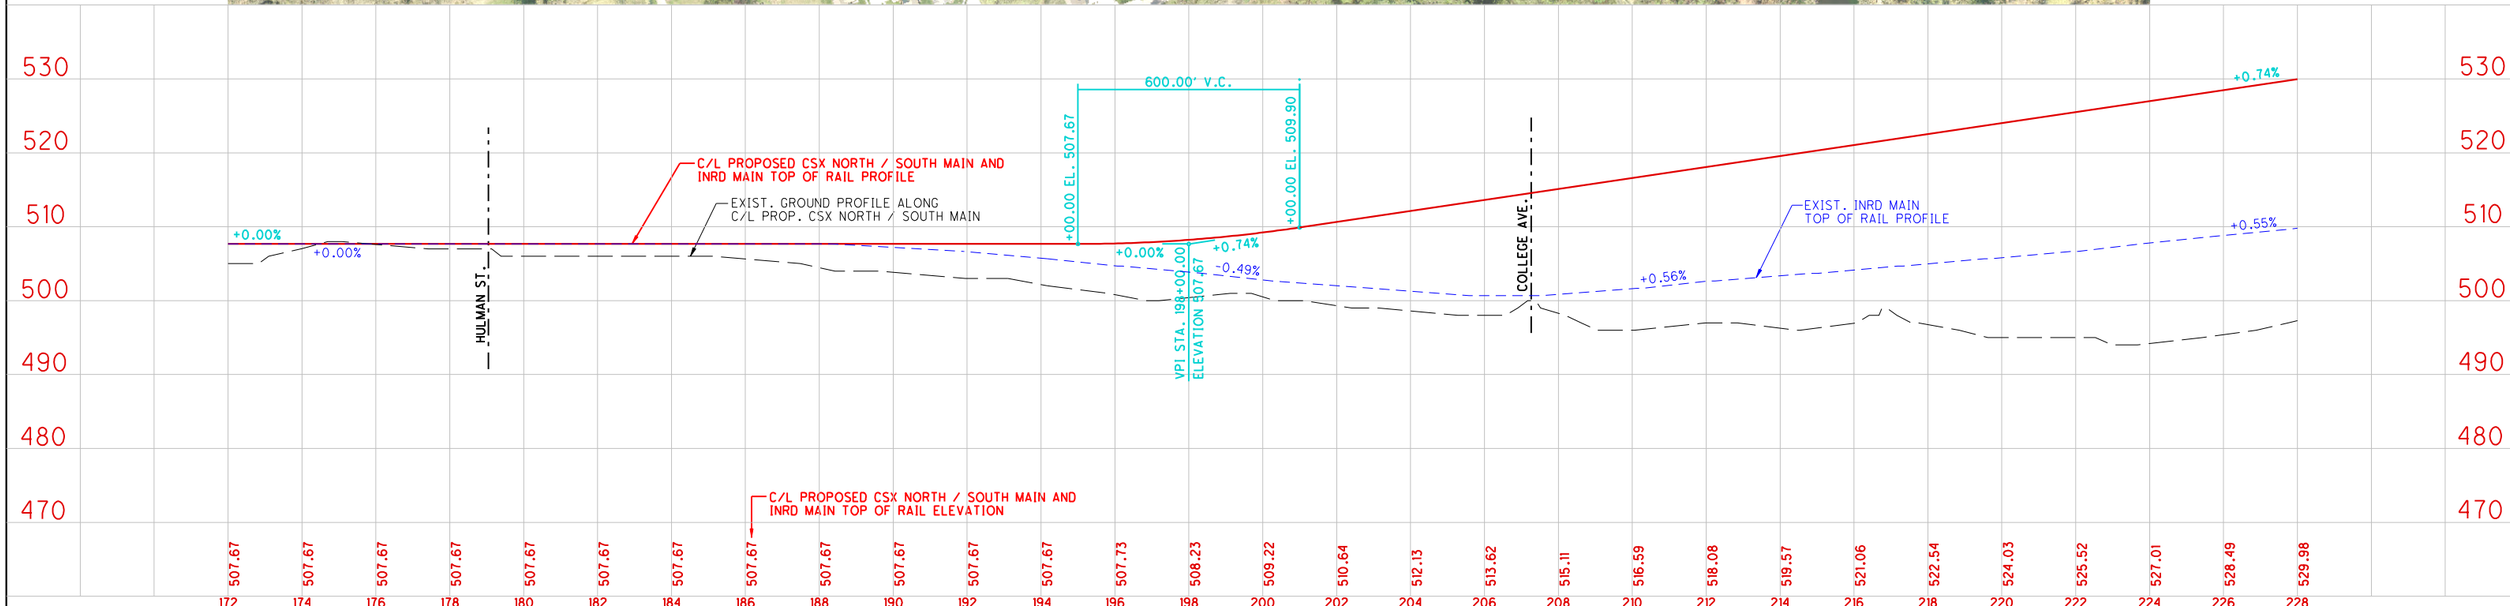


PREPARED BY:

URS

ONE INDIANA SQUARE, SUITE 2100
INDIANAPOLIS, INDIANA 46204
TEL: 317-532-5400
FAX: 317-532-5499

RECOMMENDED FOR APPROVAL _____ DESIGN ENGINEER DATE

DESIGNED: _____ DRAWN: REZ

CHECKED: _____ CHECKED: _____

**TERRE HAUTE URBANIZED AREA RAILROAD CORRIDOR STUDY**

CSX/INRD NORTH-SOUTH ALTERNATIVE B
PLAN AND PROFILE

| HORIZONTAL SCALE | BRIDGE FILE |
|---|---|
| AS SHOWN | |
| VERTICAL SCALE | DESIGNATION |
| AS SHOWN | 0810341 |

| SURVEY BOOK | PAGE | SHEETS |
|---|---|---|
| ELECTRONIC / AERIAL | 4 of 13 | |
| CONTRACT | PROJECT | |

PCNSMAIN_B_PLN04.dgn 4/12/2011 2:53:57 PM

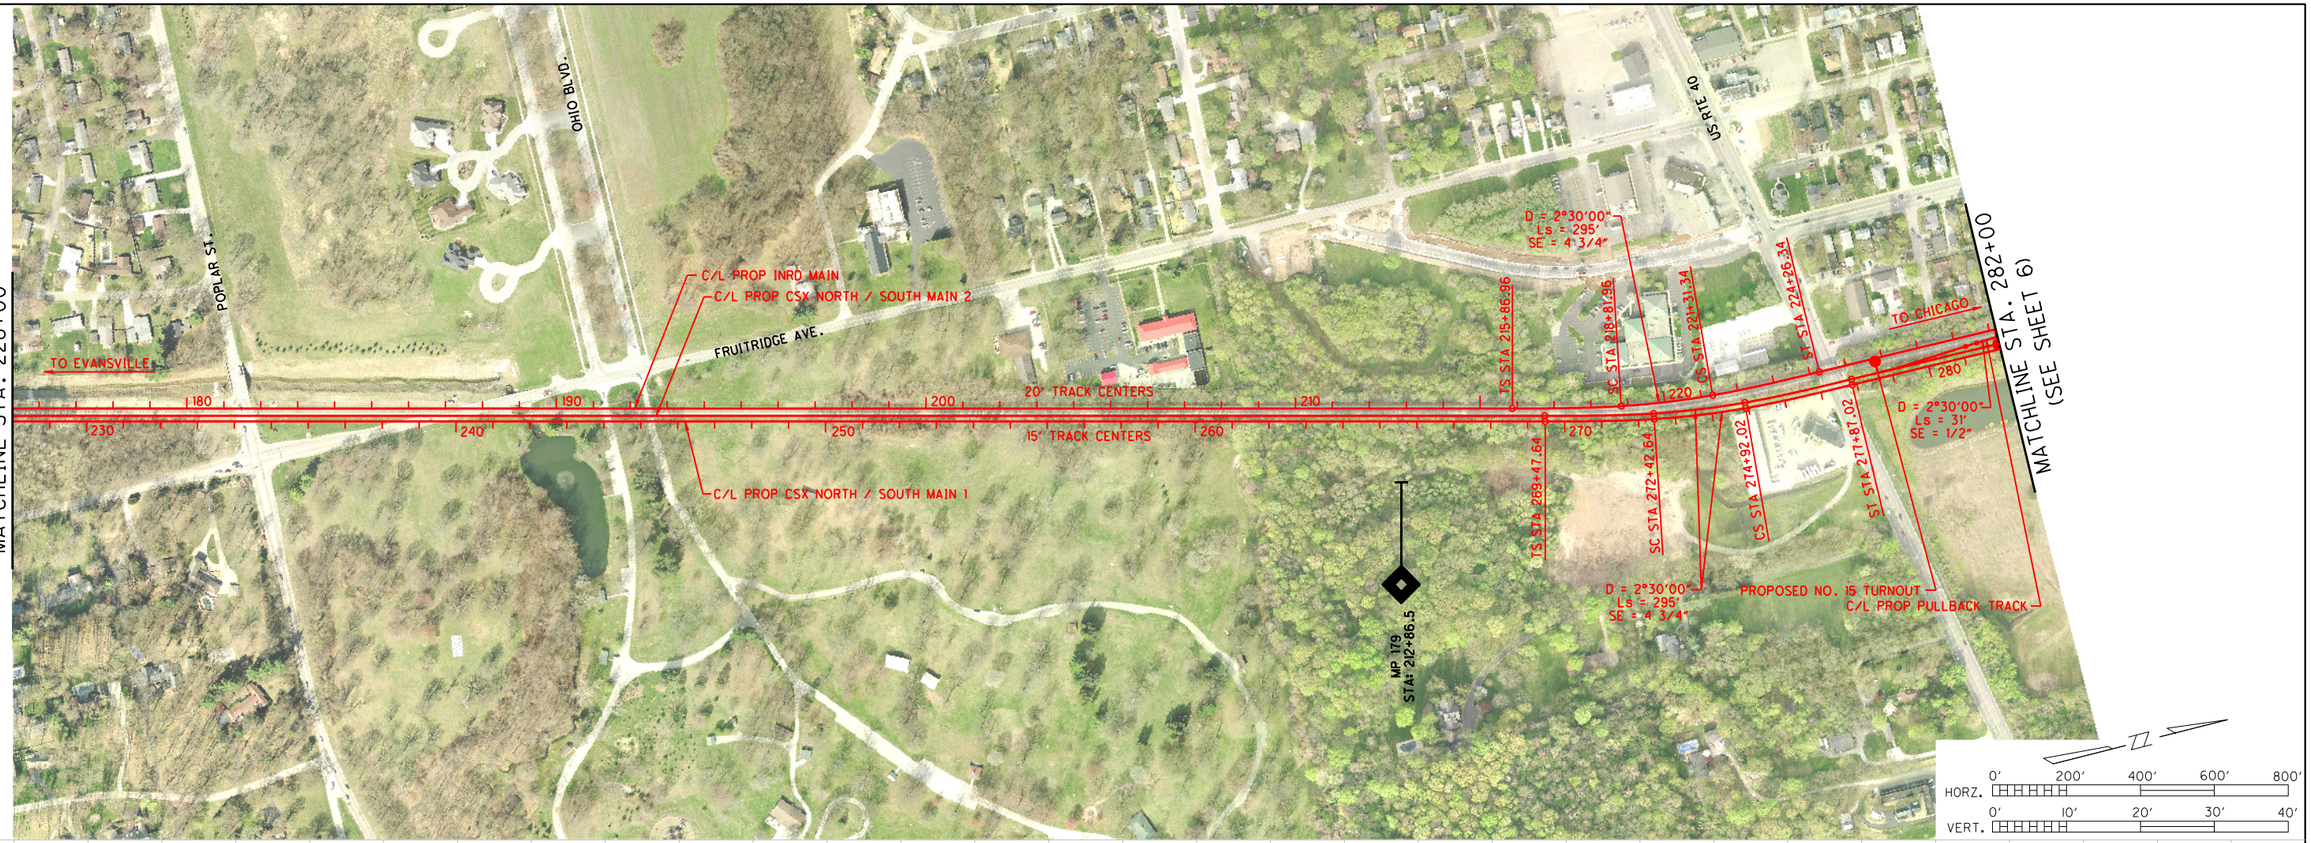


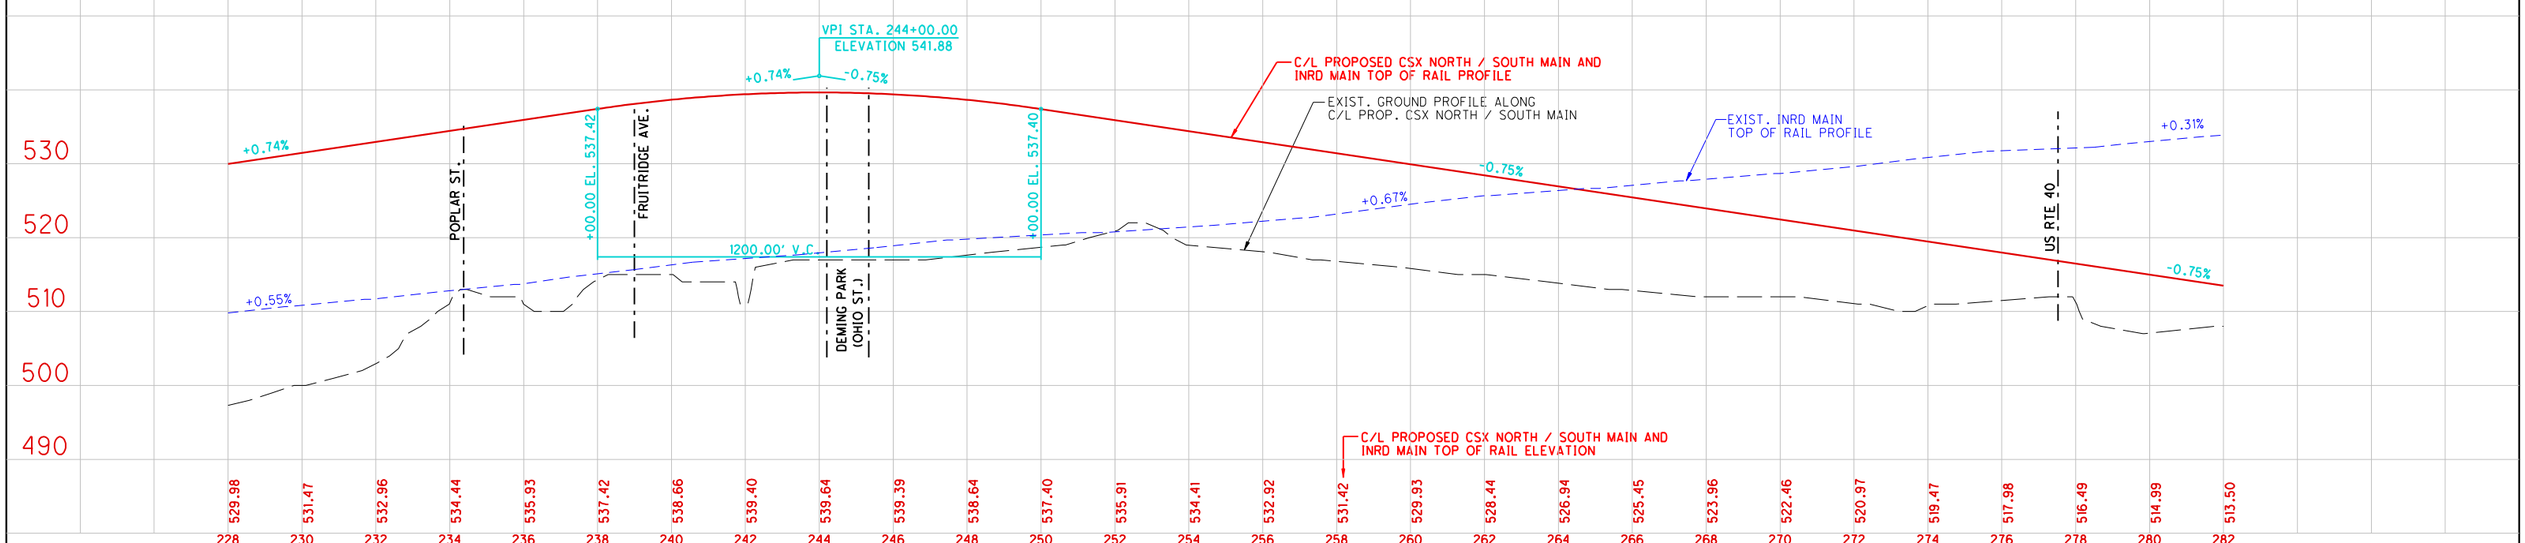


PREPARED BY:

URS

ONE INDIANA SQUARE, SUITE 2100
INDIANAPOLIS, INDIANA 46204
TEL: 317-532-5400
FAX: 317-532-5499

RECOMMENDED FOR APPROVAL _____ DESIGN ENGINEER DATE

DESIGNED: _____ DRAWN: REZ

CHECKED: _____ CHECKED: _____

**TERRE HAUTE URBANIZED AREA RAILROAD CORRIDOR STUDY**

*CSX/INRD NORTH-SOUTH ALTERNATIVE B PLAN AND PROFILE*

| HORIZONTAL SCALE | BRIDGE FILE |
|---|---|
| AS SHOWN | |
| VERTICAL SCALE | DESIGNATION |
| AS SHOWN | 0810341 |

| SURVEY BOOK | PAGE | SHEETS |
|---|---|---|
| ELECTRONIC / AERIAL | | 5 of 13 |
| CONTRACT | PROJECT | |

PCNSMAIN_B_PLN05.dgn 4/12/2011 2:57:05 PM

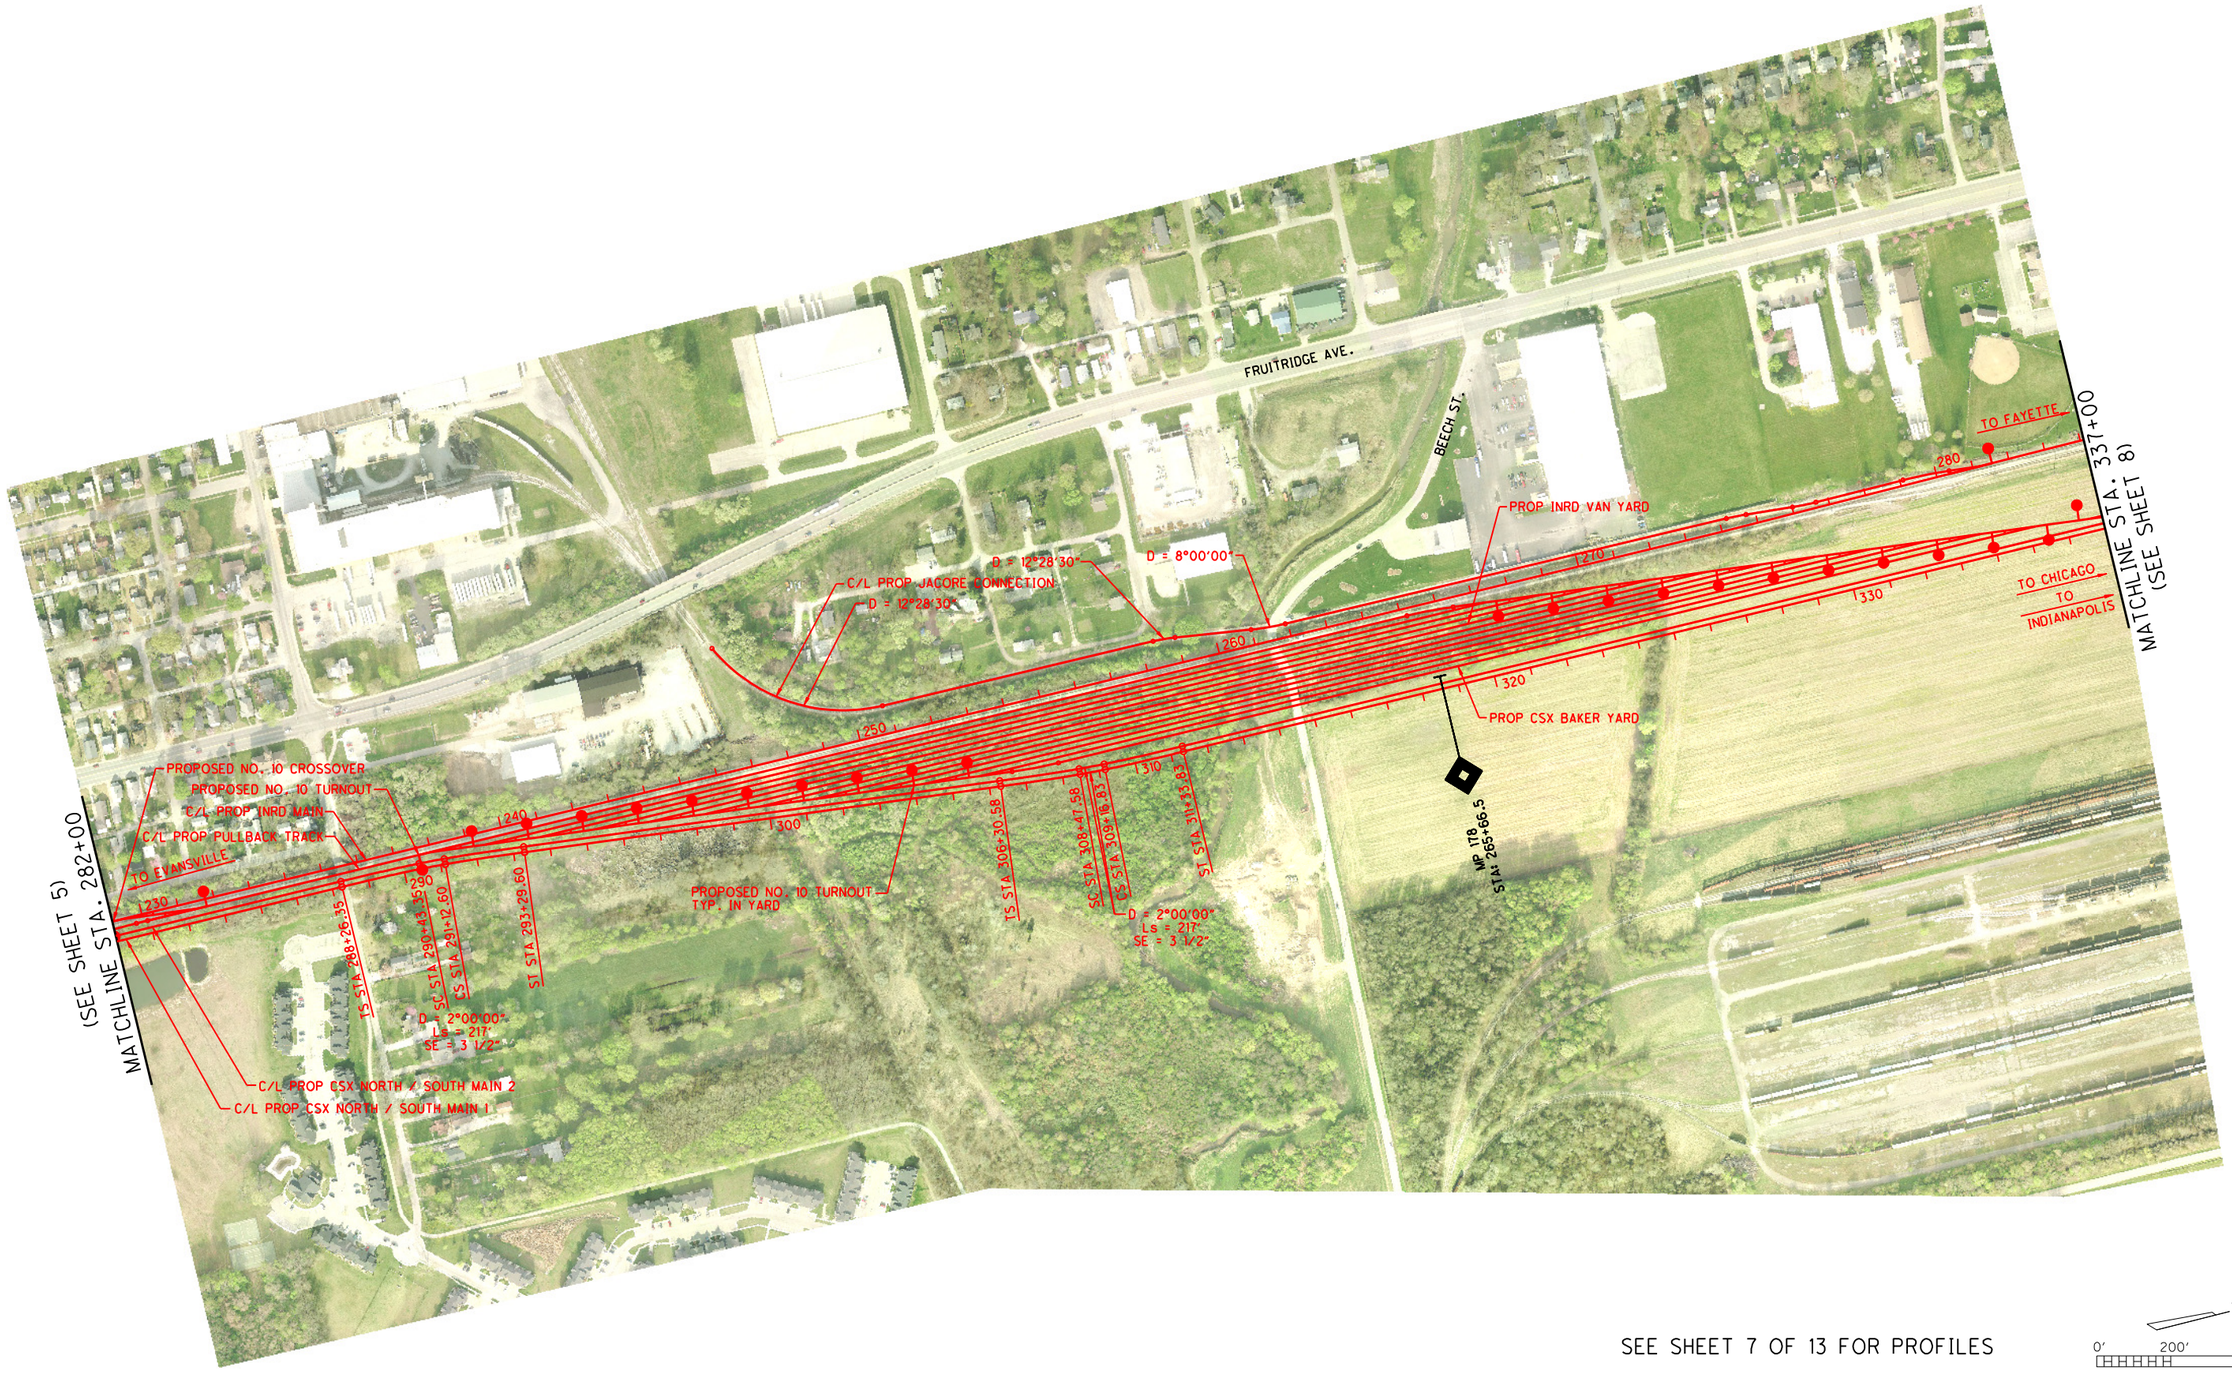


SEE SHEET 7 OF 13 FOR PROFILES

0' 200' 400' 600' 800'


PREPARED BY:

URS

ONE INDIANA SQUARE, SUITE 2100
INDIANAPOLIS, INDIANA 46204
TEL: 317-532-5400
FAX: 317-532-5499


RECOMMENDED FOR APPROVAL

DESIGN ENGINEER DATE

DESIGNED: DRAWN: REZ

CHECKED: CHECKED:

**TERRE HAUTE URBANIZED AREA RAILROAD CORRIDOR STUDY**

CSX/INRD NORTH-SOUTH ALTERNATIVE B
PLAN AND PROFILE

| HORIZONTAL SCALE | BRIDGE FILE |
|---|---|
| AS SHOWN | |
| VERTICAL SCALE | DESIGNATION |
| AS SHOWN | 0810341 |

| SURVEY BOOK | PAGE | SHEETS |
|---|---|---|
| ELECTRONIC / AERIAL | 6 | of 13 |
| CONTRACT | PROJECT | |

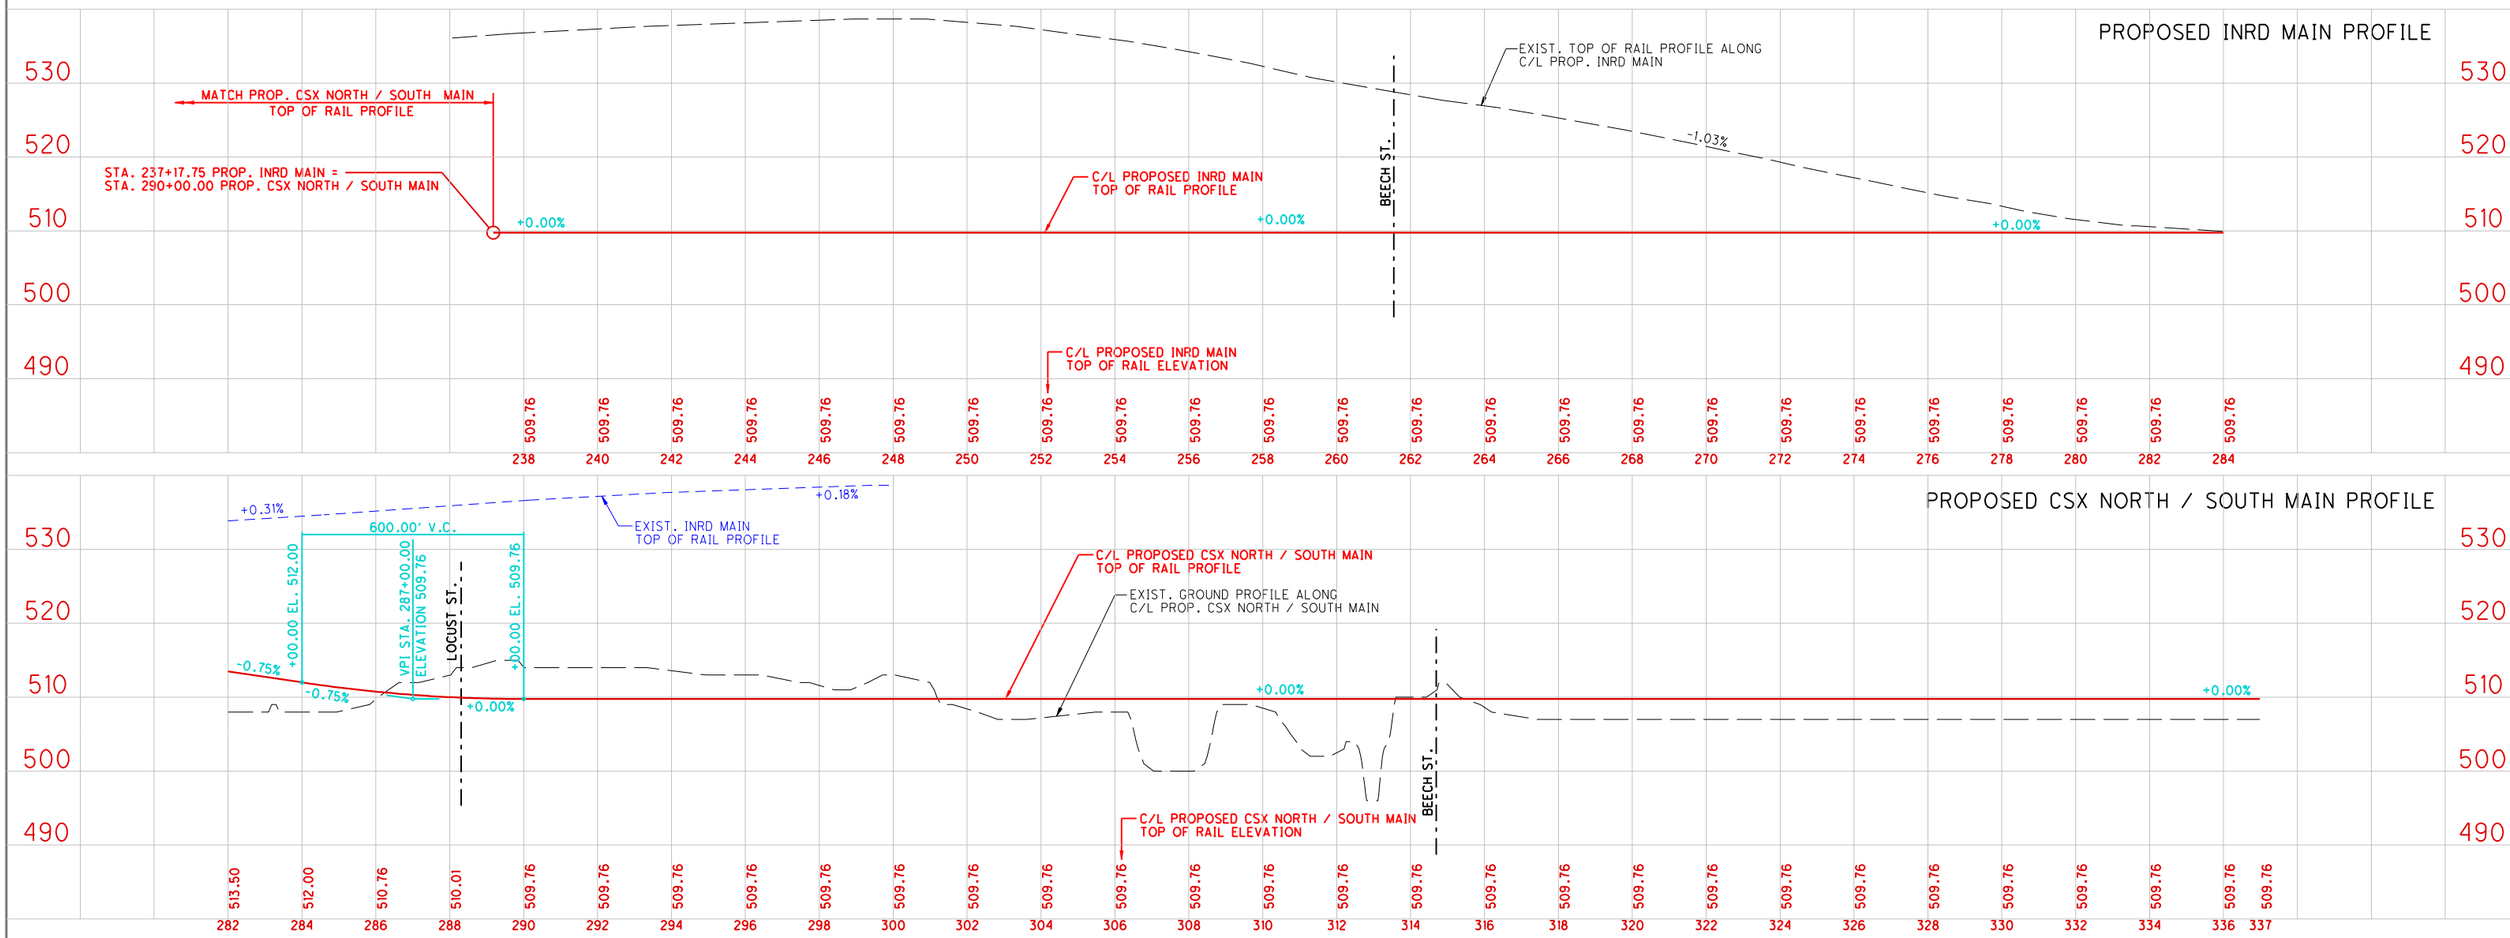


SEE SHEET 6 OF 13 FOR PLAN

HORZ. 0' 200' 400' 600' 800'

VERT. 0' 10' 20' 30' 40'

PREPARED BY:
URS
ONE INDIANA SQUARE, SUITE 2100
INDIANAPOLIS, INDIANA 46204
TEL: 317-532-5400
FAX: 317-532-5499

RECOMMENDED FOR APPROVAL _____ DESIGN ENGINEER DATE

DESIGNED: _____ DRAWN: REZ

CHECKED: _____ CHECKED: _____

**TERRE HAUTE URBANIZED AREA RAILROAD CORRIDOR STUDY**

CSX/INRD NORTH-SOUTH ALTERNATIVE B
PLAN AND PROFILE

| HORIZONTAL SCALE | BRIDGE FILE |
|---|---|
| AS SHOWN | |
| VERTICAL SCALE | DESIGNATION |
| AS SHOWN | 0810341 |

| SURVEY BOOK | PAGE | SHEETS |
|---|---|---|
| ELECTRONIC / AERIAL | | 7 of 13 |
| CONTRACT | PROJECT | |

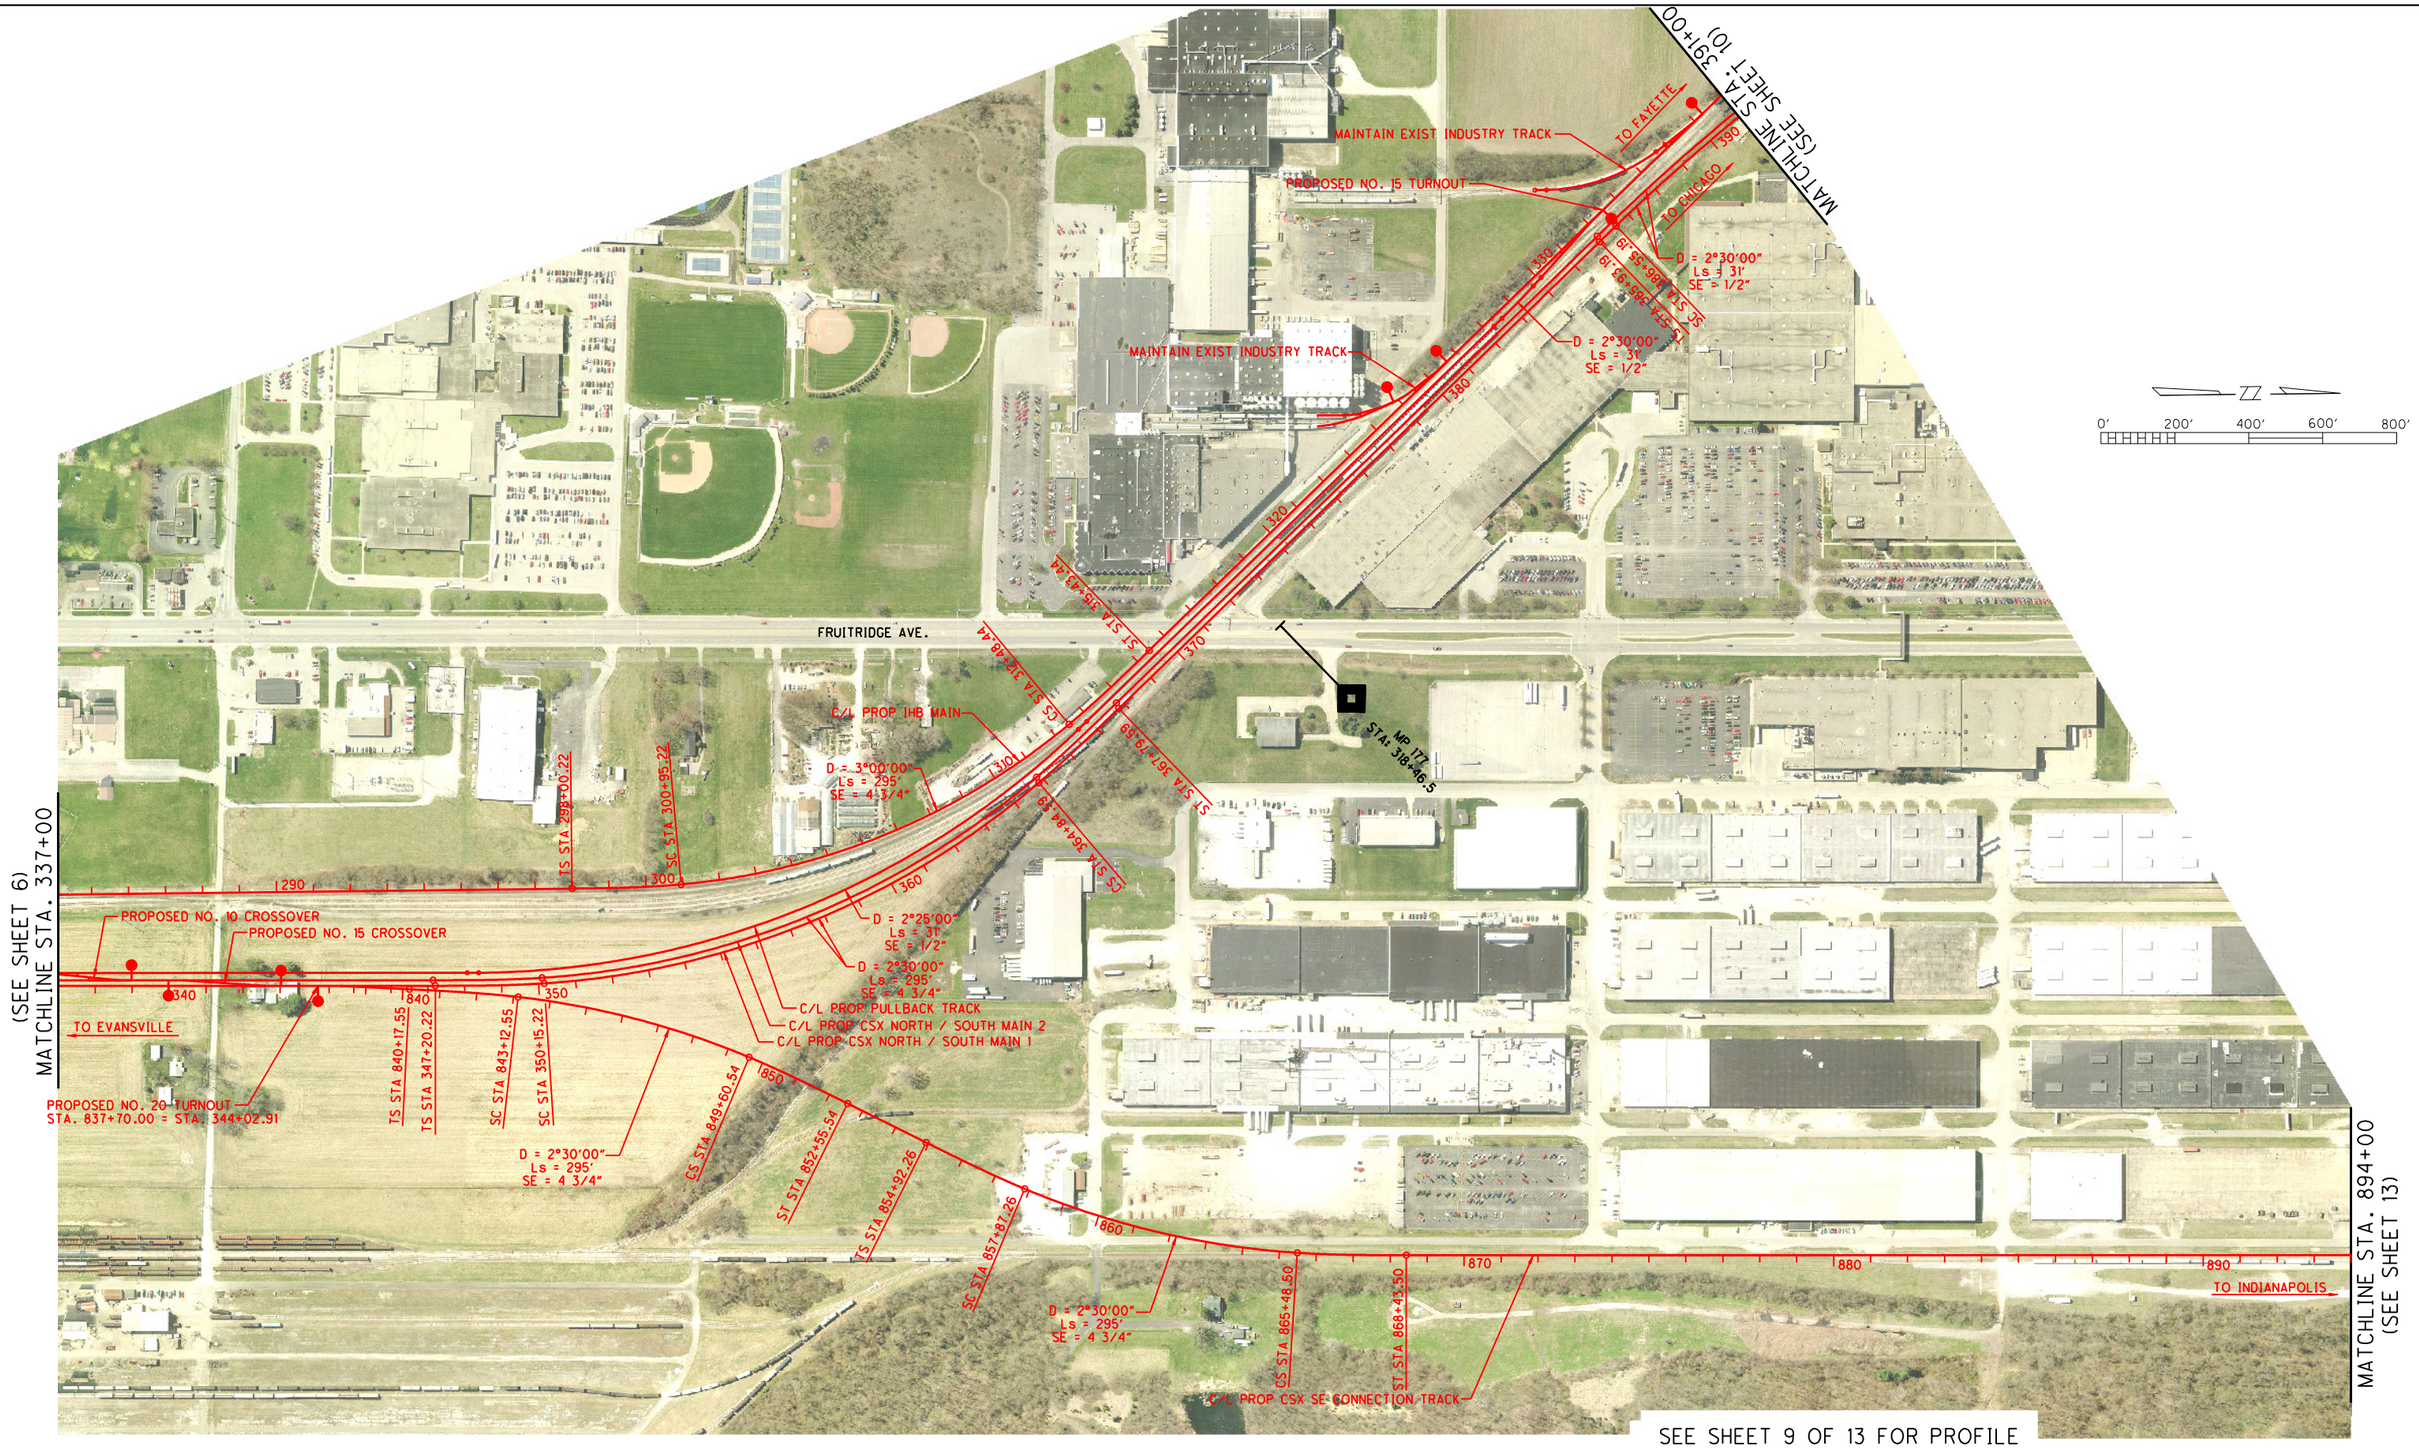


SEE SHEET 9 OF 13 FOR PROFILE

PREPARED BY:

URS

ONE INDIANA SQUARE, SUITE 2100
INDIANAPOLIS, INDIANA 46204
TEL: 317-532-5400
FAX: 317-532-5499

RECOMMENDED FOR APPROVAL _____ DESIGN ENGINEER DATE

DESIGNED: _____ DRAWN: REZ

CHECKED: _____ CHECKED: _____

**TERRE HAUTE URBANIZED AREA RAILROAD CORRIDOR STUDY**

CSX/INRD NORTH-SOUTH ALTERNATIVE B
PLAN AND PROFILE

| | |
|---|---|
| HORIZONTAL SCALE | BRIDGE FILE |
| AS SHOWN | |
| VERTICAL SCALE | DESIGNATION |
| AS SHOWN | 0810341 |

| | | |
|---|---|---|
| SURVEY BOOK | PAGE | SHEETS |
| ELECTRONIC / AERIAL | | 8 of 13 |
| CONTRACT | PROJECT | |

...\PCNSMAIN_B_PLN08.dgn 4/12/2011 2:55:08 PM

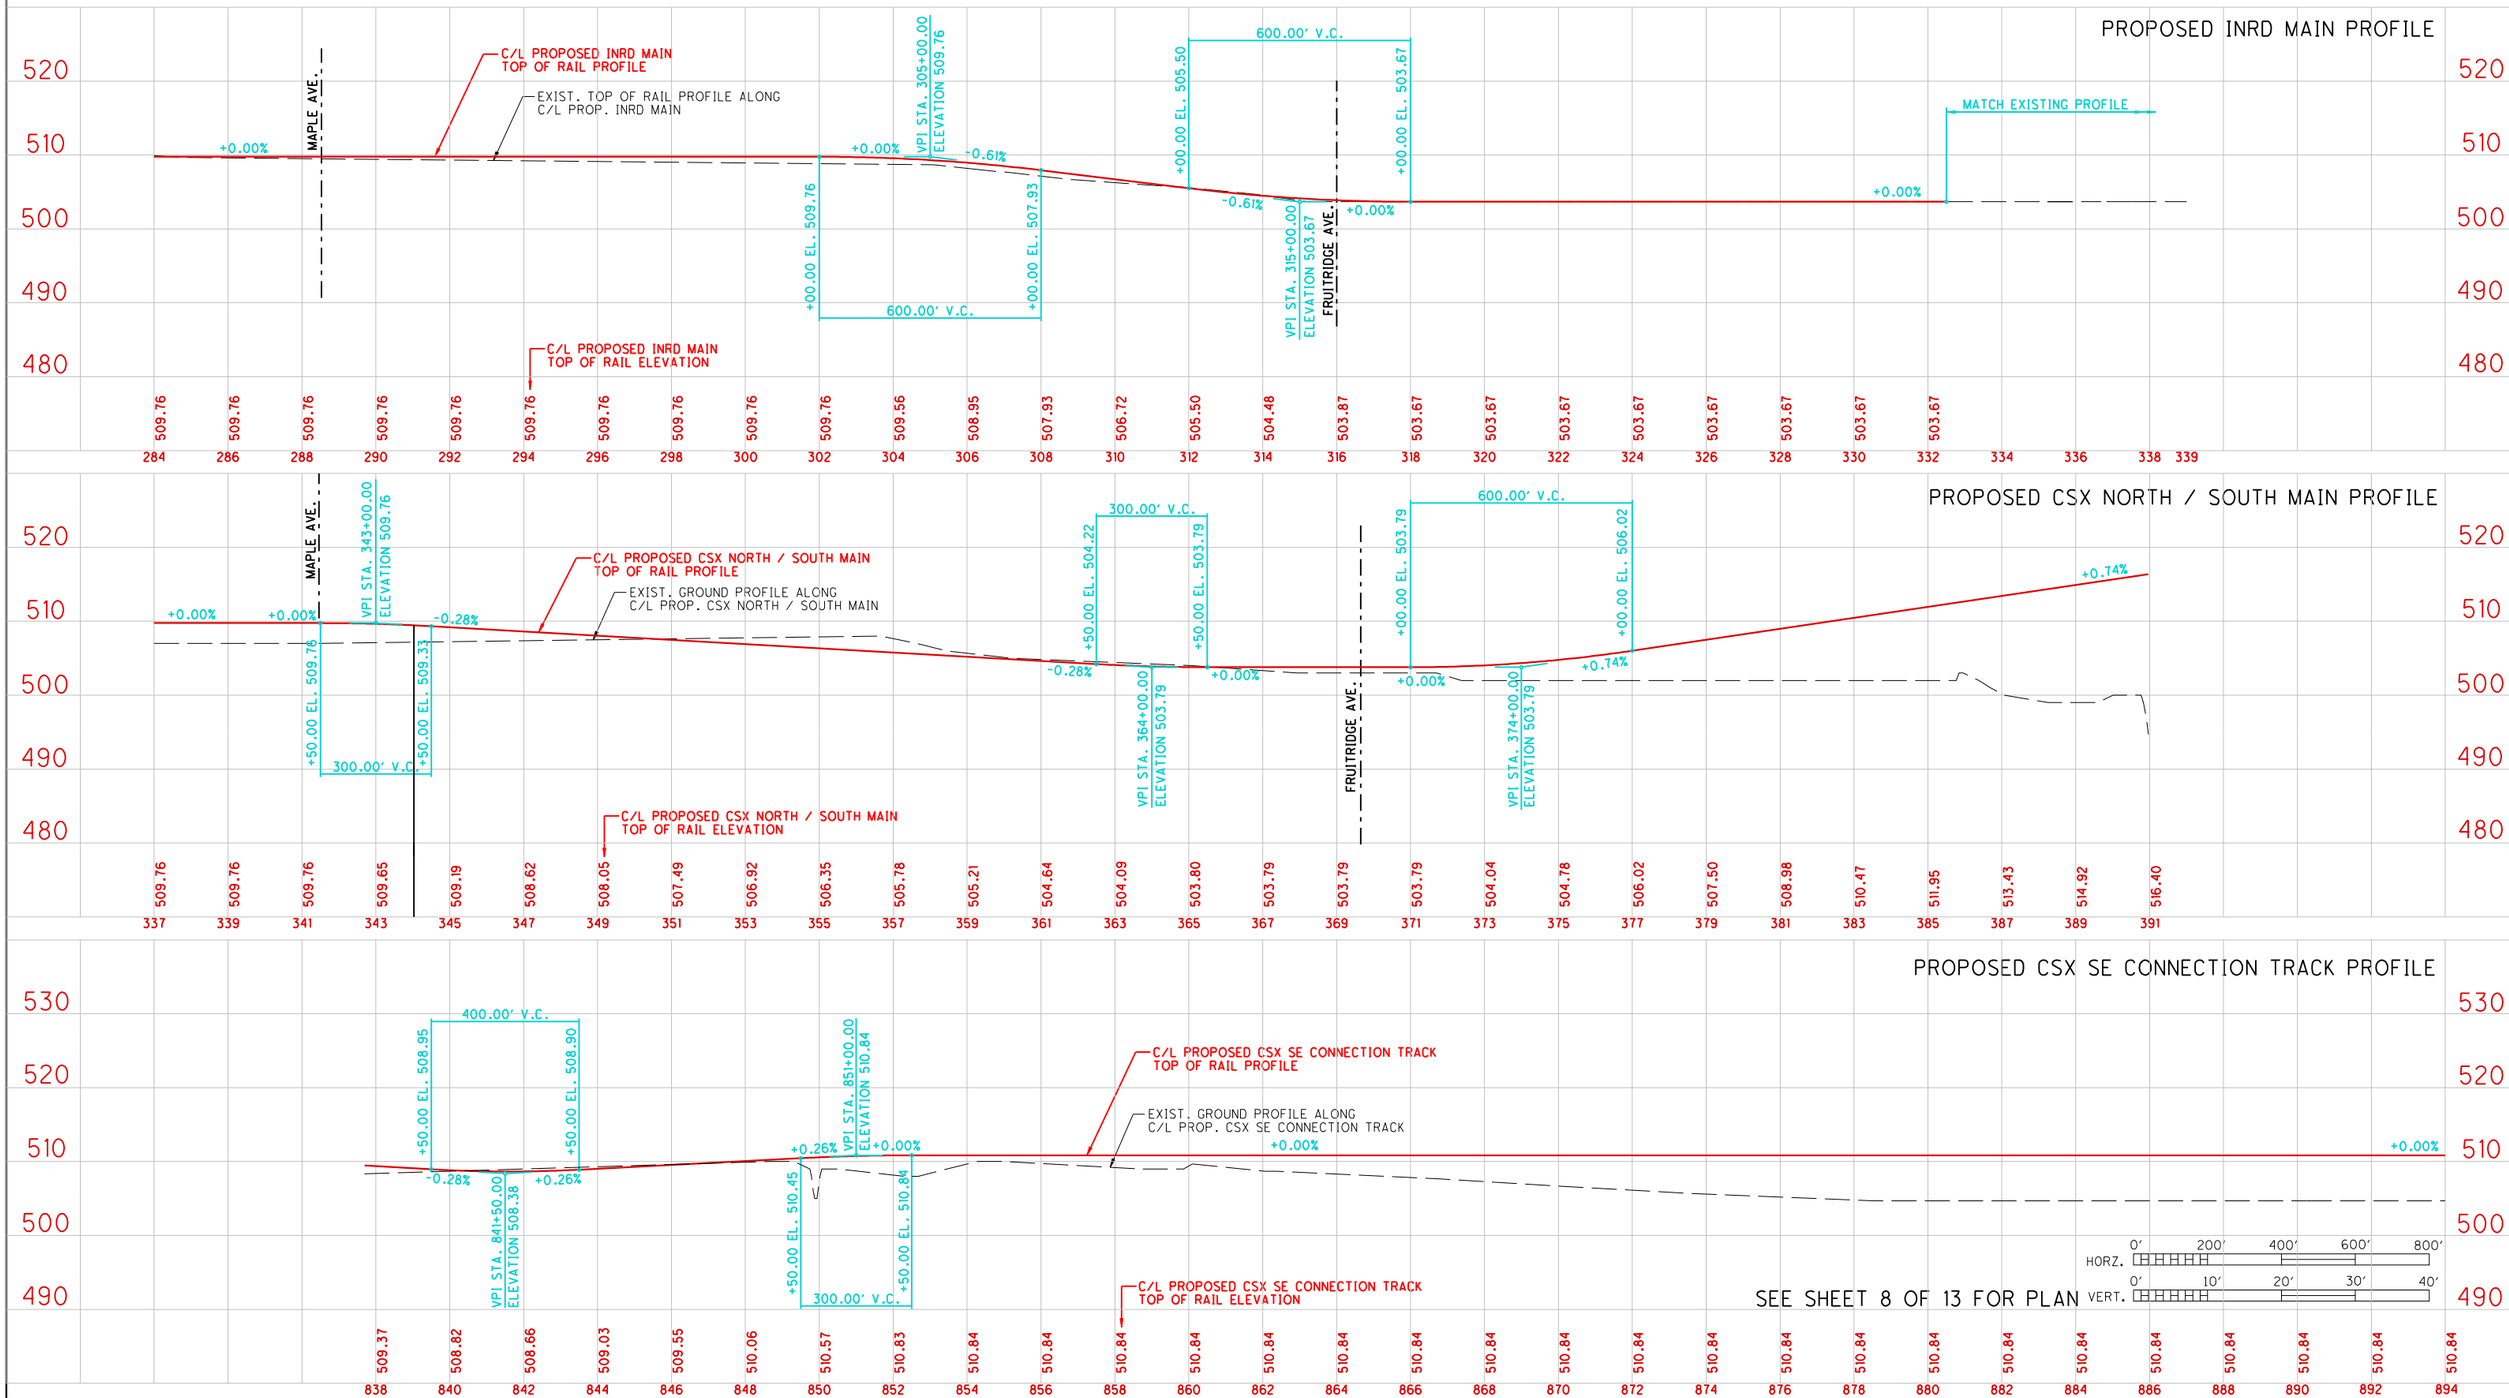


PREPARED BY:

URS

ONE INDIANA SQUARE, SUITE 2100
INDIANAPOLIS, INDIANA 46204
TEL: 317-532-5400
FAX: 317-532-5499

RECOMMENDED FOR APPROVAL _____ DESIGN ENGINEER DATE

DESIGNED: _____ DRAWN: REZ

CHECKED: _____ CHECKED: _____

**TERRE HAUTE URBANIZED AREA RAILROAD CORRIDOR STUDY**

CSX/INRD NORTH-SOUTH ALTERNATIVE B
PLAN AND PROFILE

| HORIZONTAL SCALE | BRIDGE FILE |
|---|---|
| AS SHOWN | |
| VERTICAL SCALE | DESIGNATION |
| AS SHOWN | 0810341 |

| SURVEY BOOK | PAGE | SHEETS |
|---|---|---|
| ELECTRONIC / AERIAL | | 9 of 13 |
| CONTRACT | PROJECT | |

...\PCNSMAIN_B_PRO09.dgn 4/12/2011 2:52:16 PM

SEE SHEET 11 OF 13 FOR PROFILES

0' 200' 400' 600' 800'

PREPARED BY:

URS

ONE INDIANA SQUARE, SUITE 2100
INDIANAPOLIS, INDIANA 46204
TEL: 317-532-5400
FAX: 317-532-5499

RECOMMENDED FOR APPROVAL

DESIGN ENGINEER DATE

DESIGNED: DRAWN: REZ

CHECKED: CHECKED:

**TERRE HAUTE URBANIZED AREA RAILROAD CORRIDOR STUDY**

CSX/INRD NORTH-SOUTH ALTERNATIVE B
PLAN AND PROFILE

| HORIZONTAL SCALE | BRIDGE FILE |
|---|---|
| AS SHOWN | |
| VERTICAL SCALE | DESIGNATION |
| AS SHOWN | 0810341 |

| SURVEY BOOK | PAGE | SHEETS |
|---|---|---|
| ELECTRONIC / AERIAL | | 10 of 13 |
| CONTRACT | PROJECT | |

...\PCNSMAIN_B_PLN10.dgn 4/12/2011 2:51:49 PM

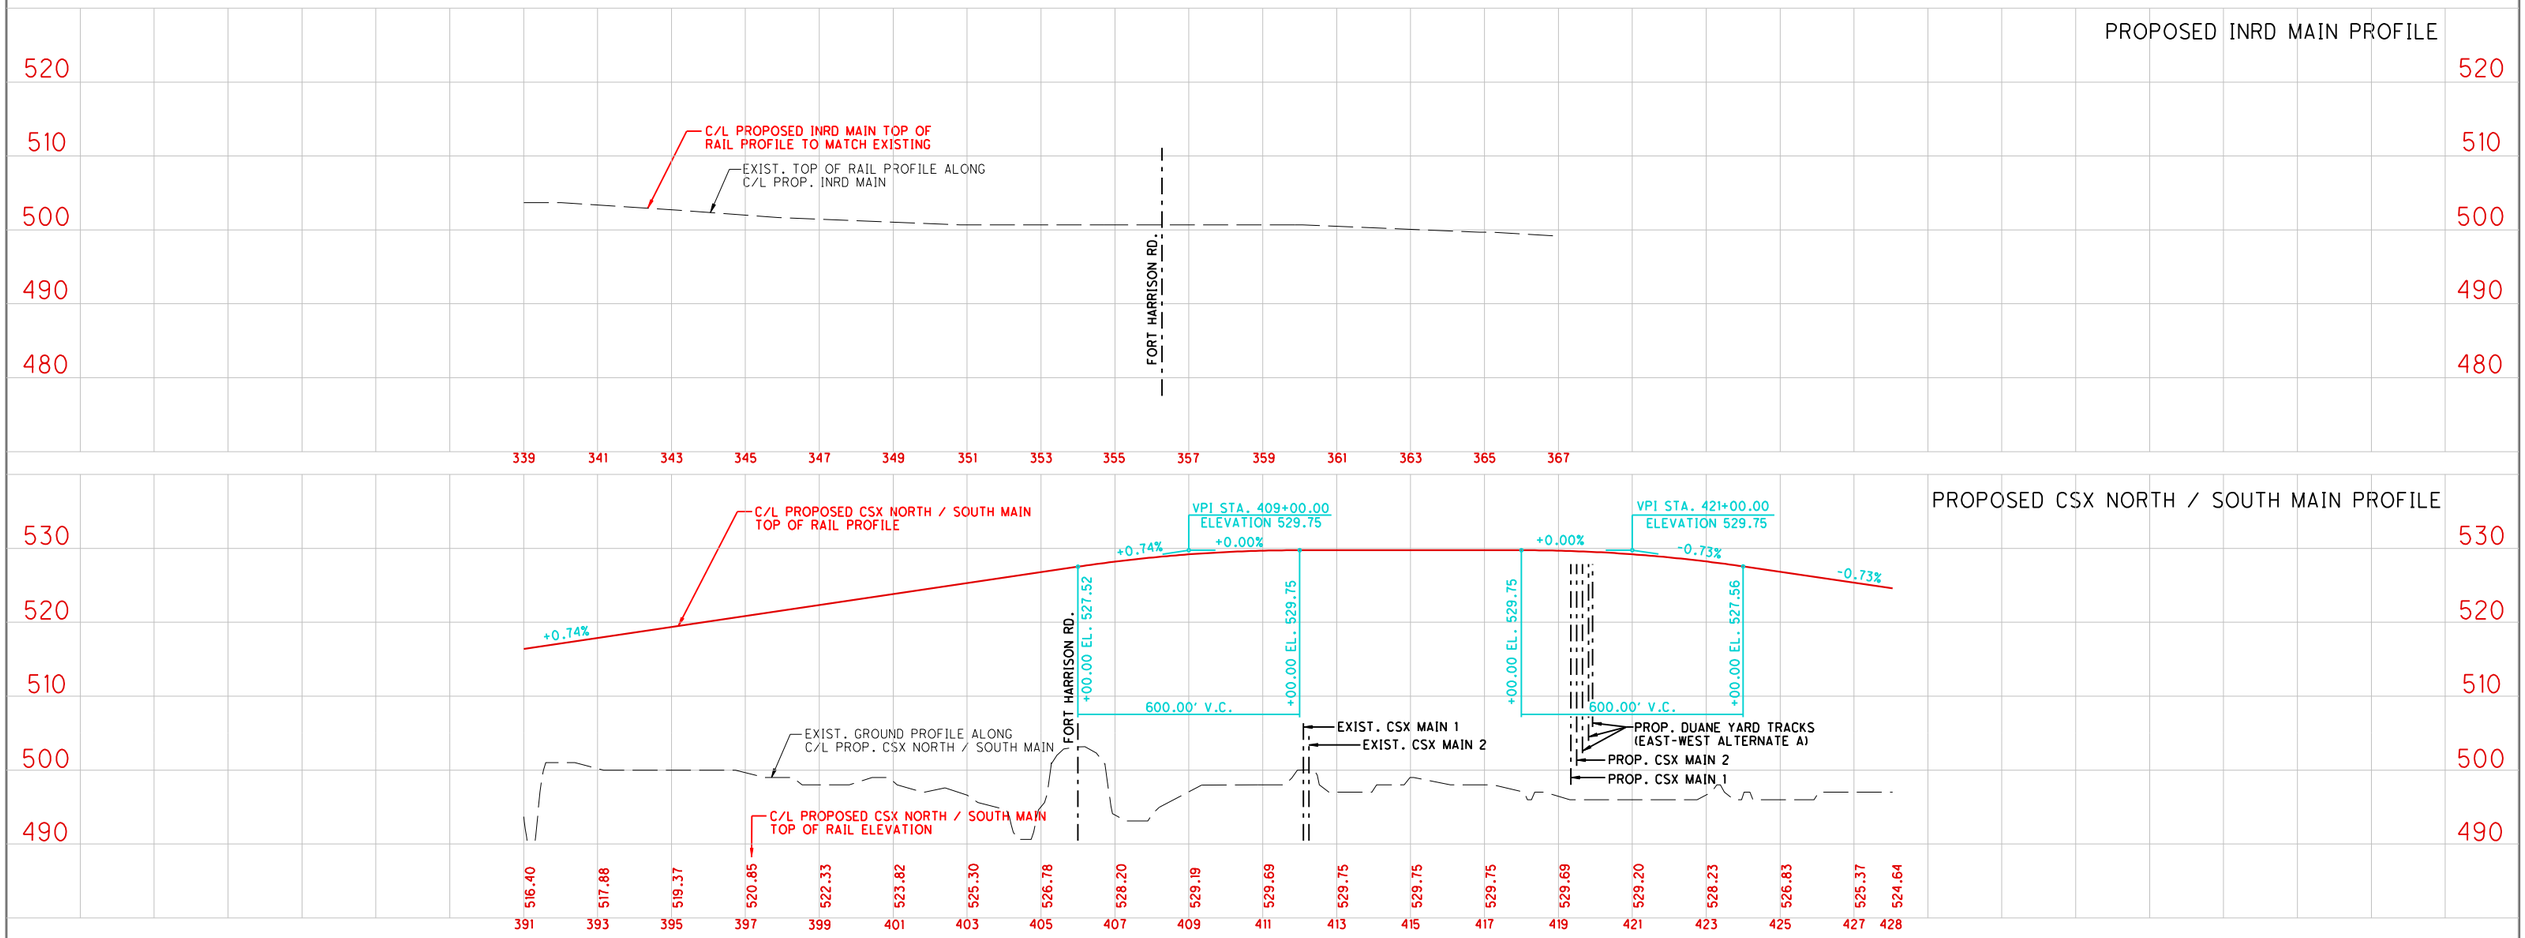


SEE SHEET 10 OF 13 FOR PLAN

HORZ. 0' 200' 400' 600' 800'

VERT. 0' 10' 20' 30' 40'

PREPARED BY:
URS
ONE INDIANA SQUARE, SUITE 2100
INDIANAPOLIS, INDIANA 46204
TEL: 317-532-5400
FAX: 317-532-5499

RECOMMENDED FOR APPROVAL
DESIGN ENGINEER DATE

DESIGNED: DRAWN: REZ
CHECKED: CHECKED:

**TERRE HAUTE URBANIZED AREA RAILROAD CORRIDOR STUDY**

*CSX/INRD NORTH-SOUTH ALTERNATIVE B PLAN AND PROFILE*

| HORIZONTAL SCALE | BRIDGE FILE |
|---|---|
| AS SHOWN | |
| VERTICAL SCALE | DESIGNATION |
| AS SHOWN | 0810341 |
| SURVEY BOOK | PAGE / SHEETS |
| ELECTRONIC / AERIAL | 11 of 13 |
| CONTRACT | PROJECT |

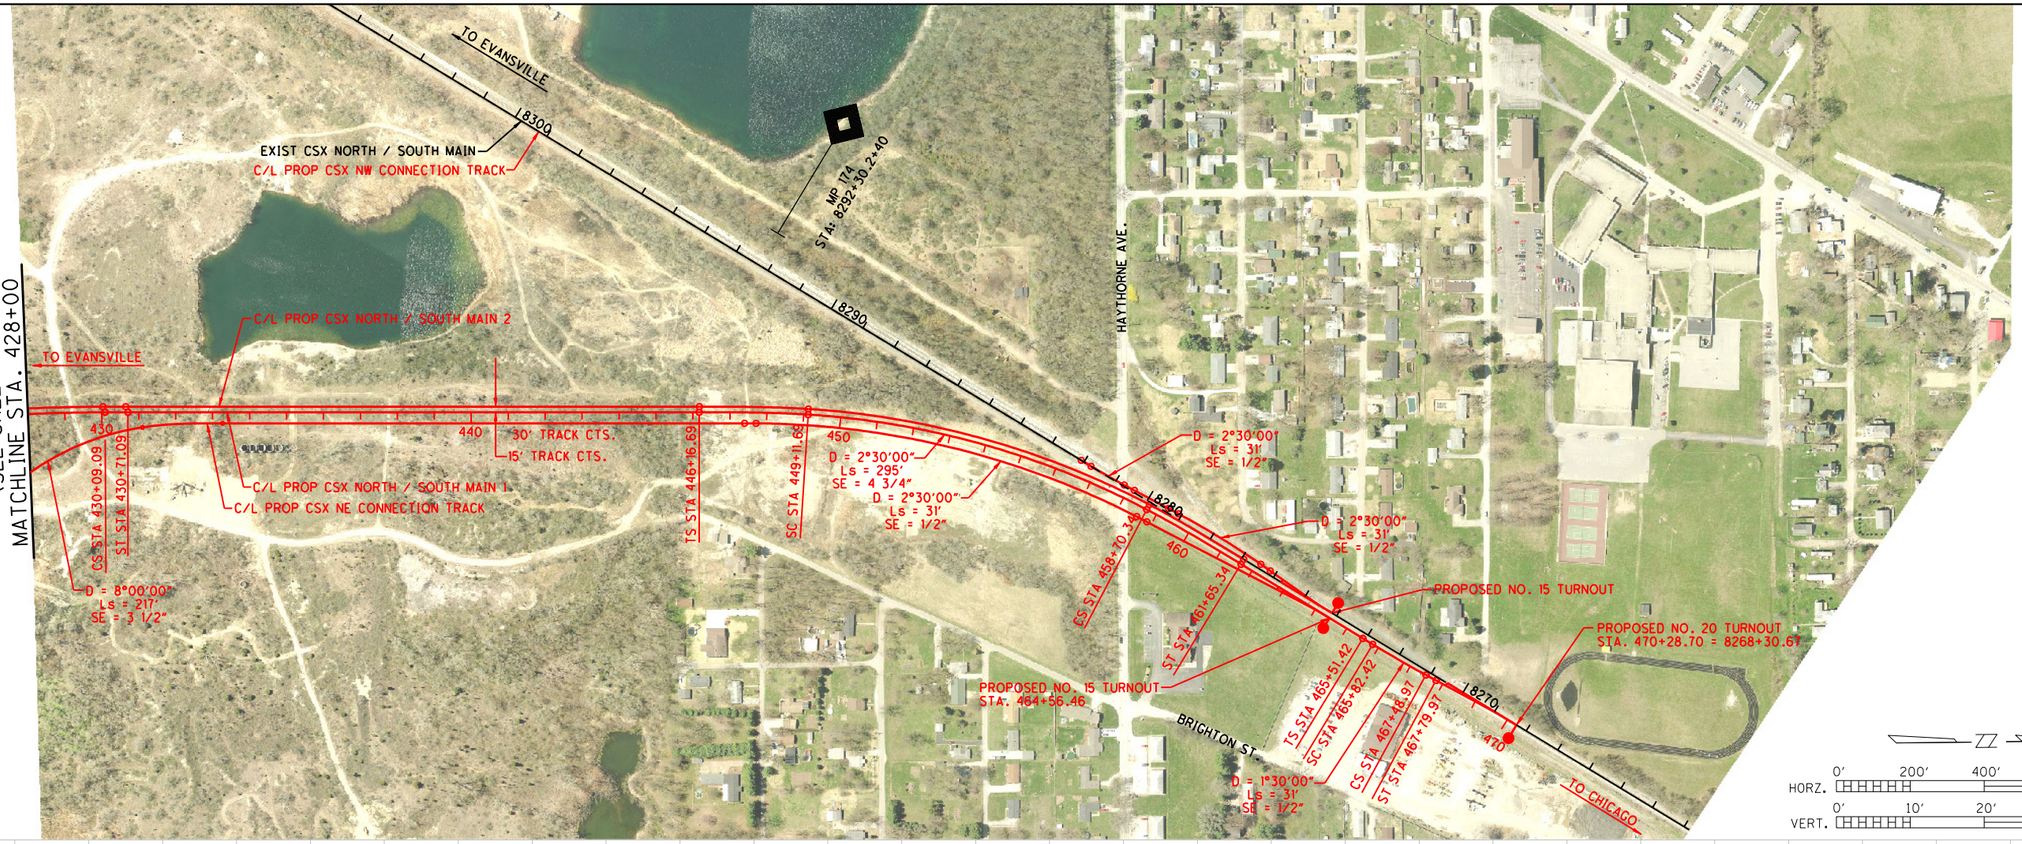


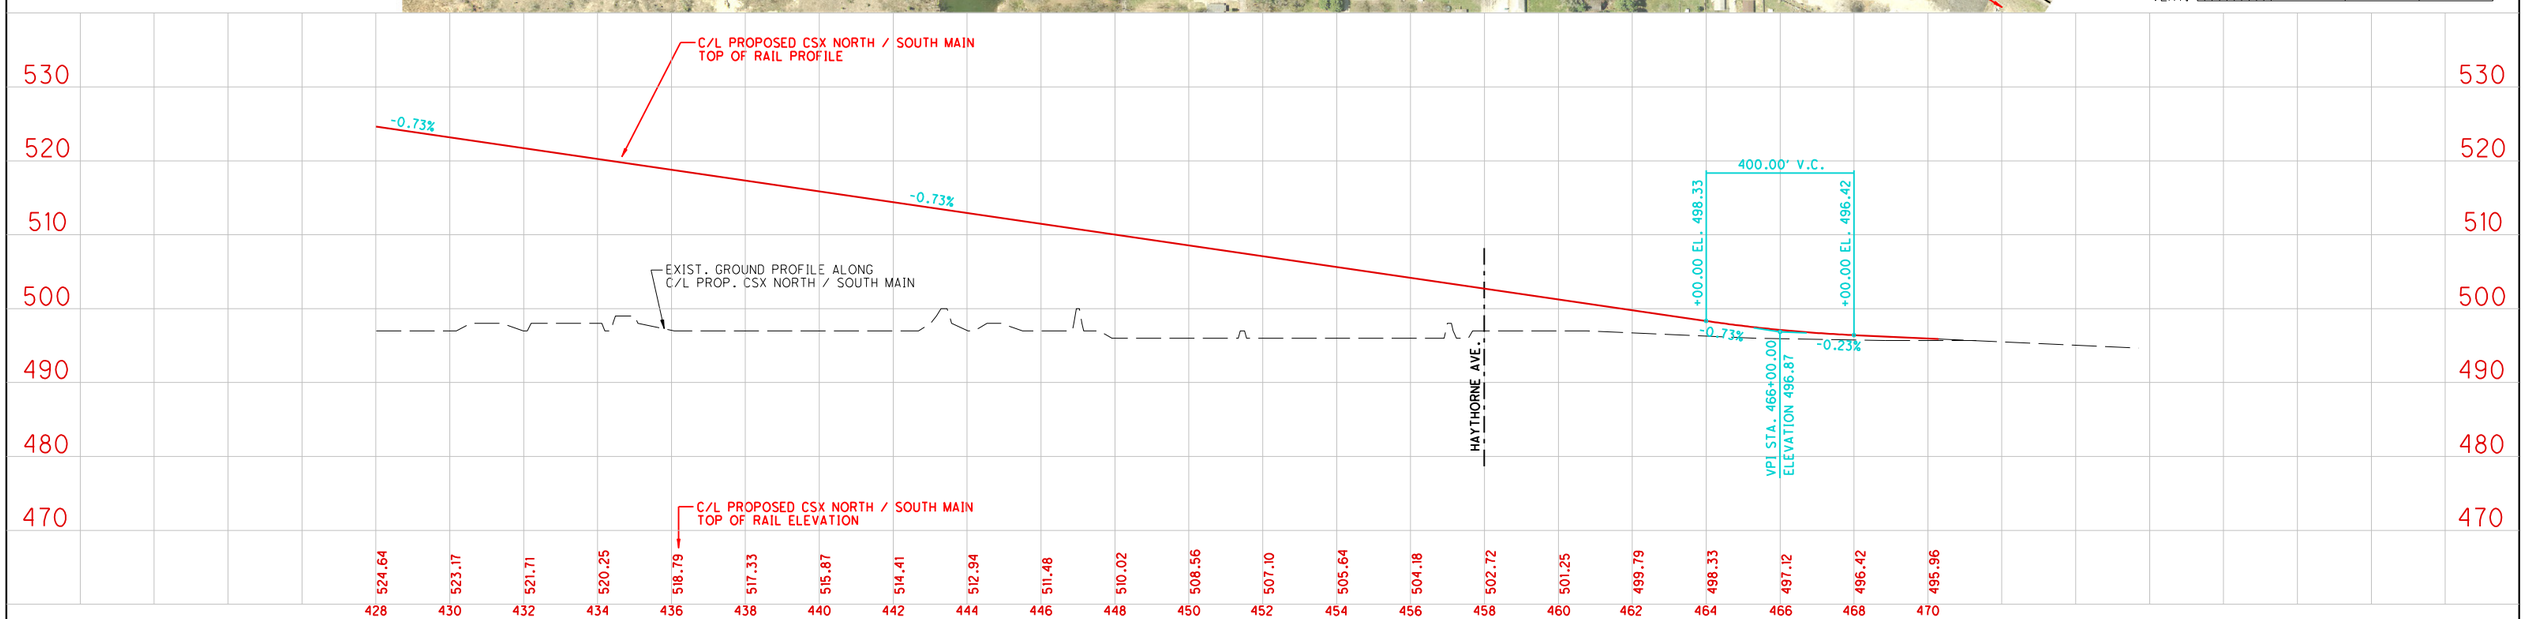



PREPARED BY:
URS
ONE INDIANA SQUARE, SUITE 2100
INDIANAPOLIS, INDIANA 46204
TEL: 317-532-5400
FAX: 317-532-5499


RECOMMENDED FOR APPROVAL _____ DESIGN ENGINEER DATE

DESIGNED: _____ DRAWN: REZ

CHECKED: _____ CHECKED: _____

**TERRE HAUTE URBANIZED AREA RAILROAD CORRIDOR STUDY**

CSX/INRD NORTH-SOUTH ALTERNATIVE B
PLAN AND PROFILE

| | |
|---|---|
| HORIZONTAL SCALE | BRIDGE FILE |
| AS SHOWN | |
| VERTICAL SCALE | DESIGNATION |
| AS SHOWN | 0810341 |
| SURVEY BOOK | PAGE / SHEETS |
| ELECTRONIC / AERIAL | 12 of 13 |
| CONTRACT | PROJECT |

...\PCNSMAIN_B_PLN12.dgn 4/12/2011 3:10:49 PM

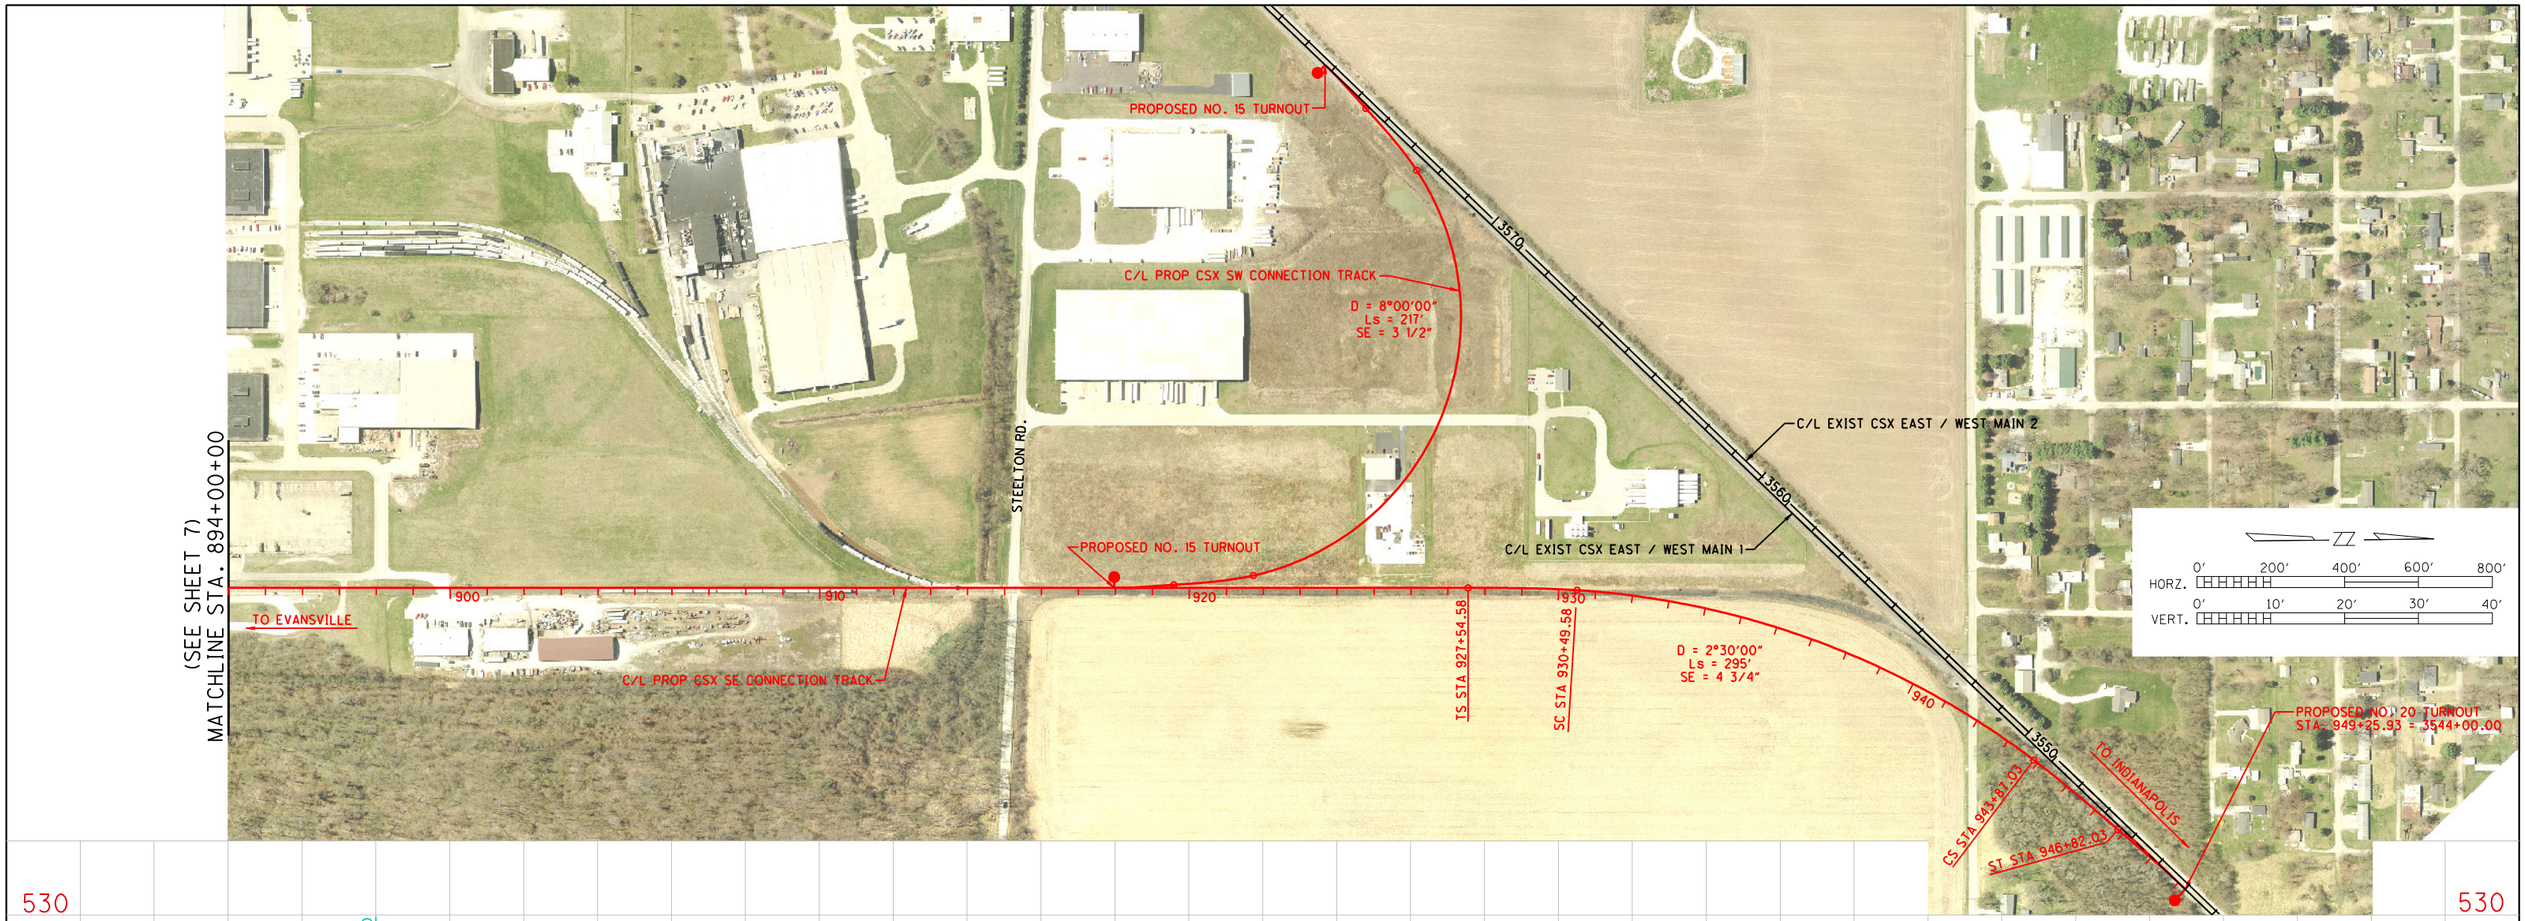


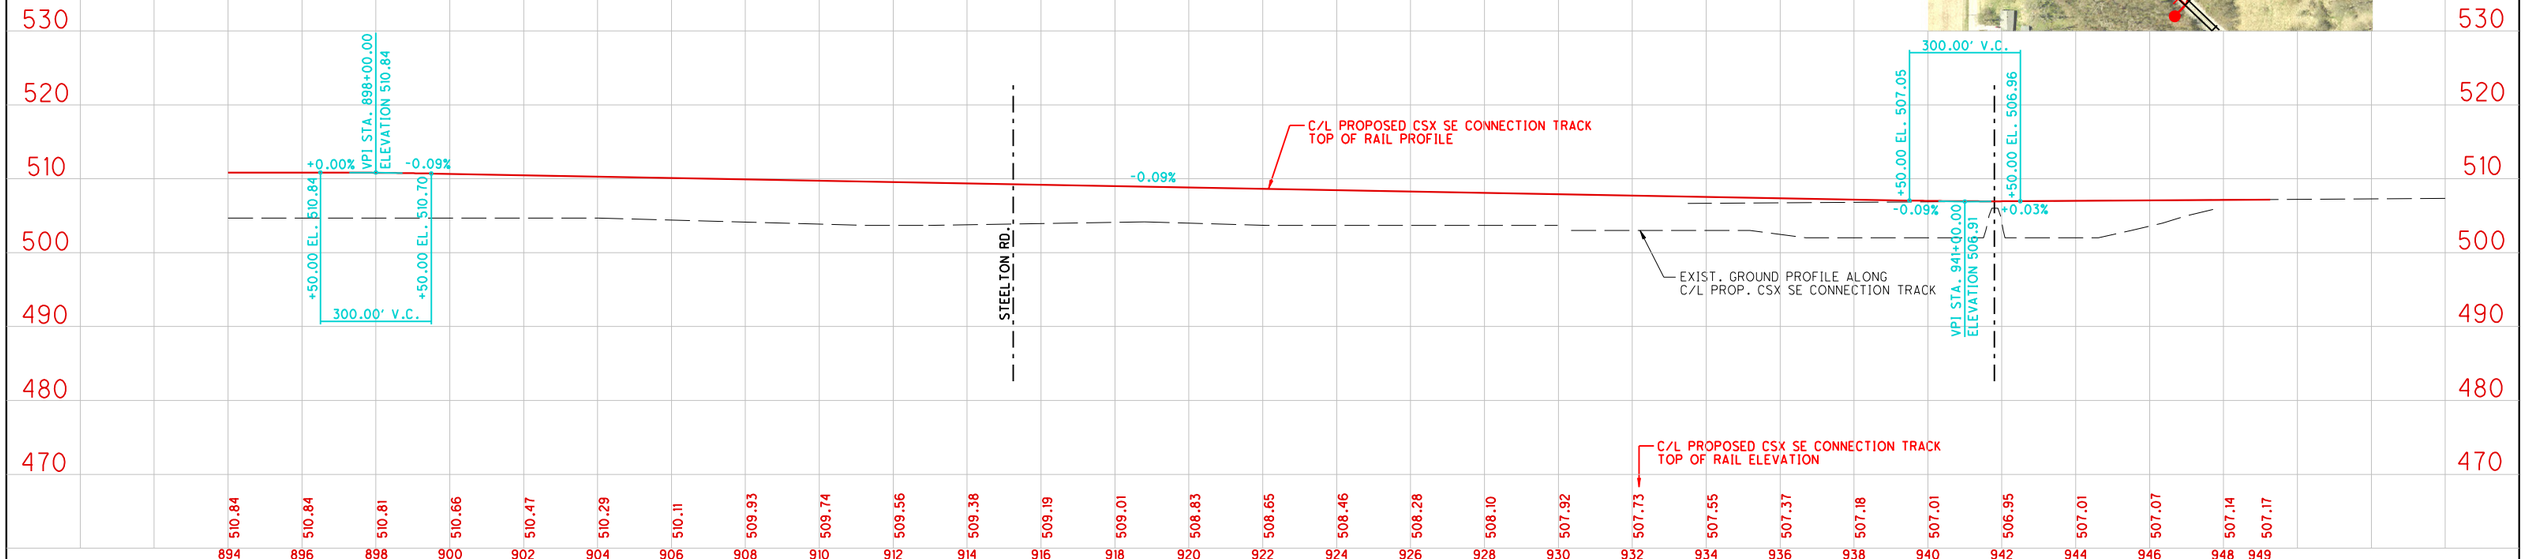



PREPARED BY:
URS
ONE INDIANA SQUARE, SUITE 2100
INDIANAPOLIS, INDIANA 46204
TEL: 317-532-5400
FAX: 317-532-5499


RECOMMENDED FOR APPROVAL _____ DESIGN ENGINEER DATE

DESIGNED: _____ DRAWN: REZ

CHECKED: _____ CHECKED: _____

**TERRE HAUTE URBANIZED AREA RAILROAD CORRIDOR STUDY**

CSX/INRD NORTH-SOUTH ALTERNATIVE B
PLAN AND PROFILE

| | |
|---|---|
| HORIZONTAL SCALE | BRIDGE FILE |
| AS SHOWN | |
| VERTICAL SCALE | DESIGNATION |
| AS SHOWN | 0810341 |
| SURVEY BOOK | PAGE / SHEETS |
| ELECTRONIC / AERIAL | 13 of 13 |
| CONTRACT | PROJECT |

...\PCNSMAIN_B_PLN13.dgn 4/12/2011 2:45:16 PM