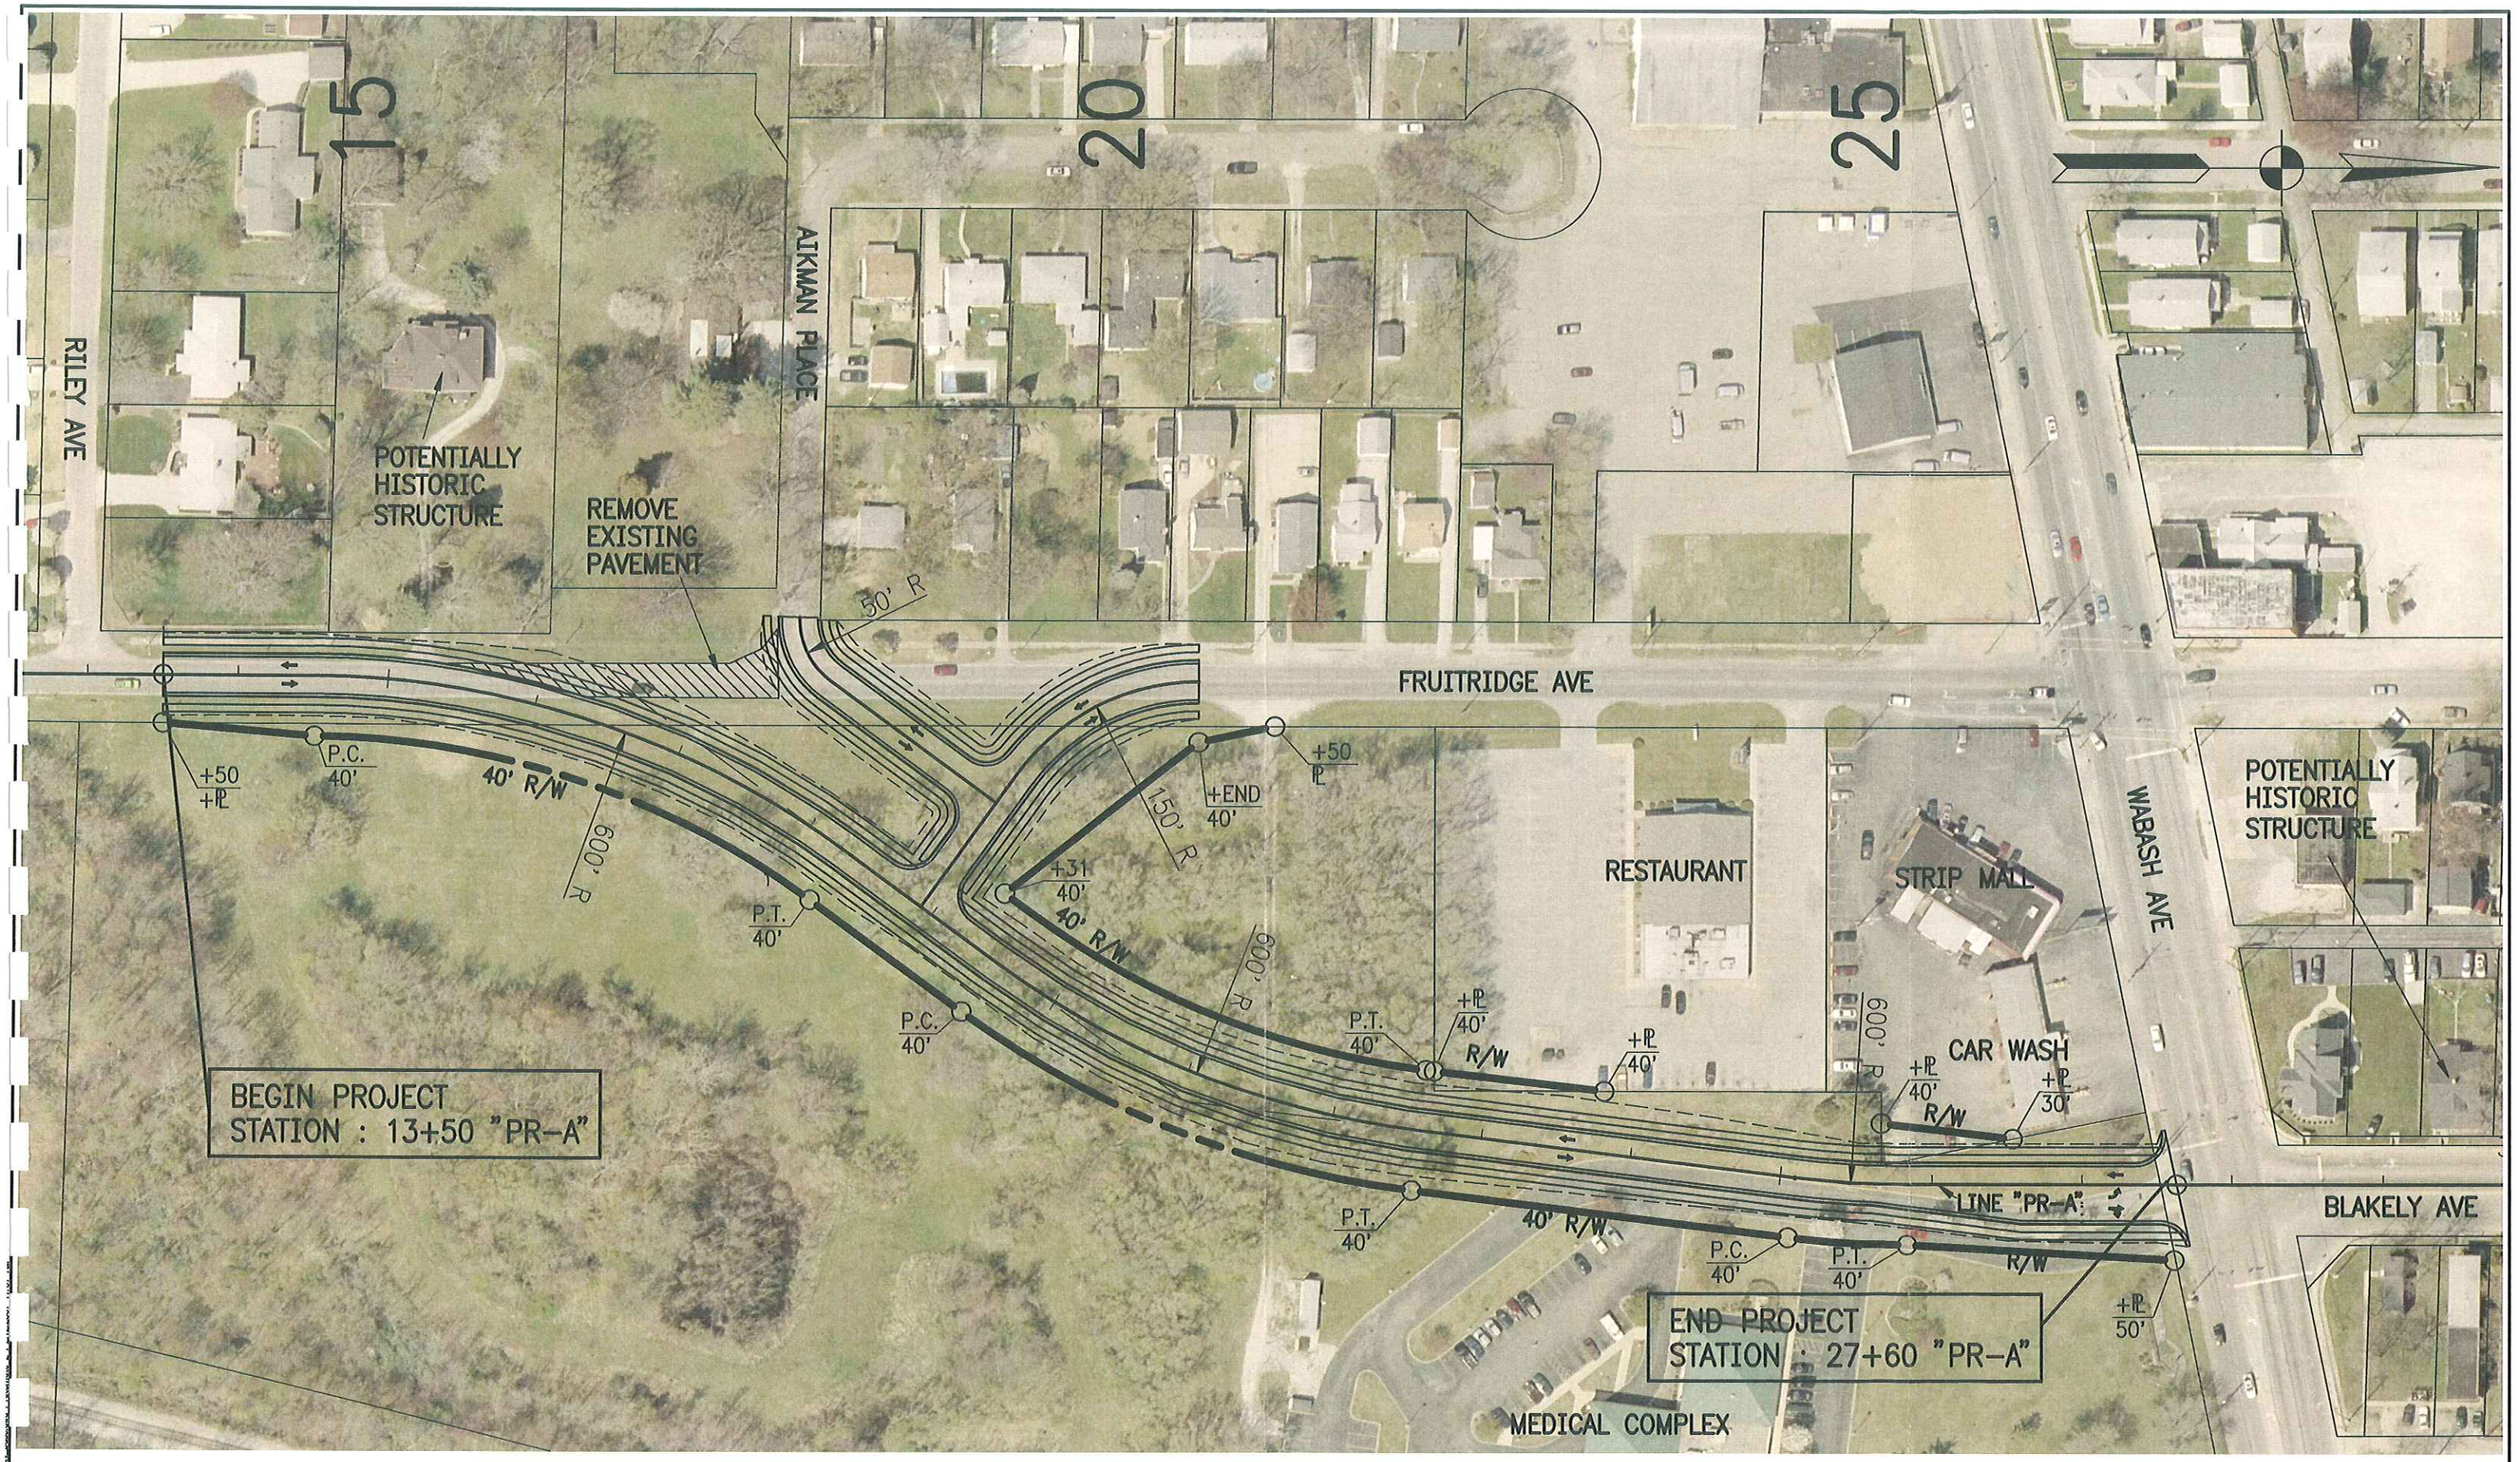

NOTE: R/W DESCRIBED FROM PROPOSED CENTERLINE (TYP.)

DESIGNED: AJB	DRAWN: AJB
CHECKED: JMJ	CHECKED: WJW

CITY OF TERRE HAUTE

BLAKELY AVENUE – ALTERNATE 2
FROM FRUITRIDGE AVE TO WABASH AVE

HORIZONTAL SCALE 1" = 100'	BRIDGE FILE
VERTICAL SCALE	DESIGNATION NO.
SURVEY BOOK	SHEETS A-7 of
CONTRACT	PROJECT NO.